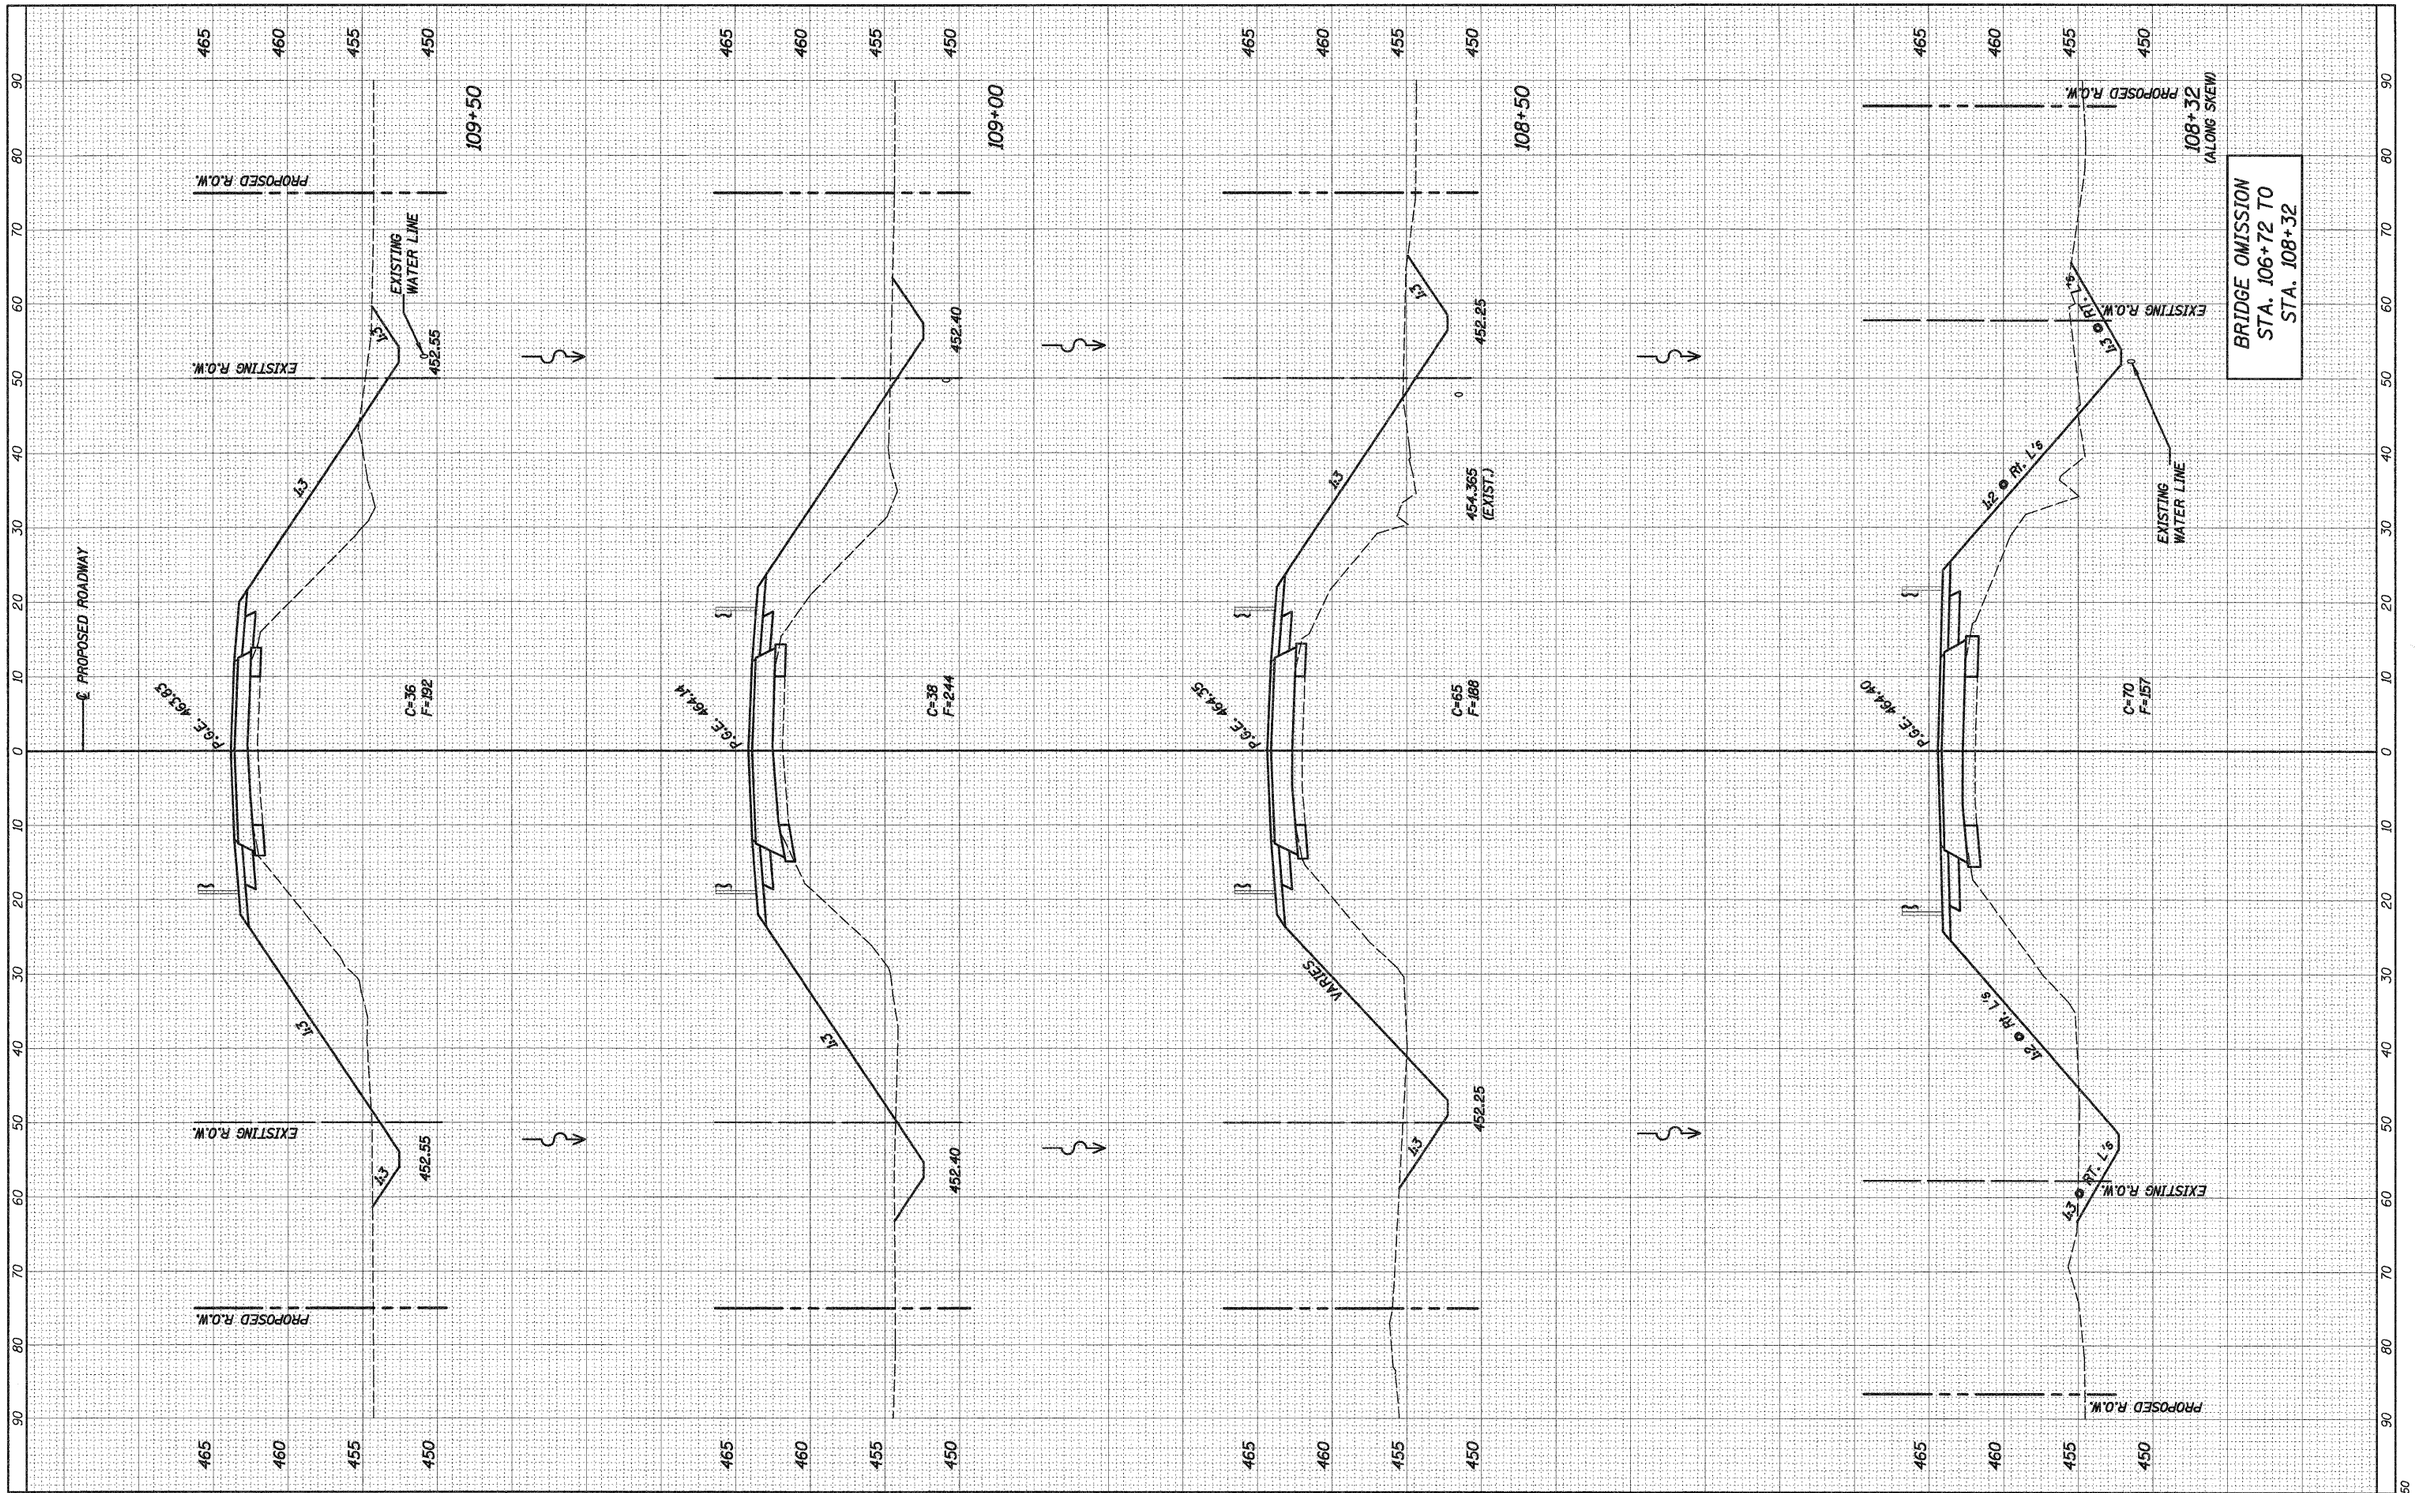

FINAL SURVEY	SURVEYED	BY	DATE
NOTE BOOK	PLOTTED		
NO.	TEMPLATE		
	AREAS		
	AREAS CHECKED		

ORIGINAL SURVEY	SURVEYED	BY	DATE
NOTE BOOK	PLOTTED		
NO.	TEMPLATE		
	AREAS		
	AREAS CHECKED		

FILE NAME = h:@5250@22-25_xsshts_5250.dgn	USER NAME = _USERDESCR_	DESIGNED - L.D.G.	REVISED - MAY 7, 2010
		DRAWN - K.H.L.	REVISED -
	PLOT SCALE = 10.0000 ' / IN.	CHECKED - B.G.H.	REVISED -
	PLOT DATE = 5/7/2010	DATE -	REVISED -

STATE OF ILLINOIS
DEPARTMENT OF TRANSPORTATION

CROSS SECTIONS
EXISTING & PROPOSED ROADWAY

△1 REVISED 5-21-10

SCALE: 1"= 10' | SHEET NO. 3 OF 4 SHEETS | STA. 108+32.00 TO STA. 109+50.00

F.A. RTE.	SECTION	COUNTY	TOTAL SHEETS	SHEET NO.
783	02-00074-00-BR	BOND	25	24
	S.N. 003-3050	CONTRACT NO. 97446		
		ILLINOIS FED. AID PROJECT		

H.M.G. NO. 5250