CONTRACT NO. 98823

F.A. RTE.	SECTION	COUNTY	TOTAL SHEETS	SHEET NO.
*	**	***	304	55
STA.		TO STA.		
FED. ROAD DIST. NO.	ILLINOIS	FED. AID PROJECT		

* FAU 9481, FAS 2887 (IL 37)
** (12,12X),RS-3;12B-1,12B1-1
*** FRANKLIN AND WILLIAMSON

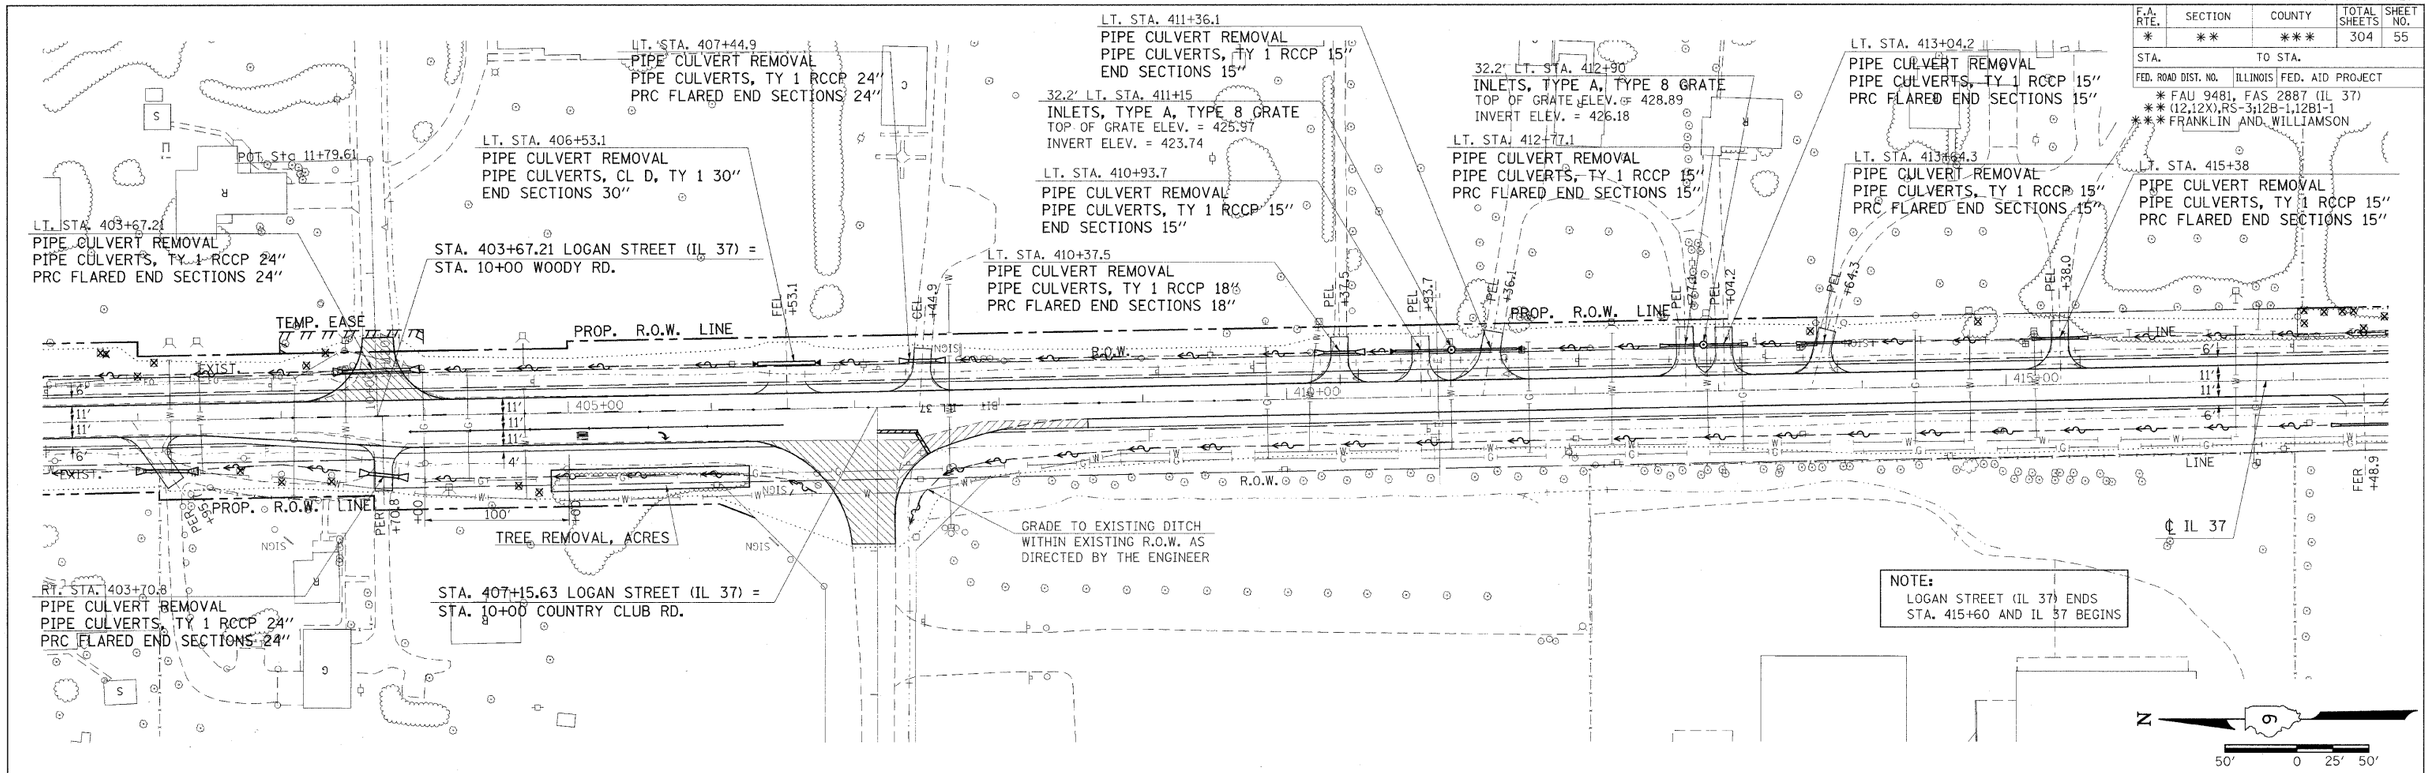

PLAN

SURVEYED
PLOTTED
ALIGNMENT CHECKED
RT. OF WAY CHECKED
CADD FILE NAME

NOTE BOOK NO.

BY DATE

PLOT DATE = 12/7/2009
FILE NAME = c:\pw_work\pwidot\headon\dms43650\d904003pl.dgn
37a06 PLOT SCALE = 50.0000 ' / IN.
37tp6 USER NAME = headon

PLAN–PROFILE STA. 402+00 TO STA. 417+00