CONTRACT NO. 98823

F.A. RTE.	SECTION	COUNTY	TOTAL SHEETS	SHEET NO.
*	**	***	304	63

STA. TO STA.

FED. ROAD DIST. NO. ILLINOIS FED. AID PROJECT

* FAU 9481, FAS 2887 (IL 37)
** (12,12X),RS-3;12B-1,12B1-1
*** FRANKLIN AND WILLIAMSON

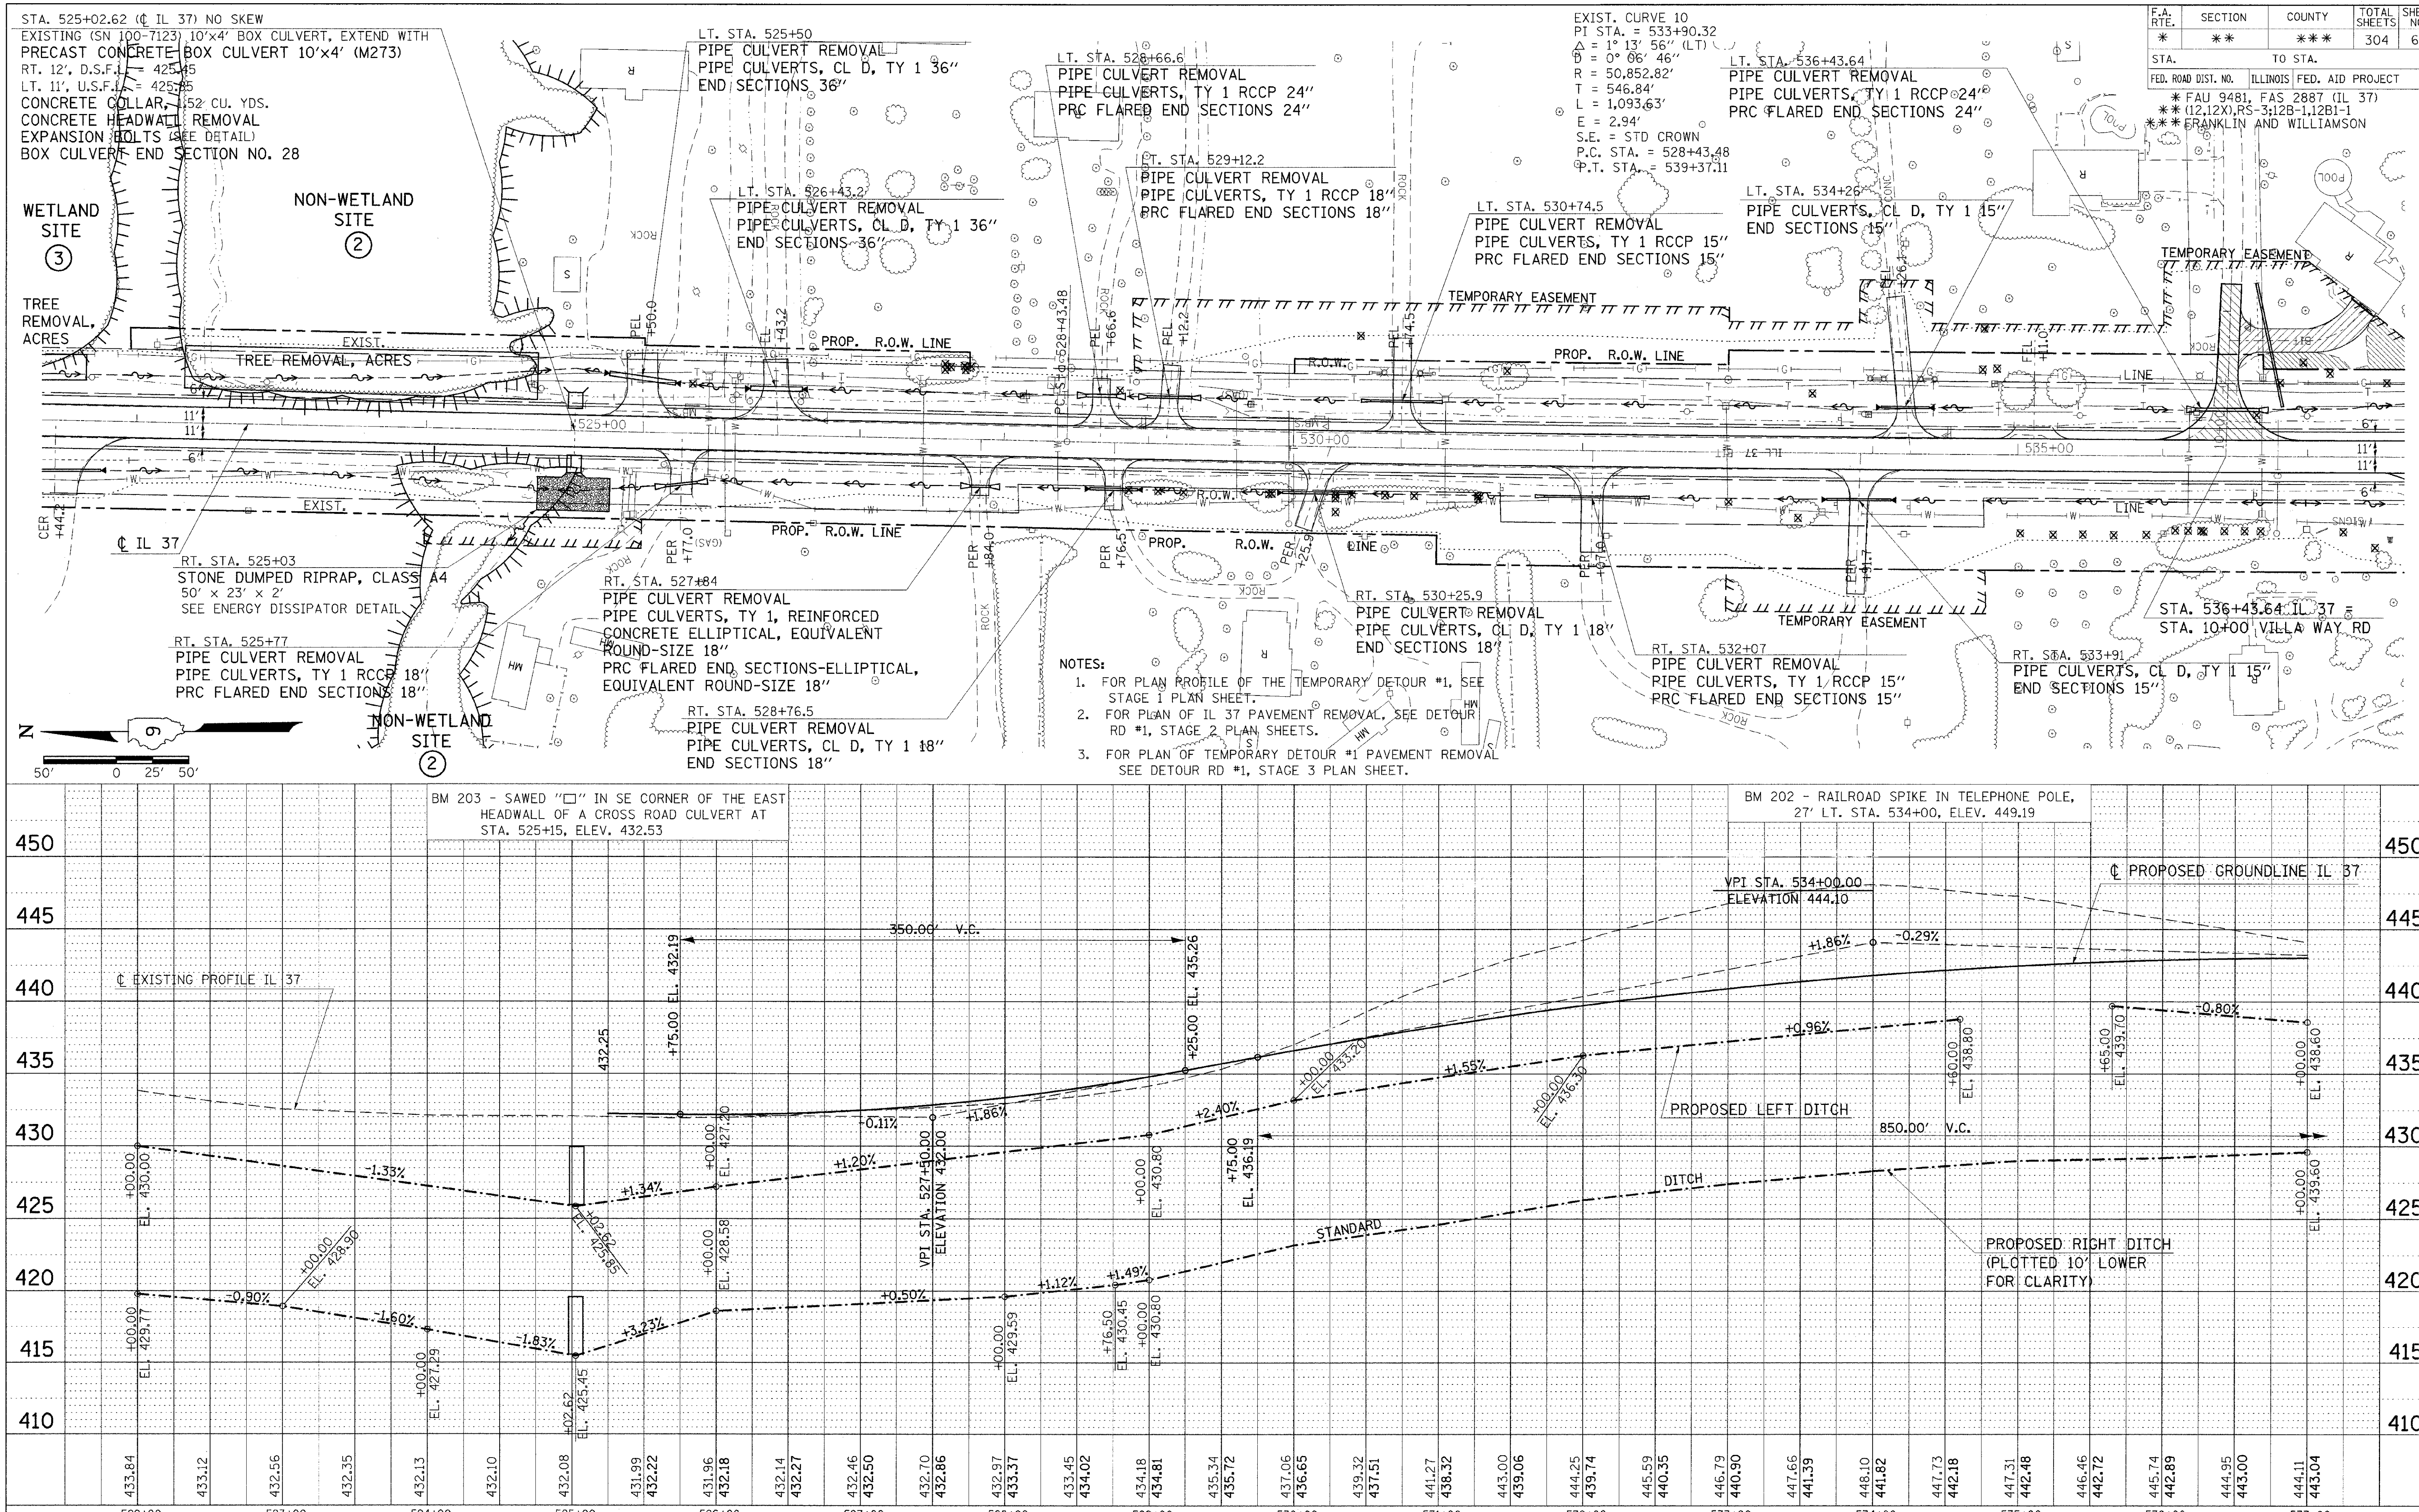

PLAN SURVEYED PLOTTED ALIGNMENT CHECKED RT. OF WAY CHECKED CADD FILE NAME NOTE BOOK NO. BY DATE

PLOT DATE = 2/11/2010
FILE NAME = c:\pw_work\PWIDOT\HEADCN\dms43650\d904003p2.dgn
PLOT SCALE = 50.0000 ' / IN.
USER NAME = headcn
37aa14
37tp14

PLAN–PROFILE STA. 522+00 TO STA. 537+00