CONTRACT NO. 98823

F.A. RTE.	SECTION	COUNTY	TOTAL SHEETS	SHEET NO.
*	**	***	304	66
STA.		TO STA.		
FED. ROAD DIST. NO.	ILLINOIS	FED. AID PROJECT		

* FAU 9481, FAS 2887 (IL 37)
** (12,12X),RS-3;12B-1,12B1-1
*** FRANKLIN AND WILLIAMSON

LT. STA. 570+87
PIPE CULVERT REMOVAL
PIPE CULVERTS, TY 1, REINFORCED CONCRETE ELLIPTICAL, EQUIVALENT ROUND-SIZE 24"
PRC FLARED END SECTIONS-ELLIPTICAL, EQUIVALENT ROUND-SIZE 24"

SB STA. 568+90 TO STA. 569+20
NB STA. 568+90 TO STA. 569+15
CLASS D PATCHES, TYPE IV 12 INCH

LT. STA. 567+42
PIPE CULVERT REMOVAL
PIPE CULVERTS, CL D, TY 1 27"
END SECTIONS 27"

NON-WETLAND SITE 1

℄ IL 37

LT. STA. 573+41 AND LT. STA. 575+45 SIDEWAYS TO BE REMOVED TO PROPOSED ROW, COST TO BE INCLUDED W/EARTHWORK

LT. STA. 574+91
PIPE CULVERT REMOVAL
PIPE CULVERTS, TY 1 RCCP 18"
PRC FLARED END SECTIONS 18"

LT. STA. 574+19
PIPE CULVERT REMOVAL
PIPE CULVERTS, TY 1 RCCP 18"
PRC FLARED END SECTIONS 18"

LT. STA. 576+82
PIPE CULVERT REMOVAL
PIPE CULVERTS, TY 1 RCCP 15"
PRC FLARED END SECTIONS 15"

CUT DITCHES TO MATCH EXISTING

EXIST. PROP. R.O.W. LINE

R.O.W.

570+00 575+00 580+00

TREE REMOVAL, ACRES

NON-WETLAND SITE 1

RT. STA. 567+99
PIPE CULVERT REMOVAL
PIPE CULVERTS, TY 1 RCCP 18"
PRC FLARED END SECTIONS 18"

RT. STA. 568+63.4
PIPE CULVERT REMOVAL
PIPE CULVERTS, CL D, TY 1 24"
END SECTIONS 24"

RT. STA. 569+05
STONE DUMPED RIPRAP, CLASS A4
50' × 17' × 2'
SEE ENERGY DISSIPATOR DETAIL

STA. 569+05 (℄ IL 37) 20° SKEW
PROPOSED STRUCTURE SN 100-7125
REMOVAL OF EXISTING STRUCTURE NO. 5
(STA. 569+00) SN 100-7122
PRECAST CONCRETE BOX CULVERT 6'x4'(M273)
D.S.F.L. = 427.86
U.S.F.L. = 428.35
BOX CULVERT END SECTION NO. 31
POROUS GRANULAR EMBANKMENT
SEE DETAIL

RT. STA. 573+51.3
PIPE CULVERT REMOVAL
PIPE CULVERTS, CL D, TY 1 15"
END SECTIONS 15"

RT. STA. 575+76
PIPE CULVERT REMOVAL
PIPE CULVERTS, TY 1 RCCP 15"
PRC FLARED END SECTIONS 15"

RT. STA. 576+45.6
PIPE CULVERT REMOVAL
PIPE CULVERTS, TY 1 RCCP 15"
PRC FLARED END SECTIONS 15"

IMPROVEMENT ENDS
STA. 578+00

PROJECT ENDS
STA. 577+41
HOT-MIX SURFACE REMOVAL- BUTT JOINT
SEE DETAIL

Site 1446-1

50' 0 25' 50'

PROPOSED RIGHT DITCH (PLOTTED 10' LOWER FOR CLARITY)

℄ EXISTING PROFILE IL 37

PROPOSED LEFT DITCH

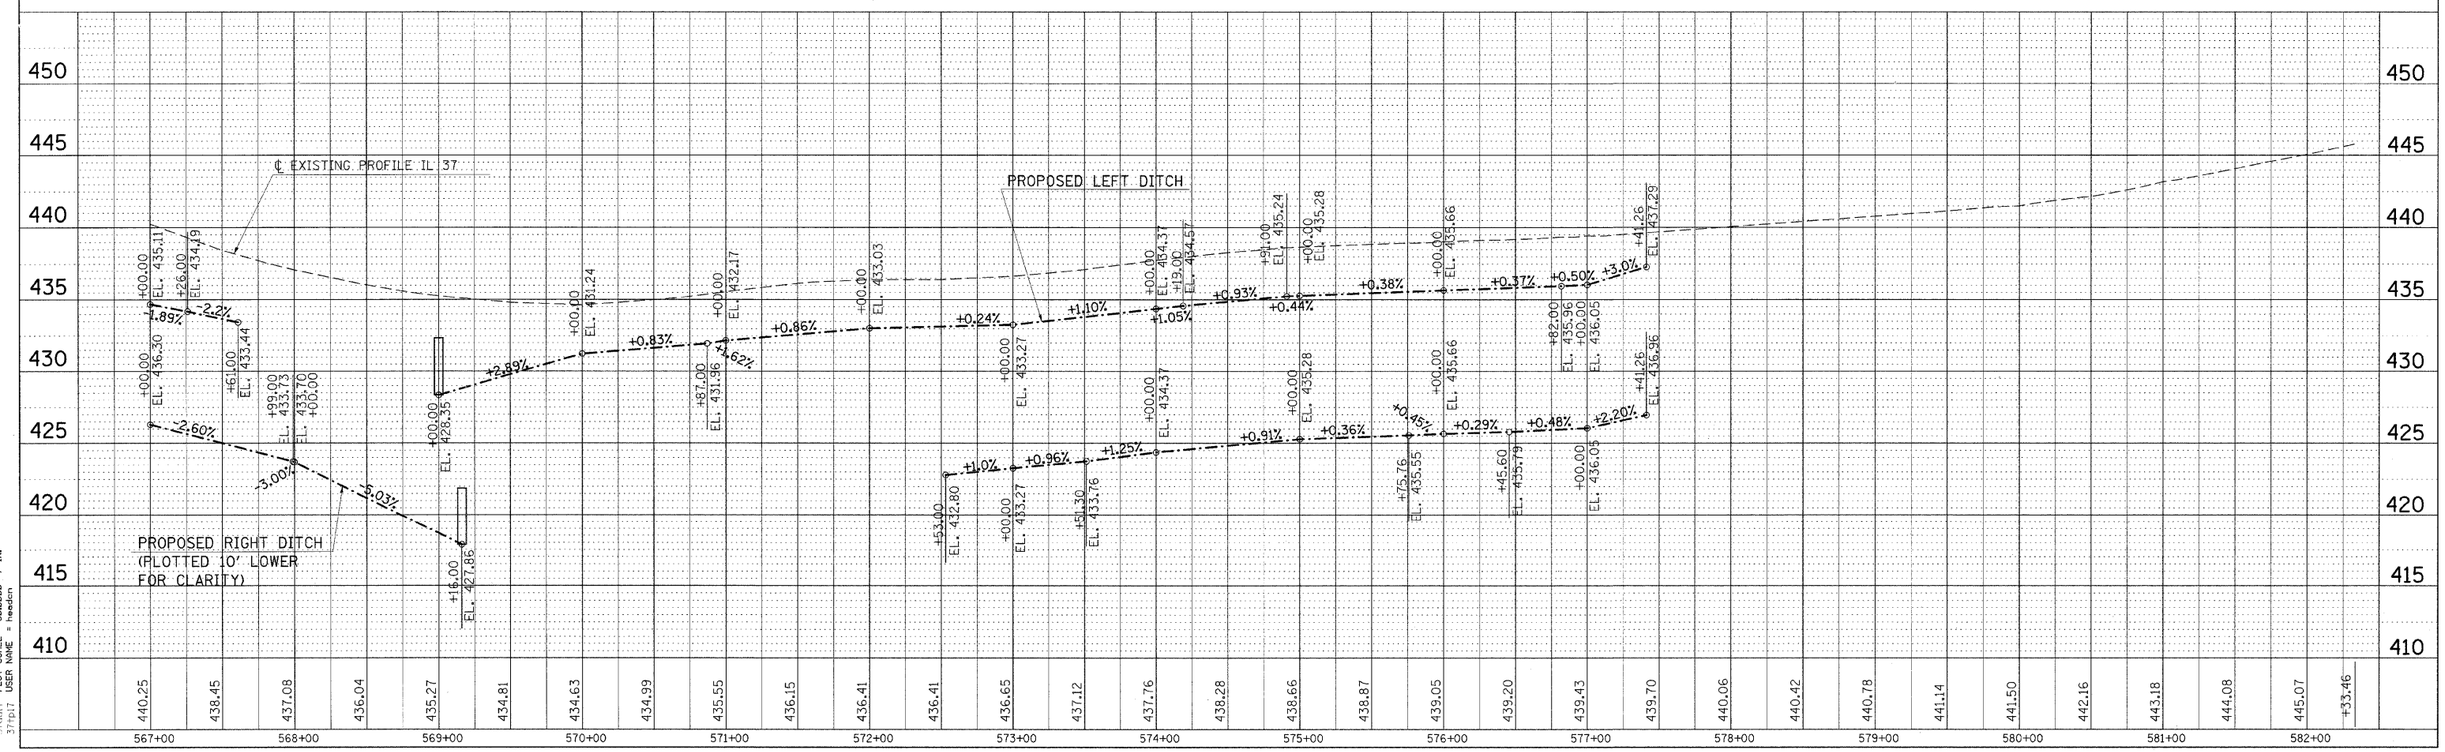

PLAN–PROFILE STA. 567+00 TO STA. 582+33.46

PLOT DATE = 2/10/2010
FILE NAME = c:\pw_work\pwidot\vhe4dcn\d1m43658-d9804803p2.dgn
PLOT SCALE = 50.0000 ' / IN.
USER NAME = headen
37pl7
37pn17