CONTRACT NO. 98823

F.A. RTE.	SECTION	COUNTY	TOTAL SHEETS	SHEET NO.
*	**	***	304	67
STA.		TO STA.		
FED. ROAD DIST. NO.	ILLINOIS	FED. AID PROJECT		

* FAU 9481, FAS 2887 (IL 37)
** (12,12X),RS-3;12B-1,12B1-1
*** FRANKLIN AND WILLIAMSON

PLAN
SURVEYED
DRAWN
ALIGNMENT CHECKED
GRADES CHECKED
NOTE BOOK
NO.
BY
DATE

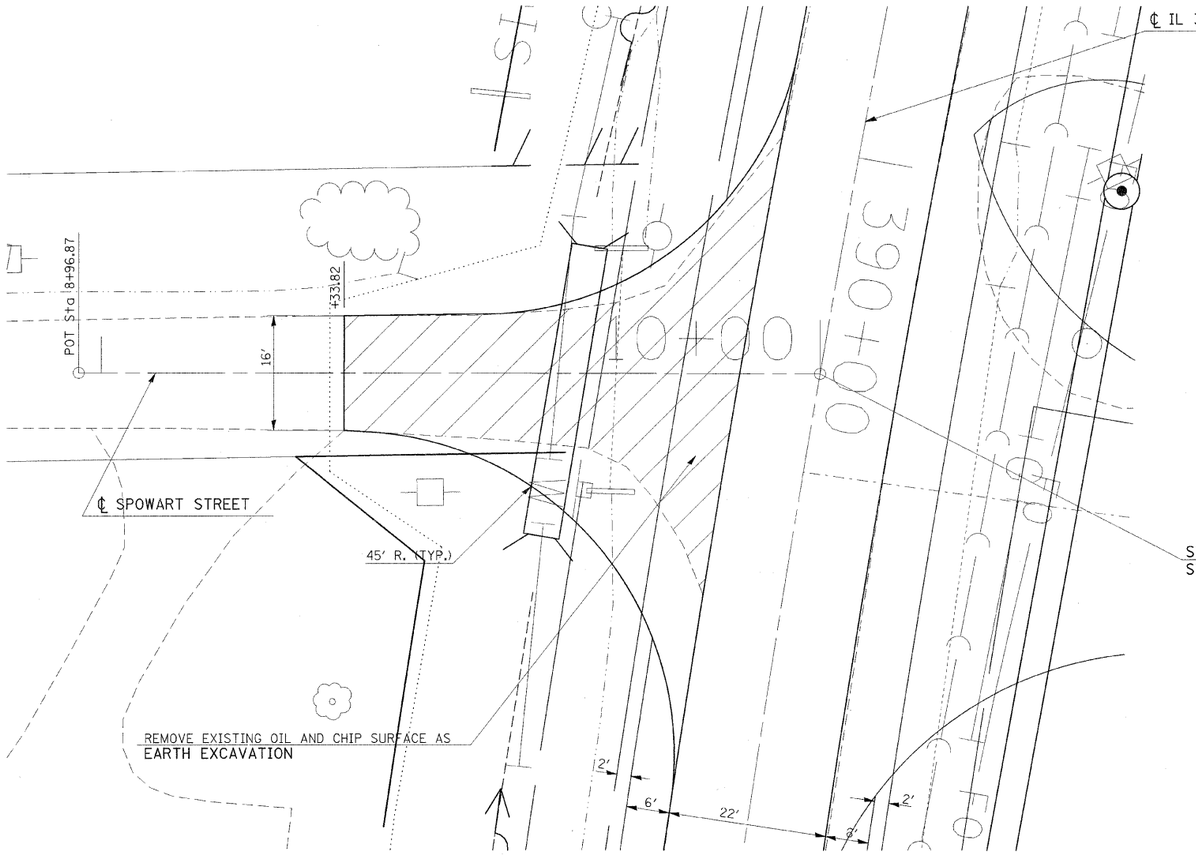

STA. 10+00 SPOWART STREET =
STA. 390+30.56 IL 37

NOTES: FOR PROPOSED DRAINAGE NOTES SEE THE PLAN PROFILE SHEETS.
FOR EROSION CONTROL NOTES SEE EROSION CONTROL SHEETS.

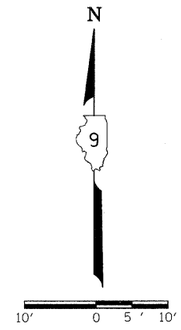

PROFILE
SURVEYED
DRAWN
GRADES CHECKED
NOTE BOOK
NO.
BY
DATE

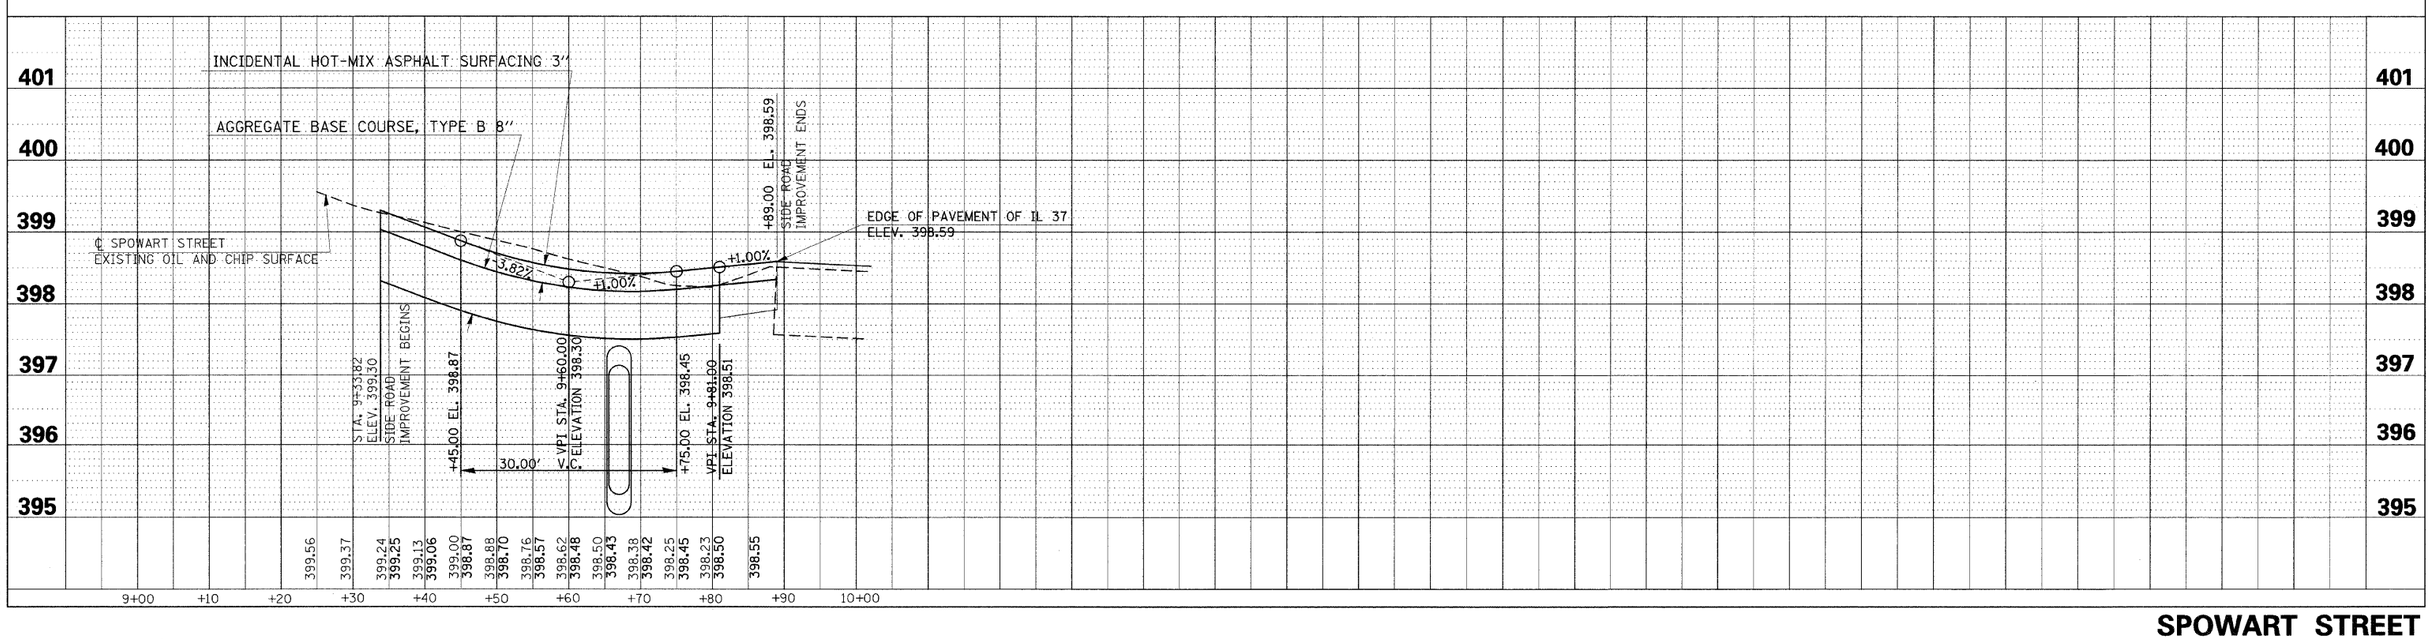

PLOT DATE = 12/7/2009
FILE NAME = c:\pw\dot\vheadcrv\dms436580\d9848036p6.dgn
PLOT SCALE = 10.000 ' / In.
PLOT DIRECTION = 90.000
USER NAME = headcn

SPOWART STREET