CONTRACT NO. 98823

F.A. RTE.	SECTION	COUNTY	TOTAL SHEETS	SHEET NO.
*	**	***	304	90
STA.		TO STA.		
FED. ROAD DIST. NO.	ILLINOIS	FED. AID PROJECT		

* FAU 9481, FAS 2887 (IL 37)
** (12,12X),RS-3;12B-1,12B1-1
*** FRANKLIN AND WILLIAMSON

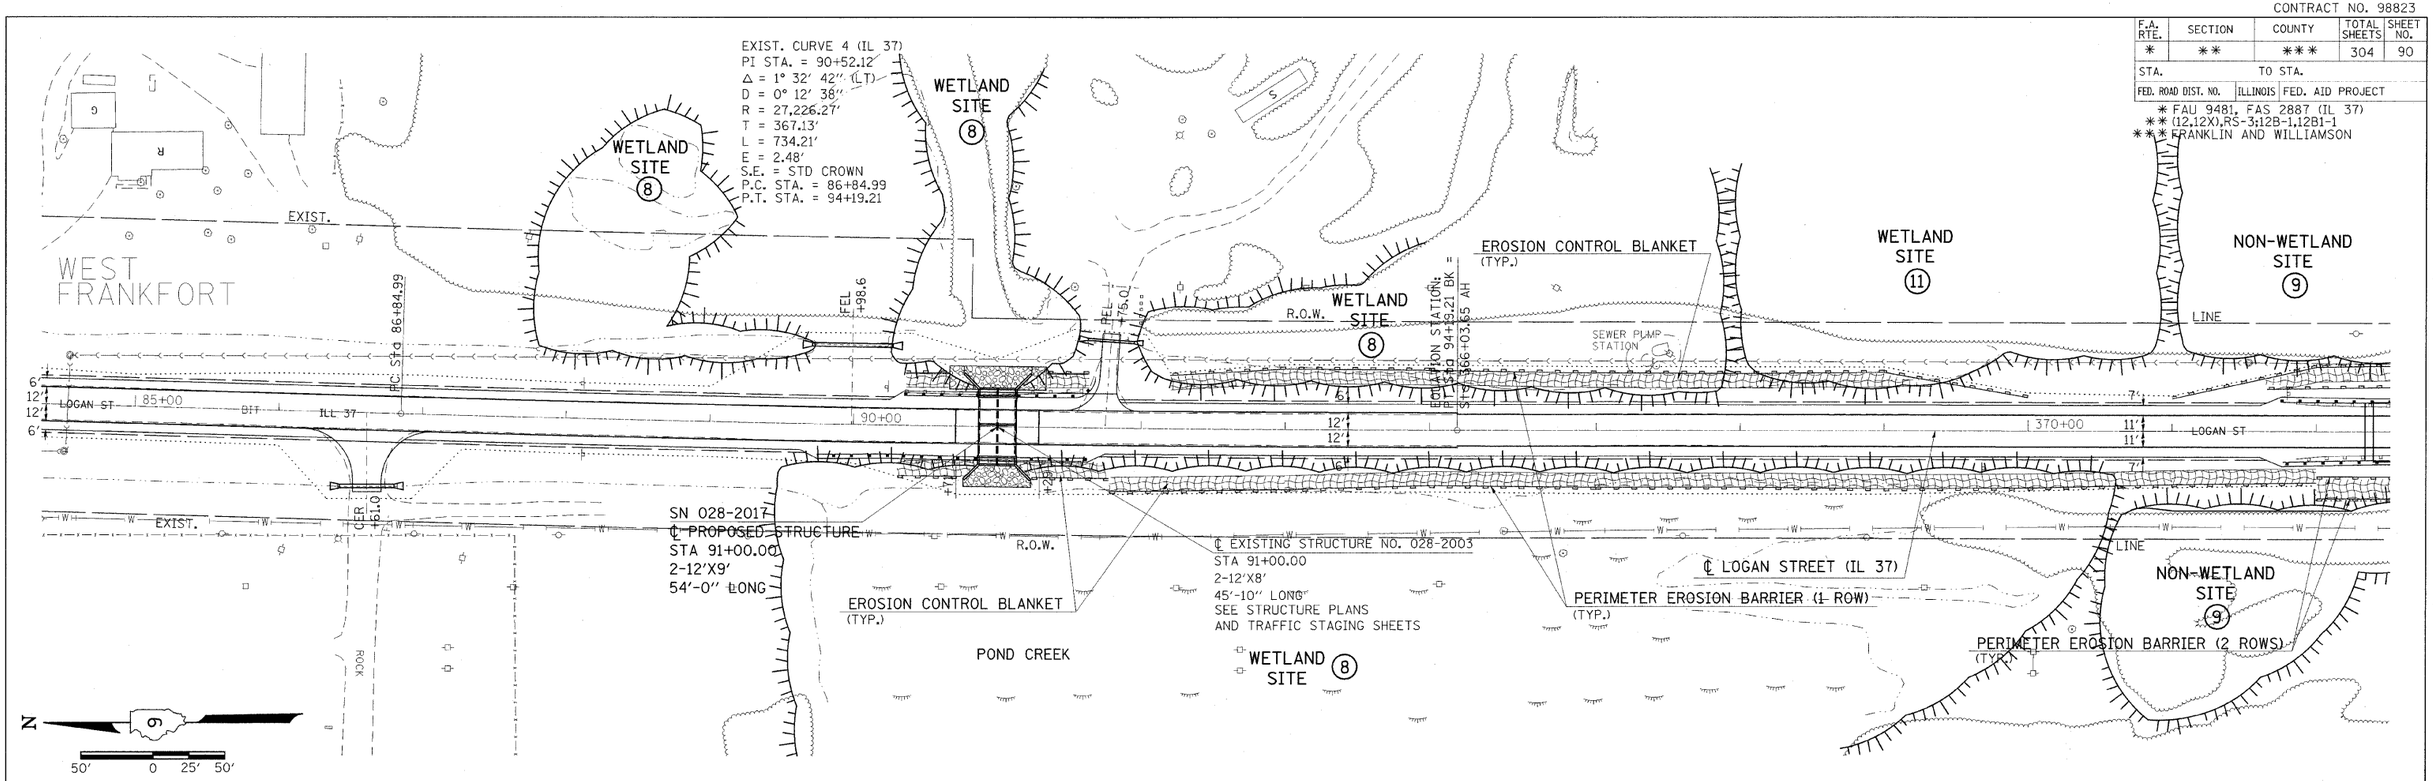

PLAN NOTE BOOK NO. ____ SURVEYED ____ PLOTTED ____ ALIGNMENT CHECKED ____ R.O.W. CHECKED ____ CADD FILE NAME ____ BY ____ DATE ____

PLOT DATE = 3/2/2010
FILE NAME = c:\pw_work\PWIDOT\HEADCN\dms43650\d904003p1.dgn
PLOT SCALE = 50.0000 ' / IN.
USER NAME = headcn

37aa3
37tp3

EROSION CONTROL STA. 85+00 TO STA. 372+00