CONTRACT NO. 98823

F.A. RTE.	SECTION	COUNTY	TOTAL SHEETS	SHEET NO.
*	**	***	304	105
STA.		TO STA.		
FED. ROAD DIST. NO.	ILLINOIS	FED. AID PROJECT		

* FAU 9481, FAS 2887 (IL 37)
** (12,12X),RS-3;12B-1,12B1-1
*** FRANKLIN AND WILLIAMSON

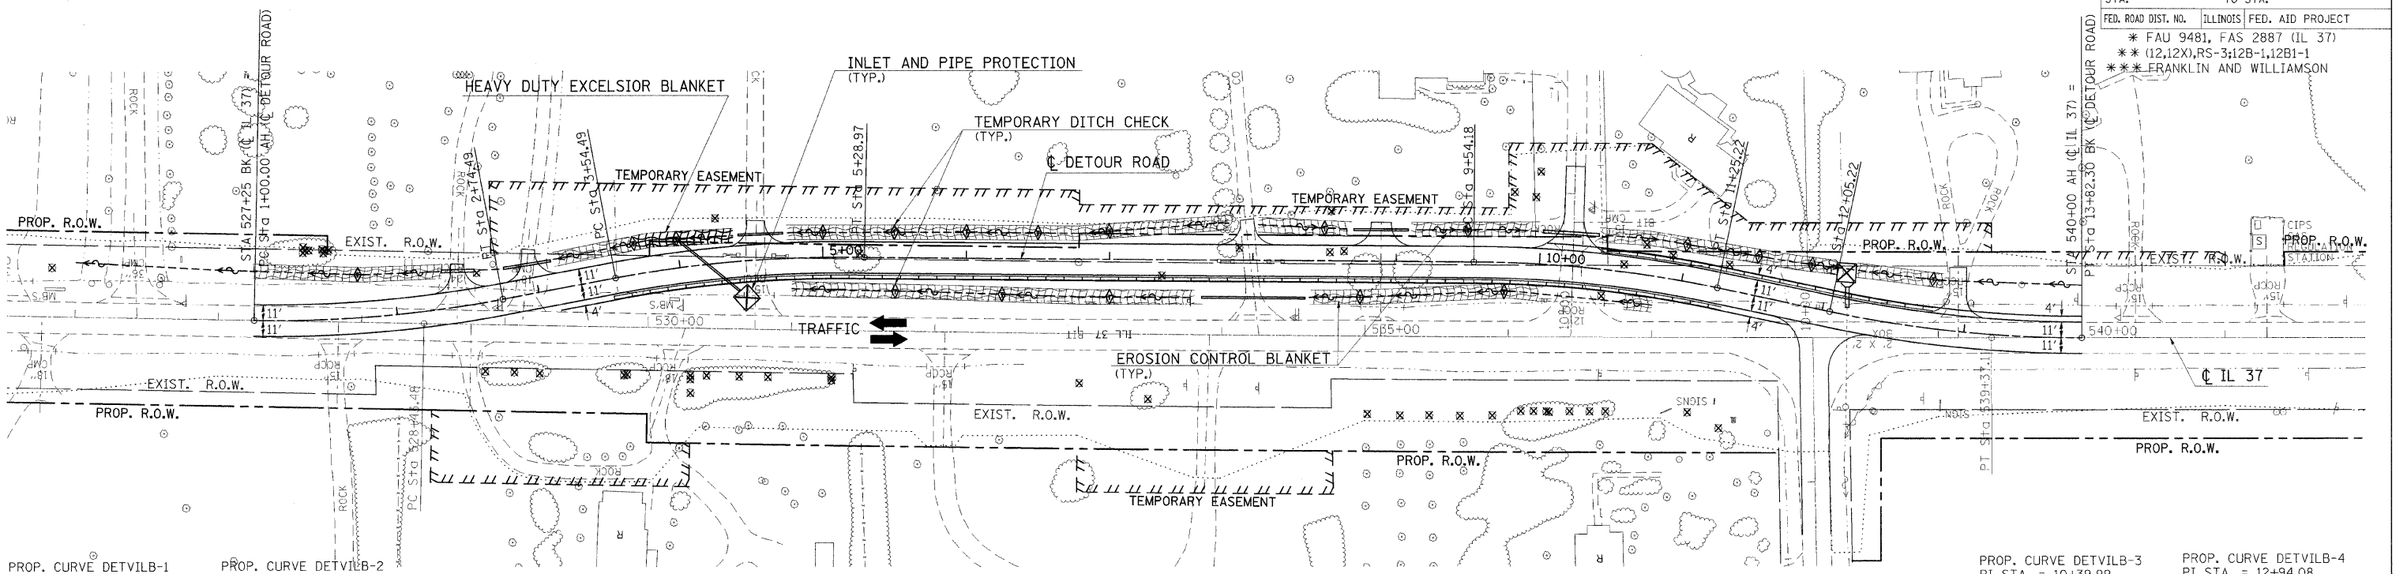

PROP. CURVE DETVILB-1
PI STA. = 1+87.55
Δ = 11° 45′ 42″ (LT)
D = 6° 44′ 26″
R = 850.00′
T = 87.55′
L = 174.49′
E = 4.50′
S.E. RUN = 1.5% STD. CROWN
P.C. STA. = 1+00.00
P.T. STA. = 2+74.49

PROP. CURVE DETVILB-2
PI STA. = 4+42.04
Δ = 11° 45′ 42″ (RT)
D = 6° 44′ 26″
R = 850.00′
T = 87.55′
L = 174.49′
E = 4.50′
S.E. RUN = 1.5% STD. CROWN
P.C. STA. = 3+54.49
P.T. STA. = 5+28.97

PROP. CURVE DETVILB-3
PI STA. = 10+39.99
Δ = 11° 31′ 46″ (RT)
D = 6° 44′ 26″
R = 850.00′
T = 85.81′
L = 171.04′
E = 4.32′
S.E. RUN = 1.5% STD. CROWN
P.C. STA. = 9+54.18
P.T. STA. = 11+25.22

PROP. CURVE DETVILB-4
PI STA. = 12+94.08
Δ = 11° 56′ 11″ (LT)
D = 6° 44′ 26″
R = 850.00′
T = 88.86′
L = 177.08′
E = 4.63′
S.E. RUN = 1.5% STD. CROWN
P.C. STA. = 12+05.22
P.T. STA. = 13+82.30

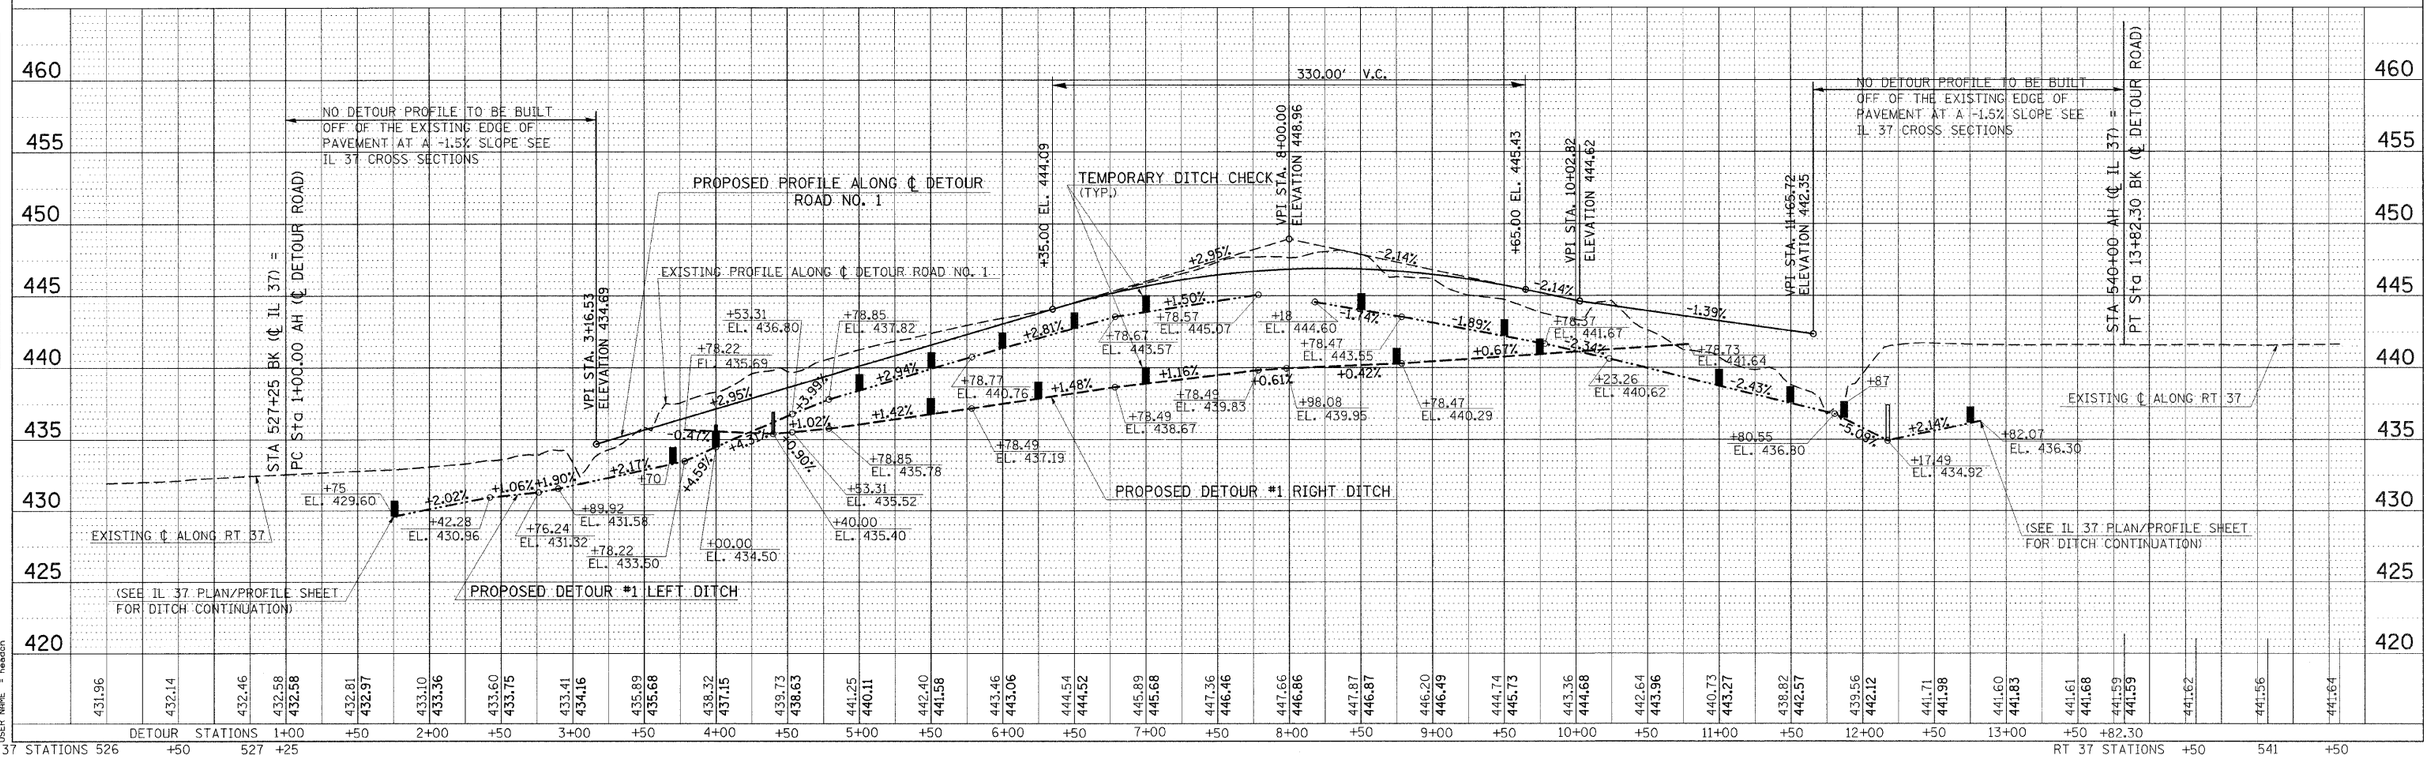

PLAN
NOTE BOOK NO.
SURVEYED
PLOTTED
ALIGNMENT CHECKED
RT. OF WAY CHECKED
CADD FILE NAME
BY
DATE

PROFILE
NOTE BOOK NO.
SURVEYED
PLOTTED
GRADES CHECKED
B.M. NOTED
STRUCTURE NOTATNS CHKD
BY
DATE

PLOT DATE = 8/3/2009
FILE NAME = c:\pw_work\PWIDOT\HEADCN\dms43650\d904003p7.dgn
PLOT SCALE = 50.0000 ' / IN.
USER NAME = headcn

EROSION CONTROL STA 1+00 TO STA 13+82.30 FOR DETOUR ROAD NO. 1 – STAGE 1