CONTRACT NO. 98823

F.A. RTE.	SECTION	COUNTY	TOTAL SHEETS	SHEET NO.
*	**	***	304	178
STA. 83+56.00		TO STA. 85+00.00		
FED. ROAD DIST. NO.	ILLINOIS	FED. AID PROJECT		

* FAU 9481, FAS 2887 (IL 37)
** (12,12X),RS-3; 12B-L, 12B1-1
*** FRANKLIN AND WILLIAMSON

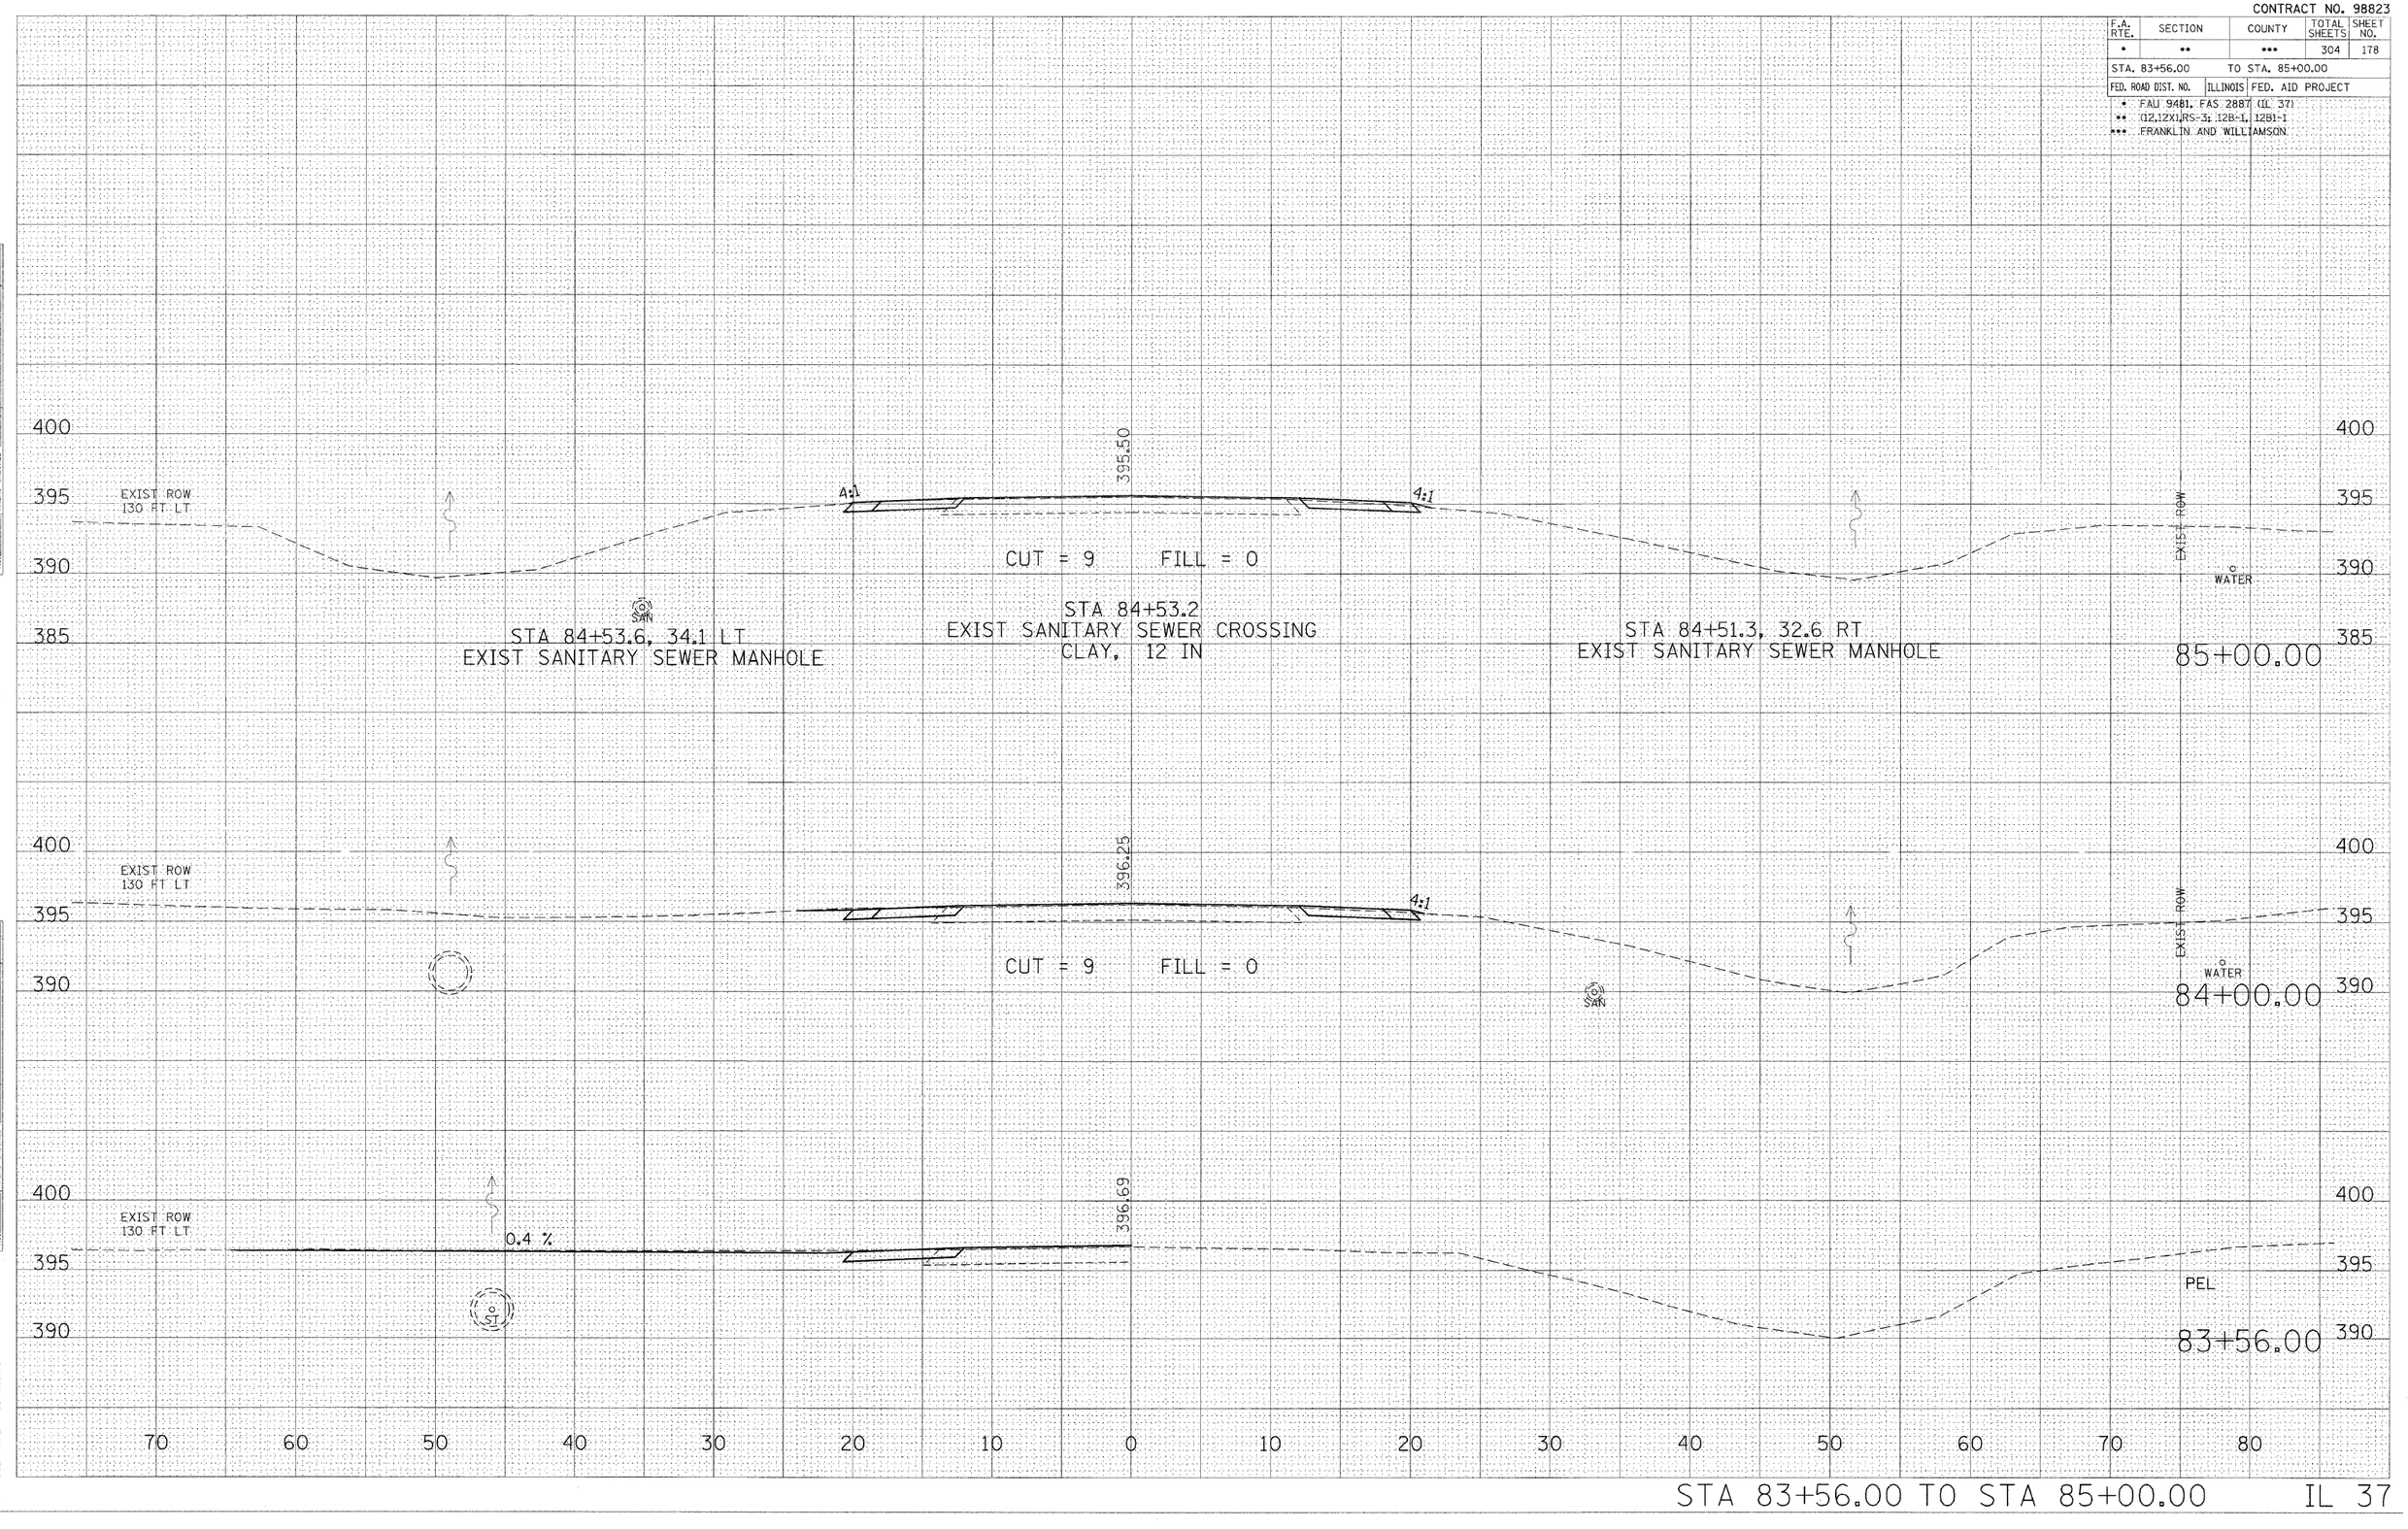

STA 83+56.00 TO STA 85+00.00 IL 37

PLOT DATE = 12/7/2009
FILE NAME = c:\pw_work\PWIDOT\LEFTWIDHL\d0403952\sht_leftwidhl.dgn
PLOT SCALE = 5.0000 ' / IN.
USER NAME = leftwidhl