CONTRACT NO. 98823

| F.A. RTE. | SECTION | COUNTY | TOTAL SHEETS | SHEET NO. |
|---|---|---|---|---|
| * | ** | *** | 304 | 190 |

STA. 380+88.00 TO STA. 381+33.00

| FED. ROAD DIST. NO. | ILLINOIS | FED. AID PROJECT |
|---|---|---|

* FAU 9481, FAS 2887 (IL 37)
** (12,12X),RS-3; 12B-1, 12B1-1
*** FRANKLIN AND WILLIAMSON

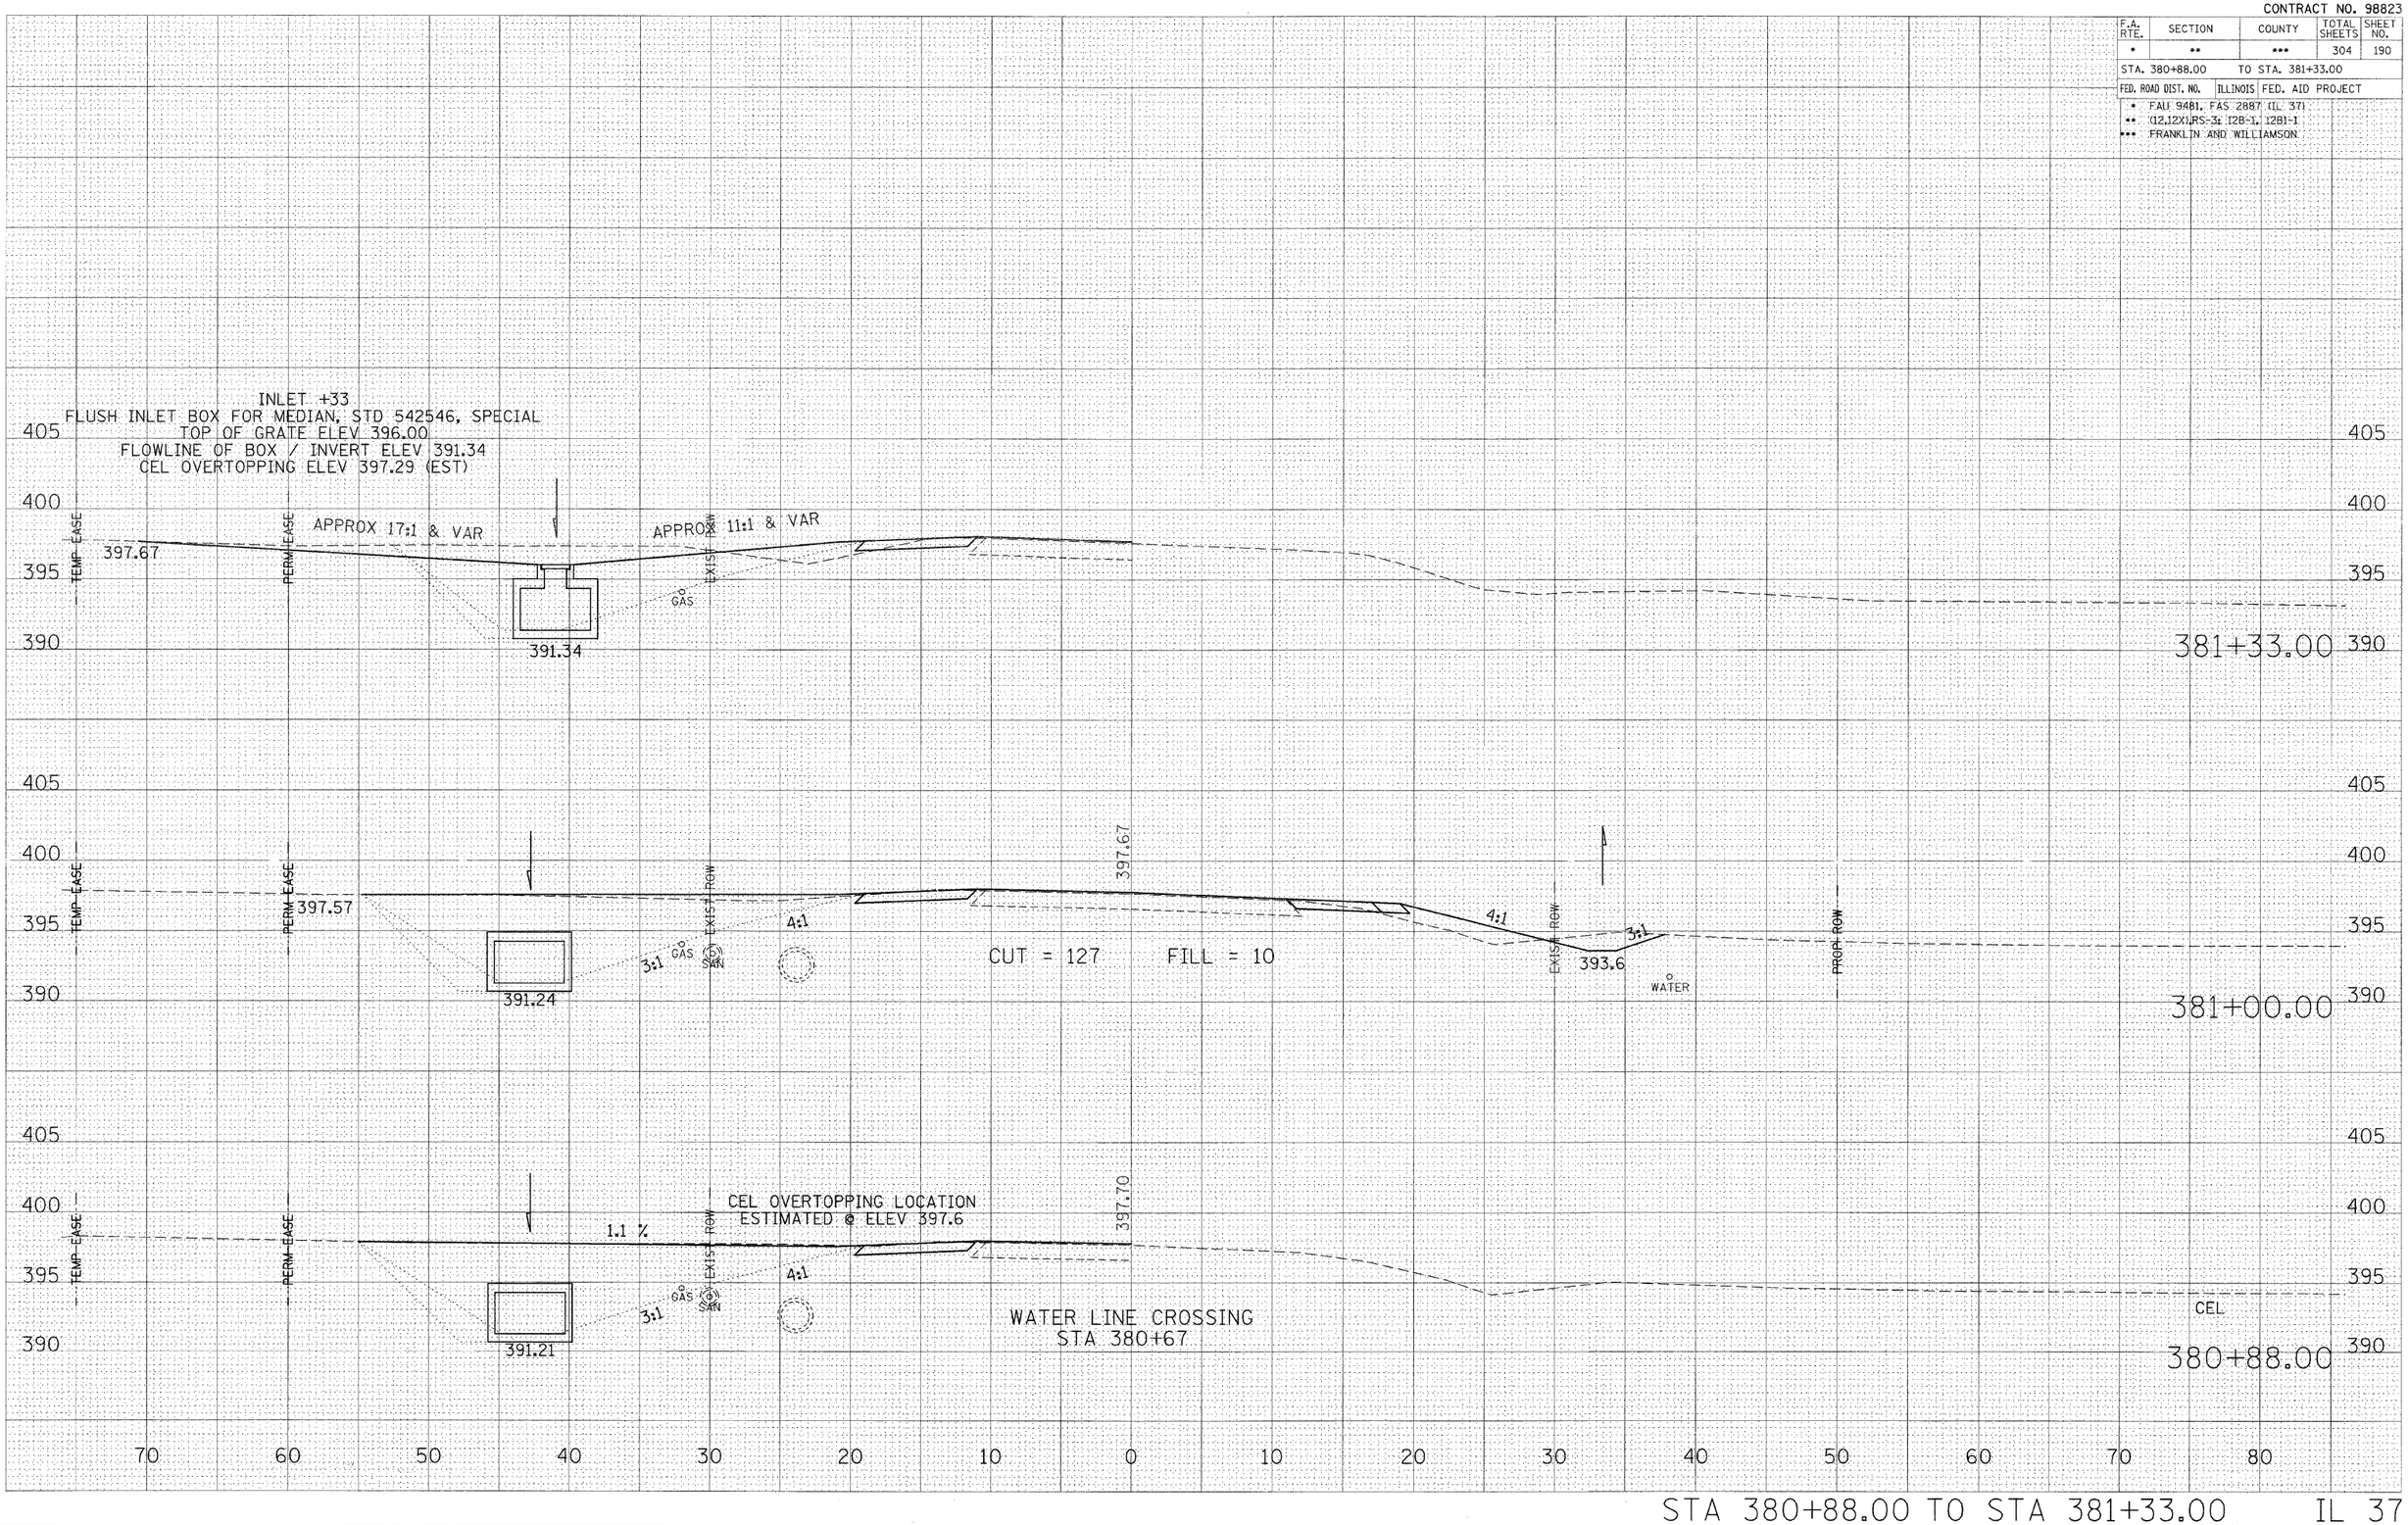


STA 380+88.00 TO STA 381+33.00 IL 37

FINAL SURVEY | NOTE BOOK | NO. | SURVEYED | PLOTTED | TEMPLATE | AREAS | AREAS CHECKED | BY | DATE

ORIGINAL SURVEY | NO. | SURVEYED | PLOTTED | AREAS | AREAS CHECKED | BY | DATE

PLOT DATE = 12/7/2009
FILE NAME = c:\pw_work\PWIDOT\LEFTWICHOL\dms13650\d3074003-sheet-tsm32
PLOT SCALE = 5.0000 / IN.
USER NAME = leftwichol