CONTRACT NO. 98823

F.A. RTE.	SECTION	COUNTY	TOTAL SHEETS	SHEET NO.
*	**	***	304	194

STA. 388+00.00 TO STA. 389+69.30

FED. ROAD DIST. NO.	ILLINOIS	FED. AID PROJECT

* FAU 9481, FAS 2887 (IL 37)
** (12,12X),RS-3; 12B-1, 12B1-1
*** FRANKLIN AND WILLIAMSON

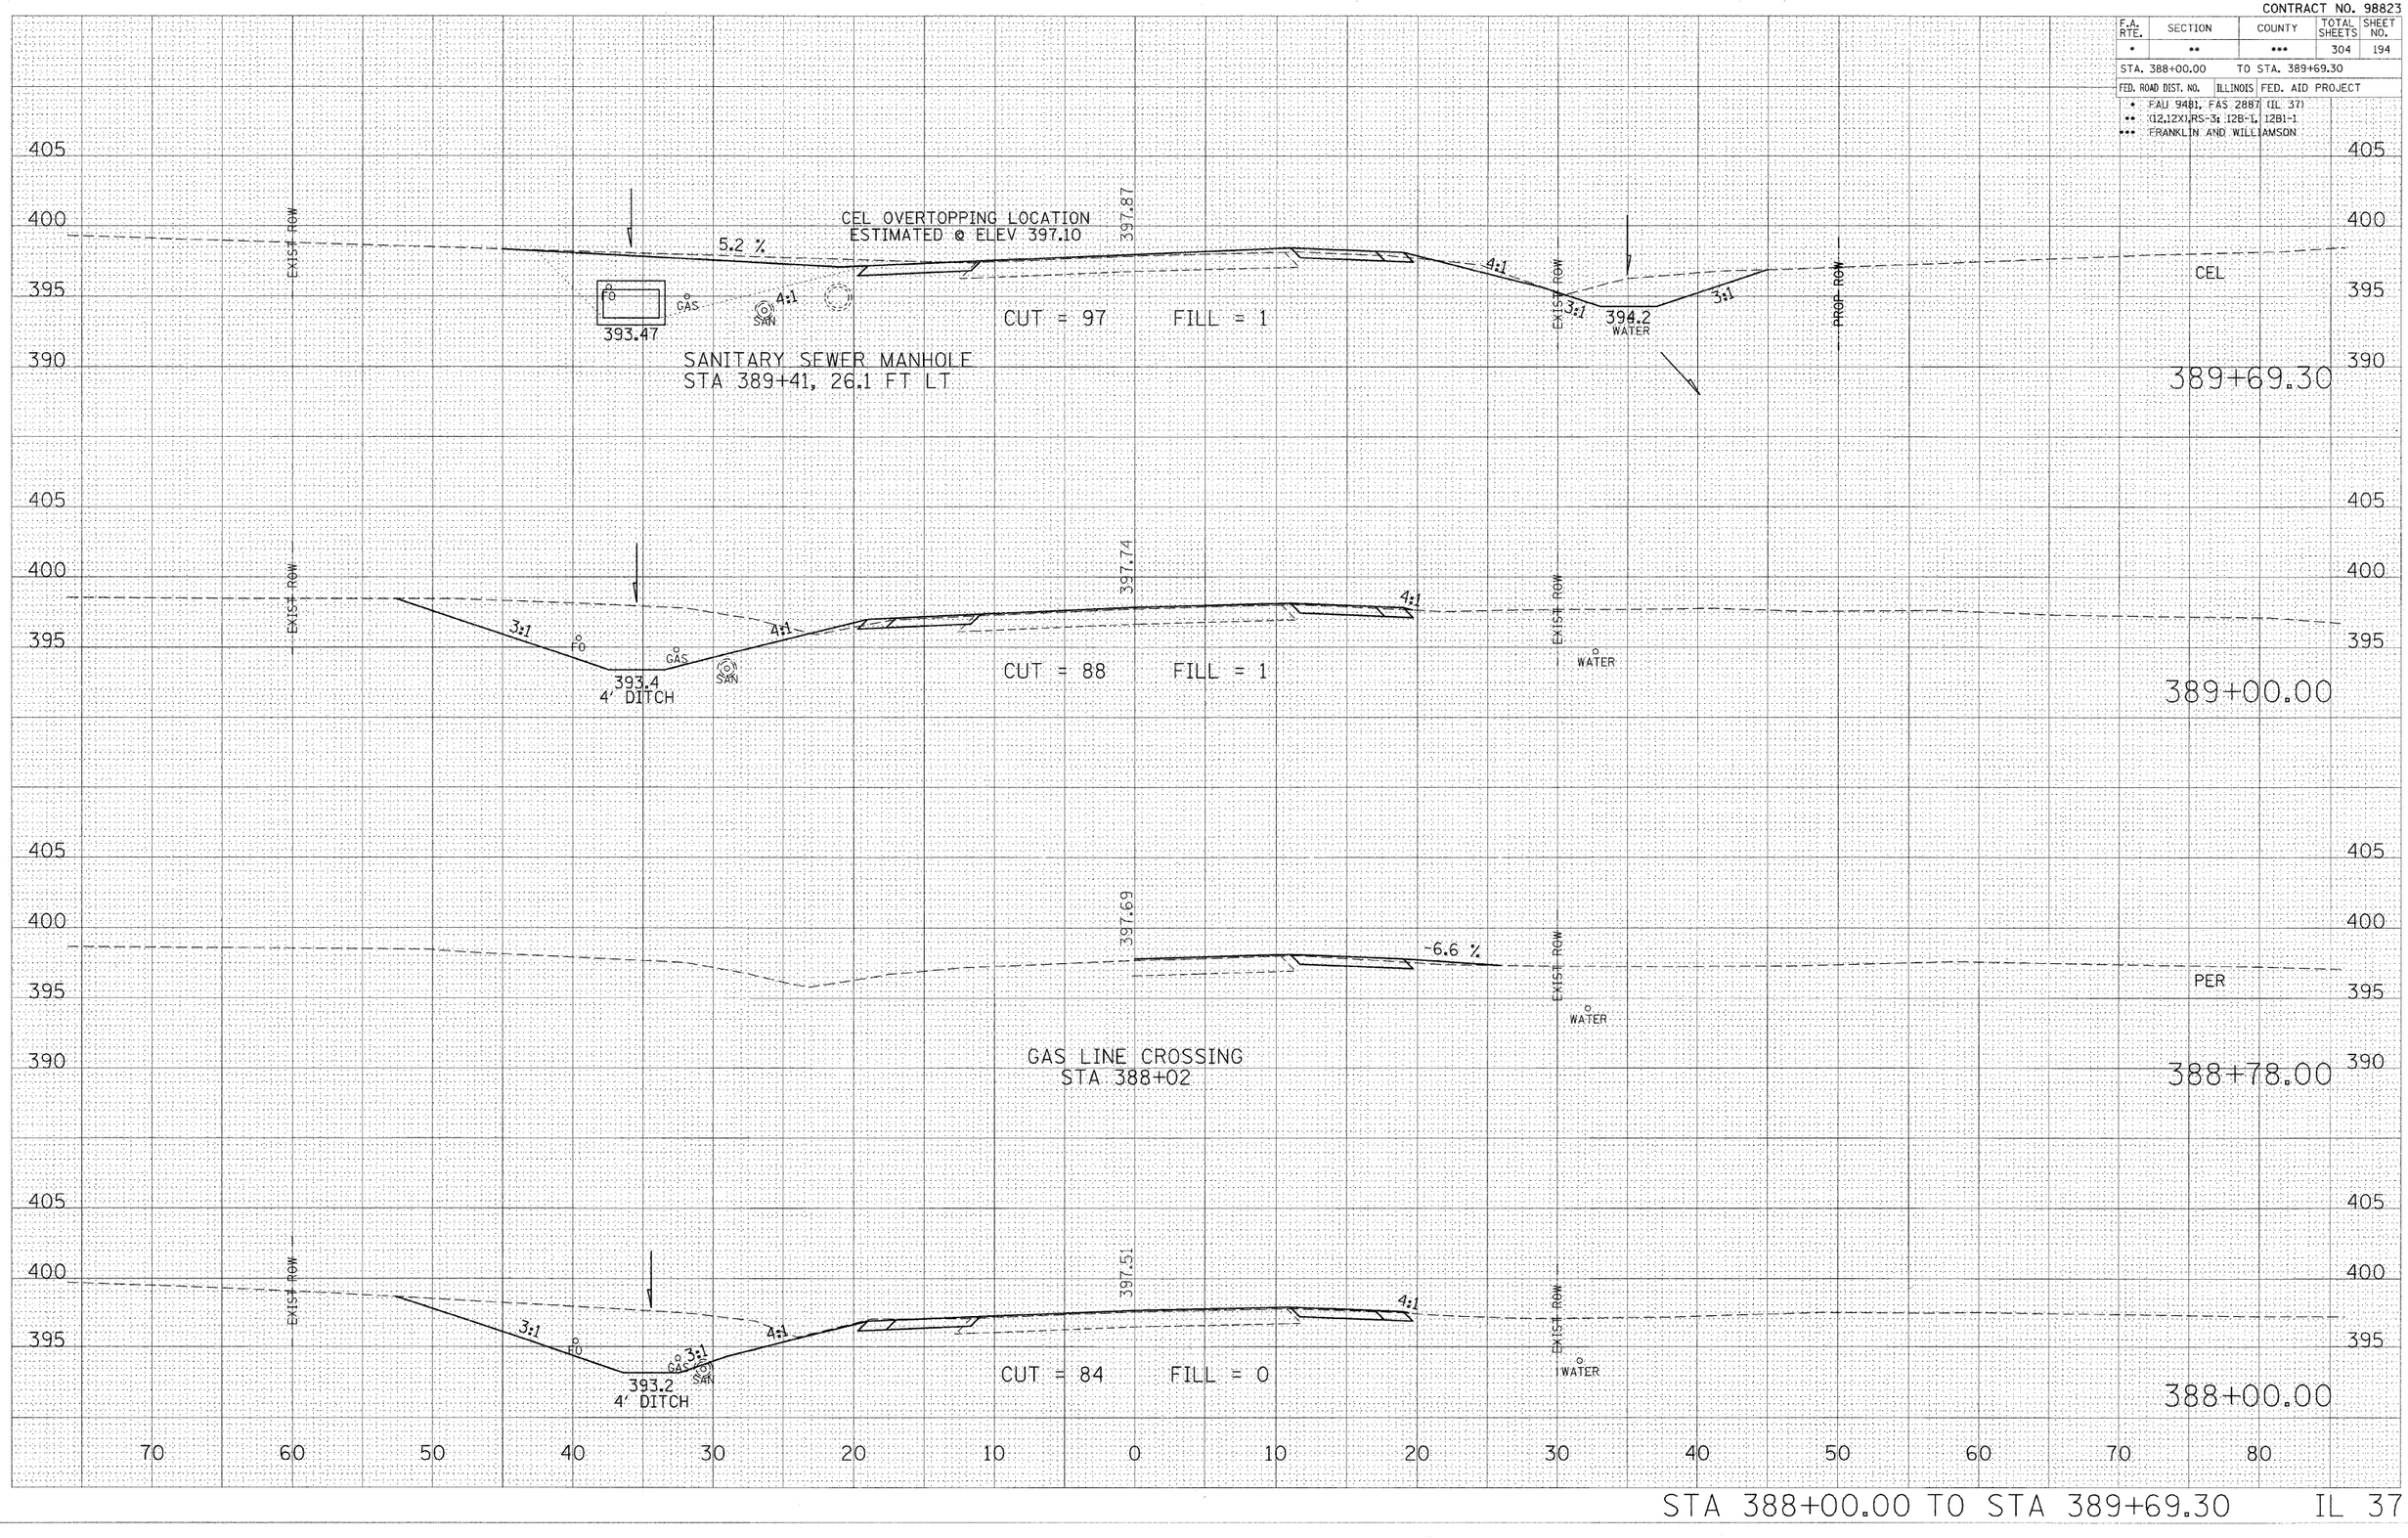

STA 388+00.00 TO STA 389+69.30 IL 37

FINAL SURVEY | NOTE BOOK NO. | SURVEYED | PLOTTED | TEMPLATE | AREAS | AREAS CHECKED | BY | DATE

ORIGINAL SURVEY | NO. | SURVEYED | PLOTTED | AREAS | AREAS CHECKED | BY | DATE

PLOT DATE = 12/7/2009
FILE NAME = c:\pw_work\PWIDOT\LEFTWICHDL\d0403650\d0403650sht32
PLOT SCALE = 5.0000 ' / IN.
USER NAME = leftwichdl