CONTRACT NO. 98823

F.A. RTE.	SECTION	COUNTY	TOTAL SHEETS	SHEET NO.
*	**	***	304	269
STA. 530+00.00		TO STA. 530+25.90		
FED. ROAD DIST. NO.	ILLINOIS	FED. AID PROJECT		

* FAU 9481, FAS 2887 (IL 37)
** (12,12X),RS-3, 12B-1, 12B1-1
*** FRANKLIN AND WILLIAMSON

FINAL SURVEY — NOTE BOOK — NO. — BY — DATE
SURVEYED — DRAWN — TEMPLATE — AREAS — AREAS CHECKED

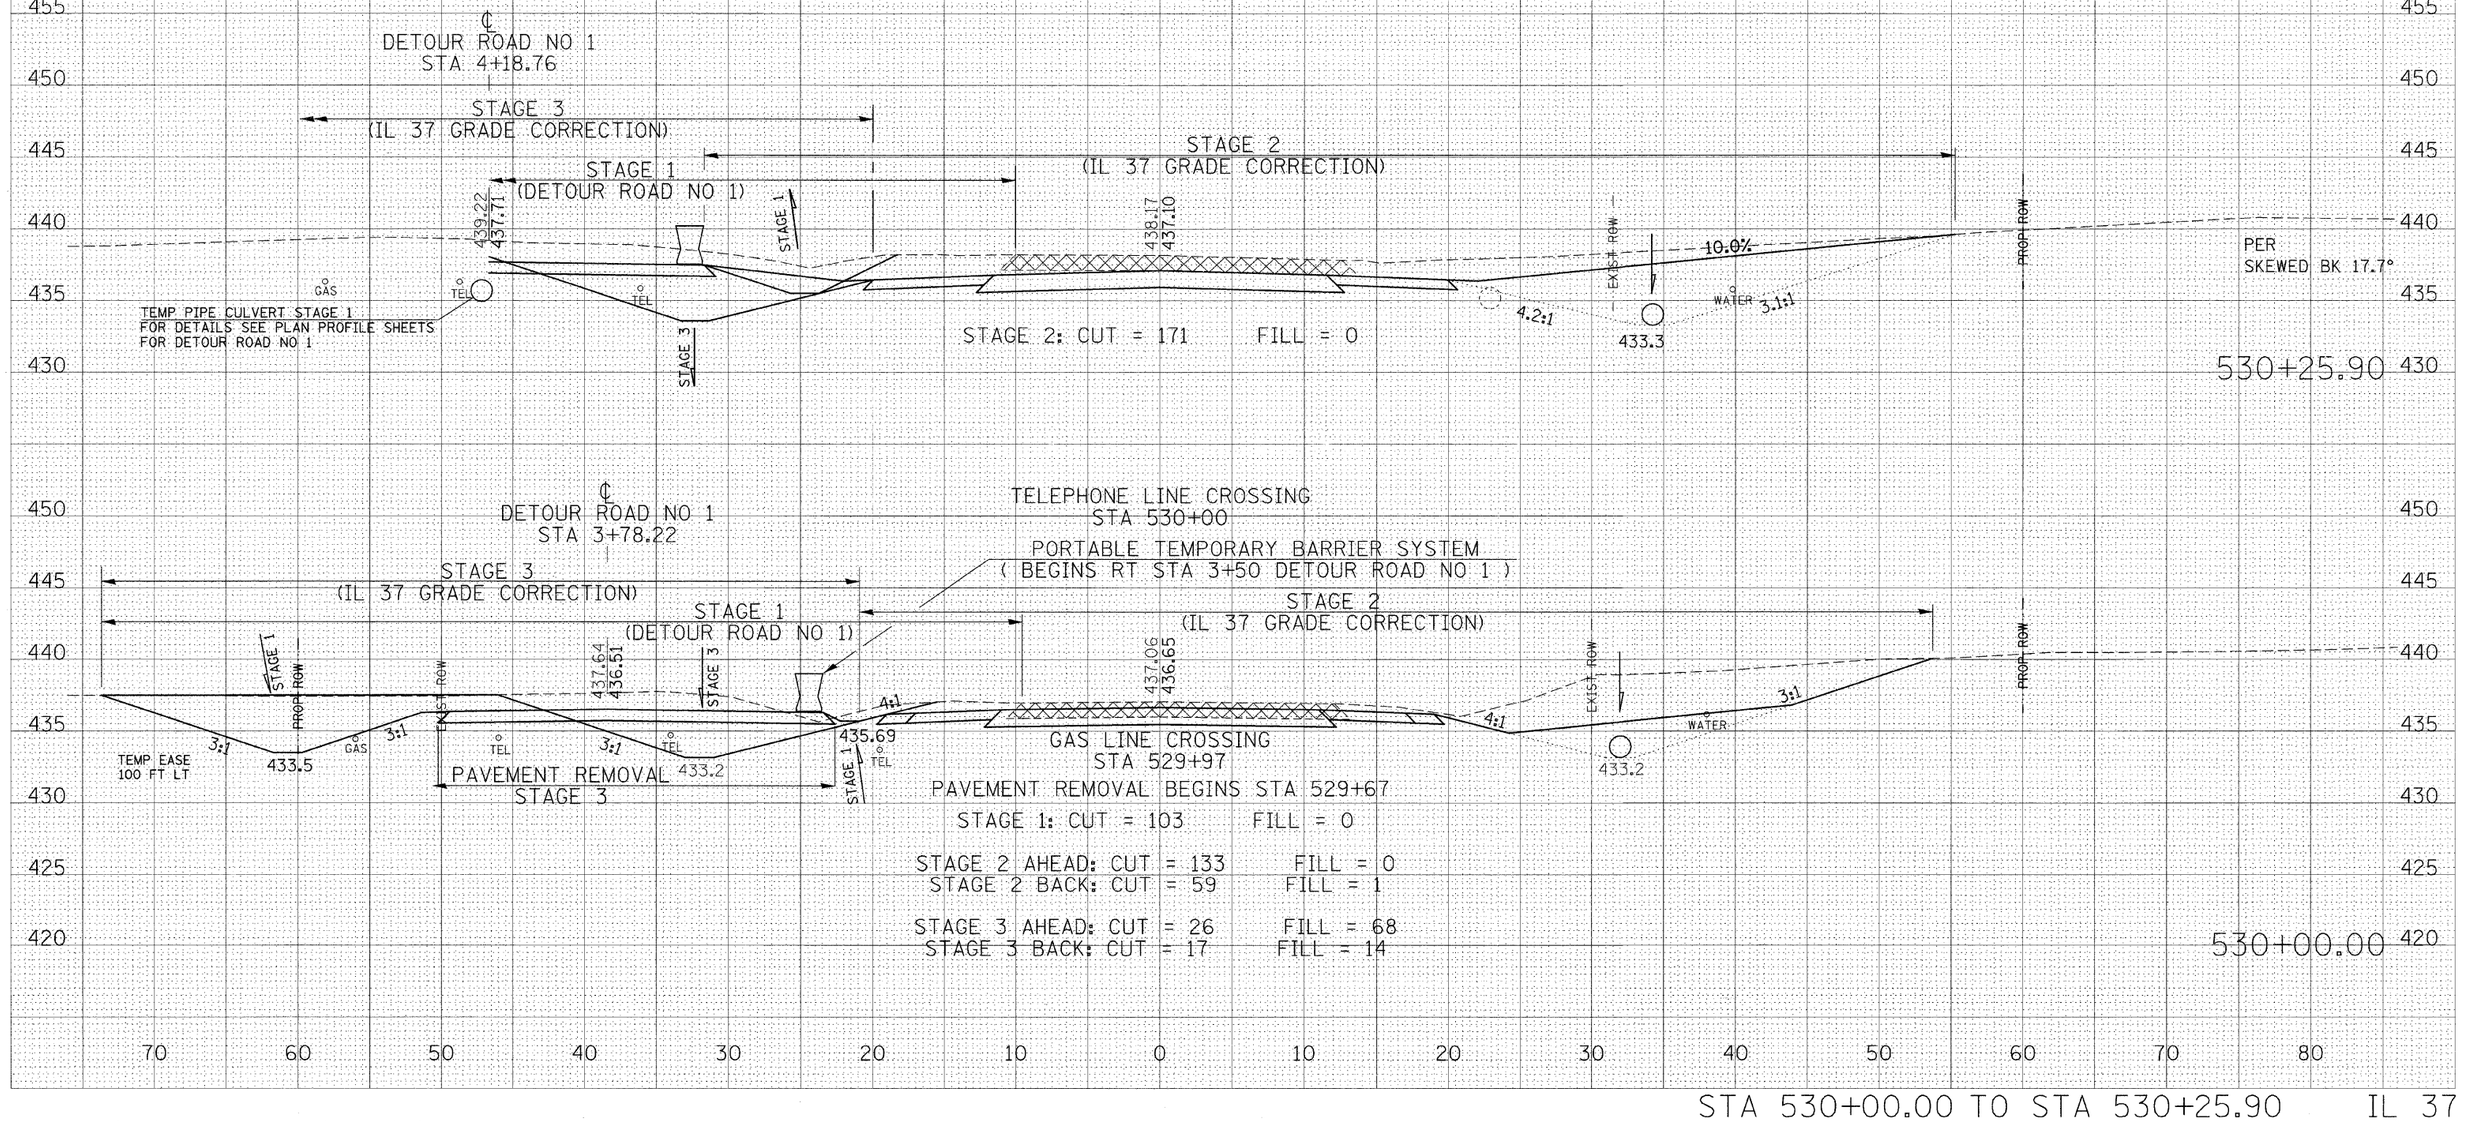

STA 530+00.00 TO STA 530+25.90 IL 37

ORIGINAL SURVEY — SURVEYED — DRAWN — TEMPLATE — AREAS — AREAS CHECKED — NO. — BY — DATE

PLOT DATE = 12/7/2009
FILE NAME = c:\pe_work\PWIDOT\LEFTWIDHCL\dett98823sht02.dgn
PLOT SCALE = 5.0000 ' / IN.
USER NAME = leftwidhcl