CONTRACT NO. 98823

F.A. RTE.	SECTION	COUNTY	TOTAL SHEETS	SHEET NO.
*	**	***	304	283

STA. 547+76.49 TO STA. 549+00.00

FED. ROAD DIST. NO. | ILLINOIS | FED. AID PROJECT

* FAU 9481, FAS 2887 (IL 37)
** (12,12X)RS-3; 12B-1, 12B1-1
*** FRANKLIN AND WILLIAMSON

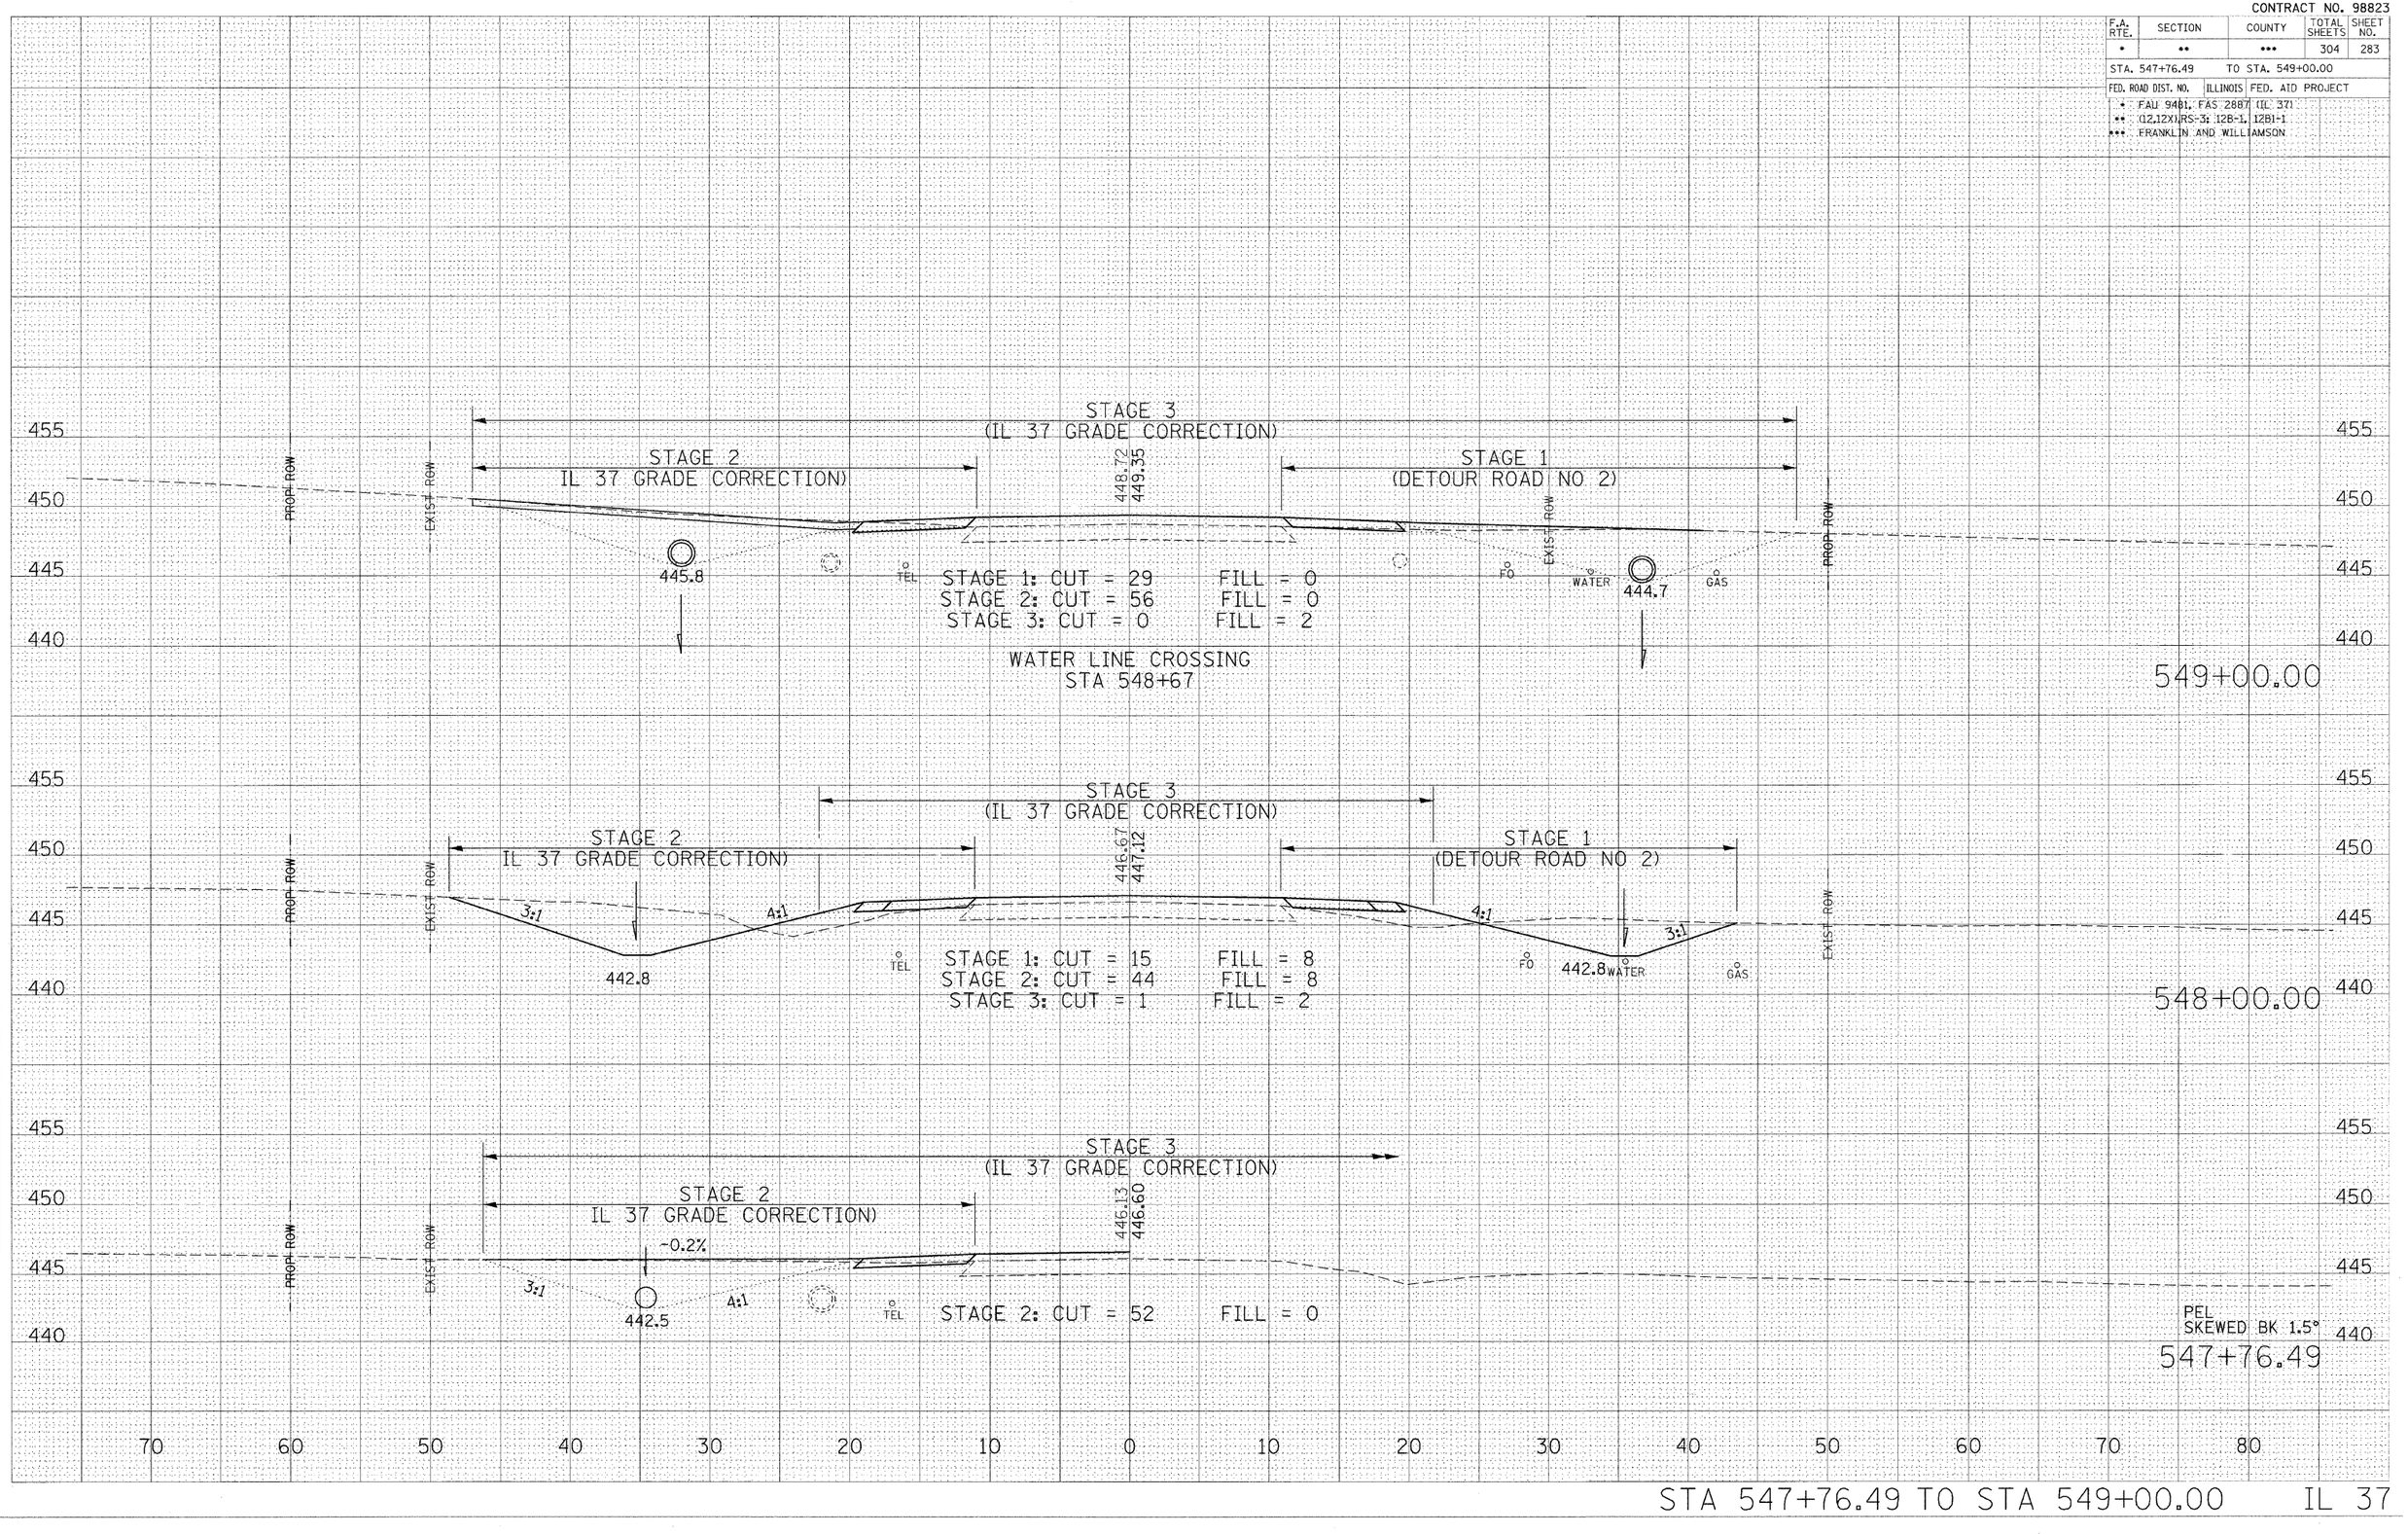

STA 547+76.49 TO STA 549+00.00 IL 37

FINAL SURVEY — NOTE BOOK — NOS. — SURVEYED — PLOTTED — TEMPLATE — AREAS — AREAS CHECKED — BY — DATE

ORIGINAL SURVEY — SURVEYED — PLOTTED — TEMPLATE — AREAS — AREAS CHECKED — BY — DATE

PLOT DATE = 12/7/2003
FILE NAME = c:\projects\WIDOT\LEFTWICHOL\dgn\98823sht02.dgn
PLOT SCALE = 5.0000 '/ IN.
USER NAME = lafleschol