CONTRACT NO. 98823

F.A. RTE.	SECTION	COUNTY	TOTAL SHEETS	SHEET NO.
*	**	***	304	295
STA. 561+00.00		TO STA. 562+00.00		
FED. ROAD DIST. NO.	ILLINOIS	FED. AID PROJECT		

* FAU 9481, FAS 2887 (IL 37)
** (12,12X1),RS-3; 12B-1, 12B1-1
*** FRANKLIN AND WILLIAMSON

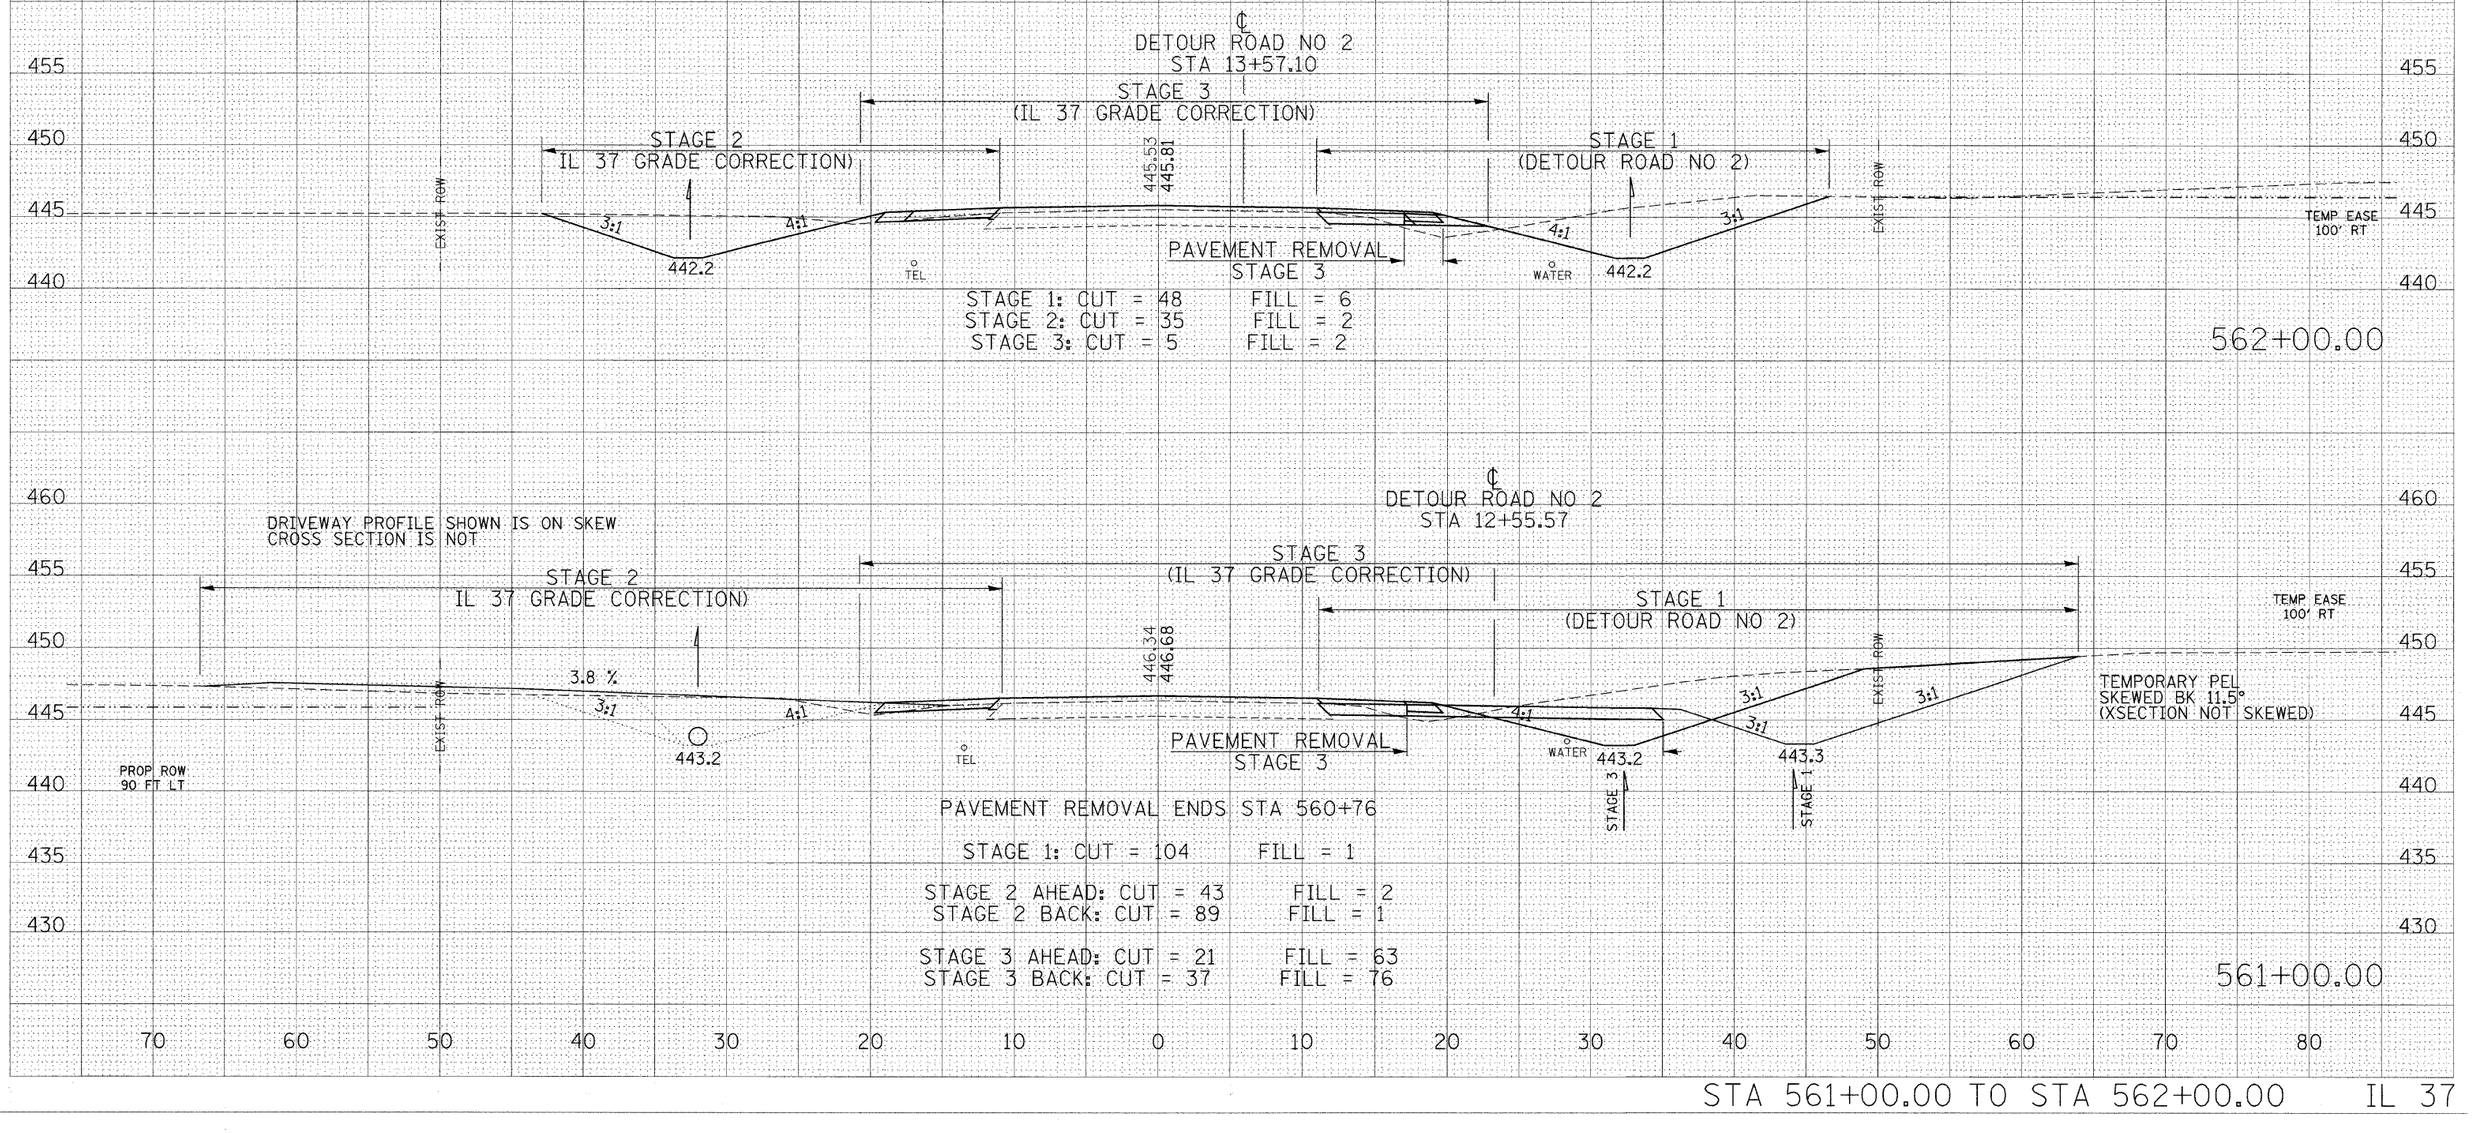

STA 561+00.00 TO STA 562+00.00 IL 37

FINAL SURVEY — SURVEYED / PLOTTED / NOTE BOOK / MIL — BY / DATE — TEMPLATE / AREAS / CROSS CHECKED

ORIGINAL SURVEY — SURVEYED / PLOTTED / NO. — BY / DATE — AREAS / CROSS CHECKED

PLOT DATE = 12/7/2009
FILE NAME = c:\projects\PW1001\LEFTWICHOL\sheets\36500sht32.dgn
PLOT SCALE = 0.2000 '/ IN.
USER NAME = leftwicho1