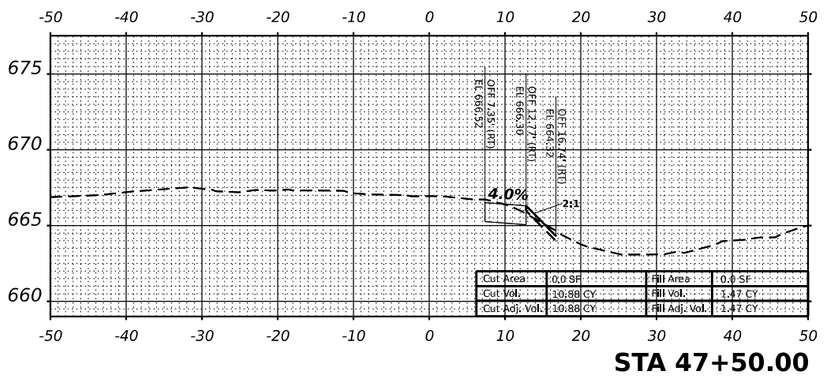

STA 47+50.00

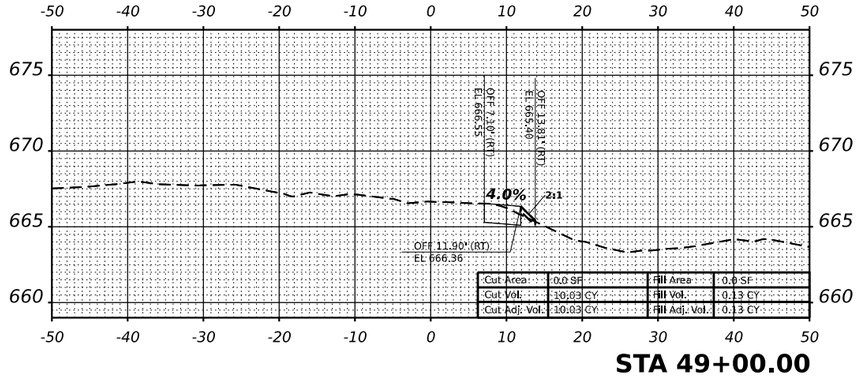

STA 49+00.00

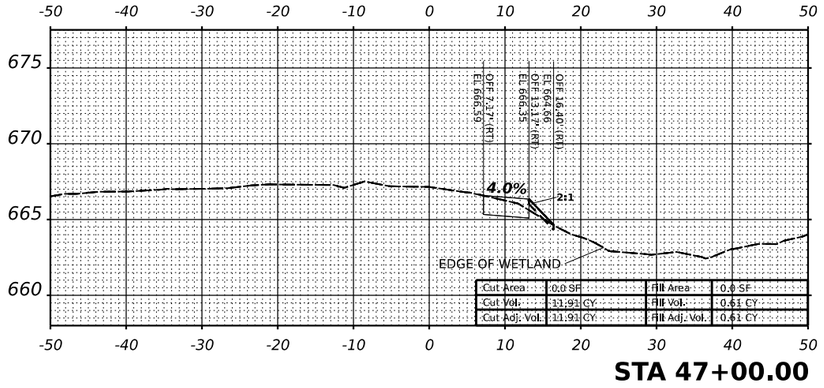

STA 47+00.00

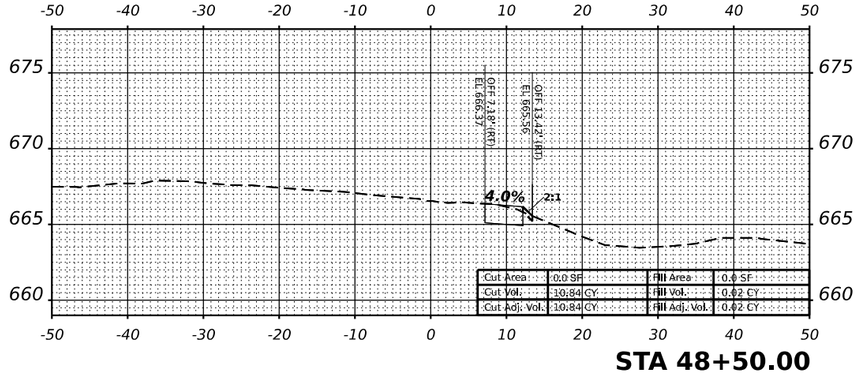

STA 48+50.00

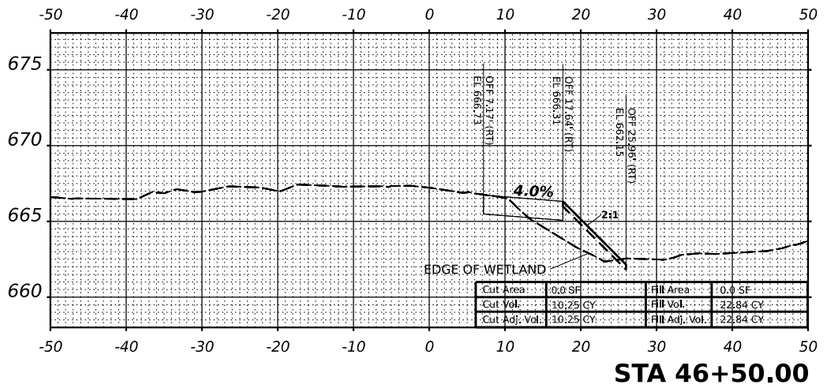

STA 46+50.00

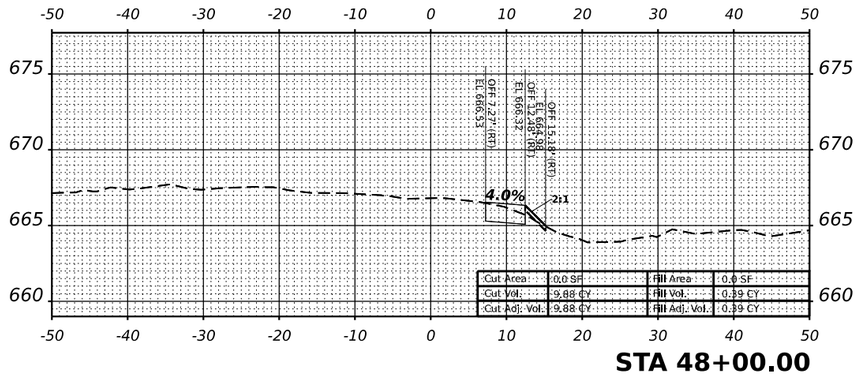

STA 48+00.00

FINAL SURVEY	DATE	BY
NOTE BOOK	SURVEYED	
NO.	PLOTTED	
	TEMPLATE	
	AREAS	
	AREAS CHECKED	

ORIGINAL SURVEY	DATE	BY
NOTE BOOK	SURVEYED	
NO.	PLOTTED	
	TEMPLATE	
	AREAS	
	AREAS CHECKED	

MODEL: 46+50.00 [Sheet]
FILE NAME: P:\040058 - IDOT\040058-01-002 (ENG) - PTB 195-016 Phase II Var Van\Engineering\WO 1 - IL83-IL 38\500 Drawings\502 CADD Sheets\D162M69-Int-XS-TempPave.dgn

Bowman CONSULTING
311 S. Wacker Drive, Suite 1950
Chicago, Illinois 60606
312-454-0360
www.bowmanconsulting.com

USER NAME = khejtmanek		DESIGNED - KH		REVISED -	
		DRAWN - KM		REVISED -	
PLOT SCALE = 0.16666633 ' / in.		CHECKED - AP		REVISED -	
PLOT DATE = 3/10/2021		DATE - 3/11/2021		REVISED -	

STATE OF ILLINOIS
DEPARTMENT OF TRANSPORTATION

CROSS SECTIONS – NB RAMP
TEMPORARY PAVEMENT

SCALE: 1"=10'(H) 1"=5'(V) | SHEET 5 OF 9 SHEETS | STA. 46+50.00 TO 49+00.00

F.A.P. RTE.	SECTION	COUNTY	TOTAL SHEETS	SHEET NO.
344	2020-196-T	DUPAGE	122	98
		CONTRACT NO. 62M69		
	ILLINOIS	FED. AID PROJECT		