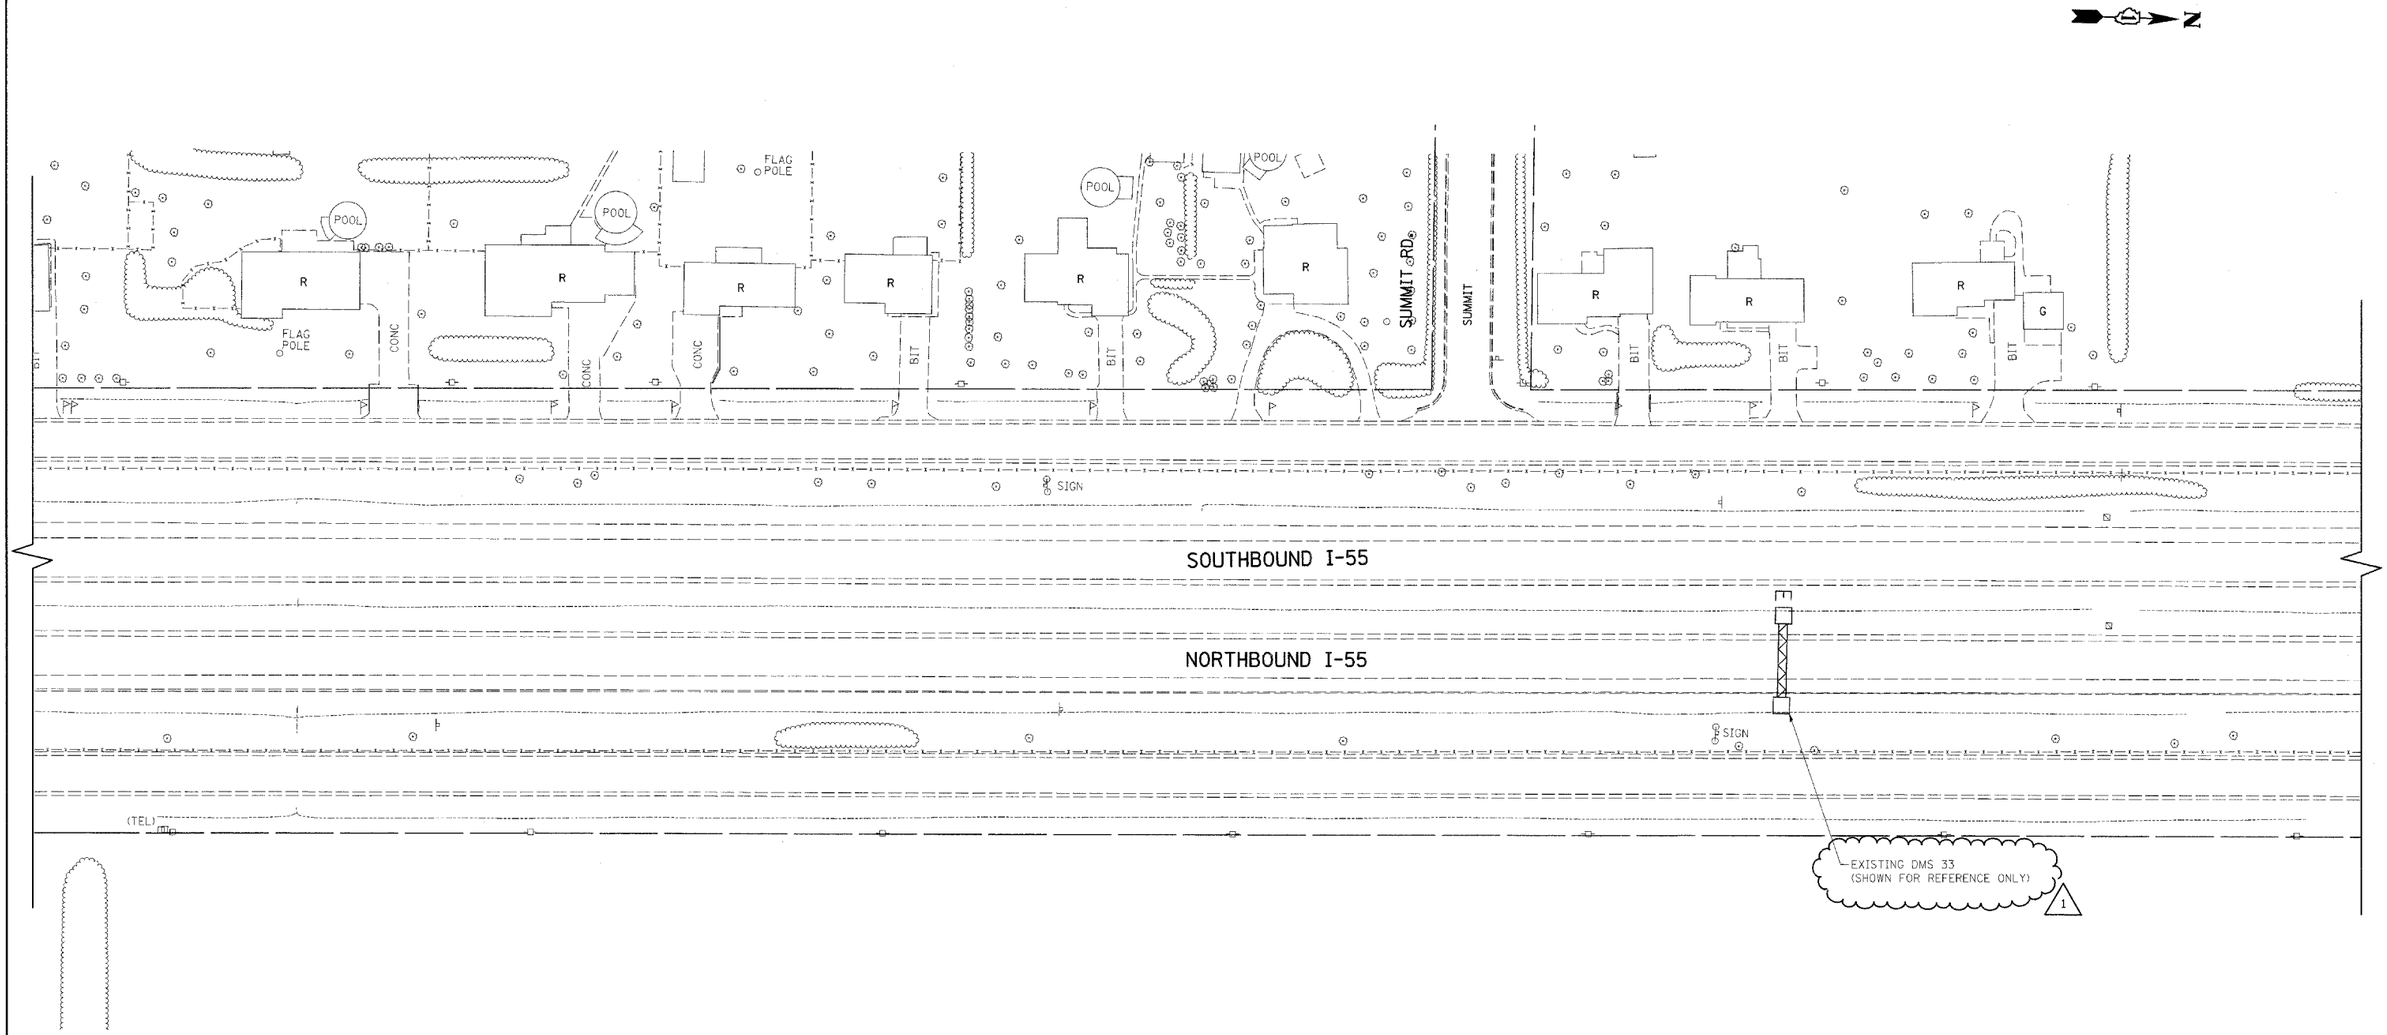

E1a

FILE NAME = c:\pw_work\pwidot\bauerdl\dms90122\D1159?8-sht-lightea.dgn	USER NAME = bauerdl	DESIGNED - RT	REVISED - ⚠1 ADDENDUM
		DRAWN - CADD	REVISED -
	PLOT SCALE = 50.0000 ' / IN.	CHECKED - MEA	REVISED -
	PLOT DATE = 5/14/2009	DATE - 4/21/09	REVISED -

STATE OF ILLINOIS
DEPARTMENT OF TRANSPORTATION

CCTV CAMERA EXPANSION–FAI 55 (US 6 TO I–294)
DMS 33 – SUMMIT RD. (FOR REF. ONLY)

SCALE: | SHEET NO. OF SHEETS | STA. TO STA.

F.A. RTE.	SECTION	COUNTY	TOTAL SHEETS	SHEET NO.
55	2007-062I	WILL		5
		CONTRACT NO. 60E01		
FED. ROAD DIST. NO.	ILLINOIS	FED. AID PROJECT		