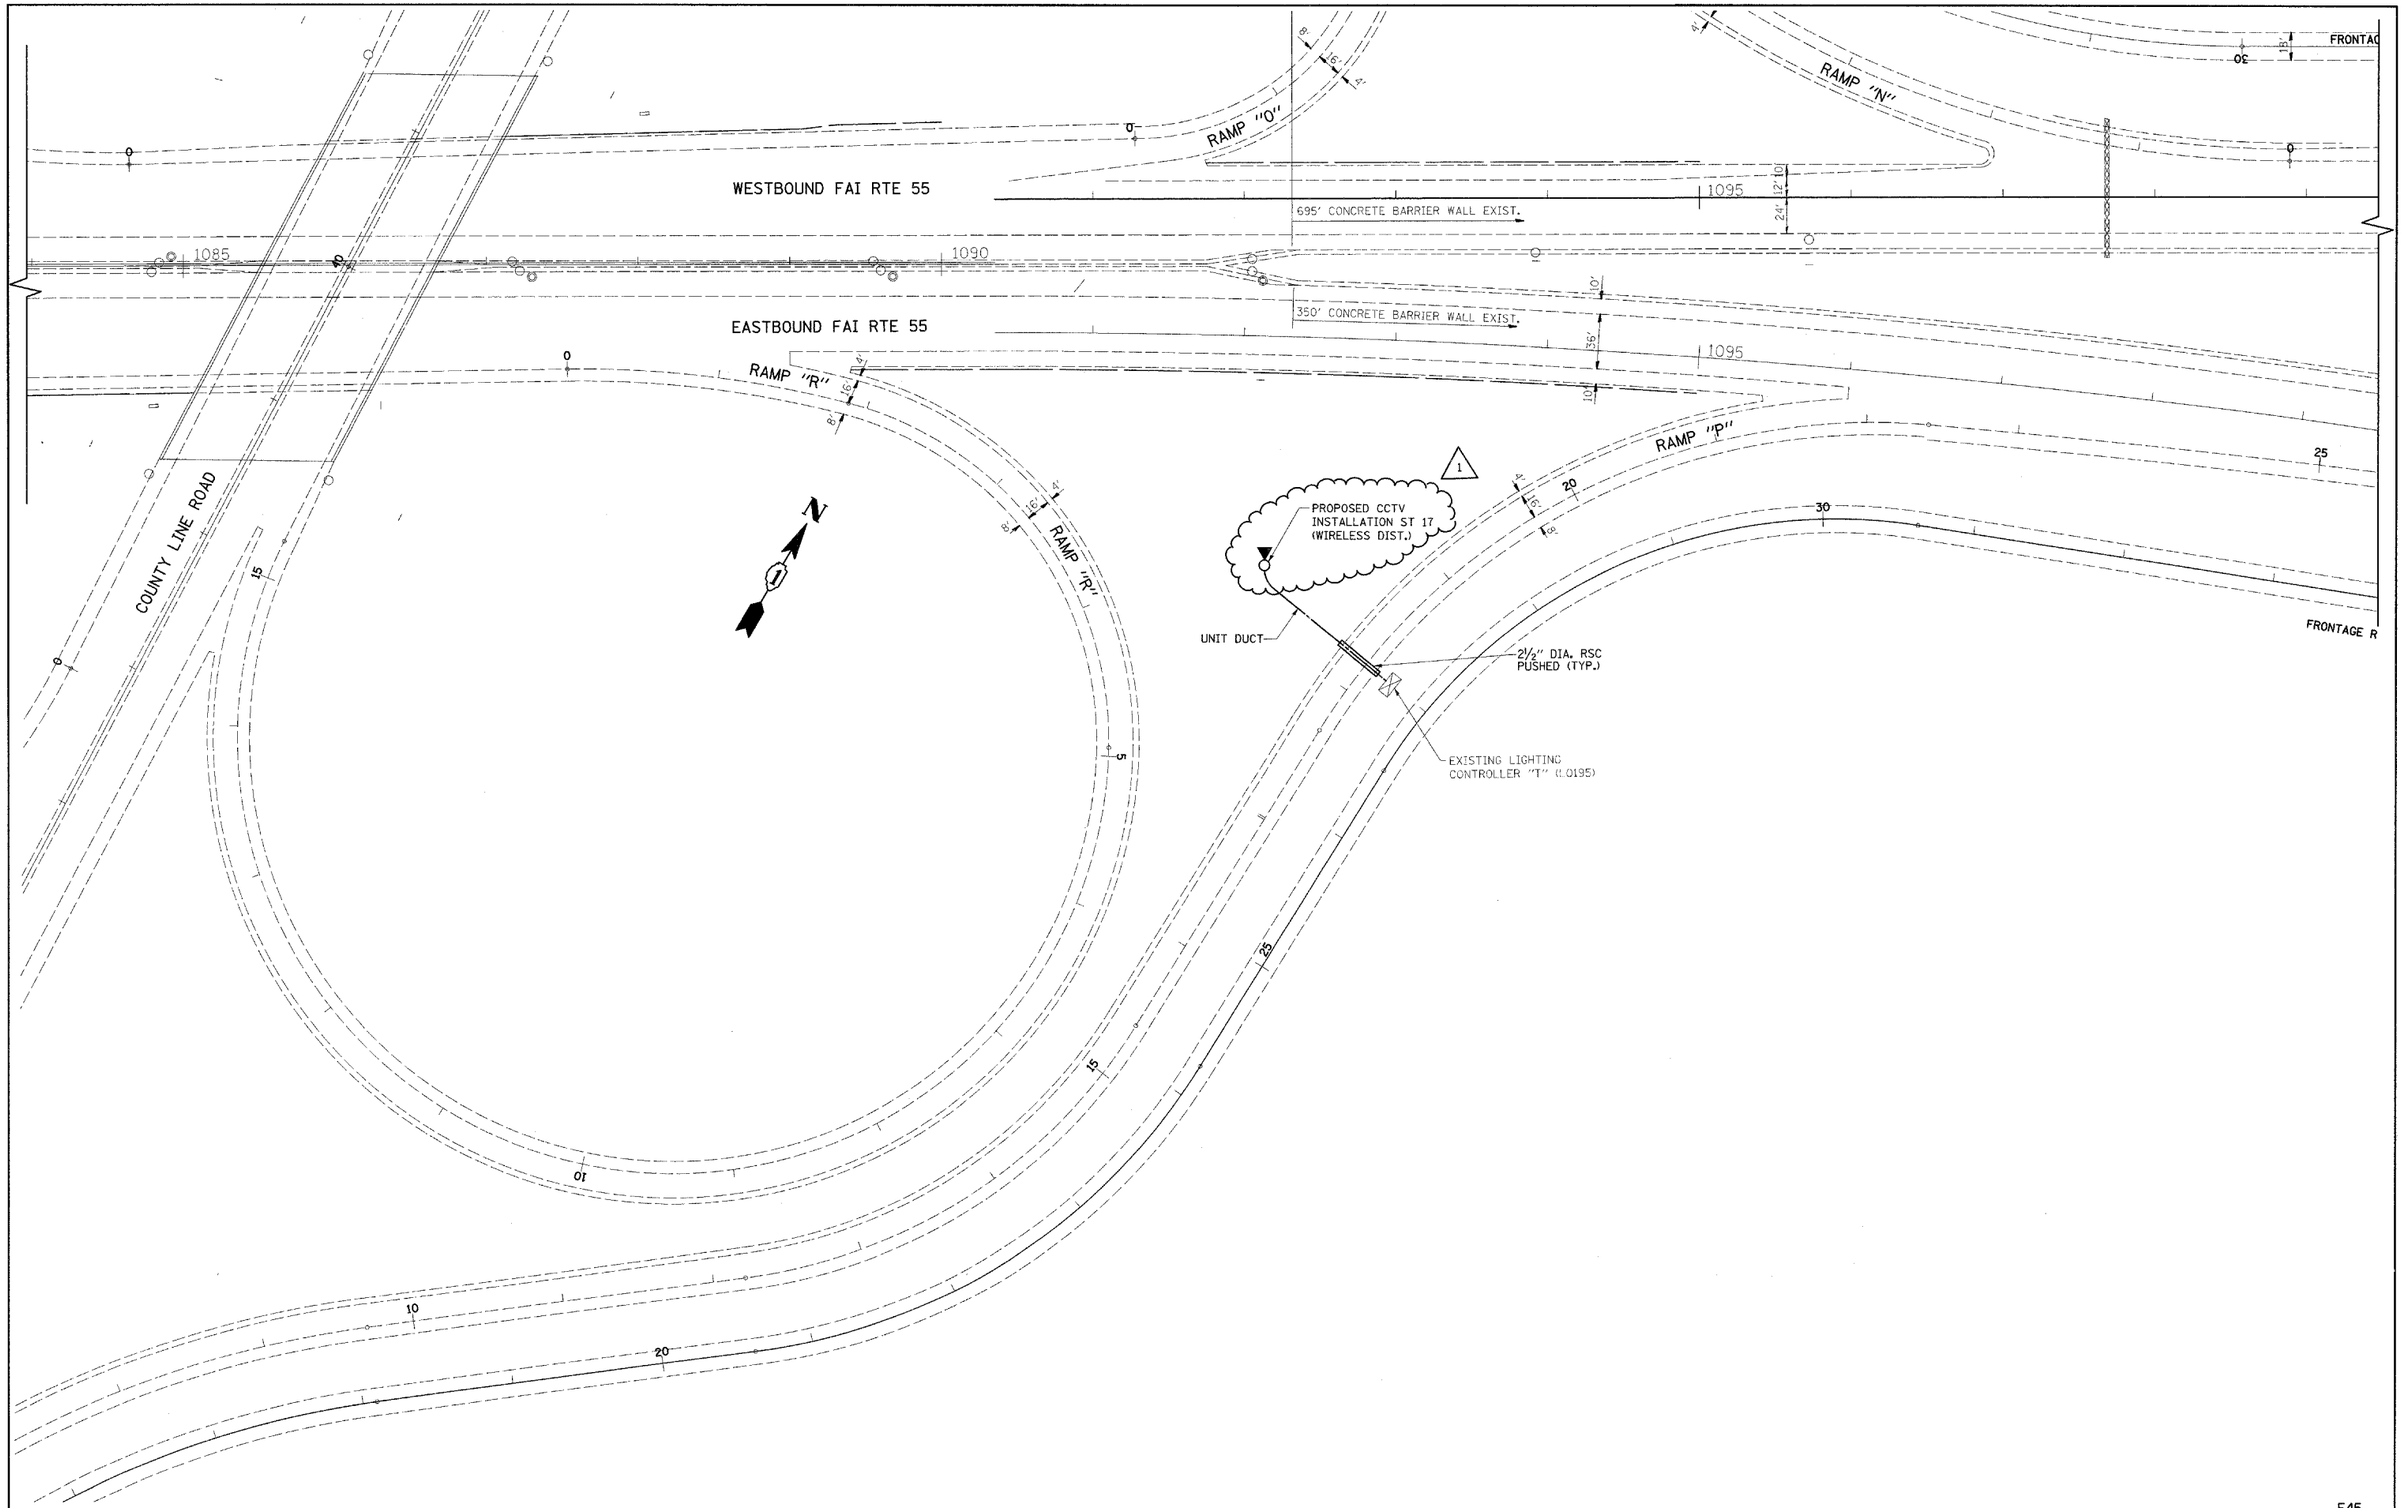

E45

FILE NAME =	USER NAME = bauerdl	DESIGNED - RT	REVISED - 1 ADDENDUM	STATE OF ILLINOIS DEPARTMENT OF TRANSPORTATION	CCTV CAMERA EXPANSION – I-55 (US 6 TO I-294) CAMERA ST 17 – COUNTY LINE RD.	F.A. RTE.	SECTION	COUNTY	TOTAL SHEETS	SHEET NO.
e:\pw_work\PWIDOT\BAUERDL\dms90122\D115908-sht-lightao.dgn		DRAWN - CADD	REVISED -			55	2007-062I	WILL & COOK		49
	PLOT SCALE = 50.0000 sf / IN.	CHECKED - MEA	REVISED -					CONTRACT NO. 60E01		
	PLOT DATE = 5/14/2009	DATE - 4/21/09	REVISED -		SCALE: 1"=50' SHEET NO. OF SHEETS STA. 1084+00 TO STA. 1095+00	FED. ROAD DIST. NO.	ILLINOIS	FED. AID PROJECT		