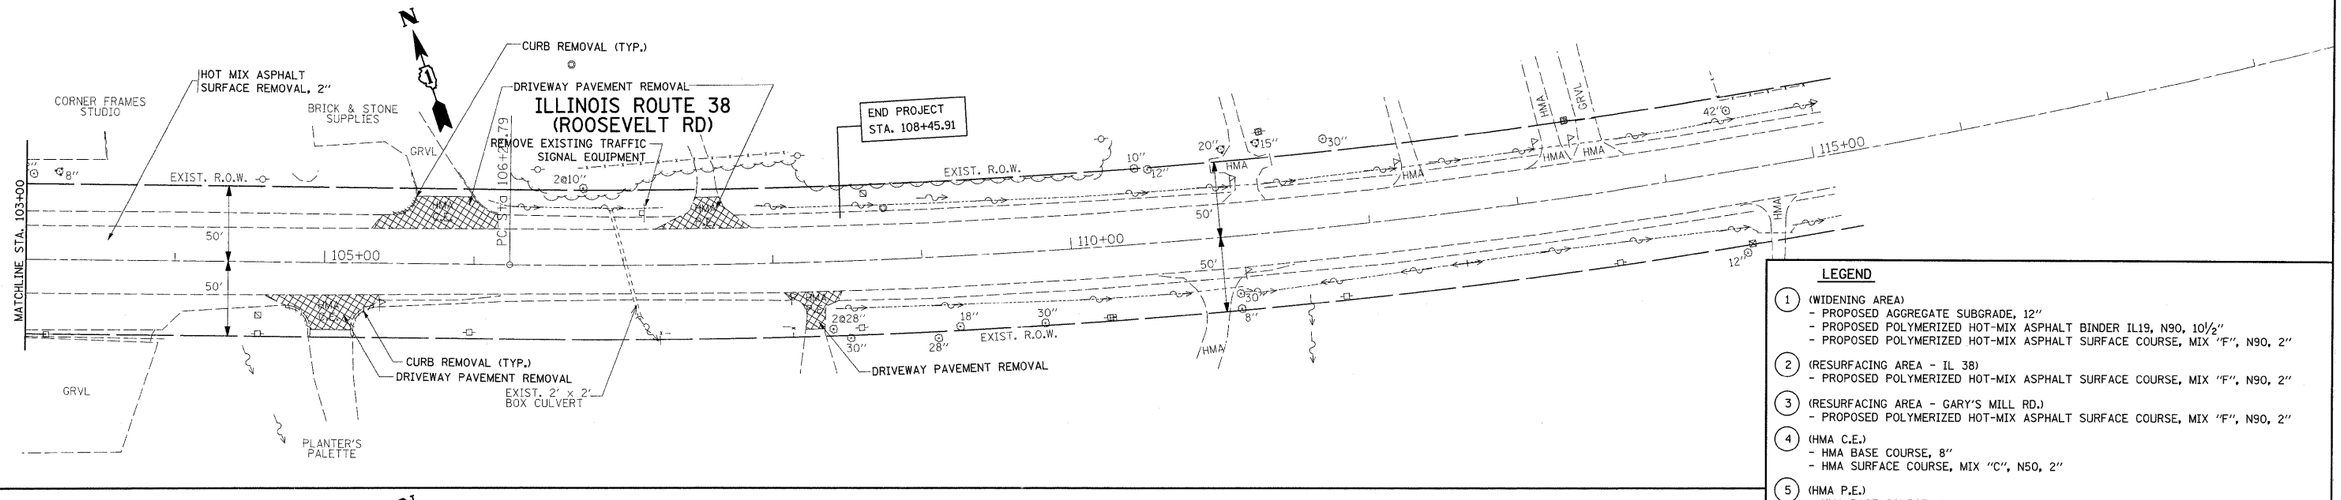

LEGEND

1. (WIDENING AREA)
   - PROPOSED AGGREGATE SUBGRADE, 12"
   - PROPOSED POLYMERIZED HOT-MIX ASPHALT BINDER IL19, N90, 10½"
   - PROPOSED POLYMERIZED HOT-MIX ASPHALT SURFACE COURSE, MIX "F", N90, 2"
2. (RESURFACING AREA - IL 38)
   - PROPOSED POLYMERIZED HOT-MIX ASPHALT SURFACE COURSE, MIX "F", N90, 2"
3. (RESURFACING AREA - GARY'S MILL RD.)
   - PROPOSED POLYMERIZED HOT-MIX ASPHALT SURFACE COURSE, MIX "F", N90, 2"
4. (HMA C.E.)
   - HMA BASE COURSE, 8"
   - HMA SURFACE COURSE, MIX "C", N50, 2"
5. (HMA P.E.)
   - HMA BASE COURSE, 6"
   - HMA SURFACE COURSE, MIX "C", N50, 2"

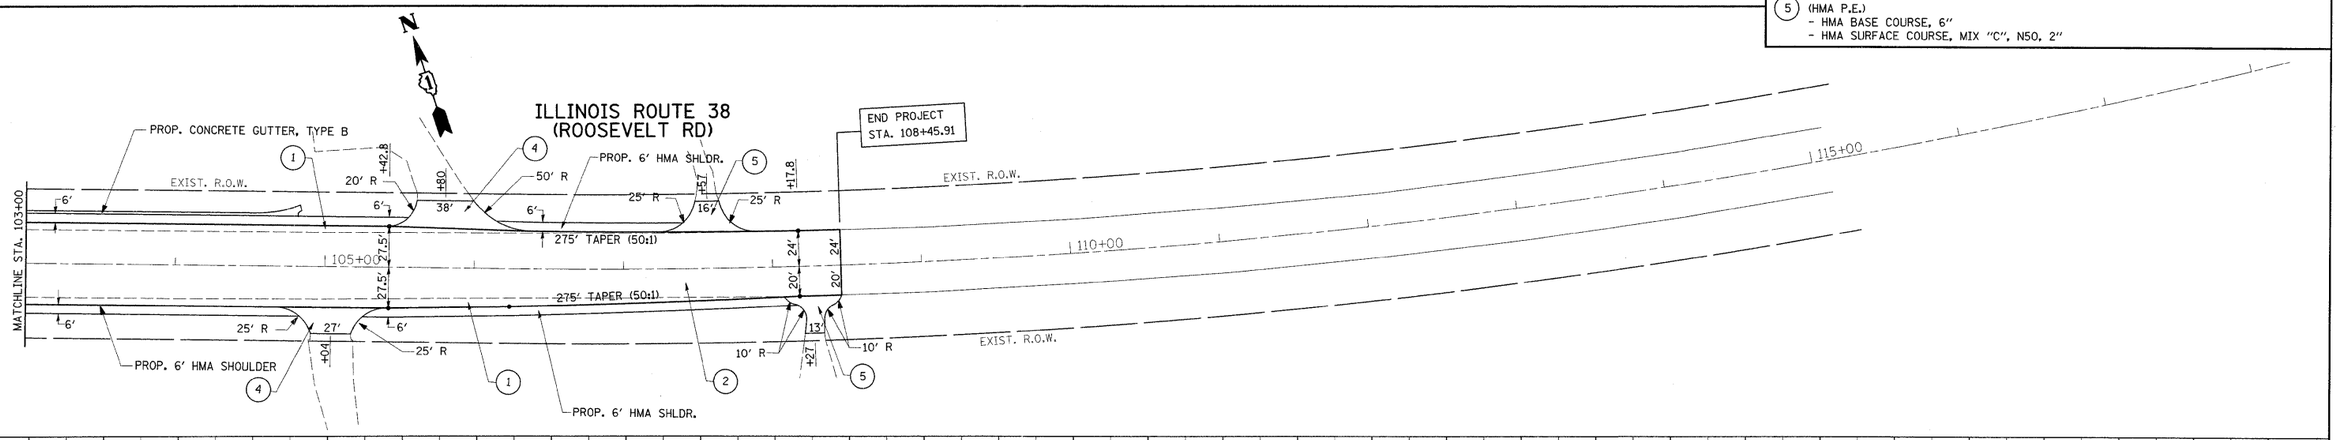

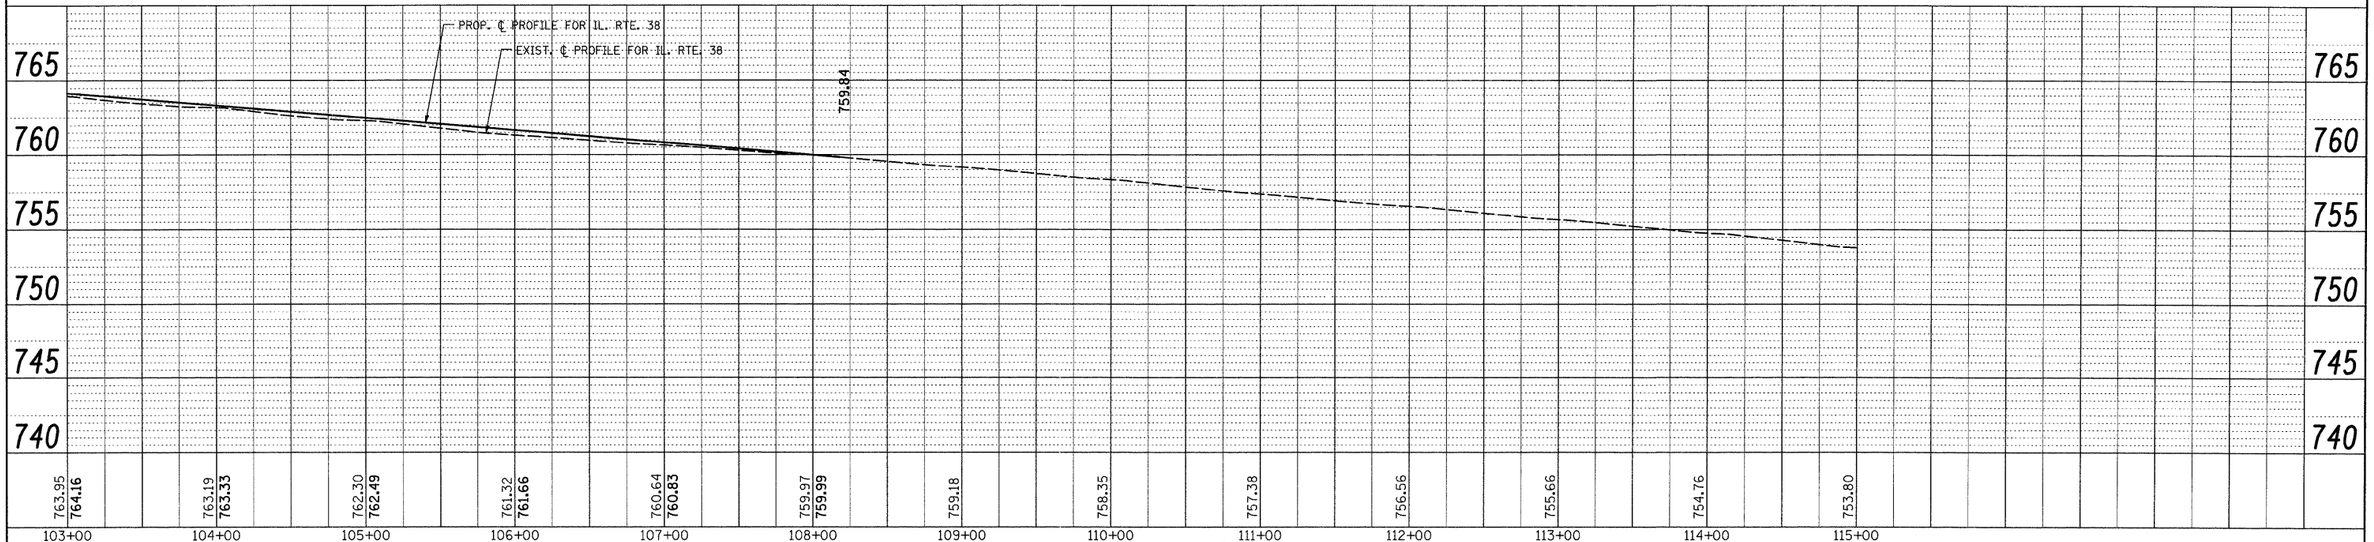

FILE NAME = c:\pw_work\PWIDOT\ULRICHKD\dms93602\P132607-sht-plan.dgn	USER NAME = ulrichkd	DESIGNED -	REVISED -
		DRAWN -	REVISED -
	PLOT SCALE = 50.0000 ' / IN.	CHECKED -	REVISED -
	PLOT DATE = 3/16/2009	DATE -	REVISED -

STATE OF ILLINOIS
DEPARTMENT OF TRANSPORTATION

IL. ROUTE 38 AT GARY'S MILL ROAD
EXIST. & PROP. ROADWAY PLAN

SCALE: 1"=50' | SHEET NO. OF SHEETS | STA. TO STA.

F.A.P. RTE.	SECTION	COUNTY	TOTAL SHEETS	SHEET NO.
347	2 Y-N	DUPAGE	10	9
		CONTRACT NO. 60E65		
FED. ROAD DIST. NO. 1	ILLINOIS	FED. AID PROJECT		

PLAN: SURVEYED | DRAWN | PLOTTED | CHECKED | QUANTITIES CHECKED | R/W. OF WAY CHECKED | CADD FILE NAME | NOTE BOOK | NO. | BY | DATE

PROFILE: SURVEYED | PLOTTED | CHECKED | QUANTITIES CHECKED | BLM. NOTED | STRUCTURE NOTATNS CHKD | NOTE BOOK | NO. | BY | DATE