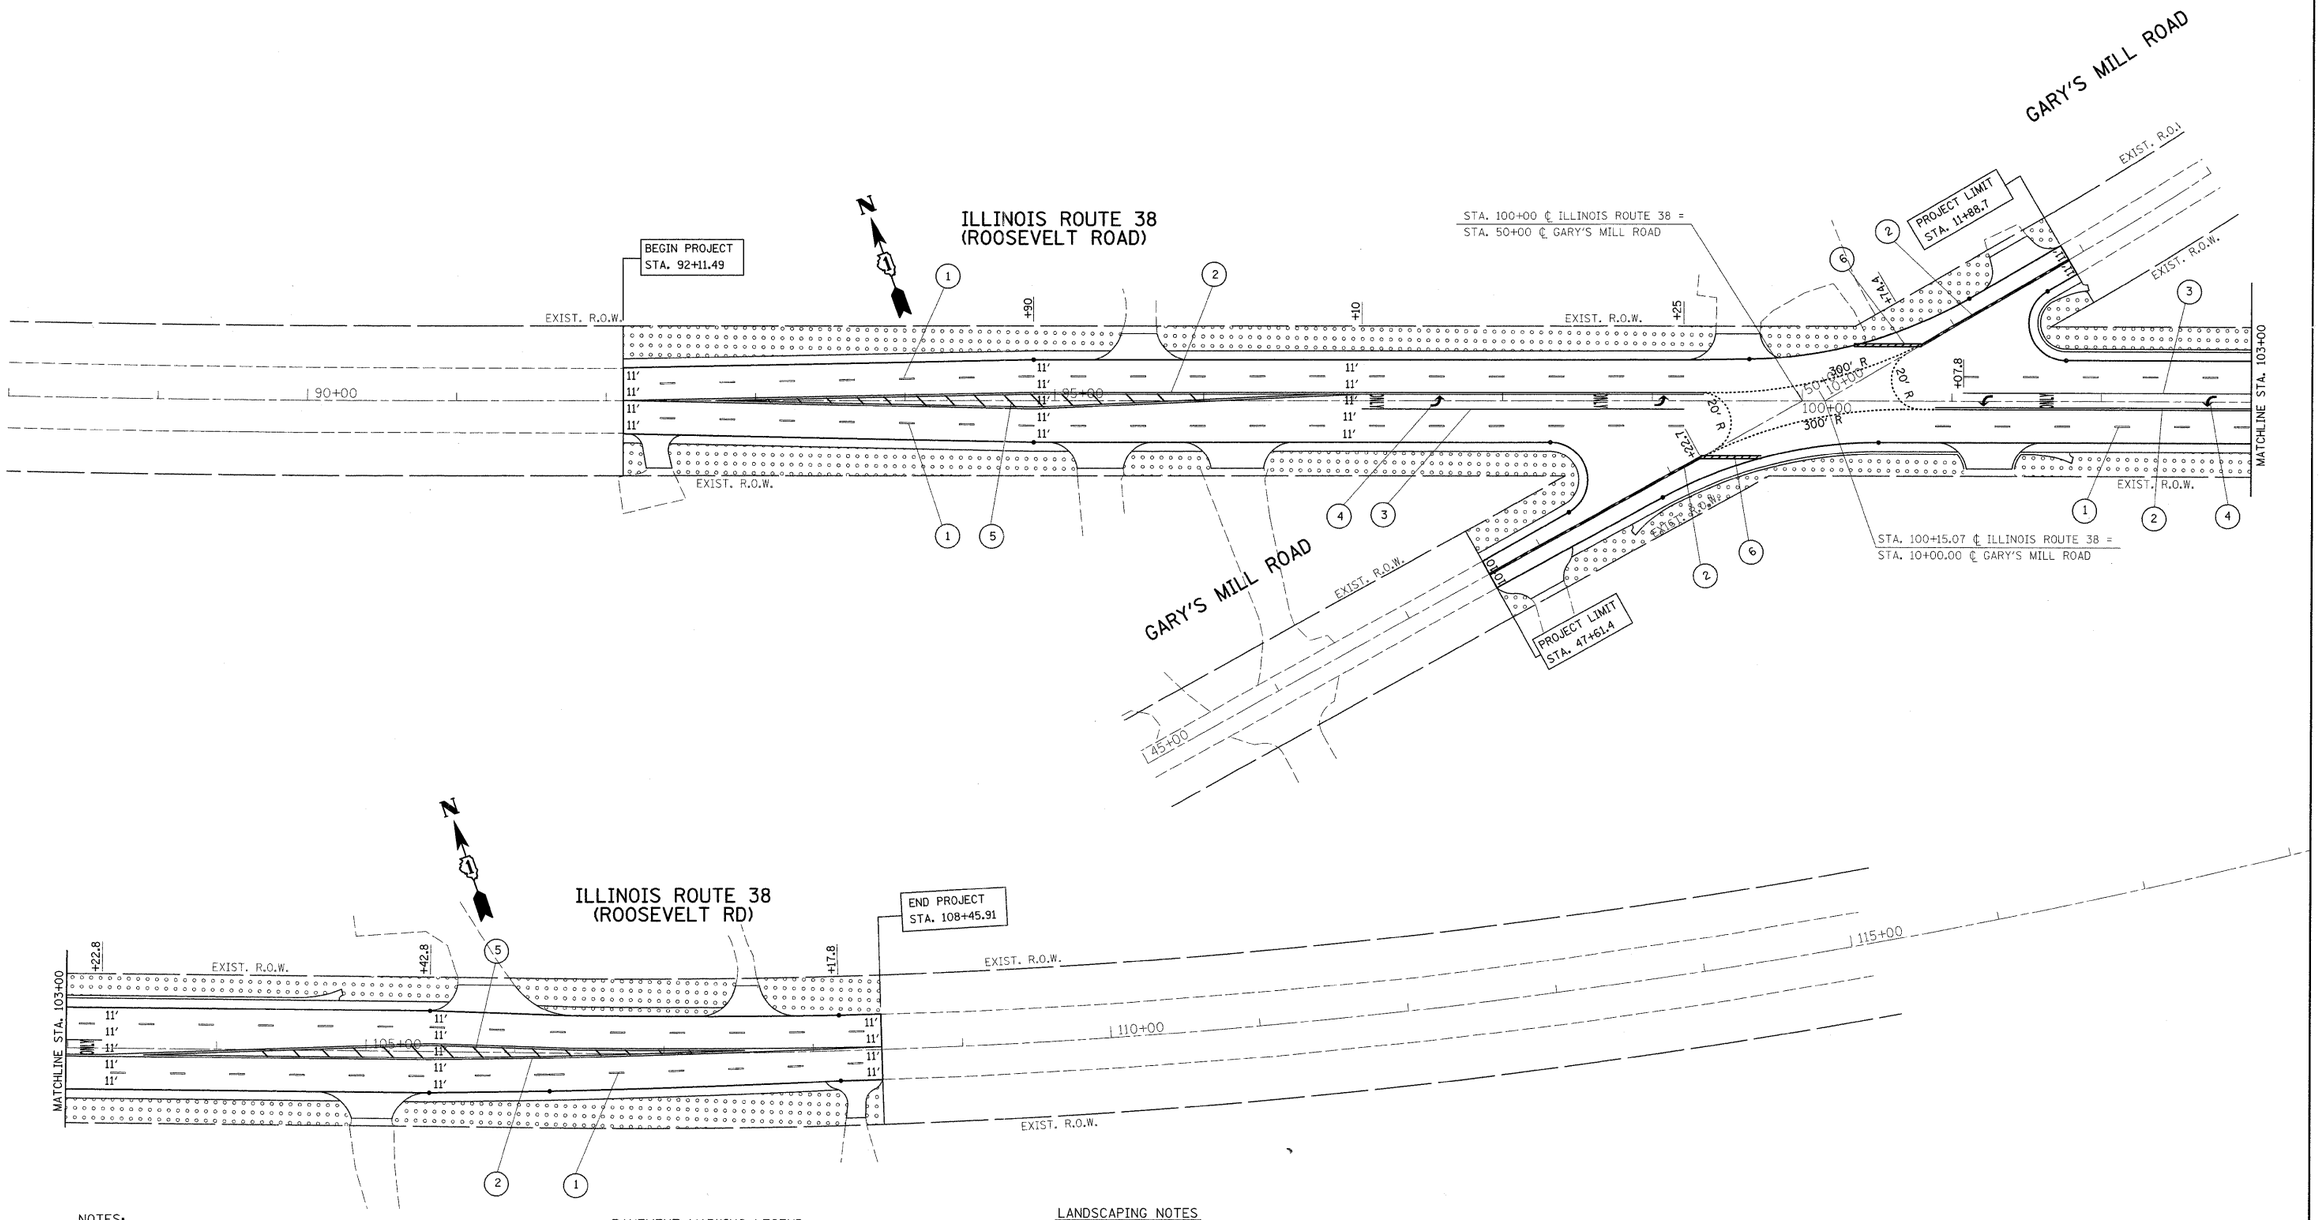

NOTES:

1. ALL FINAL PAVEMENT MARKINGS SHALL BE THERMOPLASTIC (OF THE EXTRUDED TYPE) AND SHOULD BE PLACED IN ACCORDANCE WITH "DISTRICT ONE TYPICAL PAVEMENT MARKINGS" DETAIL STANDARD TC-13.
2. ALL RAISED REFLECTIVE PAVEMENT MARKERS SHALL BE PLACED IN ACCORDANCE WITH "TYPICAL APPLICATIONS RAISED REFLECTIVE PAVEMENT MARKERS (SNOW PLOW RESISTANT)" STANDARD TC-11.
3. THE RESIDENT ENGINEER SHALL VERIFY THE LOCATIONS OF ALL EXISTING PAVEMENT MARKINGS PRIOR TO MILLING OR RESURFACING.

PAVEMENT MARKING LEGEND

1. 4" LANE LINE - WHITE SKIP DASH
2. 4" DOUBLE YELLOW - SOLID LINE
3. 6" TURN LANE - WHITE
4. LETTERS & SYMBOLS - WHITE
5. 12" DIAGONALS - YELLOW @ 45°
6. 24" STOP BAR - WHITE

LANDSCAPING NOTES

1. TOPSOIL, 4" SHALL BE PROVIDED IN ALL AREAS OF SEEDING
2. SUPPLEMENTARY WATERING SHALL BE PLACED ON ALL SEEDED AREAS
3. EROSION CONTROL BLANKET SHALL BE PLACED ON ALL SEEDED AREAS

LEGEND

TEMPORARY AND PERMANENT SEEDING, CLASS 2A AREA
APPLY NITROGEN FERTILIZER NUTRIENT, PHOSPHOROUS FERTILIZER NUTRIENT AND POTASSIUM FERTILIZER NUTRIENT TO ALL SEEDING CLASS 2A AREAS.

FILE NAME = c:\pw_work\PWIDOT\ULRICHKD\dms93600\P132607-sht-pmk.dgn	USER NAME = ulrichkd	DESIGNED -	REVISED -	STATE OF ILLINOIS DEPARTMENT OF TRANSPORTATION	IL. ROUTE 38 AT GARY'S MILL ROAD PROPOSED PAVEMENT MARKING & LANDSCAPING PLAN	F.A.P. RTE.	SECTION	COUNTY	TOTAL SHEETS	SHEET NO.
		DRAWN -	REVISED -			347	2 Y-N	DUPAGE	40	19
	PLOT SCALE = 50.0000 ' / IN.	CHECKED -	REVISED -					CONTRACT NO. 60E65		
	PLOT DATE = 3/16/2009	DATE -	REVISED -		SCALE: 1"=50' SHEET NO. 1 OF 1 SHEETS STA. TO STA.	FED. ROAD DIST. NO.	ILLINOIS	FED. AID PROJECT		