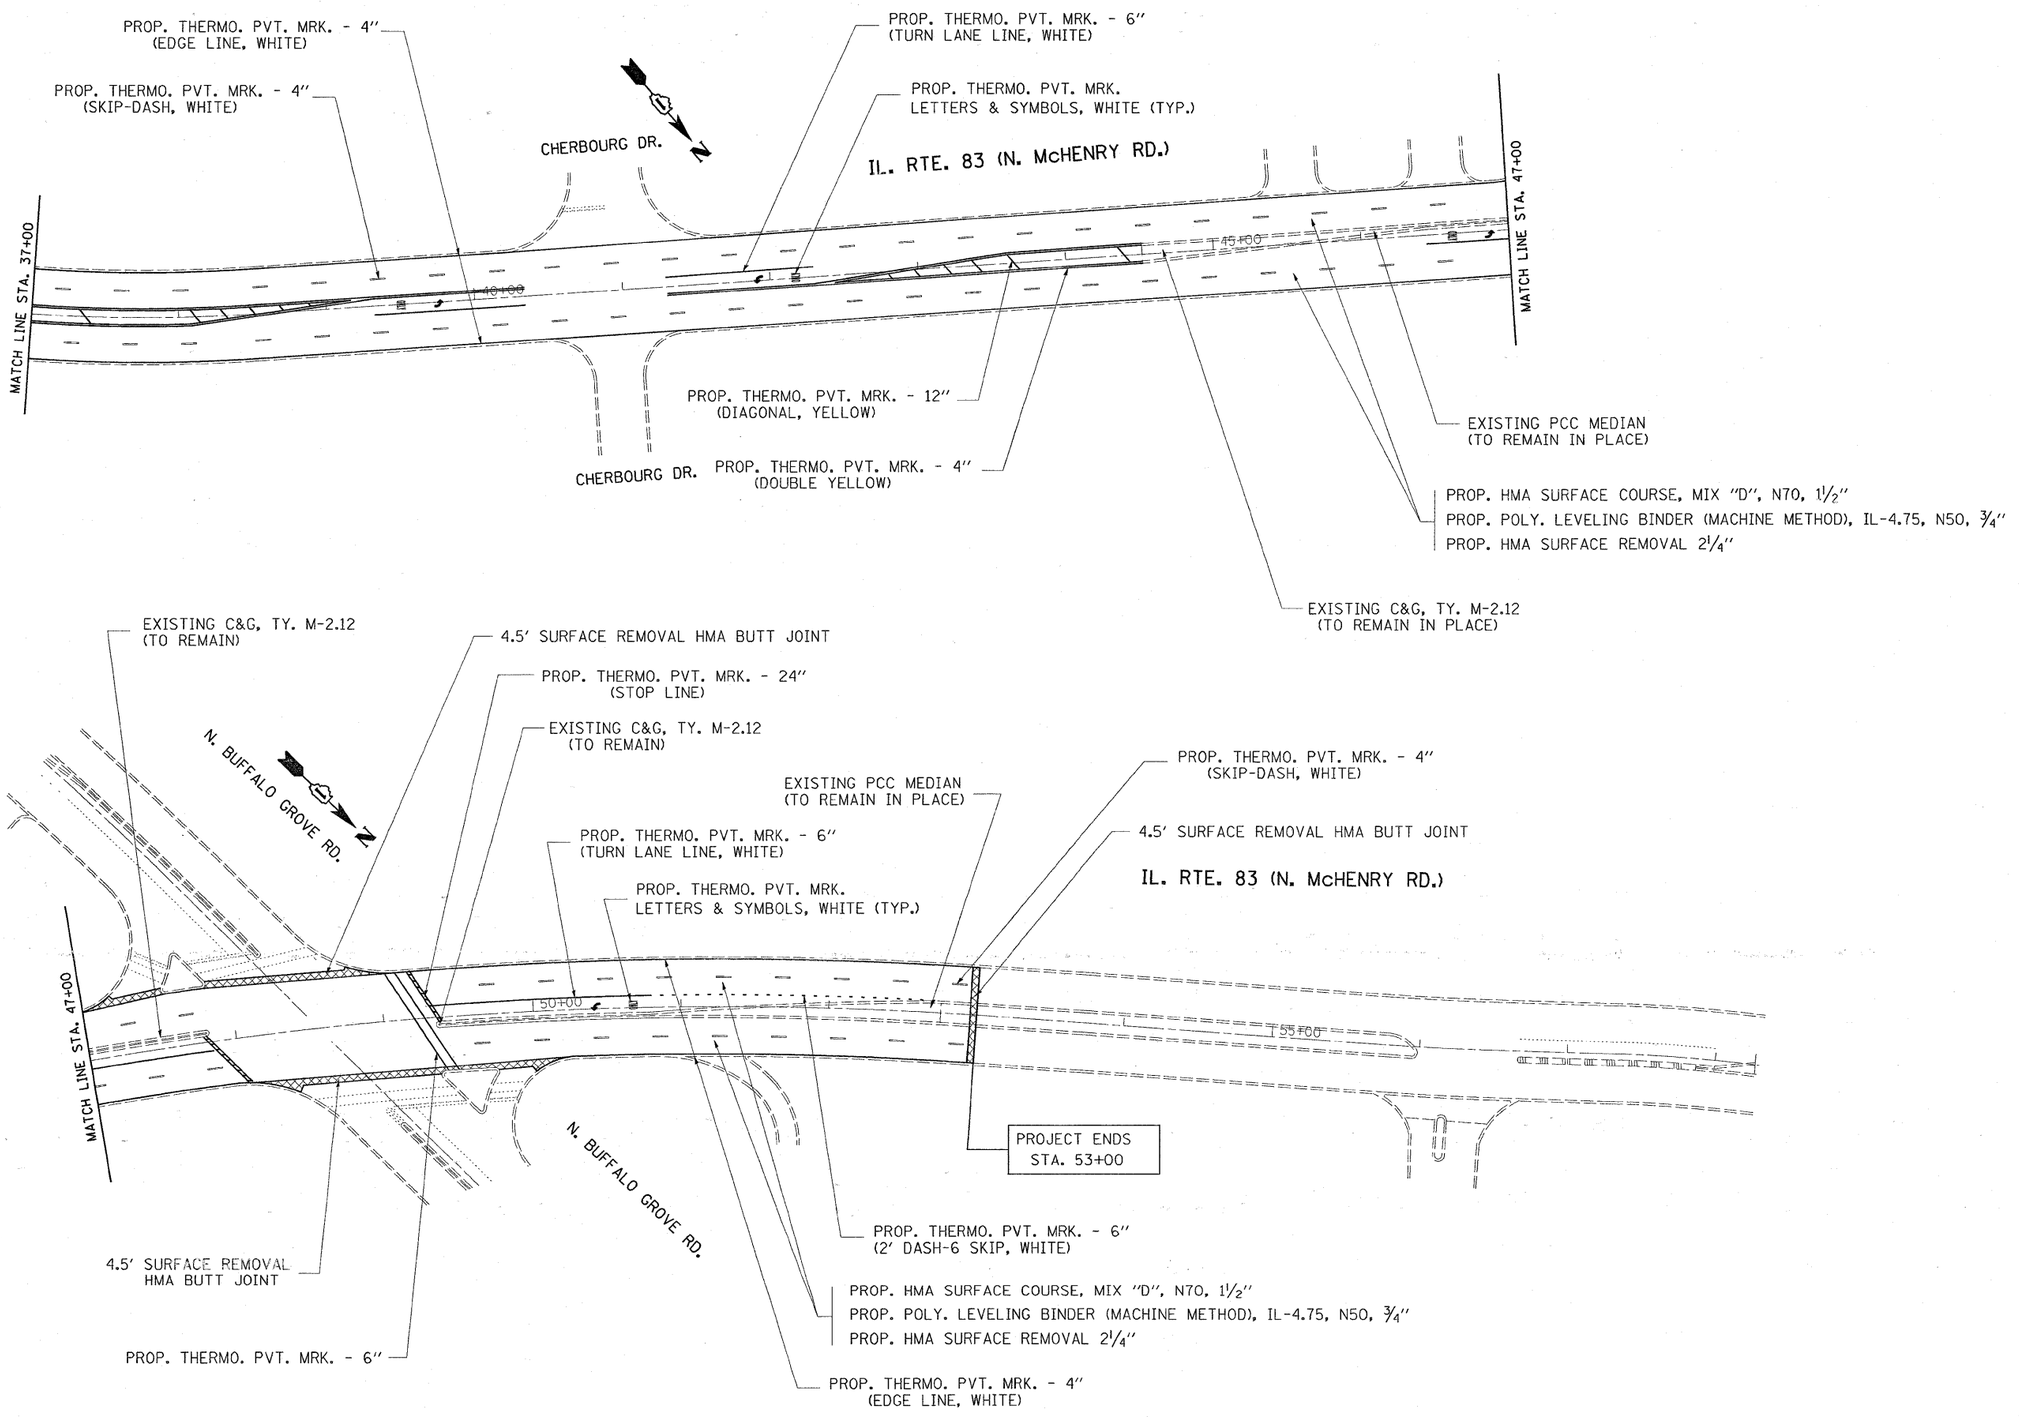

FILE NAME = c:\pw_work\PWIDOT\PARAYNOAL\d0120880\sht-plan.dgn	USER NAME = paraynoal	DESIGNED -	REVISED -
		DRAWN -	REVISED -
	PLOT SCALE = 50.0000 ' / IN.	CHECKED -	REVISED -
	PLOT DATE = 5/20/2009	DATE -	REVISED -

STATE OF ILLINOIS
DEPARTMENT OF TRANSPORTATION

IL. ROUTE 83 (BUFFALO GROVE RD. – S. OF LAKE-COOK RD.)
ROADWAY AND PAVEMENT MARKING PLAN

SCALE: | SHEET NO. OF SHEETS | STA. | TO STA.

F.A. RTE.	SECTION	COUNTY	TOTAL SHEETS	SHEET NO.
344	44RS-1	LAKE	25	9
		CONTRACT NO. 60F42		
	ILLINOIS FED. AID PROJECT			