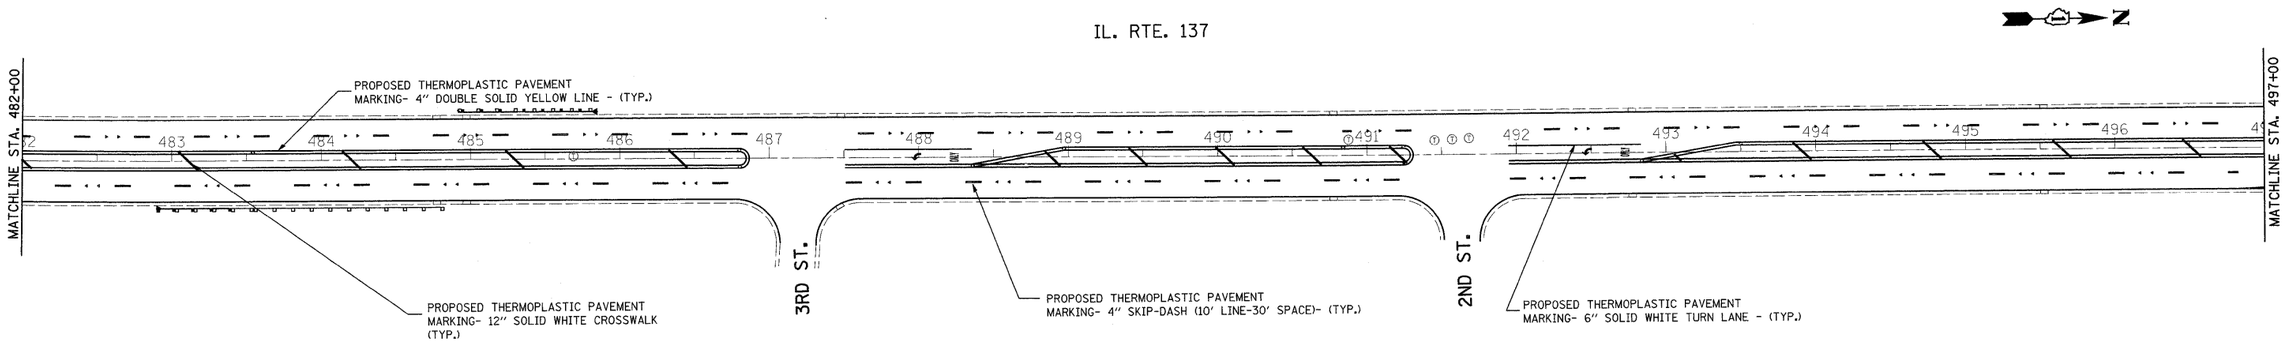

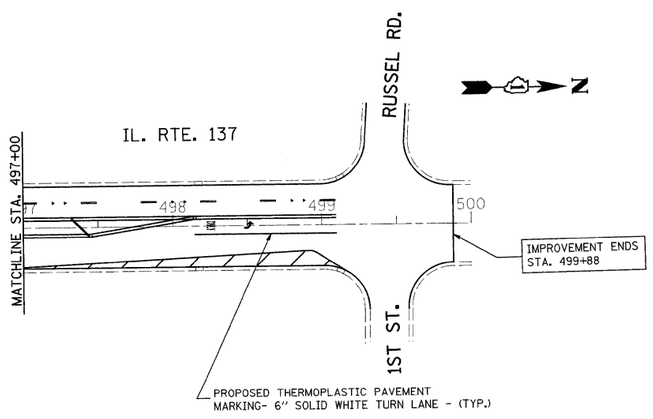

FILE NAME = c:\pw_work\pwidot\guillaumefp\d0138202\D137202-sht-plan.dgn	USER NAME = guillaumefp	DESIGNED -	REVISED -	STATE OF ILLINOIS DEPARTMENT OF TRANSPORTATION	ROADWAY AND PAVEMENT MARKING PLAN IL. RTE. 137 (BLANCHARD ROAD TO RUSSELL ROAD)	F.A.P RTE.	SECTION	COUNTY	TOTAL SHEETS	SHEET NO.
		DRAWN -	REVISED -			352	(E.M.D) RS-4	LAKE	41	16
	PLOT SCALE = 50.0000 ' / IN.	CHECKED -	REVISED -					CONTRACT NO. 62545		
	PLOT DATE = 4/21/2009	DATE -	REVISED -		SCALE: 1"=50' SHEET NO. OF SHEETS STA. 482+00 TO STA. 499+88	FED. ROAD DIST. NO.	ILLINOIS	FED. AID PROJECT		