CONTRACT NO. 62700

F.A. ROUTE NO.	SECTION	COUNTY	TOTAL SHEETS	SHEET NO.
866	*	LAKE	554	79
FED. ROAD DIST. NO.	ILLINOIS	FED. AID PROJECT		

*(L-2(W,R);6,6A & 6 EXT) WRS-1

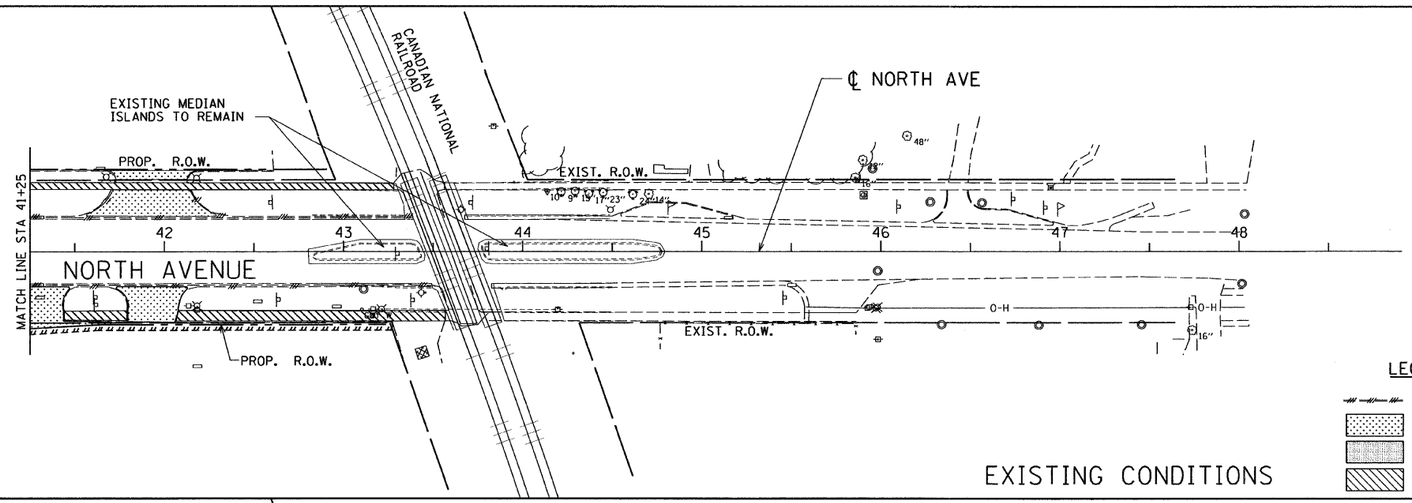

EXISTING CONDITIONS

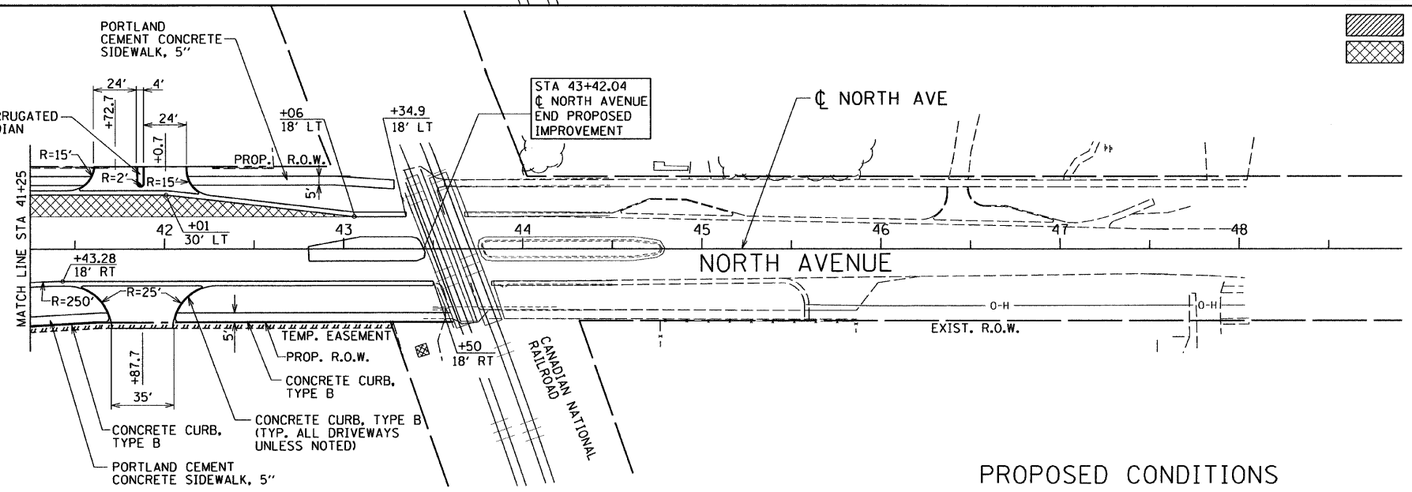

PROPOSED CONDITIONS

LEGEND:

- COMB. CURB & GUTTER REMOVAL
- DRIVEWAY PAVEMENT REMOVAL
- PAVEMENT REMOVAL
- SIDEWALK REMOVAL
- CLASS D PATCHES
- PAVEMENT WIDENING

NOTE:
HMA BASE COURSE, 8 INCH AND HMA SURFACE COURSE, MIXTURE C, N50 WILL BE USED FOR PAVEMENT REPLACEMENT BETWEEN PROPOSED CURB AND EXISTING HMA PAVEMENTS.

40 0 40 80 120 160 200
SCALE IN FEET
1"=40'

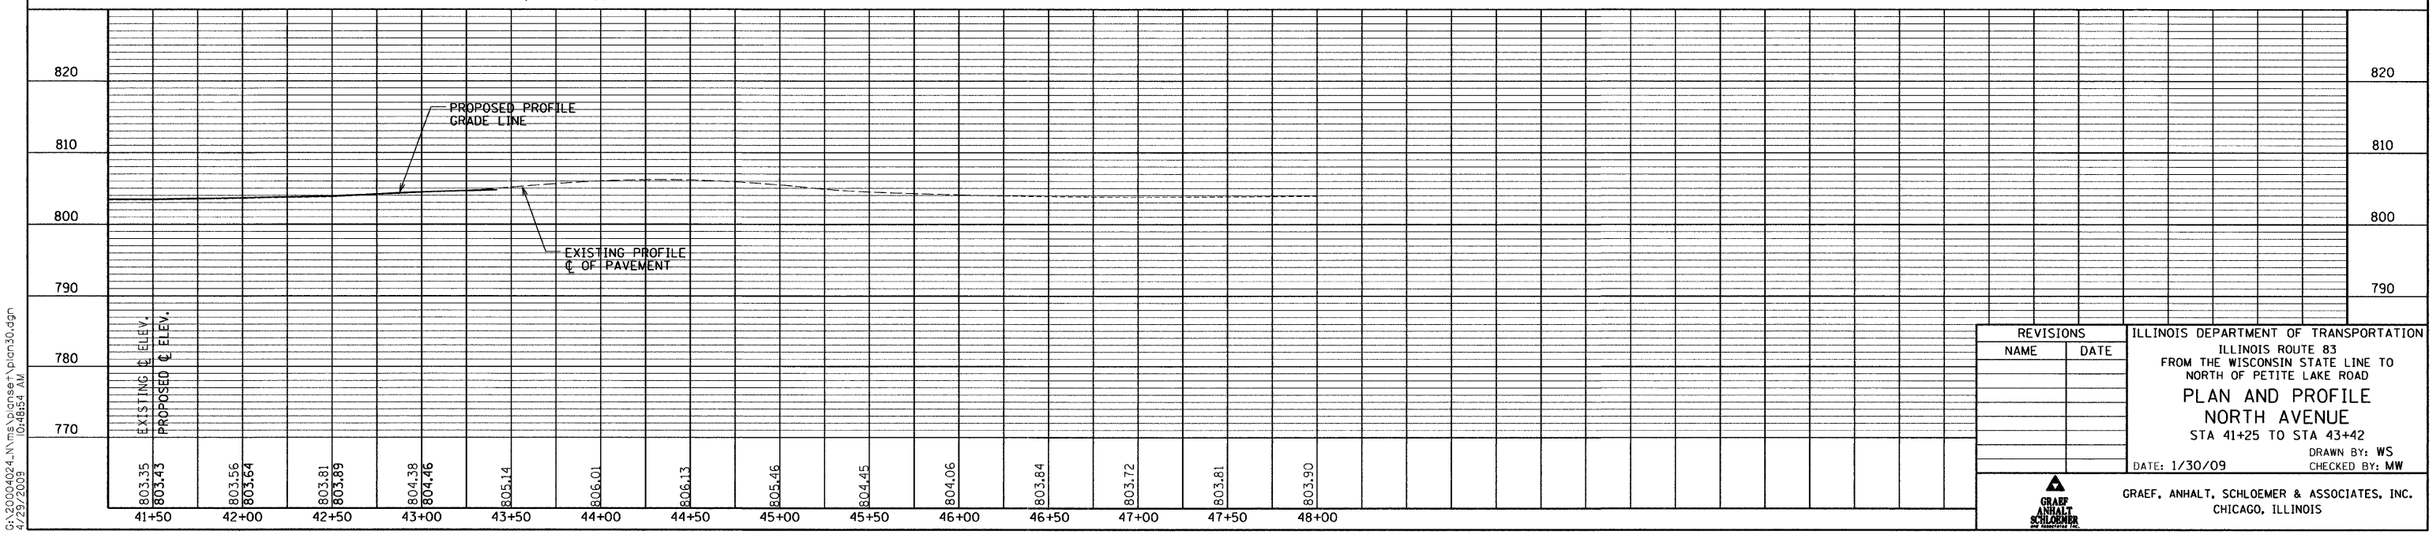

REVISIONS	
NAME	DATE

ILLINOIS DEPARTMENT OF TRANSPORTATION
ILLINOIS ROUTE 83
FROM THE WISCONSIN STATE LINE TO NORTH OF PETITE LAKE ROAD

PLAN AND PROFILE
NORTH AVENUE
STA 41+25 TO STA 43+42

DRAWN BY: WS
DATE: 1/30/09 CHECKED BY: MW

GRAEF, ANHALT, SCHLOEMER & ASSOCIATES, INC.
CHICAGO, ILLINOIS

G:\2009\024_IVM\Design\plan30.dgn
4/29/2009 10:48:54 AM