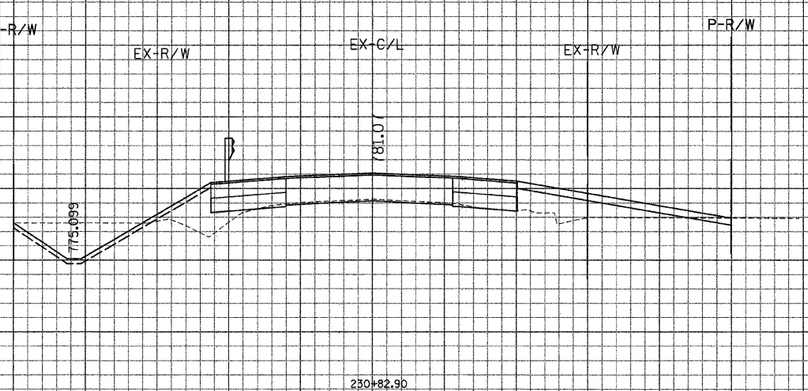

230+82.90

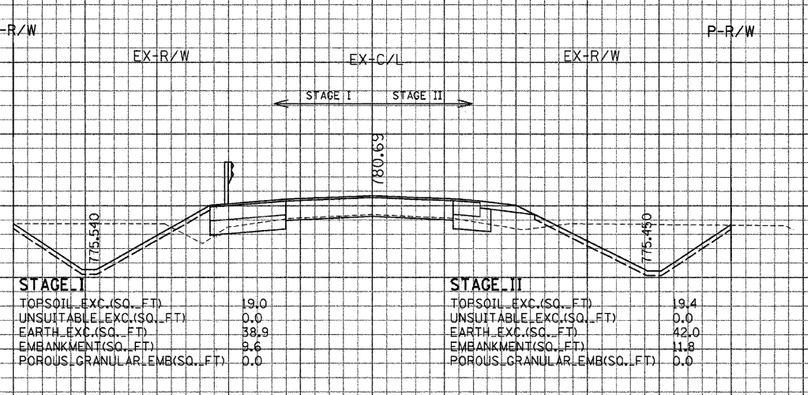

STAGE I

TOPSOIL EXC.(SQ. FT)	19.0
UNSUITABLE EXC.(SQ. FT)	0.0
EARTH EXC.(SQ. FT)	38.9
EMBANKMENT(SQ. FT)	9.6
POROUS GRANULAR EMB(SQ. FT)	0.0

STAGE II

TOPSOIL EXC.(SQ. FT)	19.4
UNSUITABLE EXC.(SQ. FT)	0.0
EARTH EXC.(SQ. FT)	42.0
EMBANKMENT(SQ. FT)	11.8
POROUS GRANULAR EMB(SQ. FT)	0.0

230+00.00

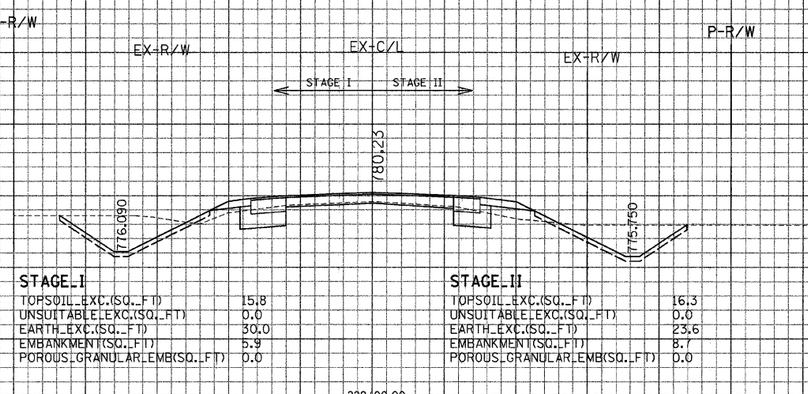

STAGE I

TOPSOIL EXC.(SQ. FT)	15.8
UNSUITABLE EXC.(SQ. FT)	0.0
EARTH EXC.(SQ. FT)	30.0
EMBANKMENT(SQ. FT)	5.9
POROUS GRANULAR EMB(SQ. FT)	0.0

STAGE II

TOPSOIL EXC.(SQ. FT)	16.3
UNSUITABLE EXC.(SQ. FT)	0.0
EARTH EXC.(SQ. FT)	23.6
EMBANKMENT(SQ. FT)	8.7
POROUS GRANULAR EMB(SQ. FT)	0.0

229+00.00

CONTRACT NO. 62700

* CL 20A, 3A & 6 EXT. MBS-1

F.A.P. RTE.	866
SECTION	*
COUNTY	LAKE
TOTAL SHEETS	554
SHEET NO.	357

FED. ROAD DIST. NO. ILLINOIS FED. AID PROJECT

STA. TO STA.

GRAEF ANHALT SCHLOEMER and Associates Inc.
GRAEF, ANHALT, SCHLOEMER & ASSOCIATES, INC.
ENGINEERS & SCIENTISTS
8501 W. Higgins Roads Suite 280
Chicago, Illinois 60631
(773) 399-0112

ILLINOIS DEPARTMENT OF TRANSPORTATION

F. A. P. ROUTE 866 (IL ROUTE 83)

STA. 229+00 TO STA. 230+82.90

SCALE: HORIZ. 1" = 10'

VERT. 1" = 5'

FILE: G:\20004024.N\geo\Area_B\XSHT_B.dgn
DATE: 21-Jan-04 10:16