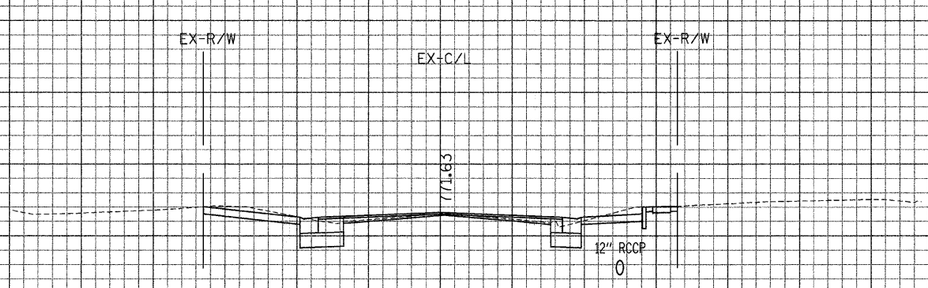

440+31.50

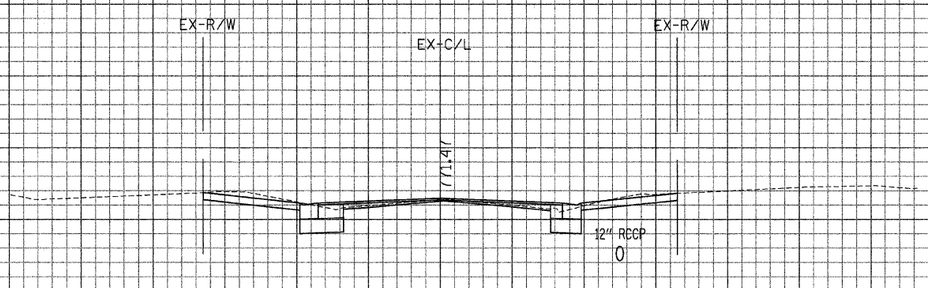

440+24.30

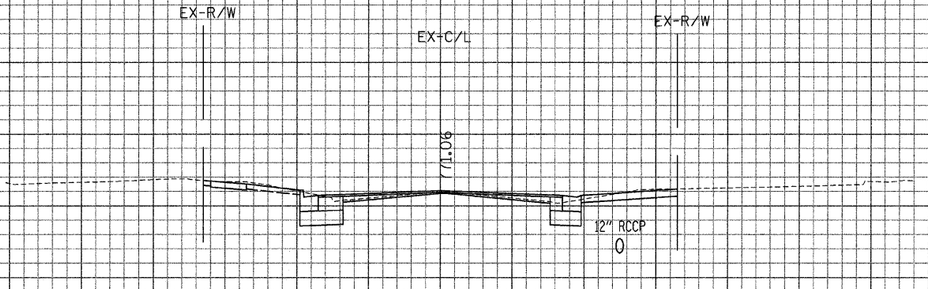

440+05.10

CONTRACT NO. 62700

F.A.P. RTE.	SECTION	COUNTY	TOTAL SHEETS	SHEET NO.
866	•	LAKE	554	471

FED. ROAD DIST. NO. ILLINOIS FED. AID PROJECT
STA. TO STA.
• (L-20W,5b&6A & 6 EXT) HRS-1

GRAEF, ANHALT, SCHLOEMER & ASSOCIATES, INC.
ENGINEERS & SCIENTISTS
8501 W. Higgins Road; Suite 280
Chicago, Illinois 60631
(773) 399-0112

ILLINOIS DEPARTMENT OF TRANSPORTATION

F. A. P. ROUTE 866 (IL ROUTE 83)

STA. 440+05.10 TO STA. 440+31.50

SCALE: HORIZ. 1" = 10'

VERT. 1" = 5'

FILE: G:\20024024.N\geo\Area_E\XSHT_E.dgn
DATE: 15-Jan-04 14:59

...\geo\Area_E\XSHT_E.dgn 2/25/2008 12:13:09 AM