


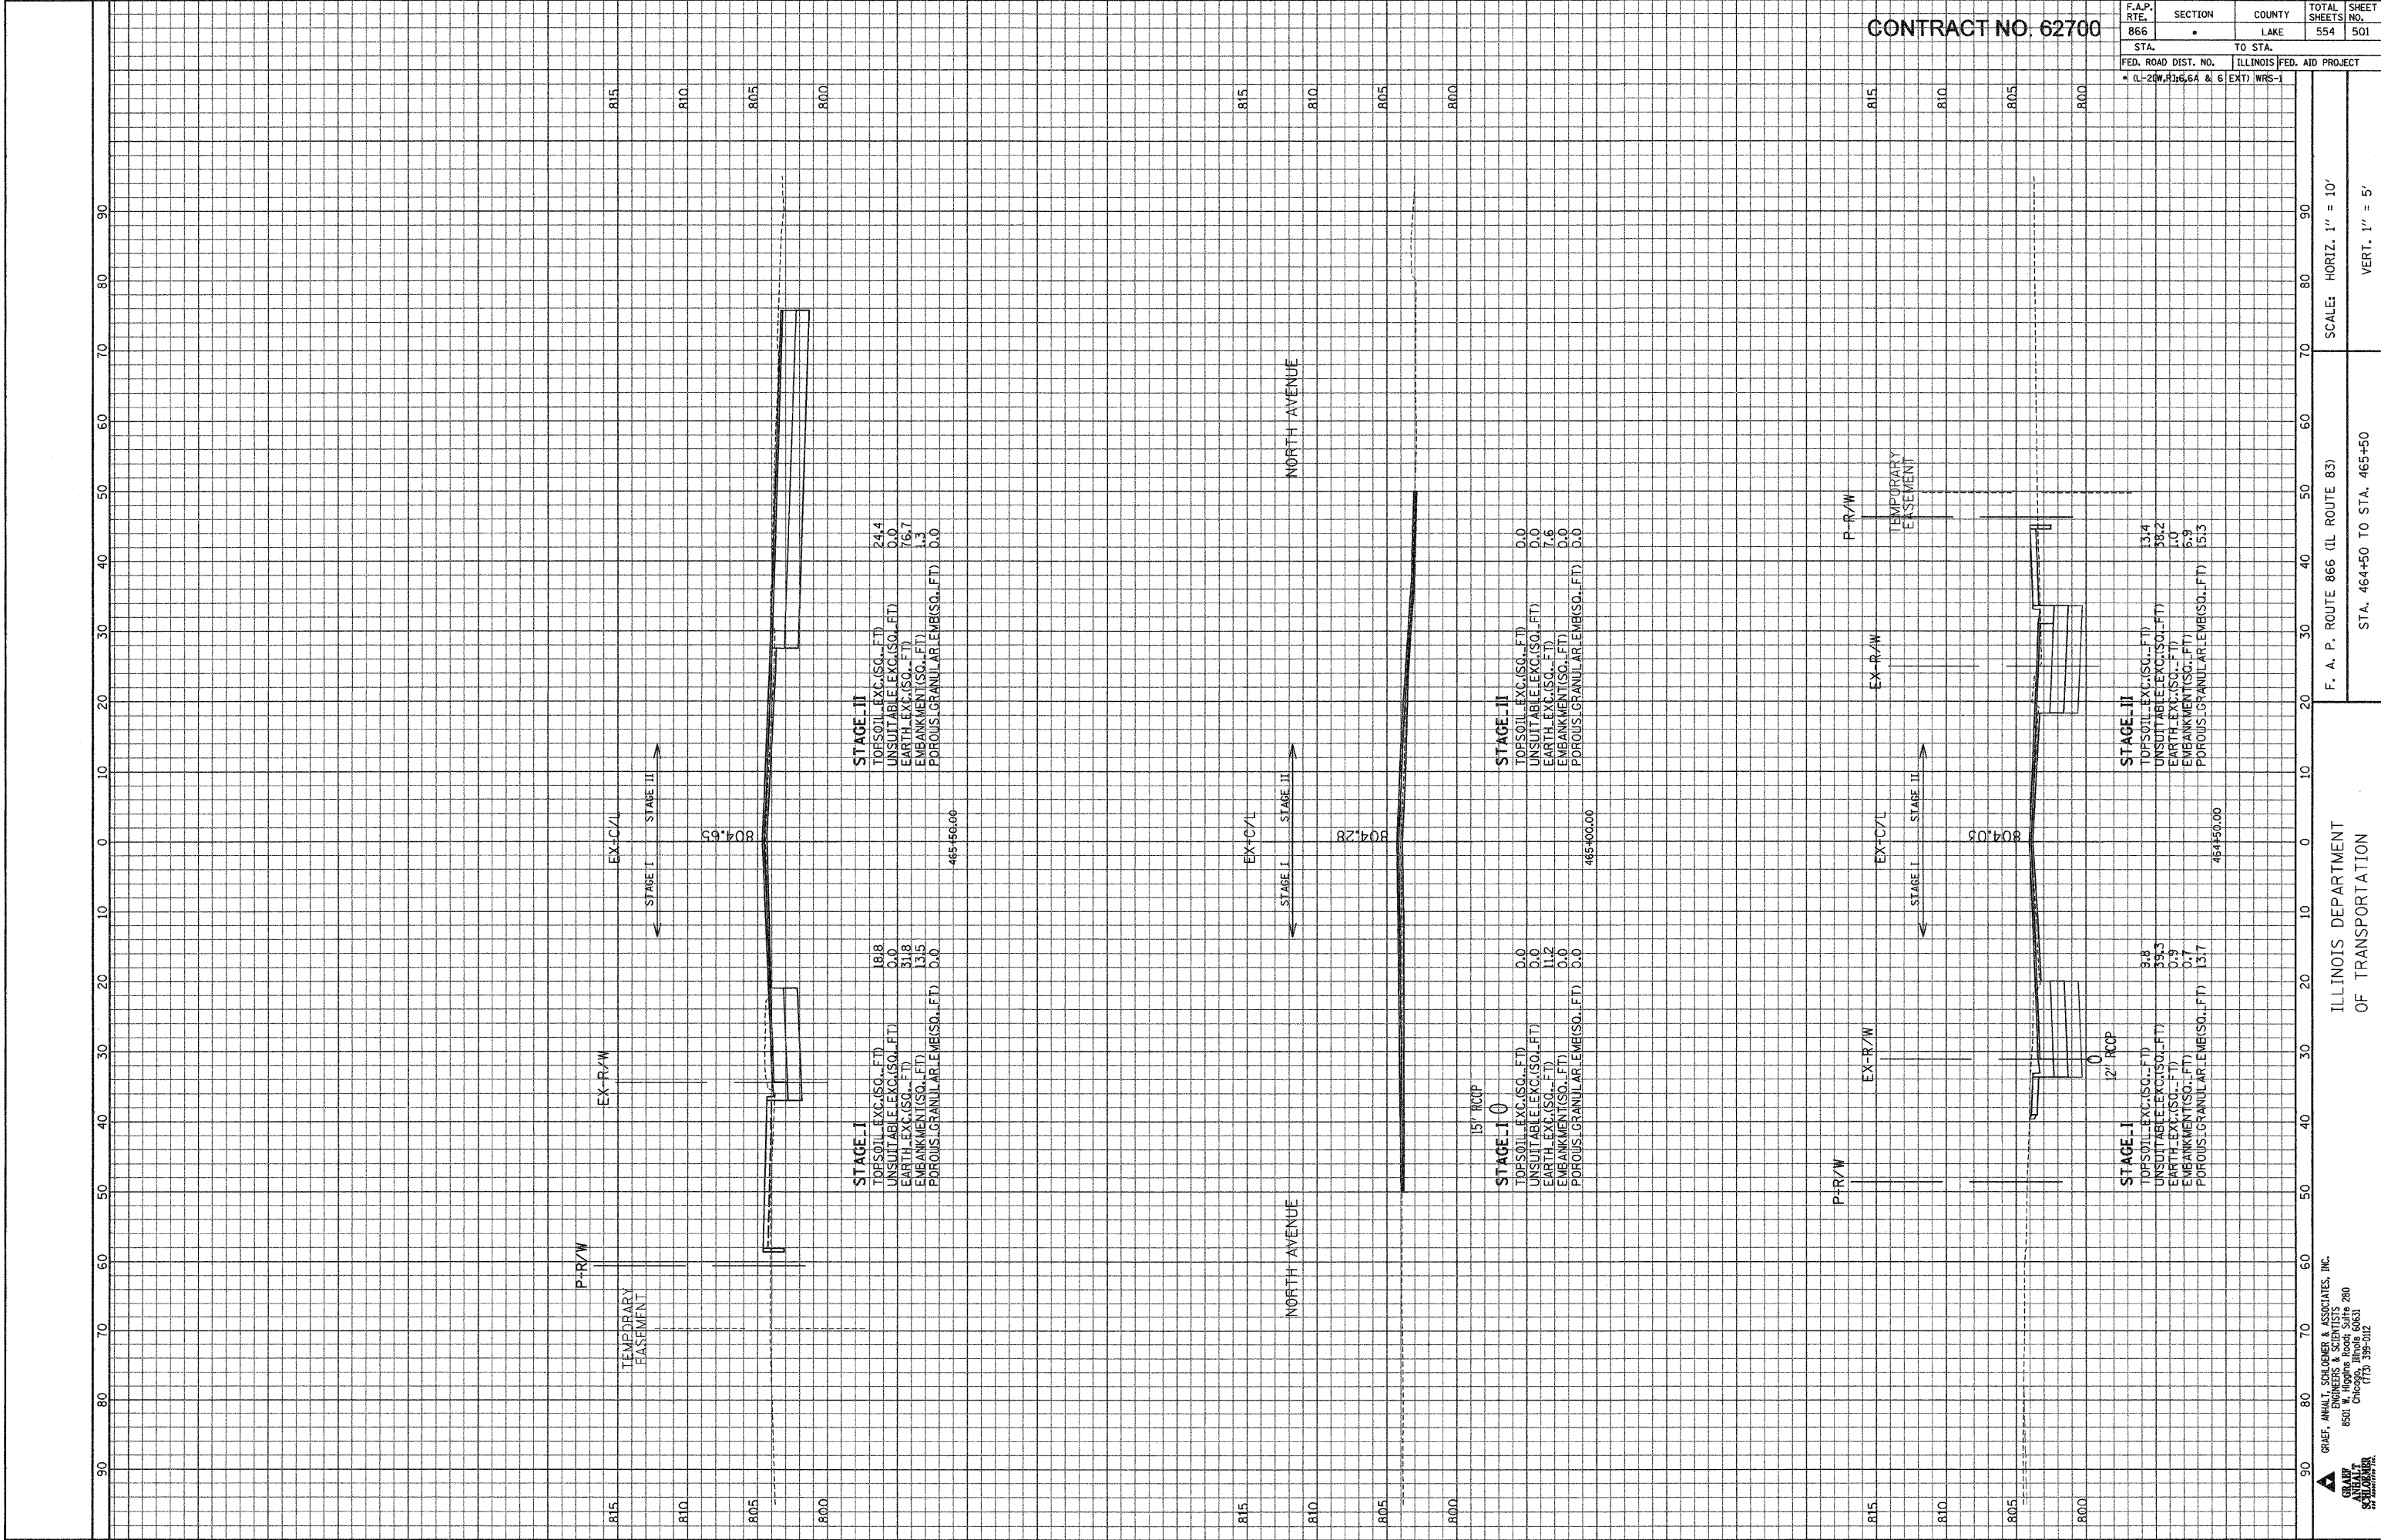

CONTRACT NO. 62700

F.A.P. RTE.	SECTION	COUNTY	TOTAL SHEETS NO.	SHEET NO.
866	LAKE	554	501	

STA.	TO STA.
FED. ROAD DIST. NO.	ILLINOIS FED. AID PROJECT
CL-20W, R16.6A & 6	EXT) WRS-1


ILLINOIS DEPARTMENT
OF TRANSPORTATION

F. A. P. ROUTE 866 (IL ROUTE 83)
STA. 464+50 TO STA. 465+50

SCALE: HORIZ. 1" = 10'
VERT. 1" = 5'

GRAEF, ANHALT, SCHUMER & ASSOCIATES, INC.
ENGINEERS & SCIENTISTS
8501 N. Higgins Road, Suite 280
Chicago, Illinois 60631
(773) 399-0122

FILE: GA22004024\MapArea\FVSH1_F.dgn
DATE: 20-Jan-04 10:01

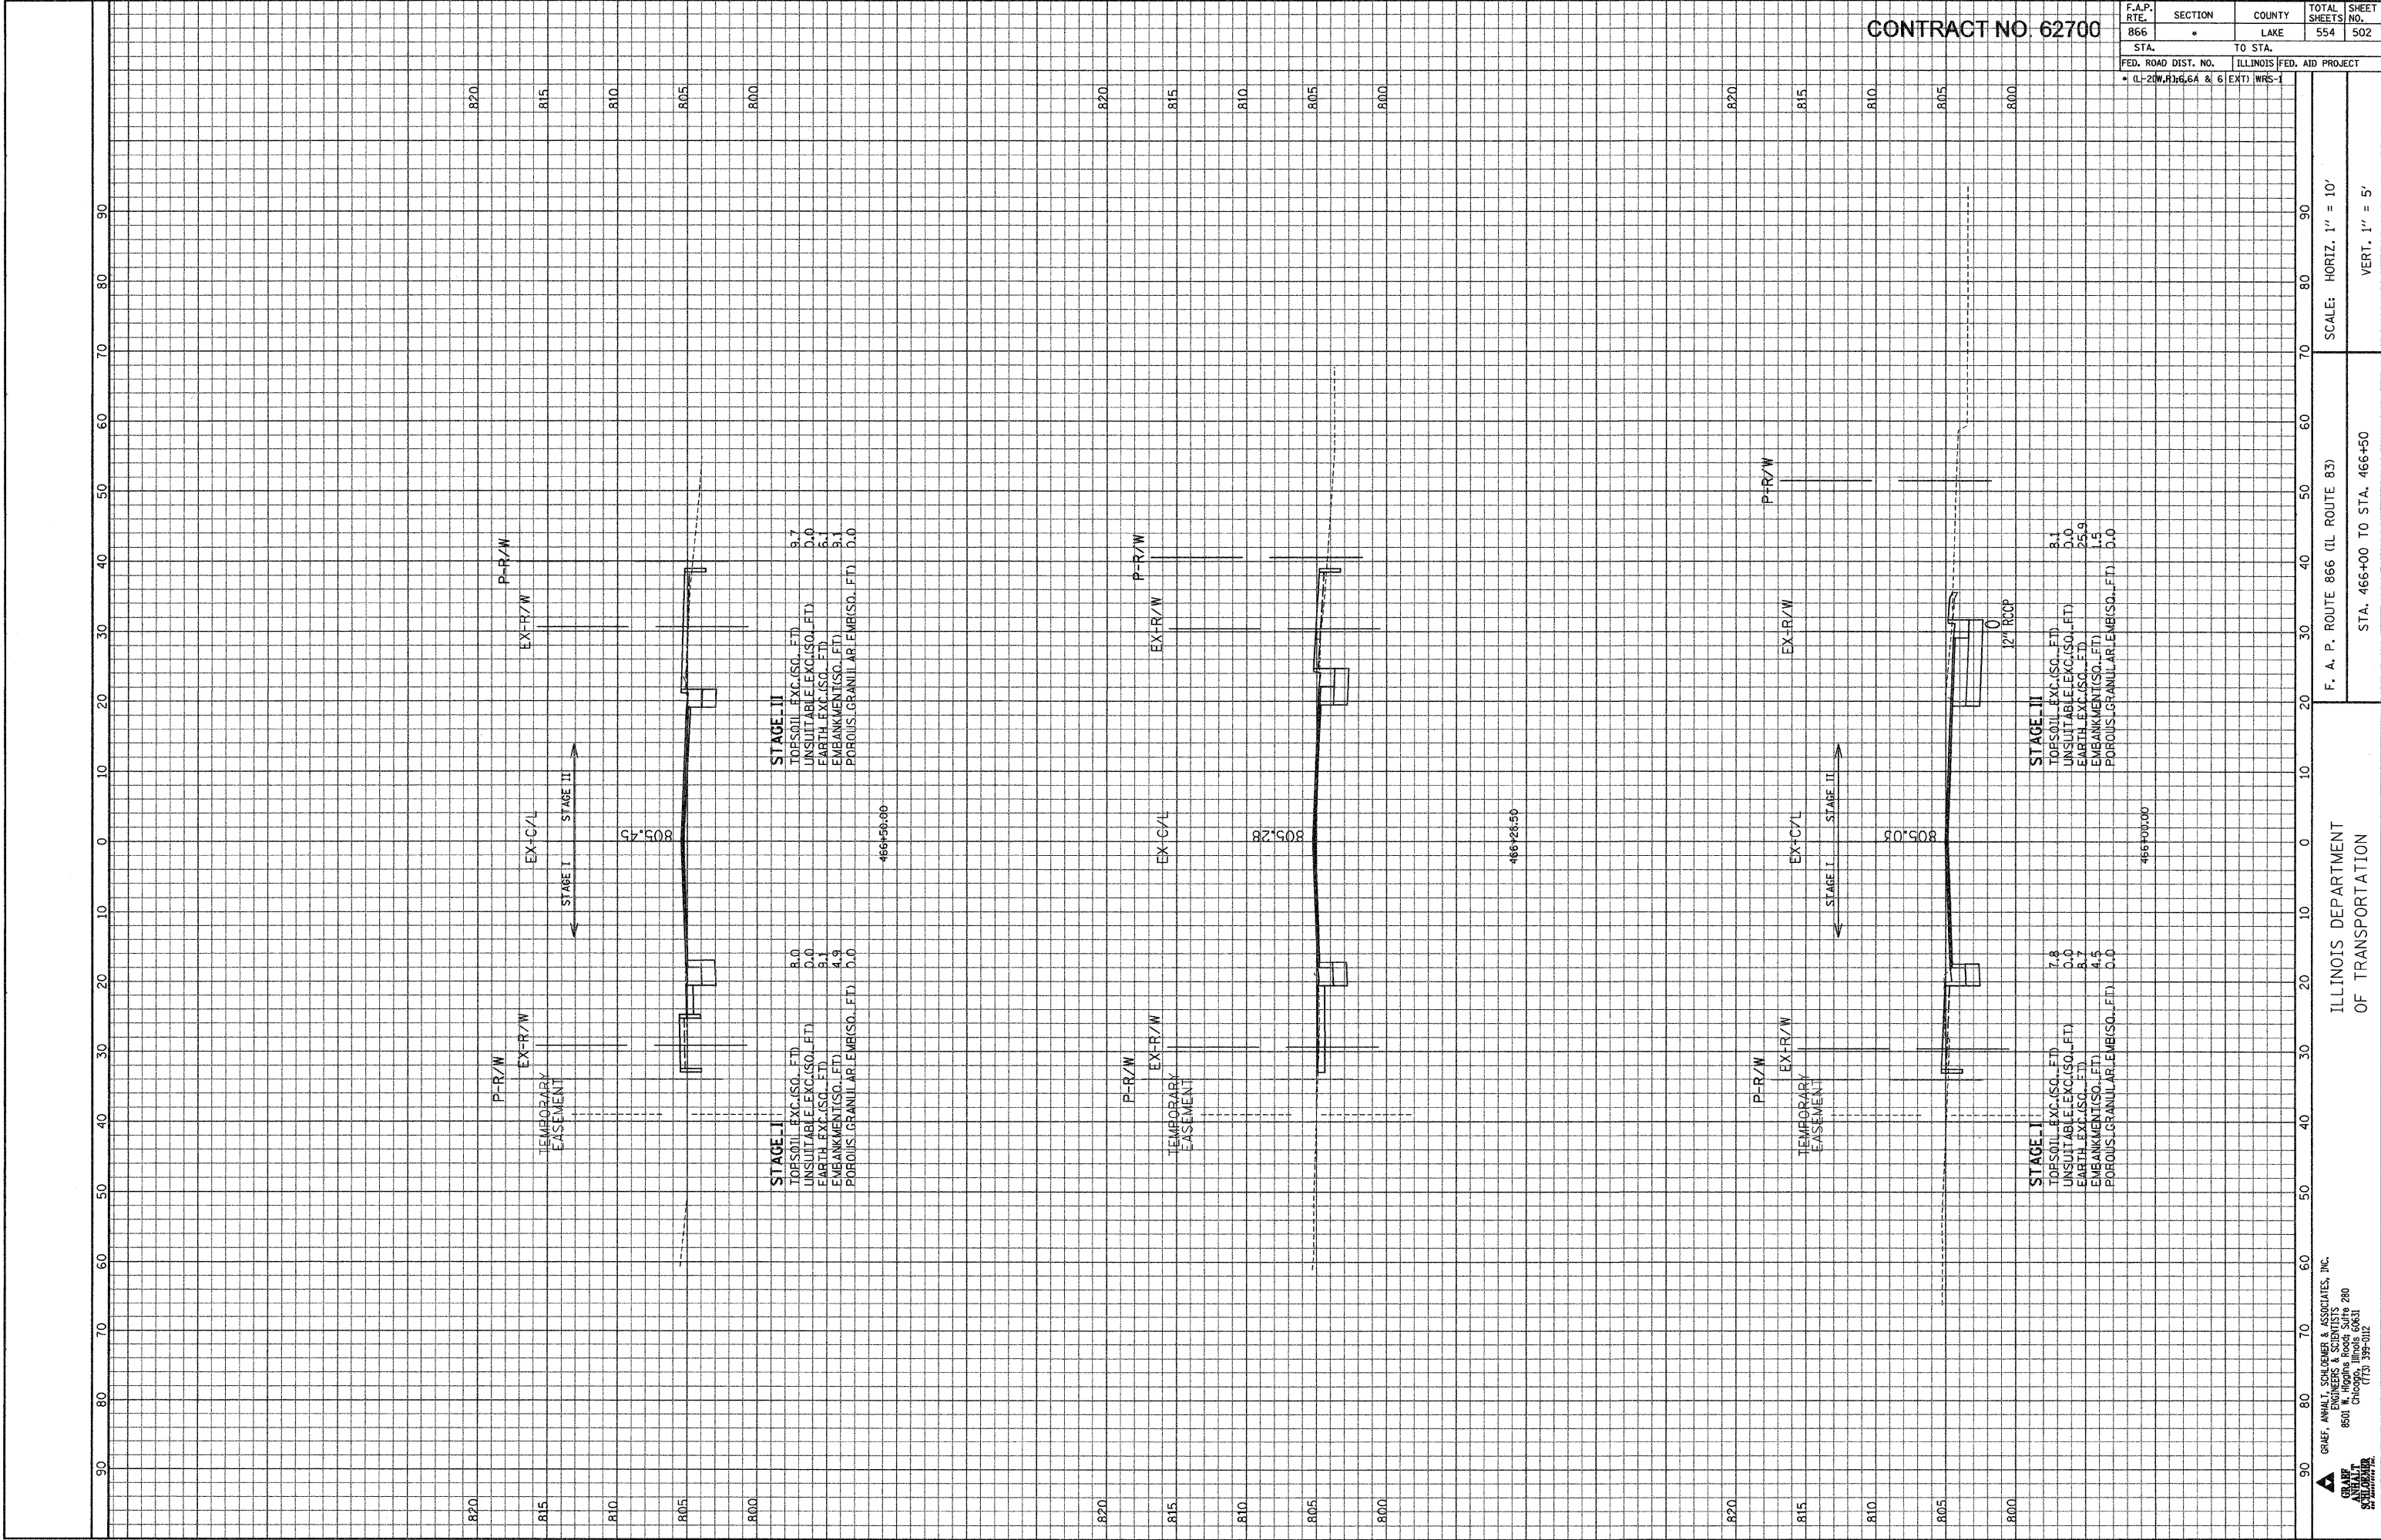

GRAPH
ANALYTICAL
ENGINEERING
8001 N. Higgins Road, Suite 200
Chicago, Illinois 60631
(773) 399-0112

ILLINOIS DEPARTMENT
OF TRANSPORTATION

F. A. P. ROUTE 866 (IL ROUTE 83)
STA. 466+00 TO STA. 466+50

SCALE: HORIZ. 1" = 10'
VERT. 1" = 5'


FILE: G:\2004\02\4 M\resolving\FVS\HT_F.dgn
DATE: 20-Jan-04 10:11

CONTRACT NO. 62700

F.A.P. RTE.	SECTION	COUNTY	TOTAL SHEETS	SHEET NO.
866	"	LAKE	554	502
STA.		TO STA.		
FED. ROAD DIST. NO.		ILLINOIS	FED. AID PROJECT	
* (L-20W, R) 6, 6A & 6 EXT)		WRS-1		

CONTRACT NO. 62700

F.A.P. RTE.	SECTION	COUNTY	TOTAL SHEETS	SHEET NO.
866	•	LAKE	554	504
STA.		TO STA.		
FED. ROAD DIST. NO.		ILLINOIS	FED. AID PROJECT	
• (L-2W, RJ 6.6A & 6 EXT)		WRS-1		

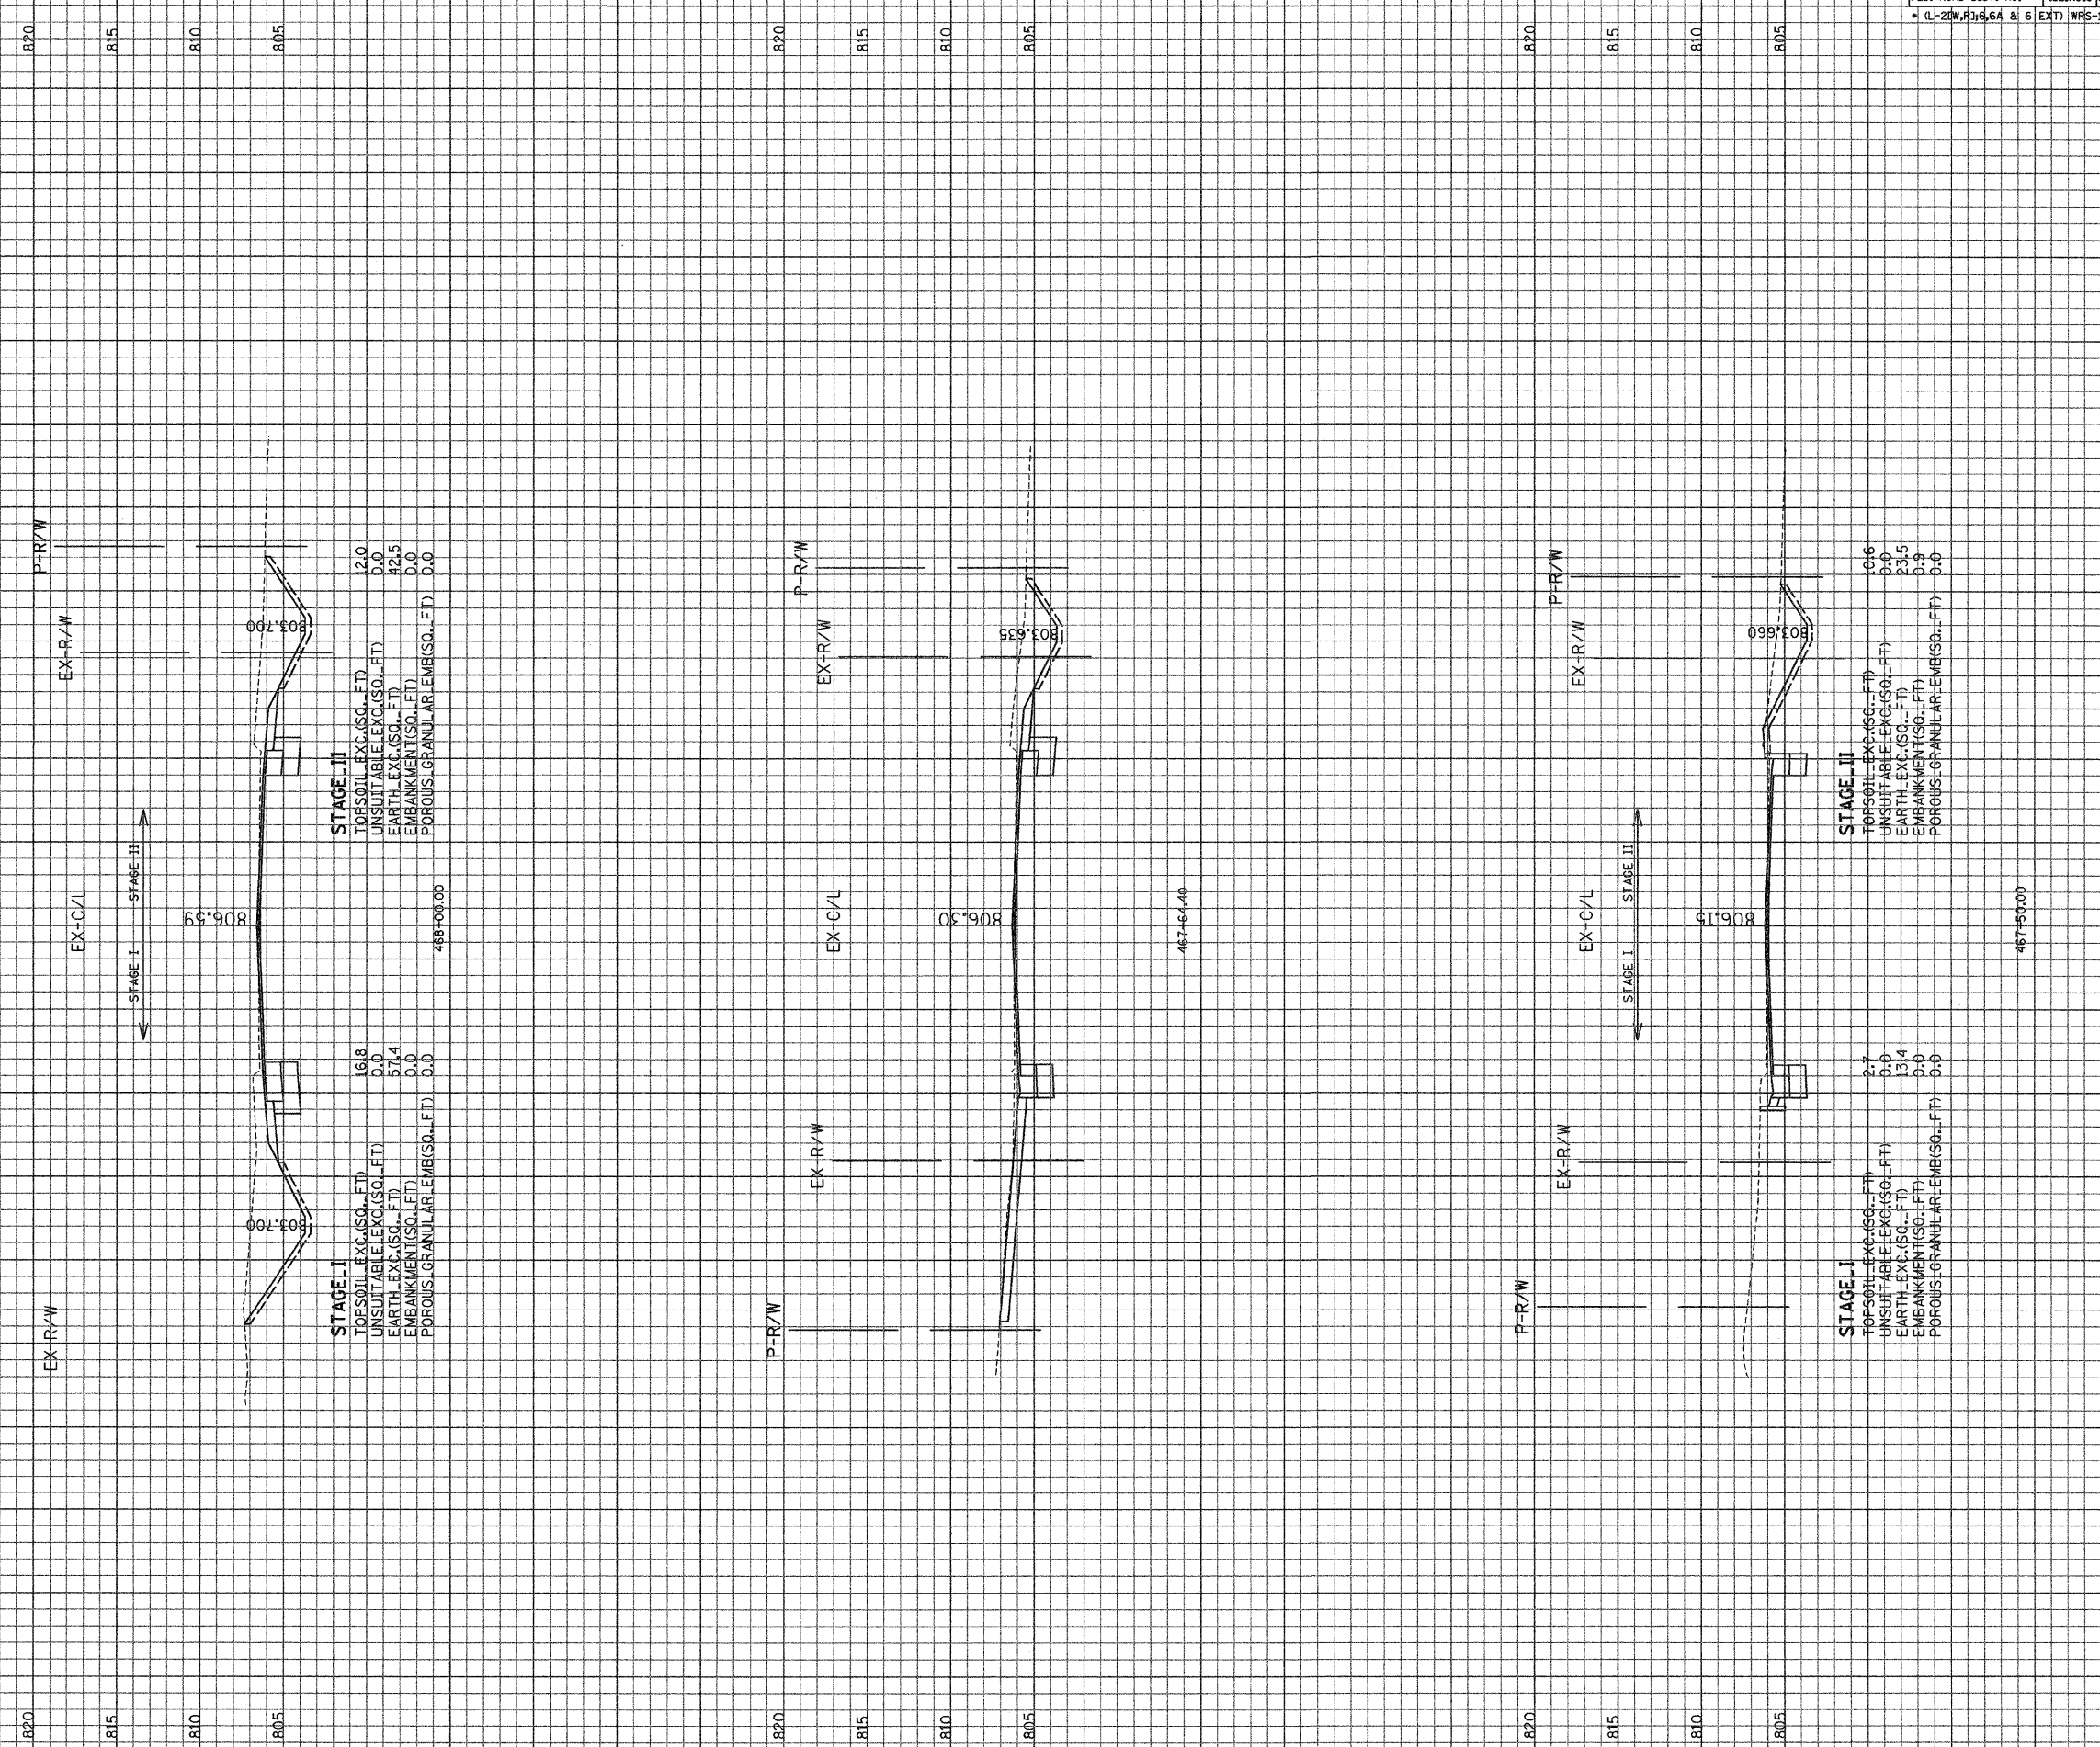

ILLINOIS DEPARTMENT
OF TRANSPORTATION


30	40	50
A. P. ROUTE 866 (IL ROUTE 83)		
STA. 467+50 TO STA. 468+00		

SCALE: HORIZ. 1" = 10'
VERT. 1" = 5'

FILE: G:\20004024_N\geo\Area_F\XSH_F.dgn
DATE: 20-Jan-04 10:11

GRAEF ANHALT SCHLOEMER
an Equal Opportunity Employer M/F/H/V

 **GRAEF, ANHALT, SCHLOEMER & ASSOCIATES, INC.**
ENGINEERS & SCIENTISTS
 8501 W. Higgins Road, Suite 280
 Chicago, Illinois 60631
 (773) 399-0112

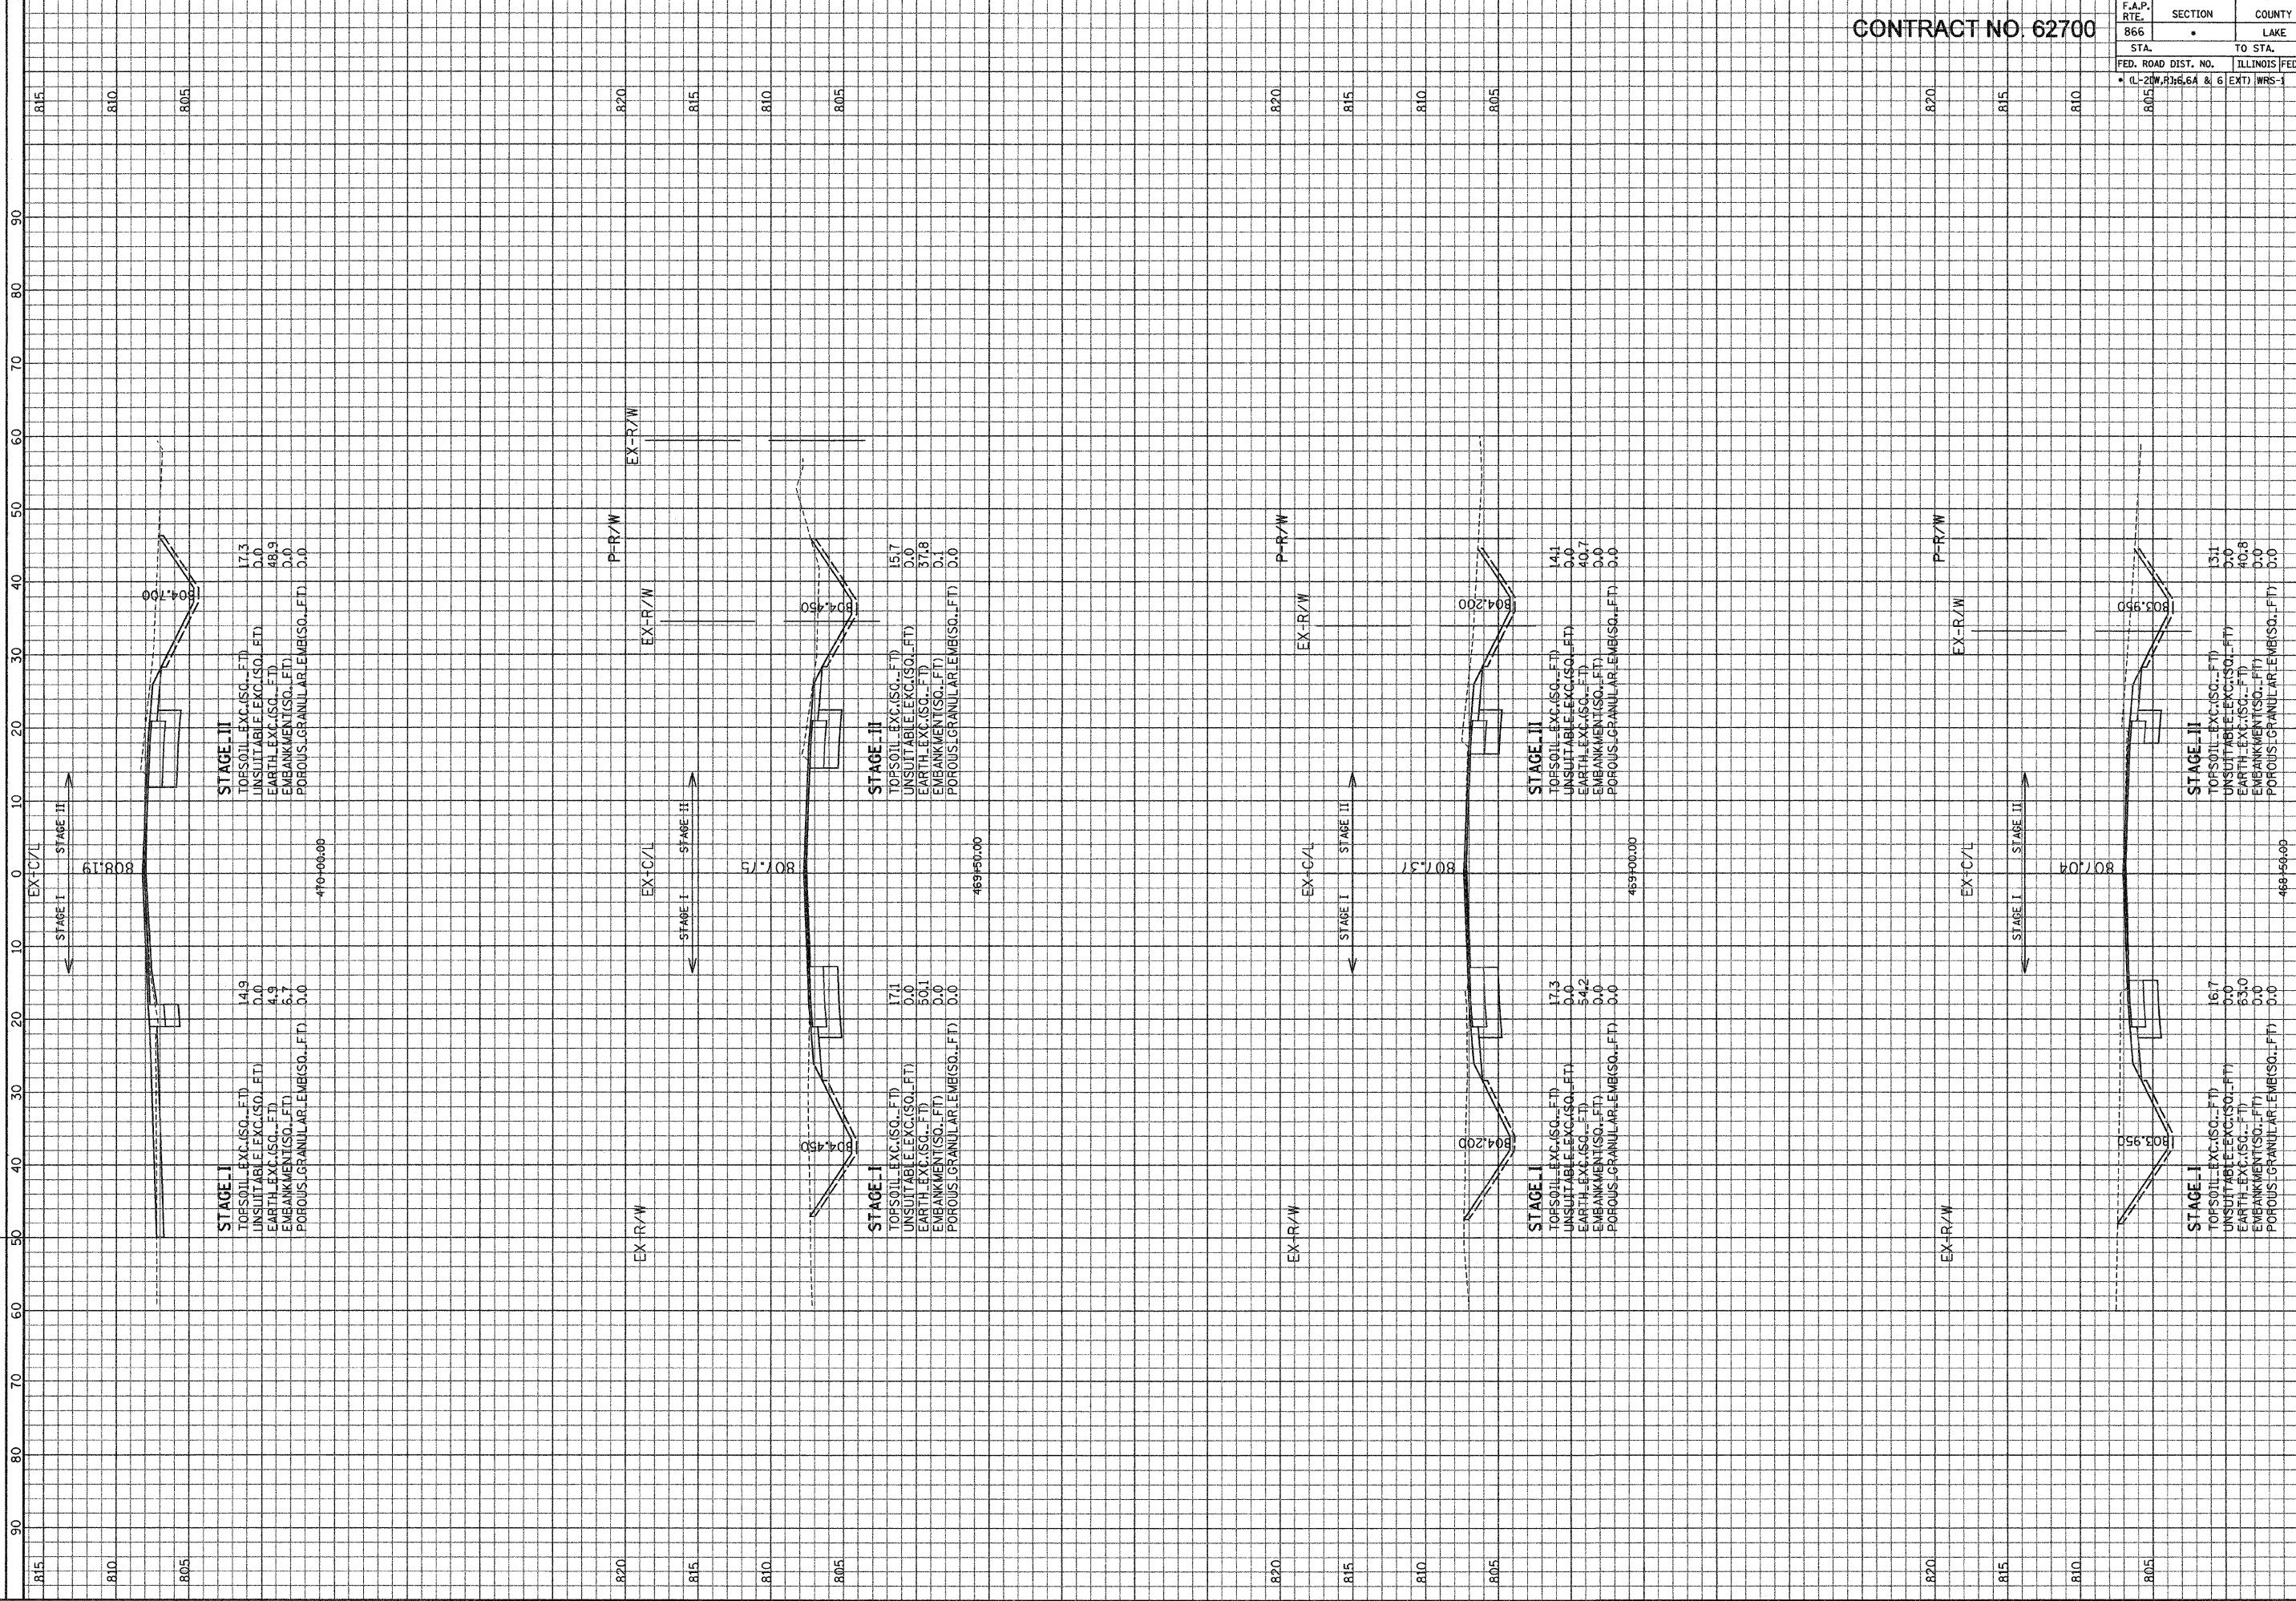

CONTRACT NO. 62700

F.A.P. RTE.	SECTION	COUNTY	TOTAL SHEETS	SHEET NO.
866	LAKE	554	505	

STA.	TO STA.
805	815

FED. ROAD DIST. NO.	ILLINOIS FED. AID PROJECT
• (L-20W) R36.6A & 6 (EXT) WRS-1	


ILLINOIS DEPARTMENT
OF TRANSPORTATION

F. A. P. ROUTE 866 (IL ROUTE 83)
STA. 468+50 TO STA. 470+00

SCALE: HORIZ. 1" = 10'
VERT. 1" = 5'

GRAE, ANALT, SCHLUMER & ASSOCIATES, INC.
ENGINEERS & SCIENTISTS
8501 W. Higgins Road, Suite 200
Chicago, Illinois 60631
(773) 359-0112

FILE: G:\2009\02\24\N\Geo\Area\F\XSHT.F.dgn
DATE: 20-Jan-04 10:11

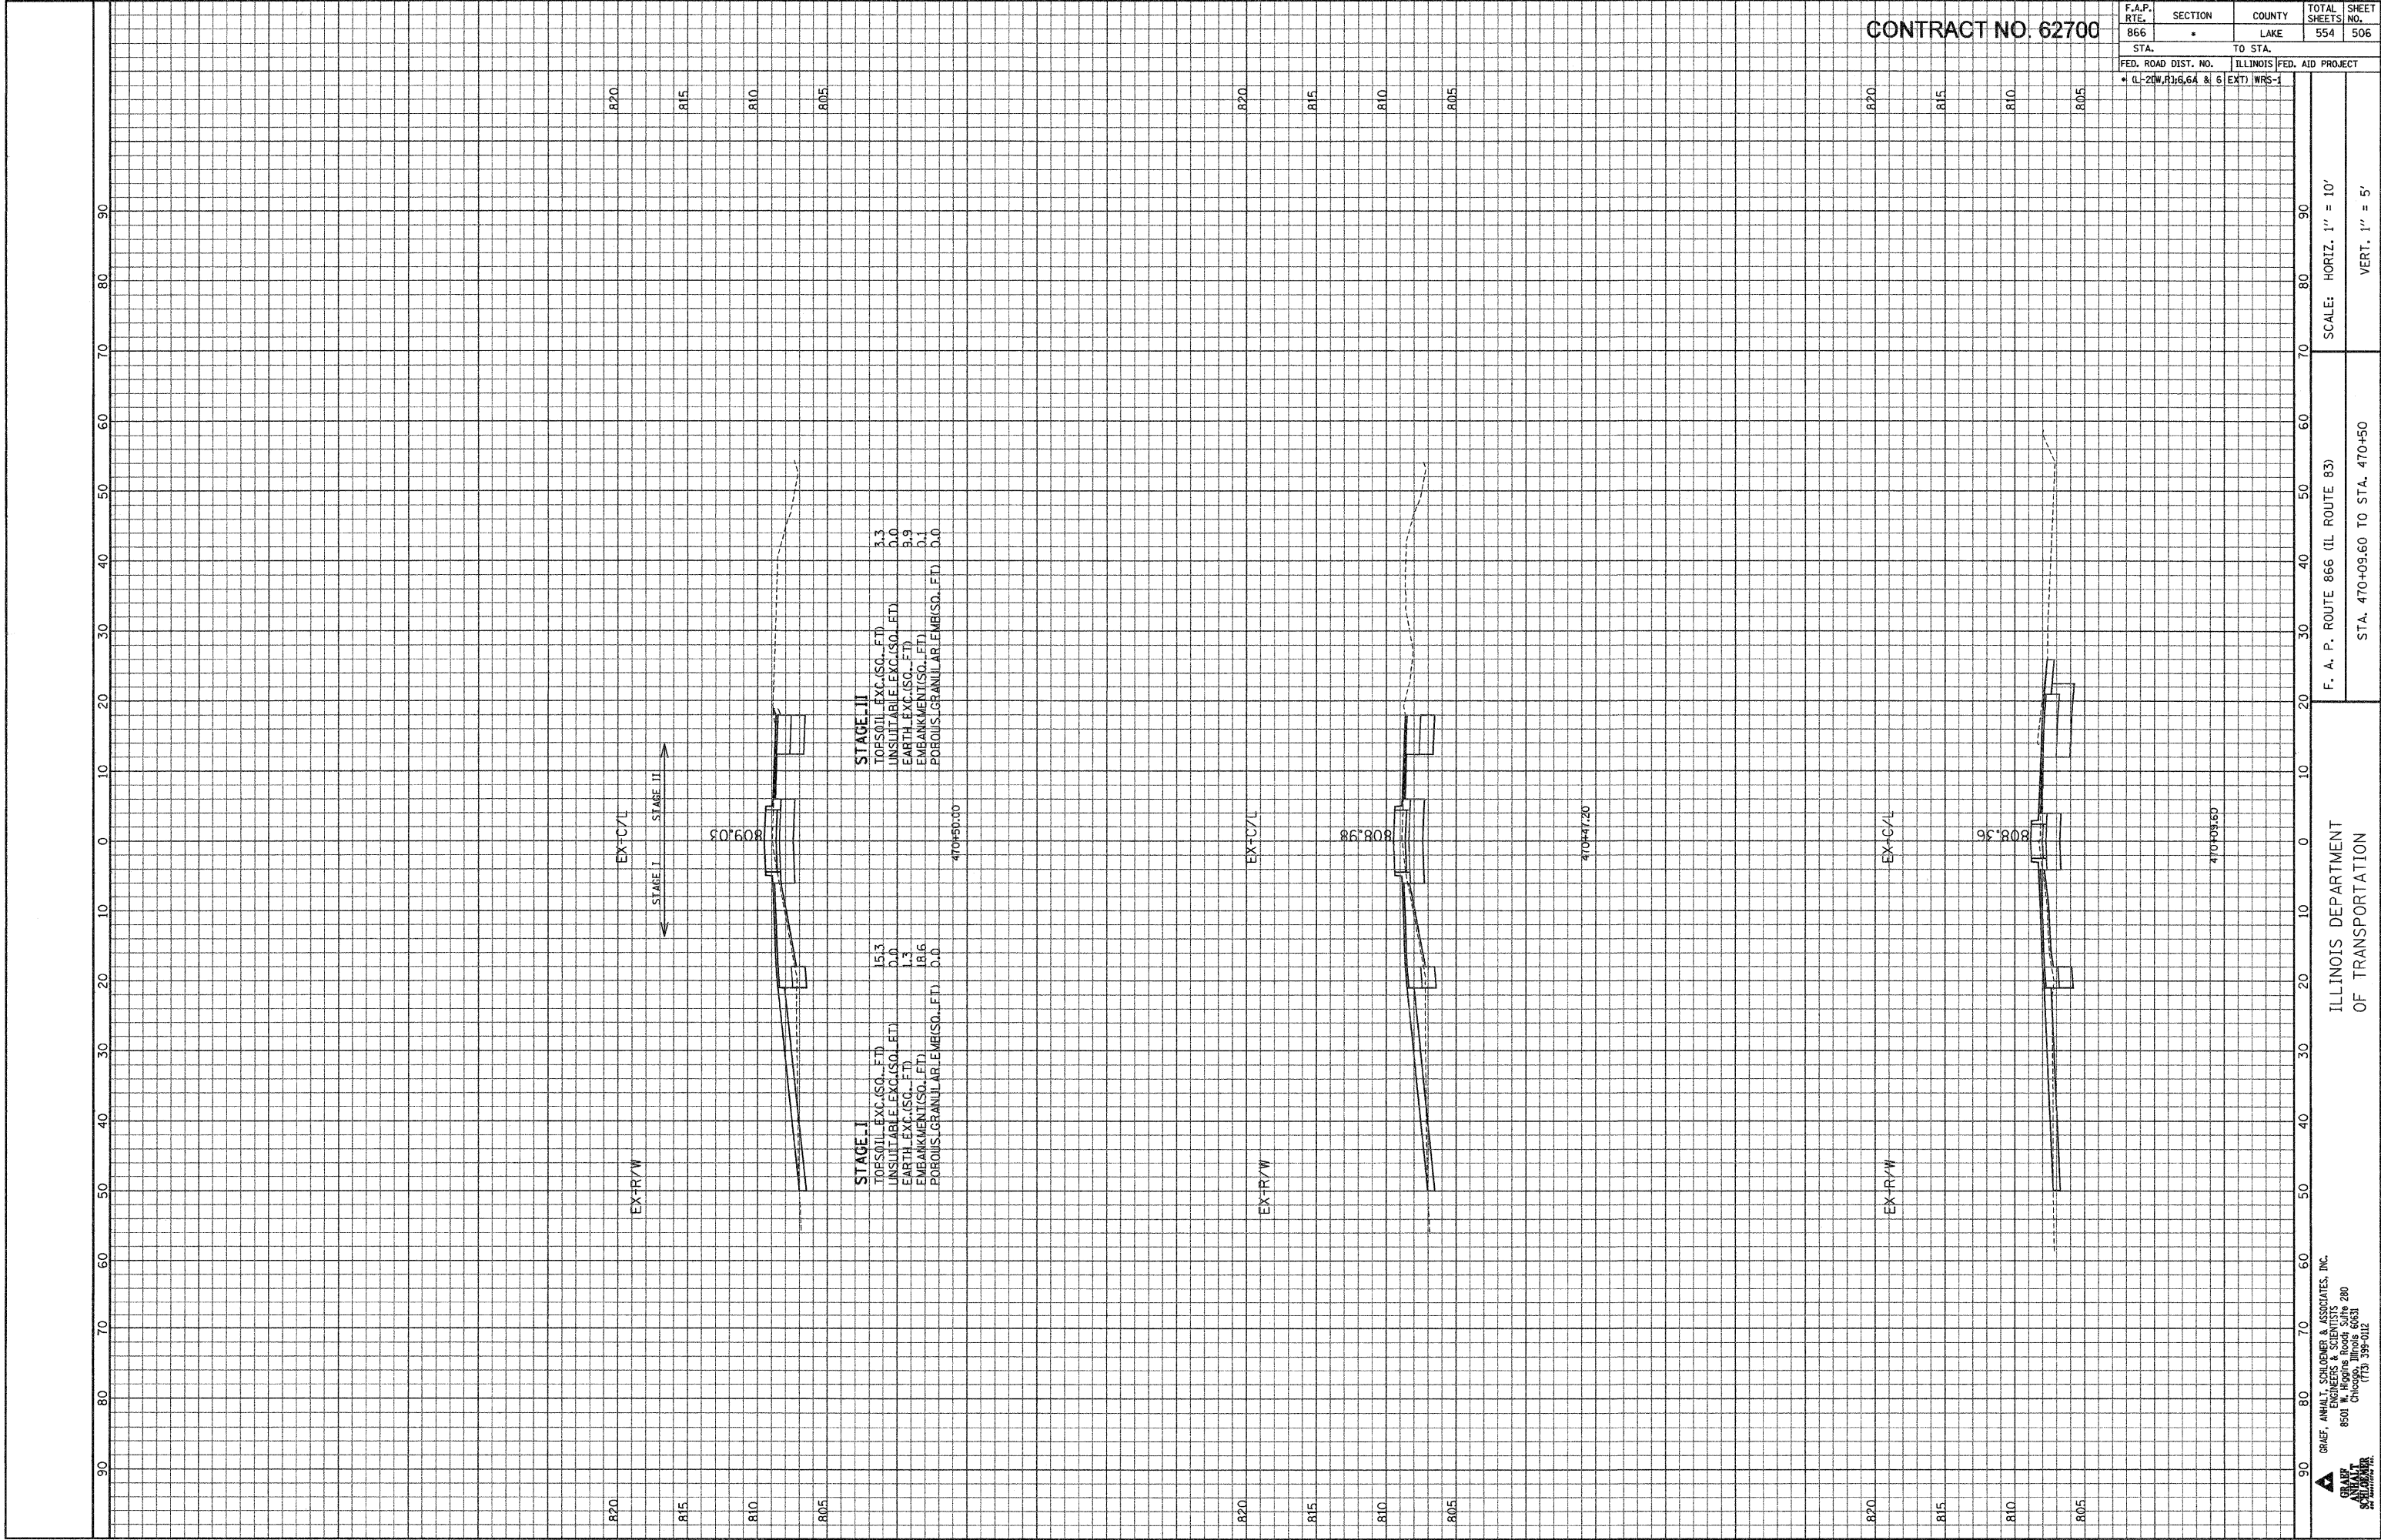

CONTRACT NO. 62700

F.A.P. RTE.	SECTION	COUNTY	TOTAL SHEETS	SHEET NO.
866	*	LAKE	554	506


ILLINOIS DEPARTMENT
OF TRANSPORTATION

GRAEF, ANHALT, SCHLIMMER & ASSOCIATES, INC.
ENGINEERS & SCIENTISTS
8501 W. Higgins Road, Suite 280
Chicago, Illinois 60631
(773) 399-0112

F. A. P. ROUTE 866 (IL ROUTE 83)
STA. 470+09.60 TO STA. 470+50

SCALE: HORIZ. 1" = 10'
VERT. 1" = 5'

FILE: G:\2000\02\24\N\Geo\Area\F\XSH1_F.dgn
DATE: 20-Jan-04 10:11

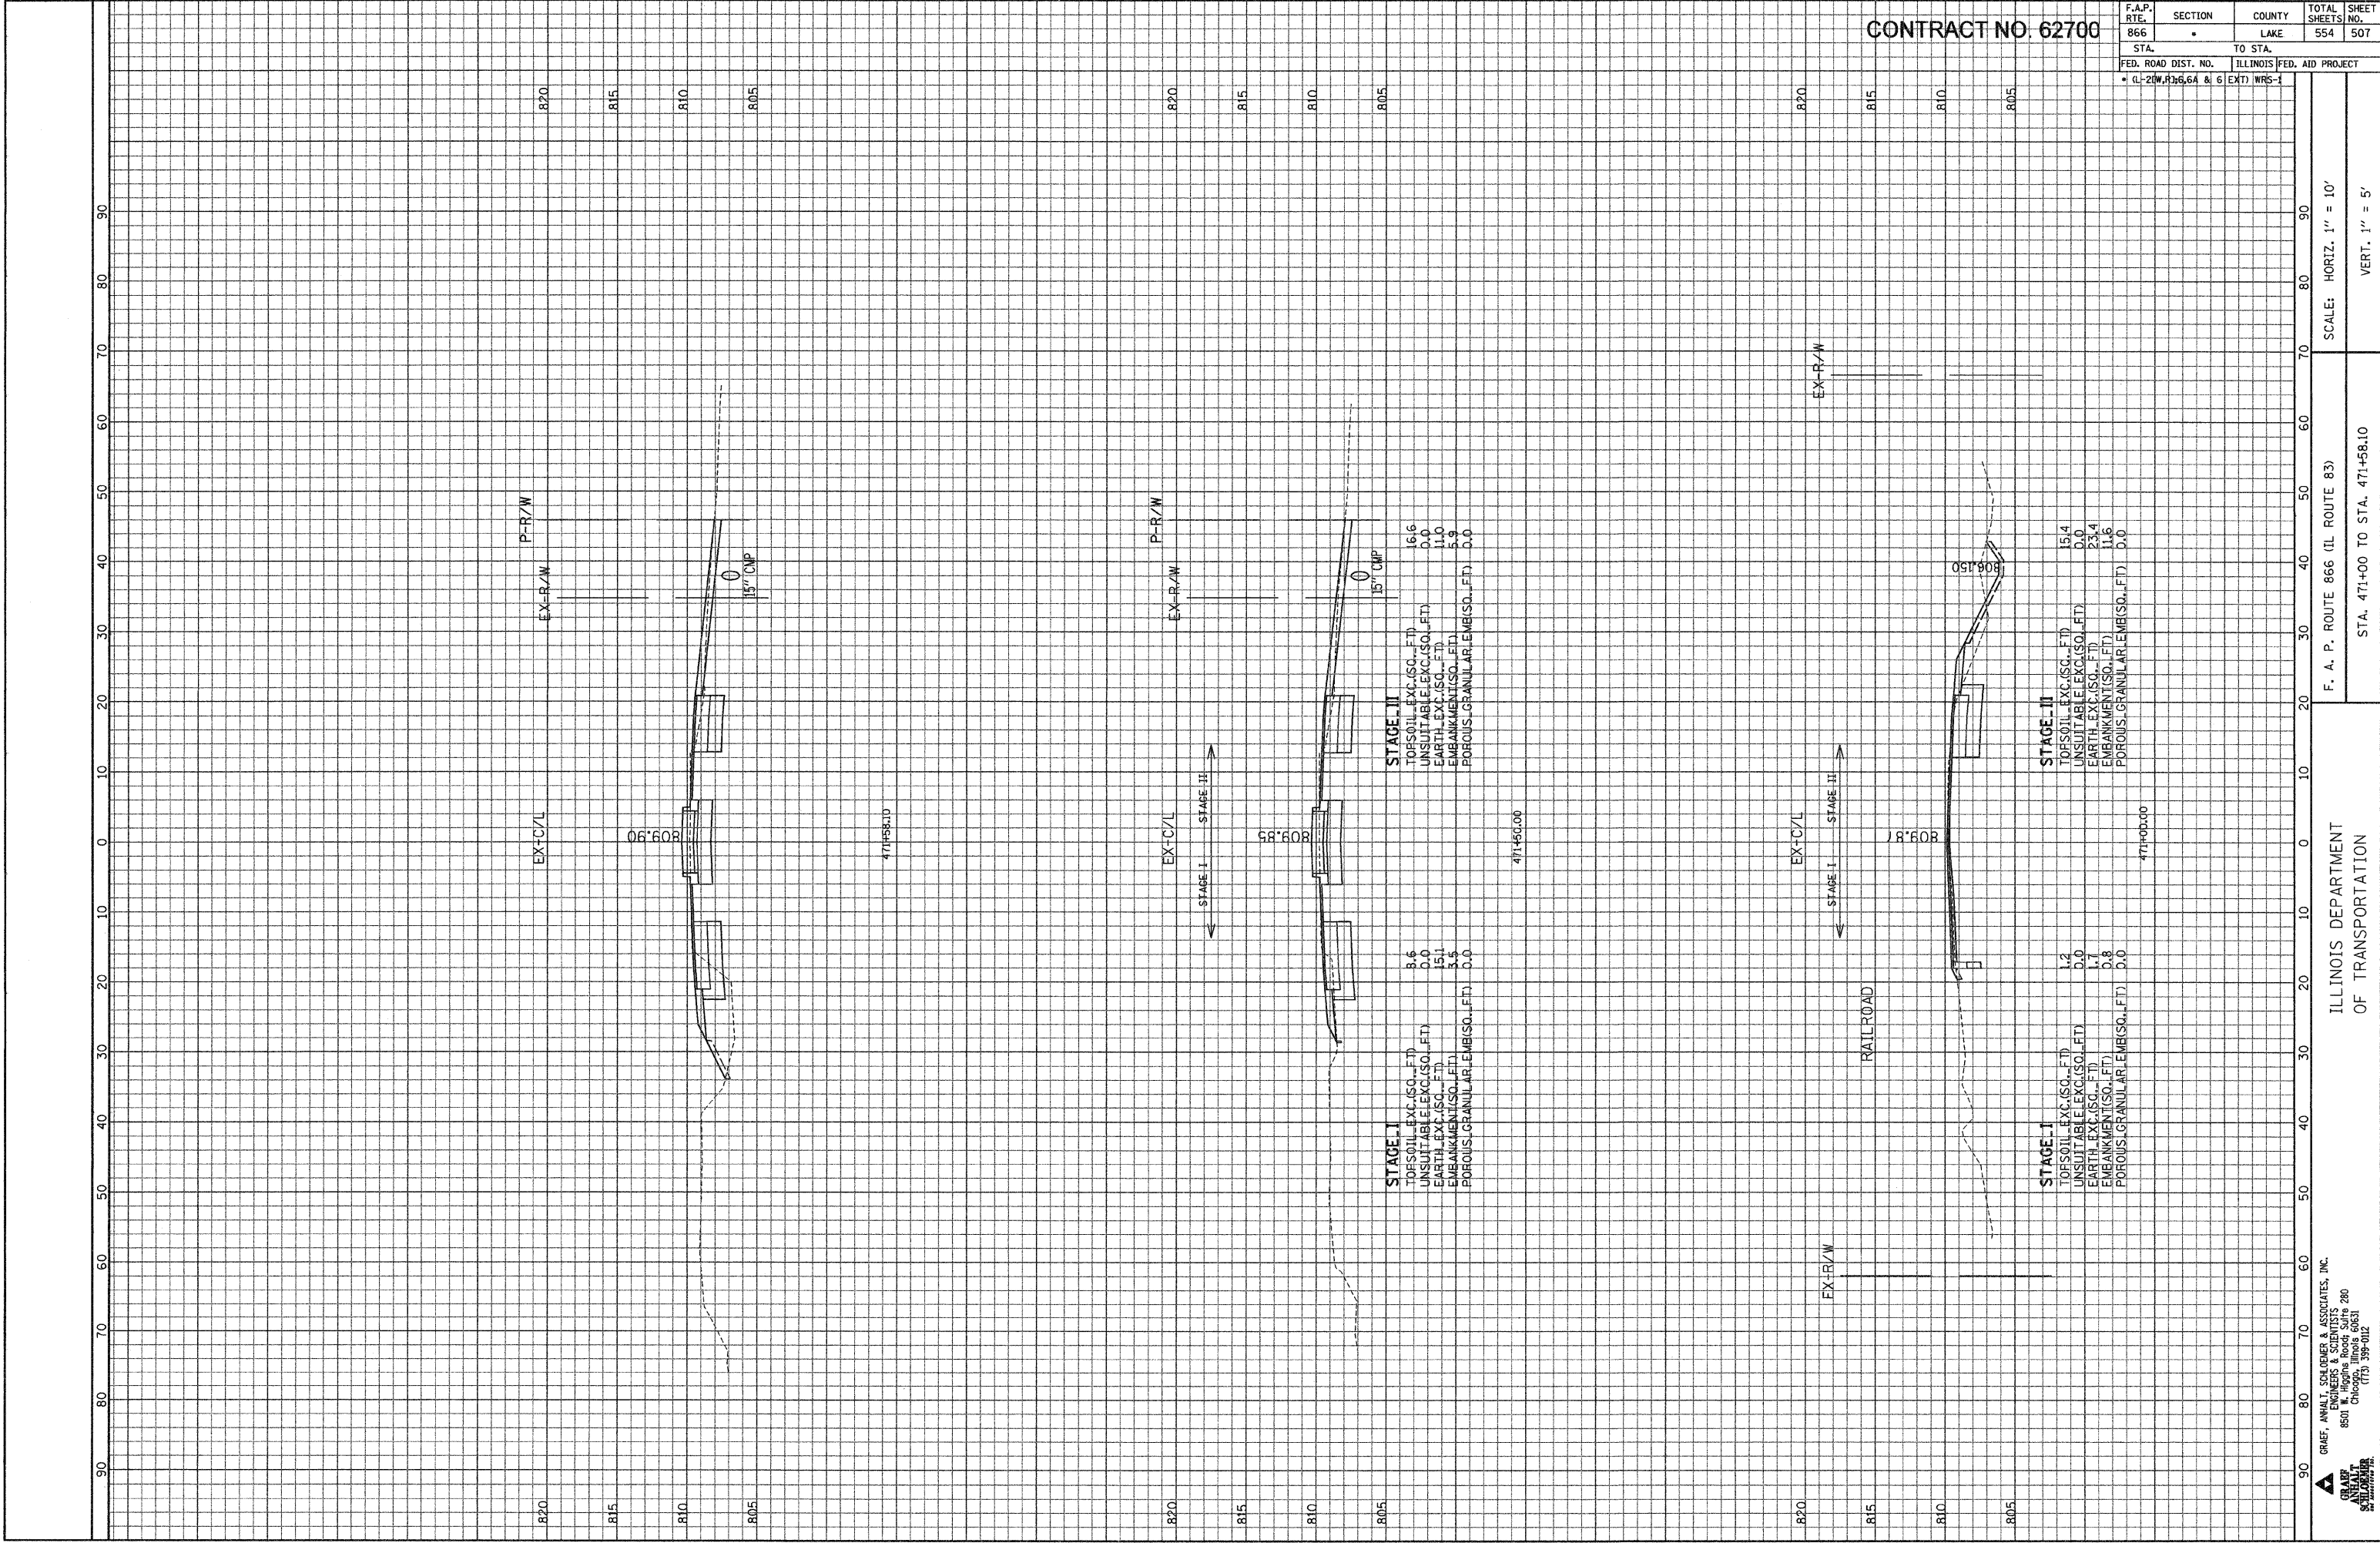

CONTRACT NO. 62700

F.A.P. RTE.	SECTION	COUNTY	TOTAL SHEETS	SHEET NO.
866	•	LAKE	554	507

STA.	TO STA.
FED. ROAD DIST. NO.	ILLINOIS FED. AID PROJECT
• (L-21W, R-26, 6A & 6 EXT) WRS-1	


ILLINOIS DEPARTMENT
OF TRANSPORTATION

F. A. P. ROUTE 866 (IL ROUTE 83)
STA. 471+00 TO STA. 471+58.10

SCALE: HORIZ. 1" = 10'
VERT. 1" = 5'

GRAEF, ANWALT, SCHUEMME & ASSOCIATES, INC.
ENGINEERS & SCIENTISTS
8501 N. Higgins Road, Suite 280
Chicago, Illinois 60631
(773) 399-0112

FILE: G:\2000\0204\N\Geo\Area\F\XSHT_F.dgn
DATE: 20-Jan-04 10:01

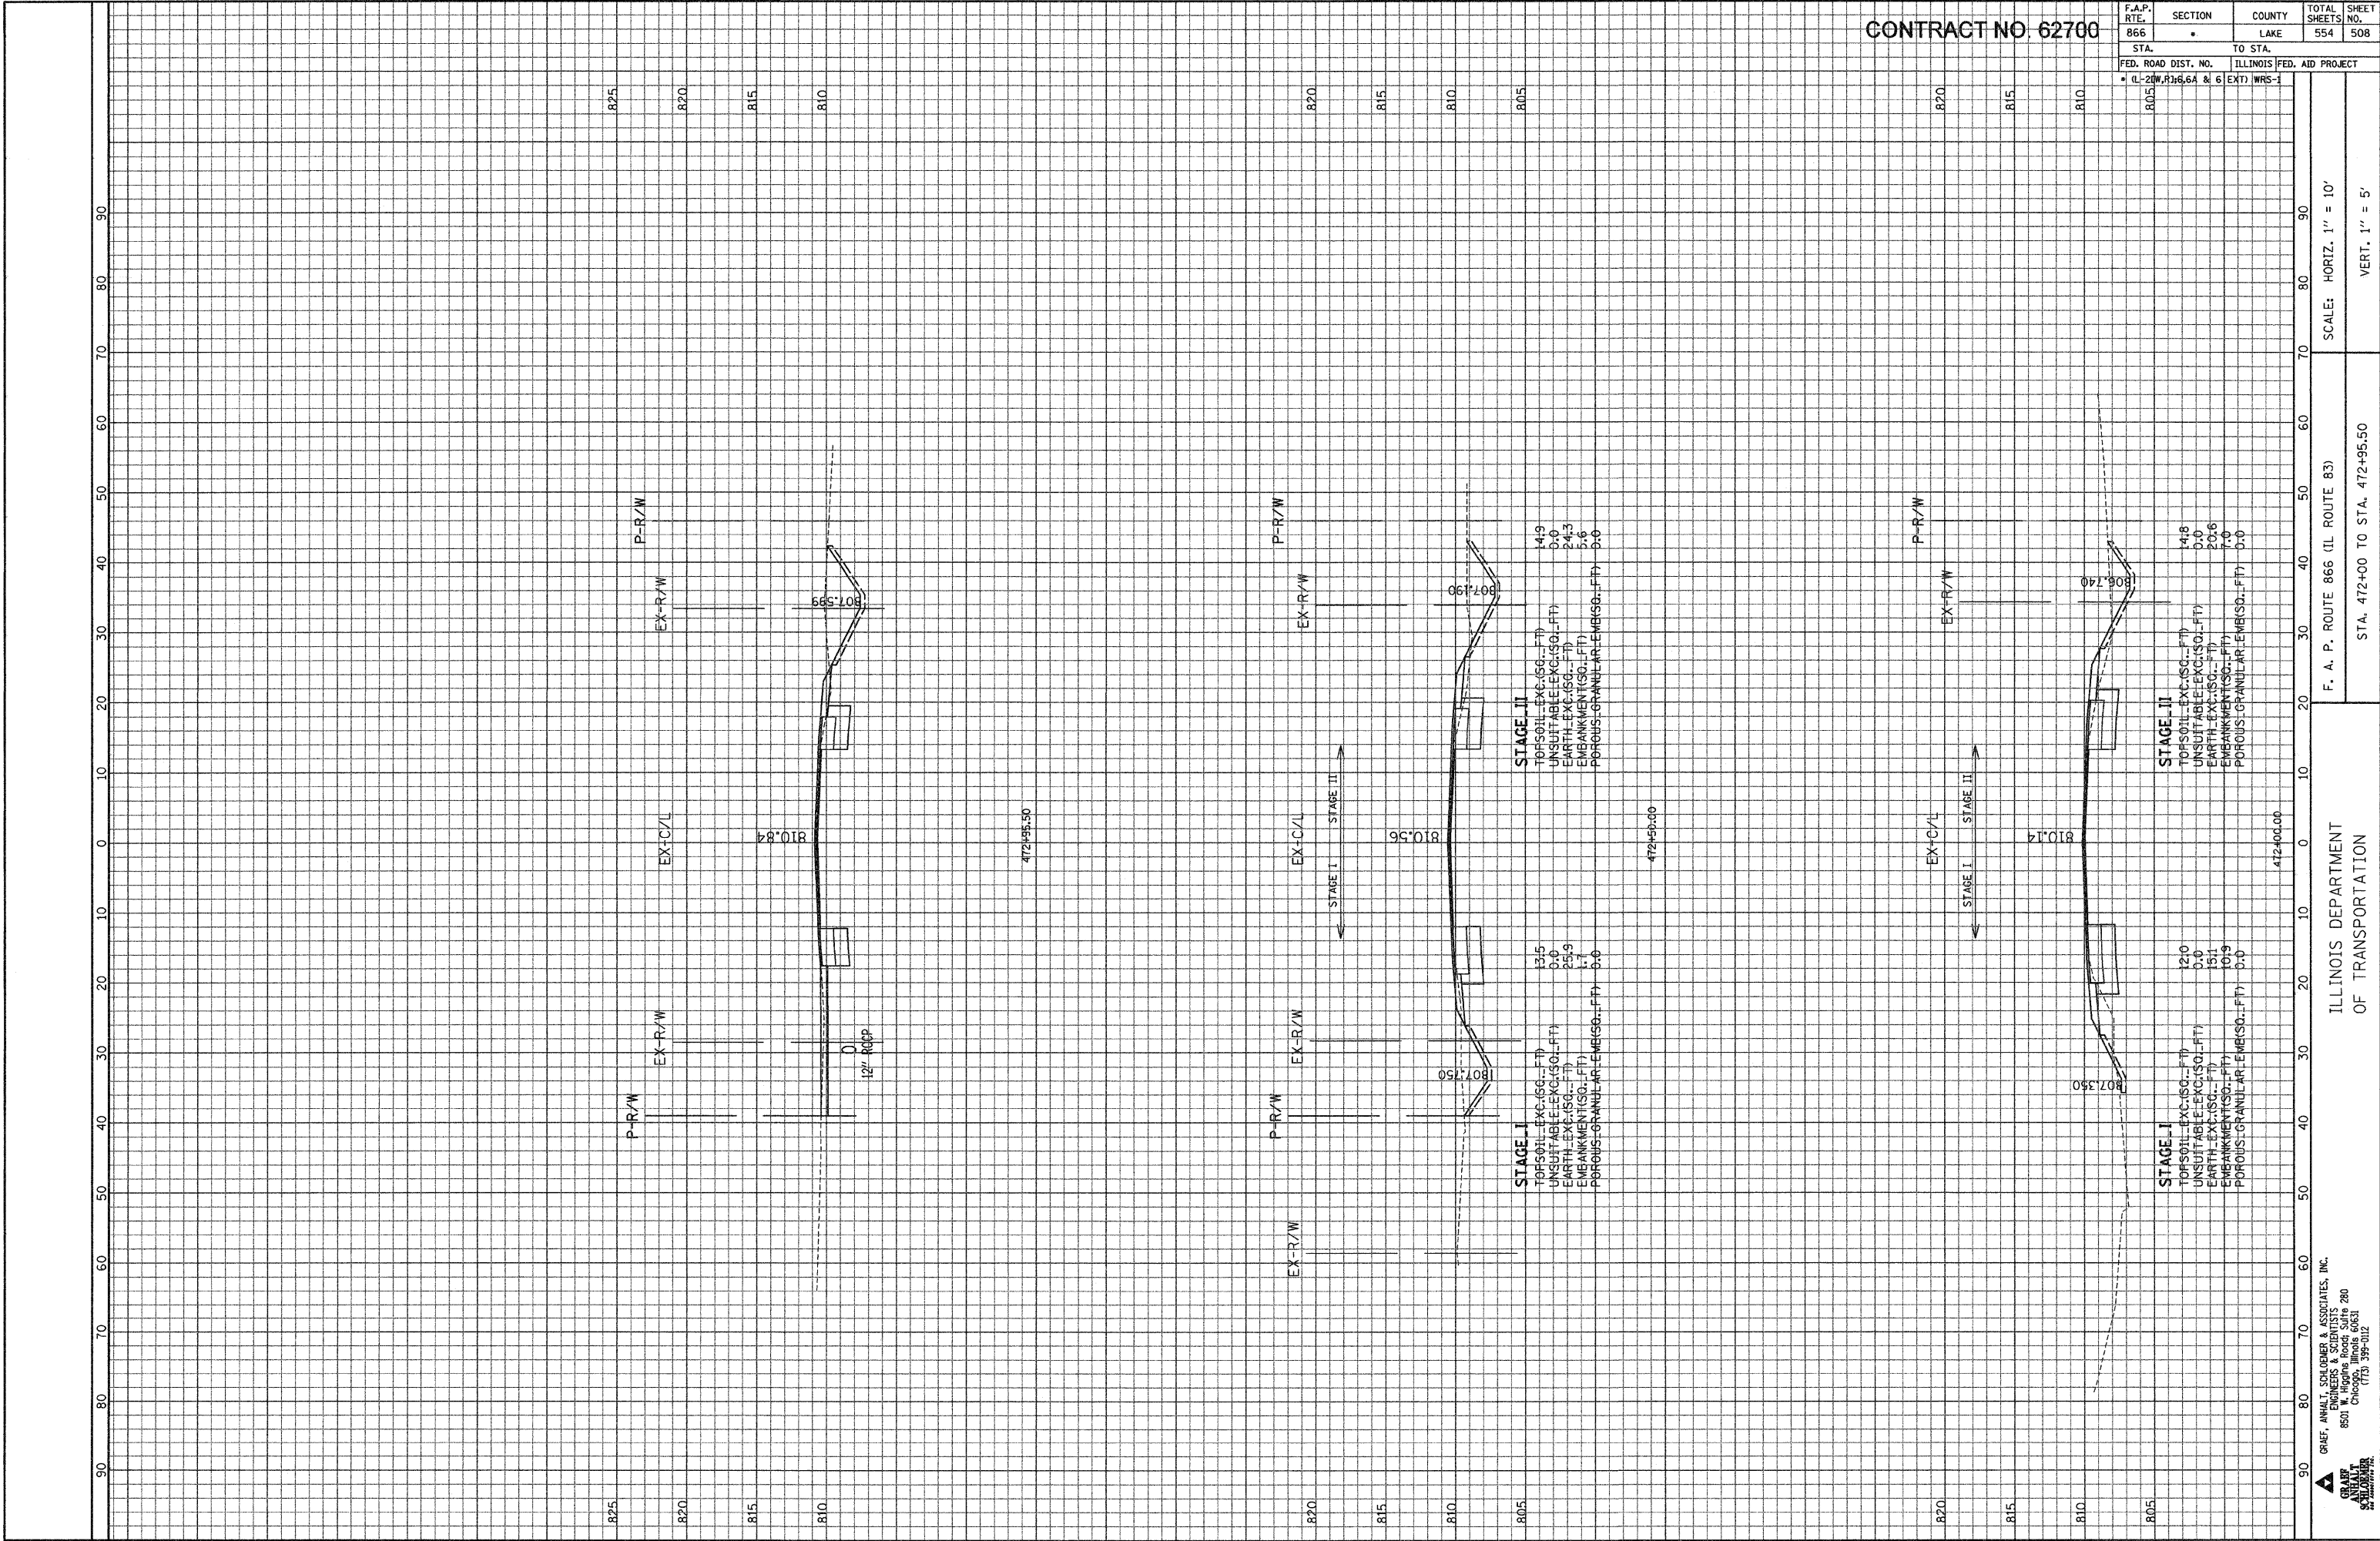

CONTRACT NO. 62700

F.A.P. RTE.	SECTION	COUNTY	TOTAL SHEETS	SHEET NO.
866	•	LAKE	554	508

STA.	TO STA.
805	810

FED. ROAD DIST. NO.	ILLINOIS FED. AID PROJECT
• IL-20W, R36.6A & 6	EXTI WRS-1


ILLINOIS DEPARTMENT
OF TRANSPORTATION

F. A. P. ROUTE 866 (IL ROUTE 83)
STA. 472+00 TO STA. 472+95.50

SCALE: HORIZ. 1" = 10'
VERT. 1" = 5'

ORNEY, ANHULT, SCHLUMBER & ASSOCIATES, INC.
ENGINEERS & SCIENTISTS
8501 N. Higgins Road, Suite 280
Chicago, Illinois 60631
(773) 399-0122

FILE: G:\2004\04-24\NGeo\Area\FXSHT.F.dgn
DATE: 20-Jan-04 10:11

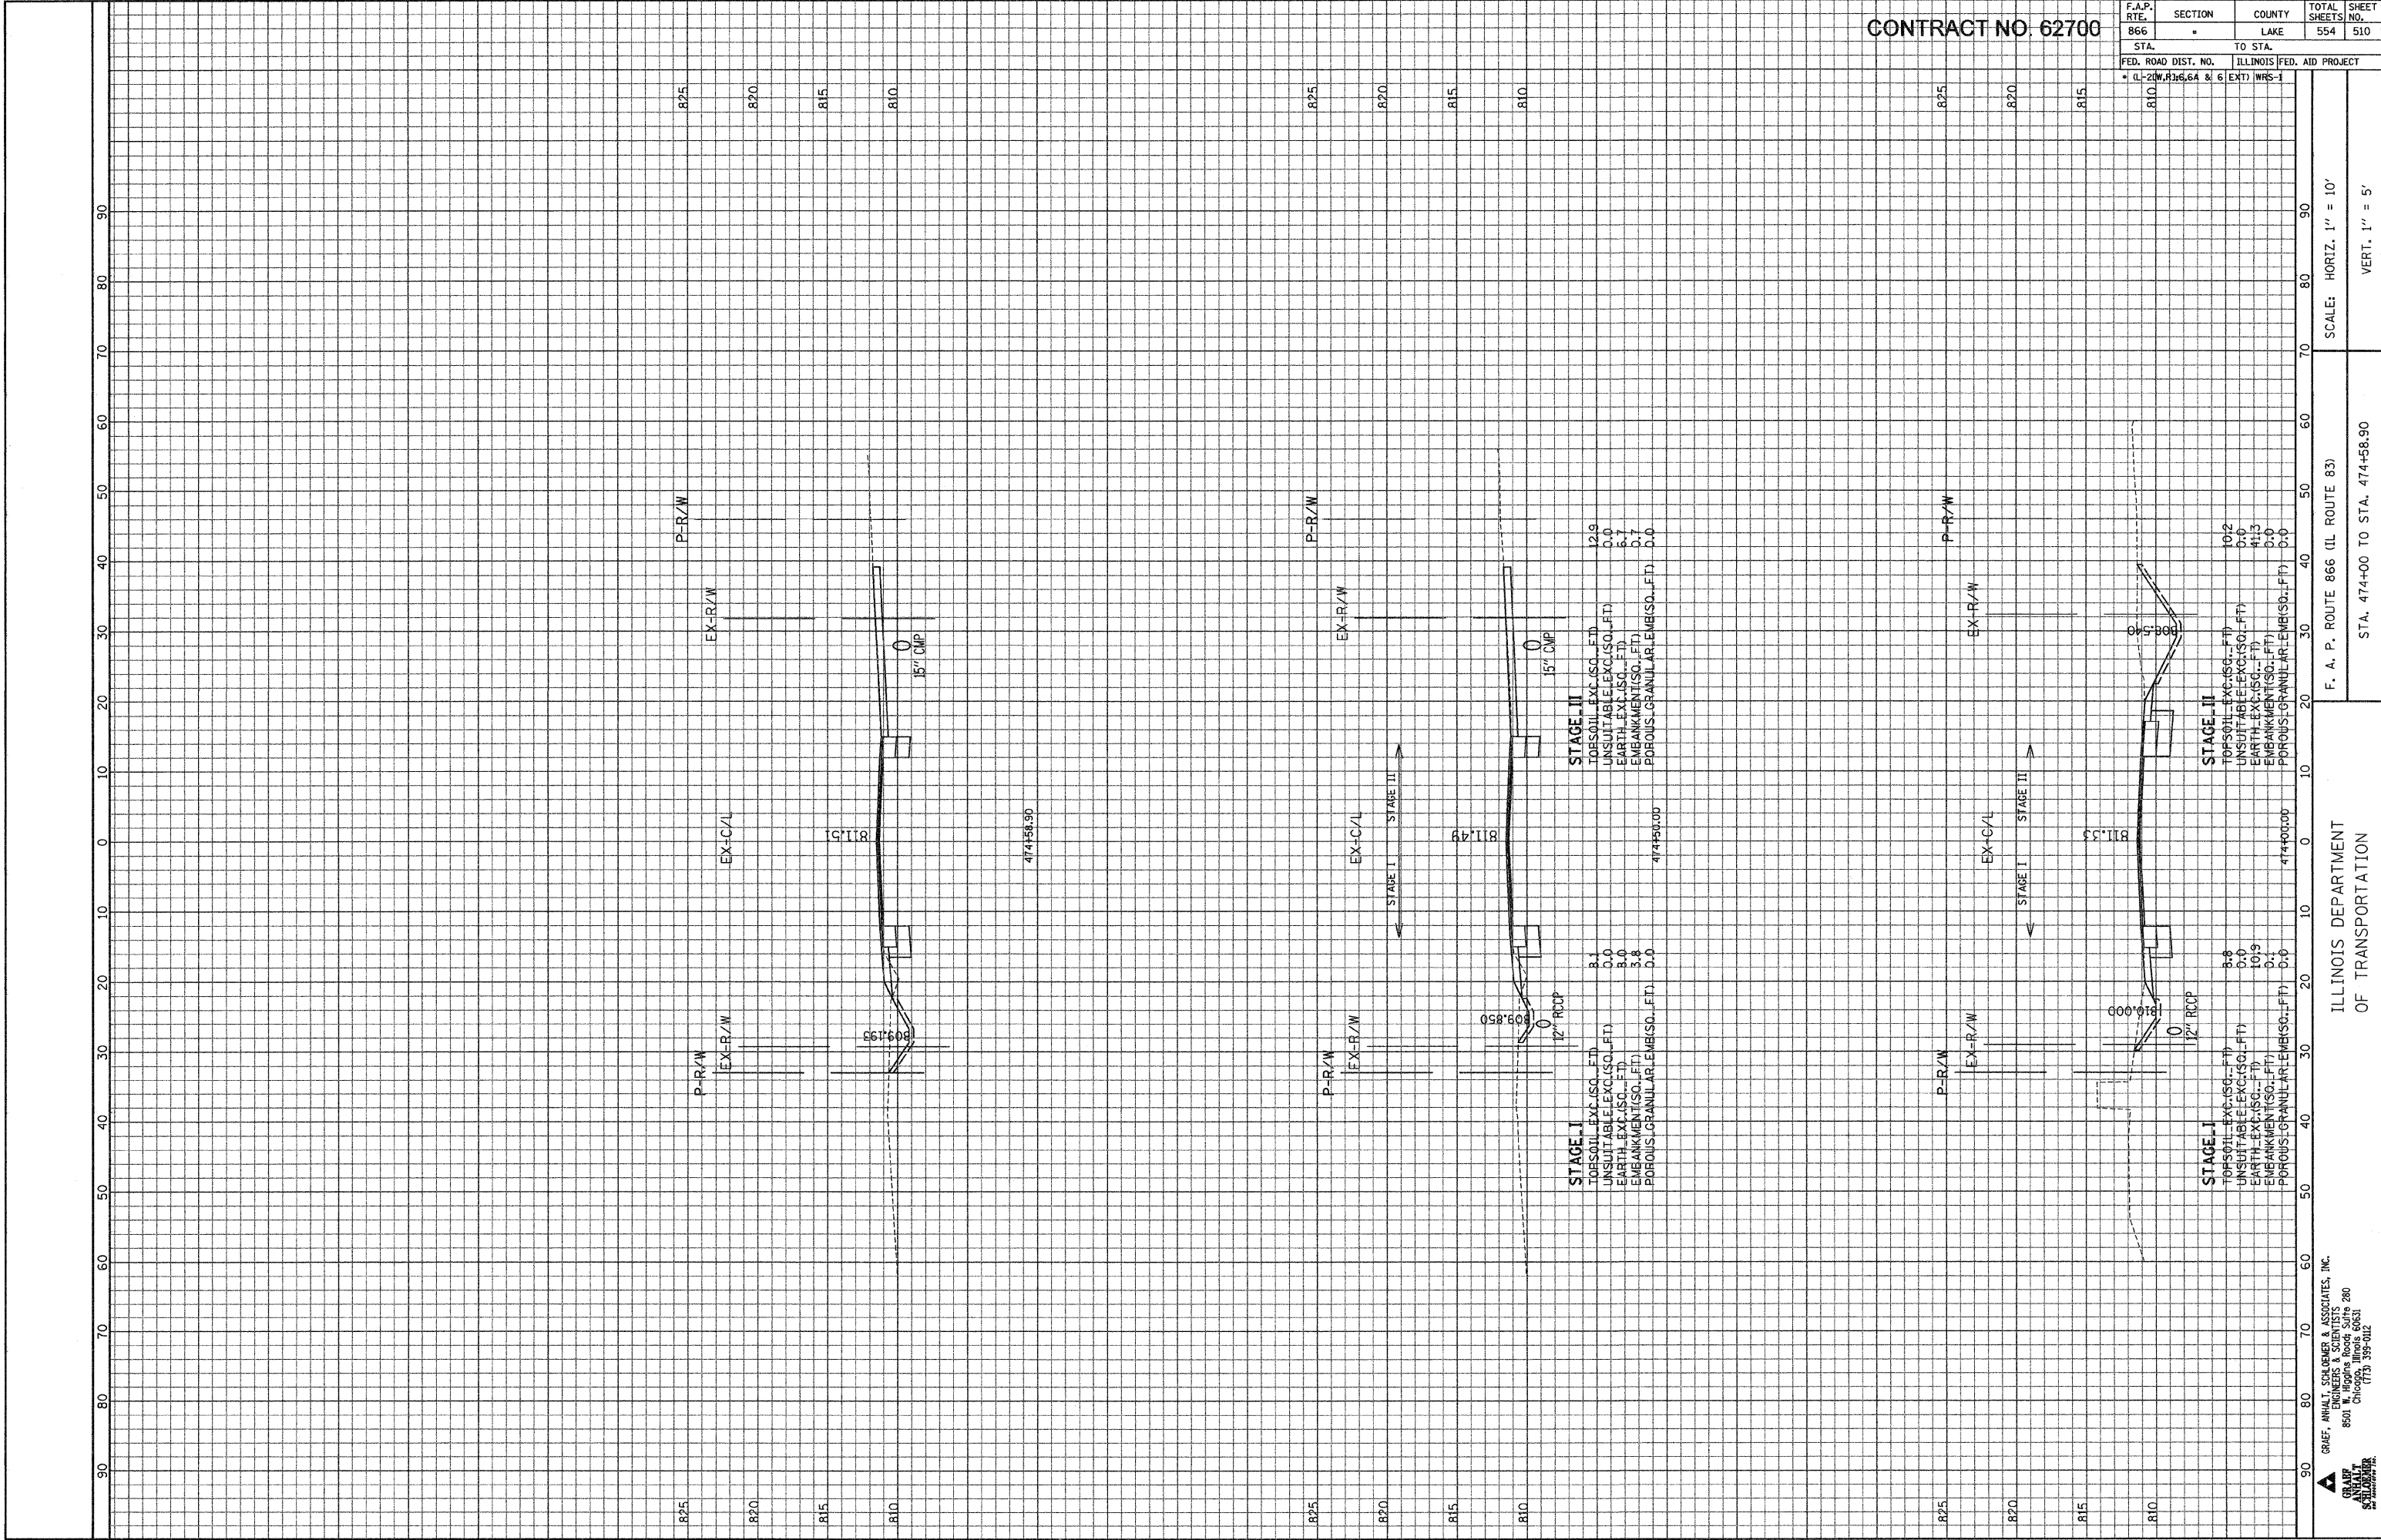

CONTRACT NO. 62700

F.A.P. RTE.	SECTION	COUNTY	TOTAL SHEETS	SHEET NO.
866	LAKE	554	510	
STA.	TO STA.			
FED. ROAD DIST. NO.	ILLINOIS FED. AID PROJECT			
• (L-20)W.R.36.6A & 6 EXT) WRS-1				

ILLINOIS DEPARTMENT
OF TRANSPORTATION





GRAE, ANHALT, SCHLOMER & ASSOCIATES, INC.
ENGINEERS & SCIENTISTS
8501 N. Higgins Road Suite 280
Chicago, Illinois 60631
(773) 399-0122

SCALE: HORIZ. 1" = 10'
VERT. 1" = 5'

STA. 474+00 TO STA. 474+58.90

F. A. P. ROUTE 866 (IL ROUTE 83)

FILE: G:\2000\0204\W\res\Area\F\XSH.F.dgn
DATE: 20-Jan-04 10:01

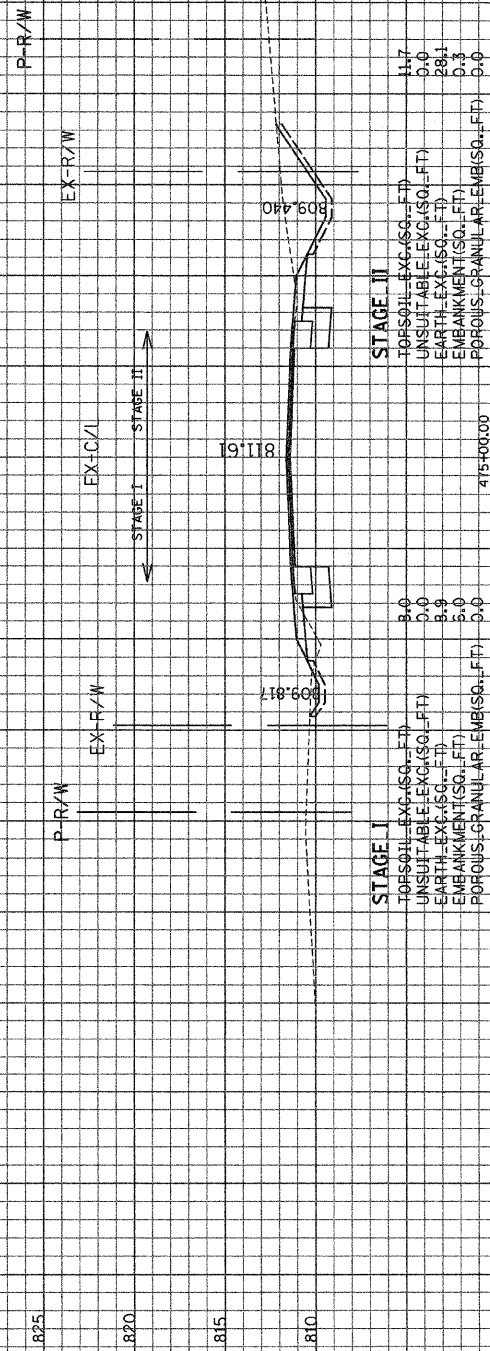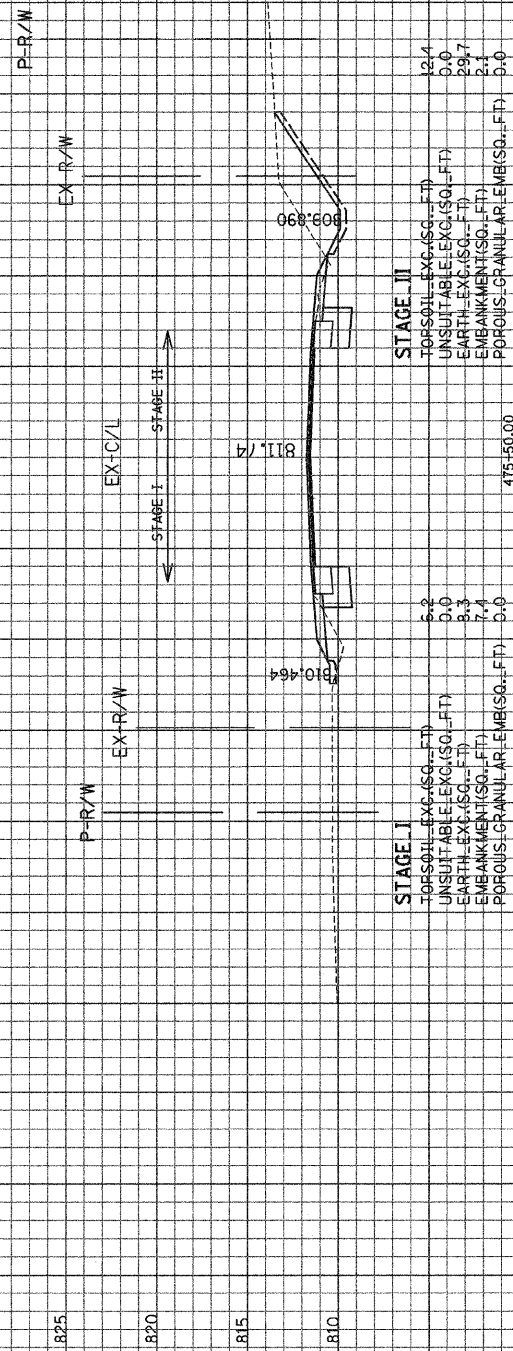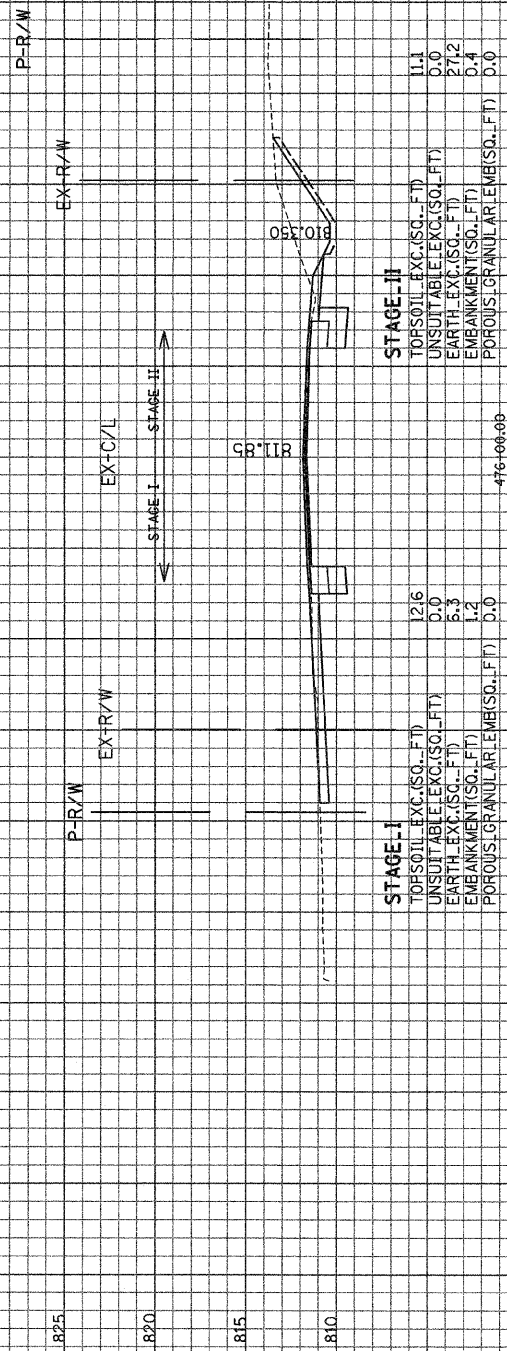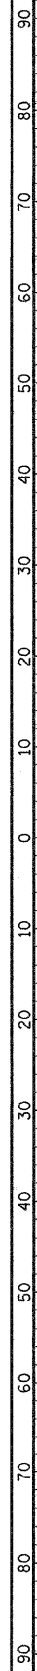

CONTRACT NO. 62700

F.A.P. RTE.	SECTION	COUNTY	TOTAL SHEETS	SHEET NO.
866	•	LAKE	554	511


STA.		TO STA.	
FED. ROAD DIST. NO.	ILLINOIS	FED. AID PROJECT	
• (L-20W.R.) 6.6A & 6		EXT) WRS-1	

ILLINOIS DEPARTMENT
OF TRANSPORTATION

ROUTE 866 (IL ROUTE 83)
STA. 475+00 TO STA. 476+00

CALE: HORIZ. 1" = 10'

FILE: G:\20004024_N\geo\Area_F\XSHI_F.dgn
DATE: 20-Jan-04 10:11

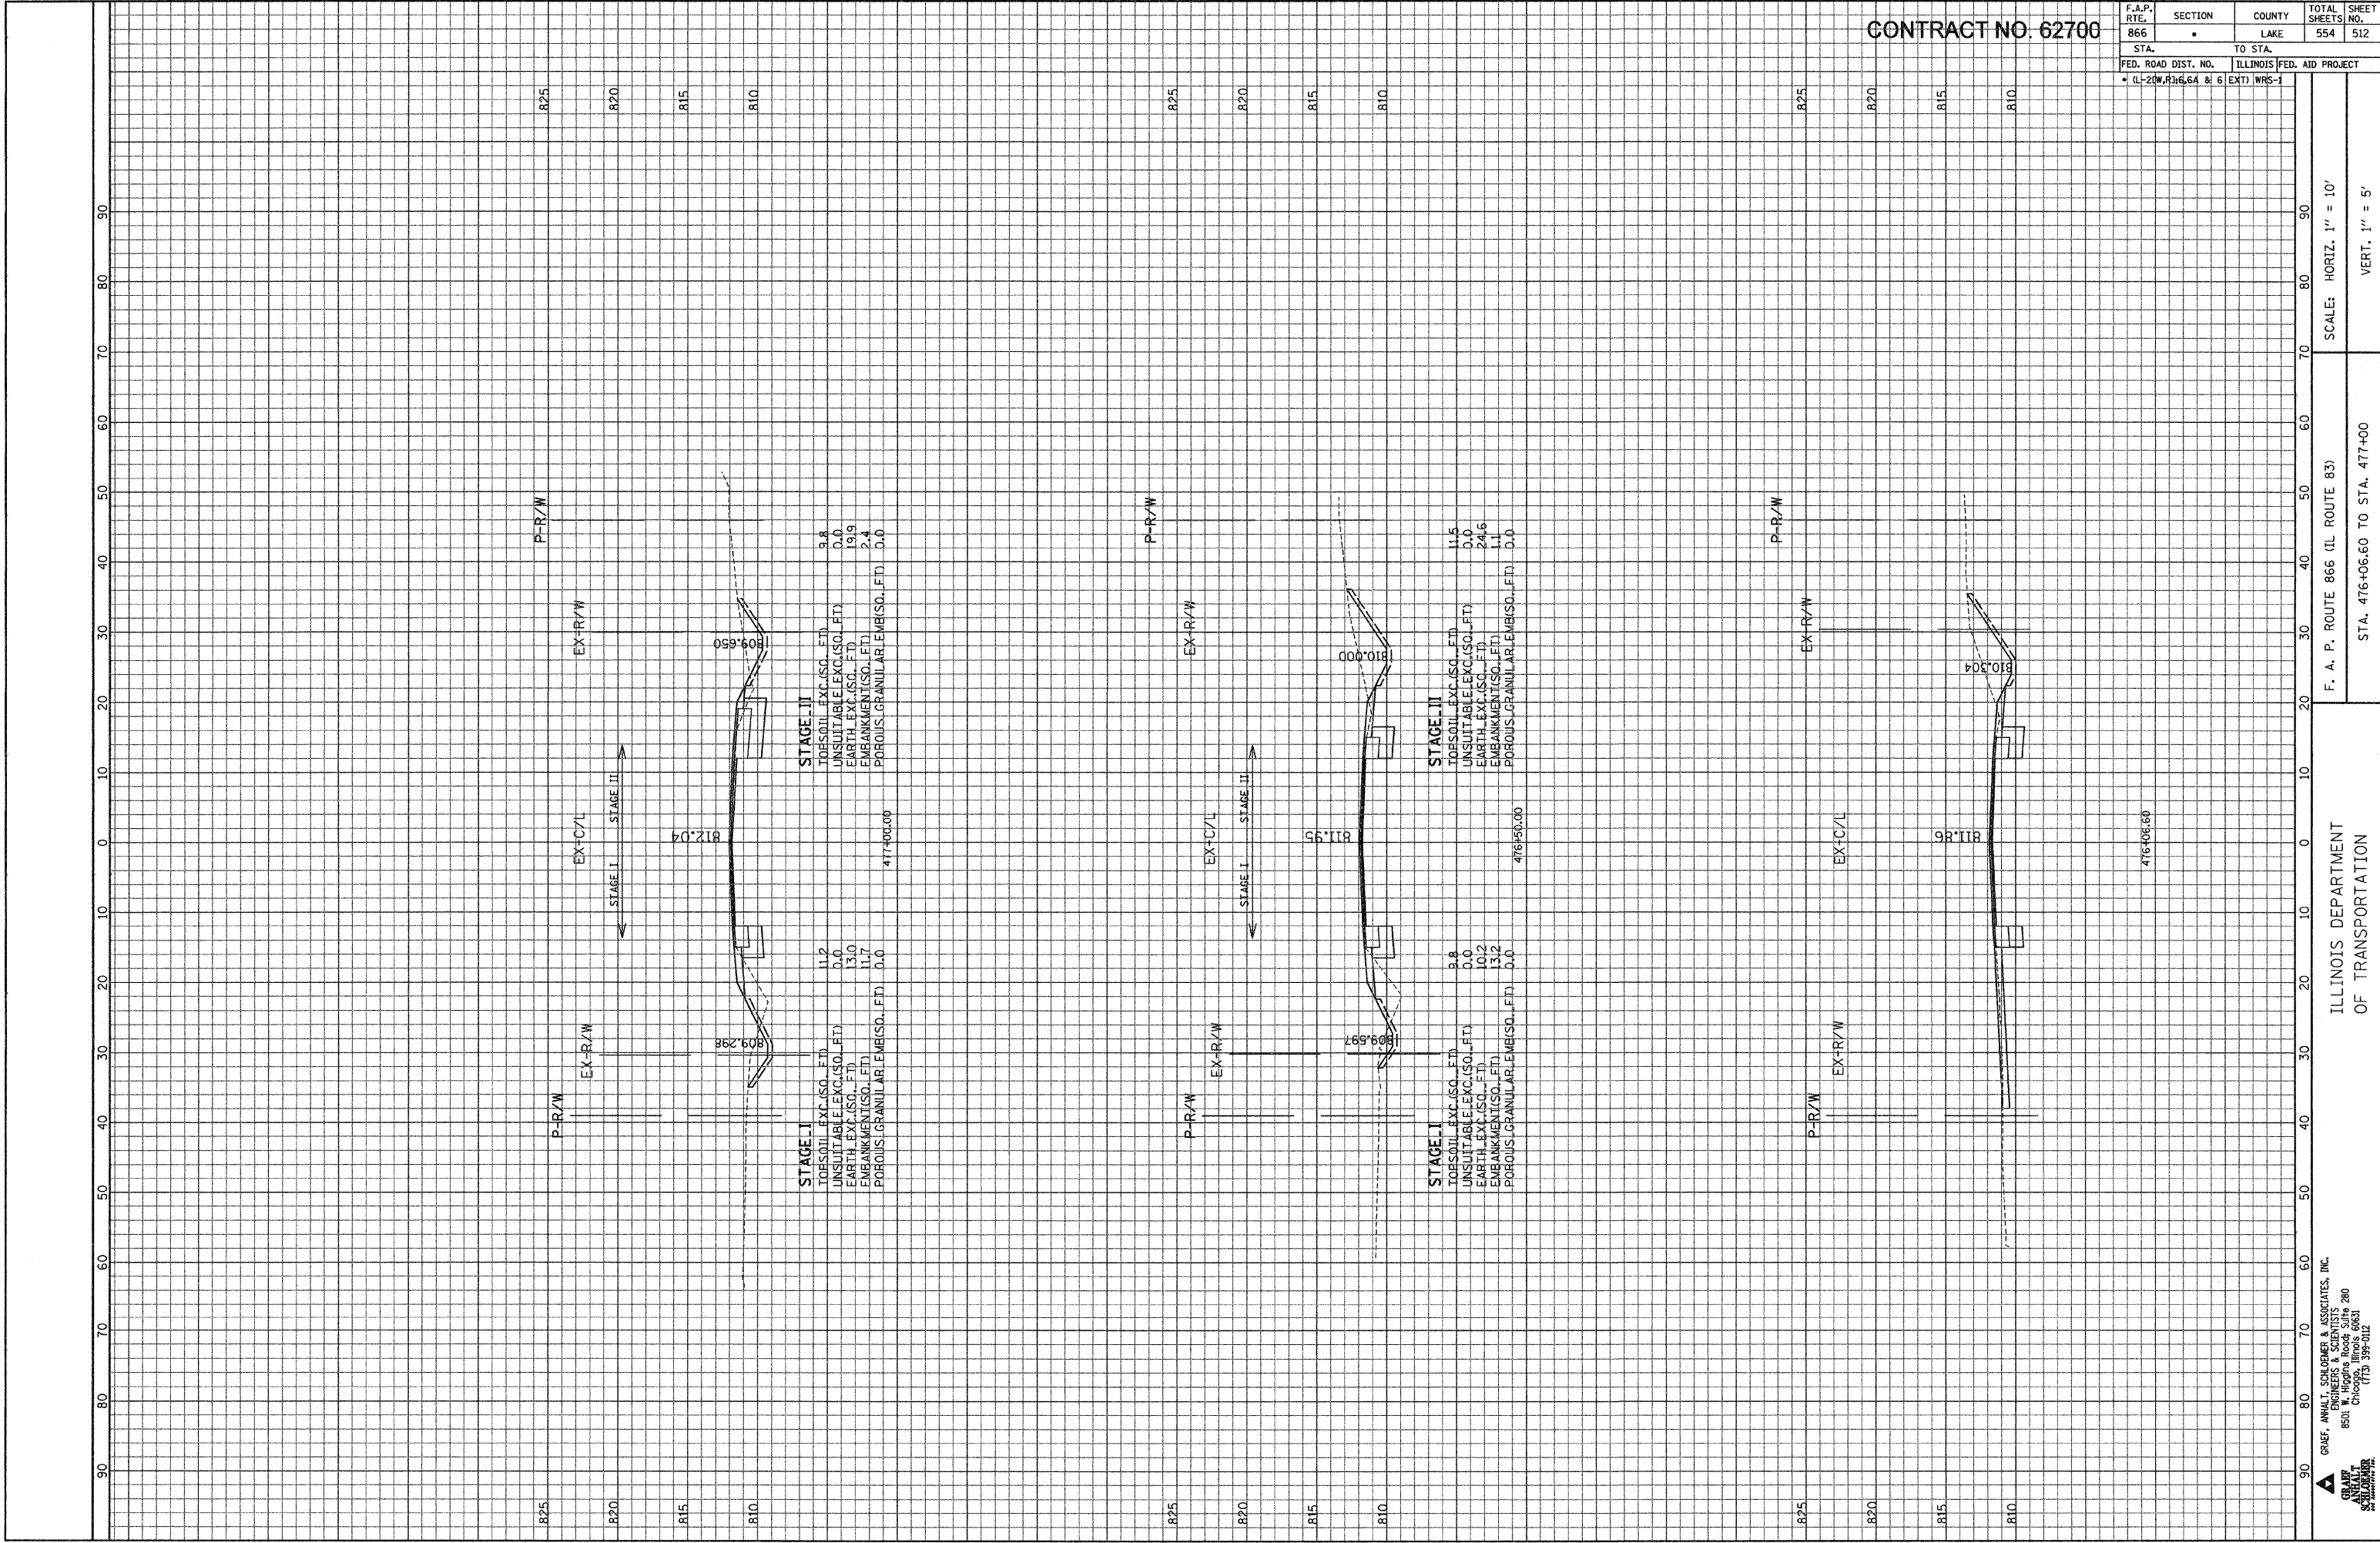

CONTRACT NO. 62700

F.A.P. RTE.	SECTION	COUNTY	TOTAL SHEETS	SHEET NO.
866	•	LAKE	554	512
STA.	TO STA.			
FED. ROAD DIST. NO.	ILLINOIS FED. AID PROJECT			
• (L-20W, R16.6A & 6	EXT) WRS-1			




ILLINOIS DEPARTMENT
OF TRANSPORTATION

F. A. P. ROUTE 866 (IL ROUTE 83)
STA. 476+06.60 TO STA. 477+00

SCALE: HORIZ. 1" = 10'
VERT. 1" = 5'

GRAY, ANHALT, SCHUMER & ASSOCIATES, INC.
ENGINEERS & SCIENTISTS
8501 W. Higgins Road, Suite 280
Chicago, Illinois 60631
(773) 399-0112

FILE: GA24004024_NYGeo\Area_FVSH1.F.dgn
DATE: 20-Jan-94 10:11

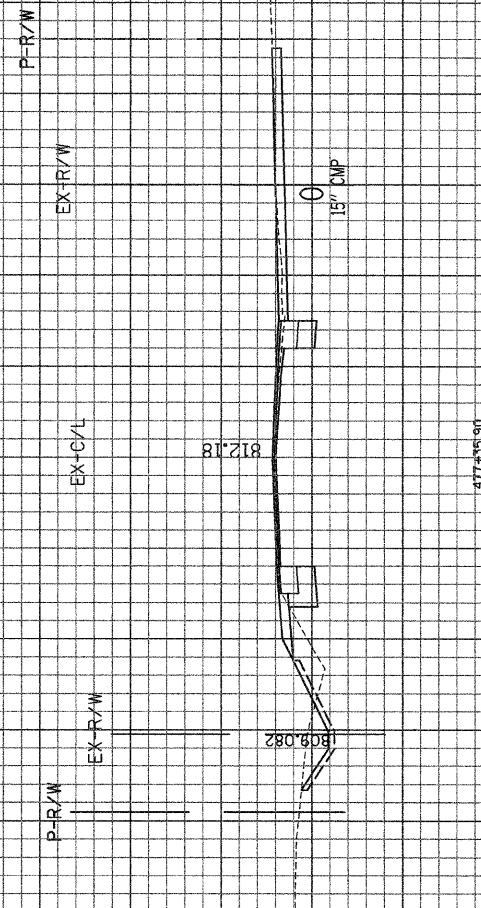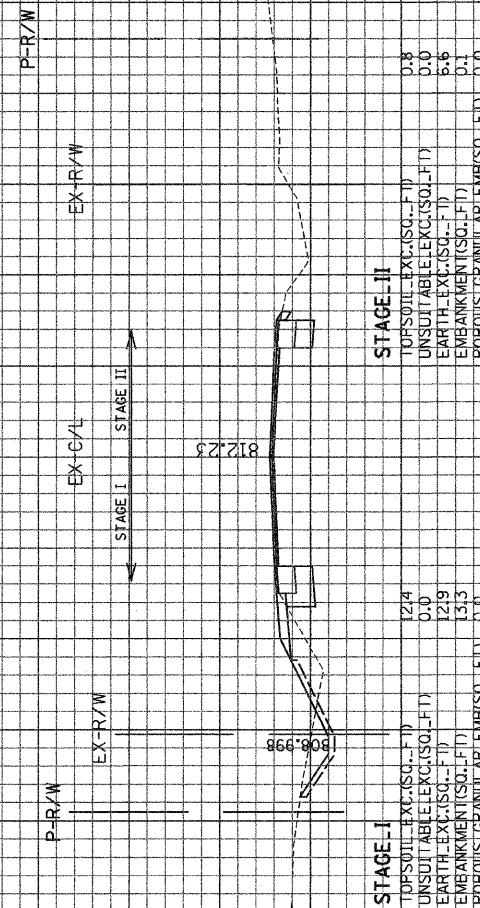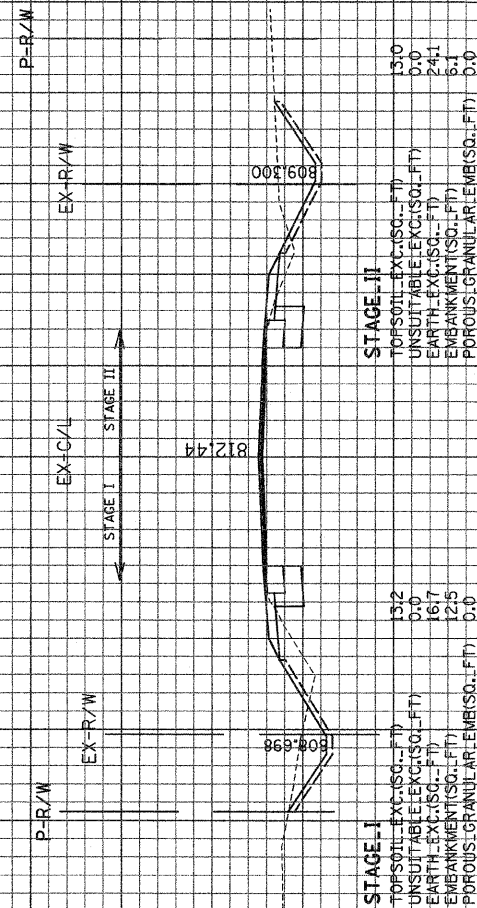

CONTRACT NO. 62700

F.A.P. RTE.	SECTION	COUNTY	TOTAL SHEETS	SHEET NO.
866	*	LAKE	554	513
STA.		TO STA.		
FED. ROAD DIST. NO.		ILLINOIS FED. AID PROJECT		
* (L-2) W. Rte. 866 & 6 EXT) WRS-1				

RTD RTD

477+35.90 478+00

15' CMP

SCALE: HORIZ. 1" = 10'

VERT. 1" = 5'

F. A. P. ROUTE 866 (IL ROUTE 83)


STA. 477+35.90 TO STA. 478+00

ILLINOIS DEPARTMENT OF TRANSPORTATION

GRAEF, ANWALT, SCHAEFER & ASSOCIATES, INC.
ENGINEERS & SCIENTISTS
8501 W. Higgins Road, Suite 280
Chicago, Illinois 60631
(773) 395-0112

GRAEF,
ANWALT,
SCHAEFER &
ASSOCIATES, INC.

FILE: G:\20004024_N\geo\Area_F\XSHI_F.dgn
DATE: 20-Jan-04 10:11

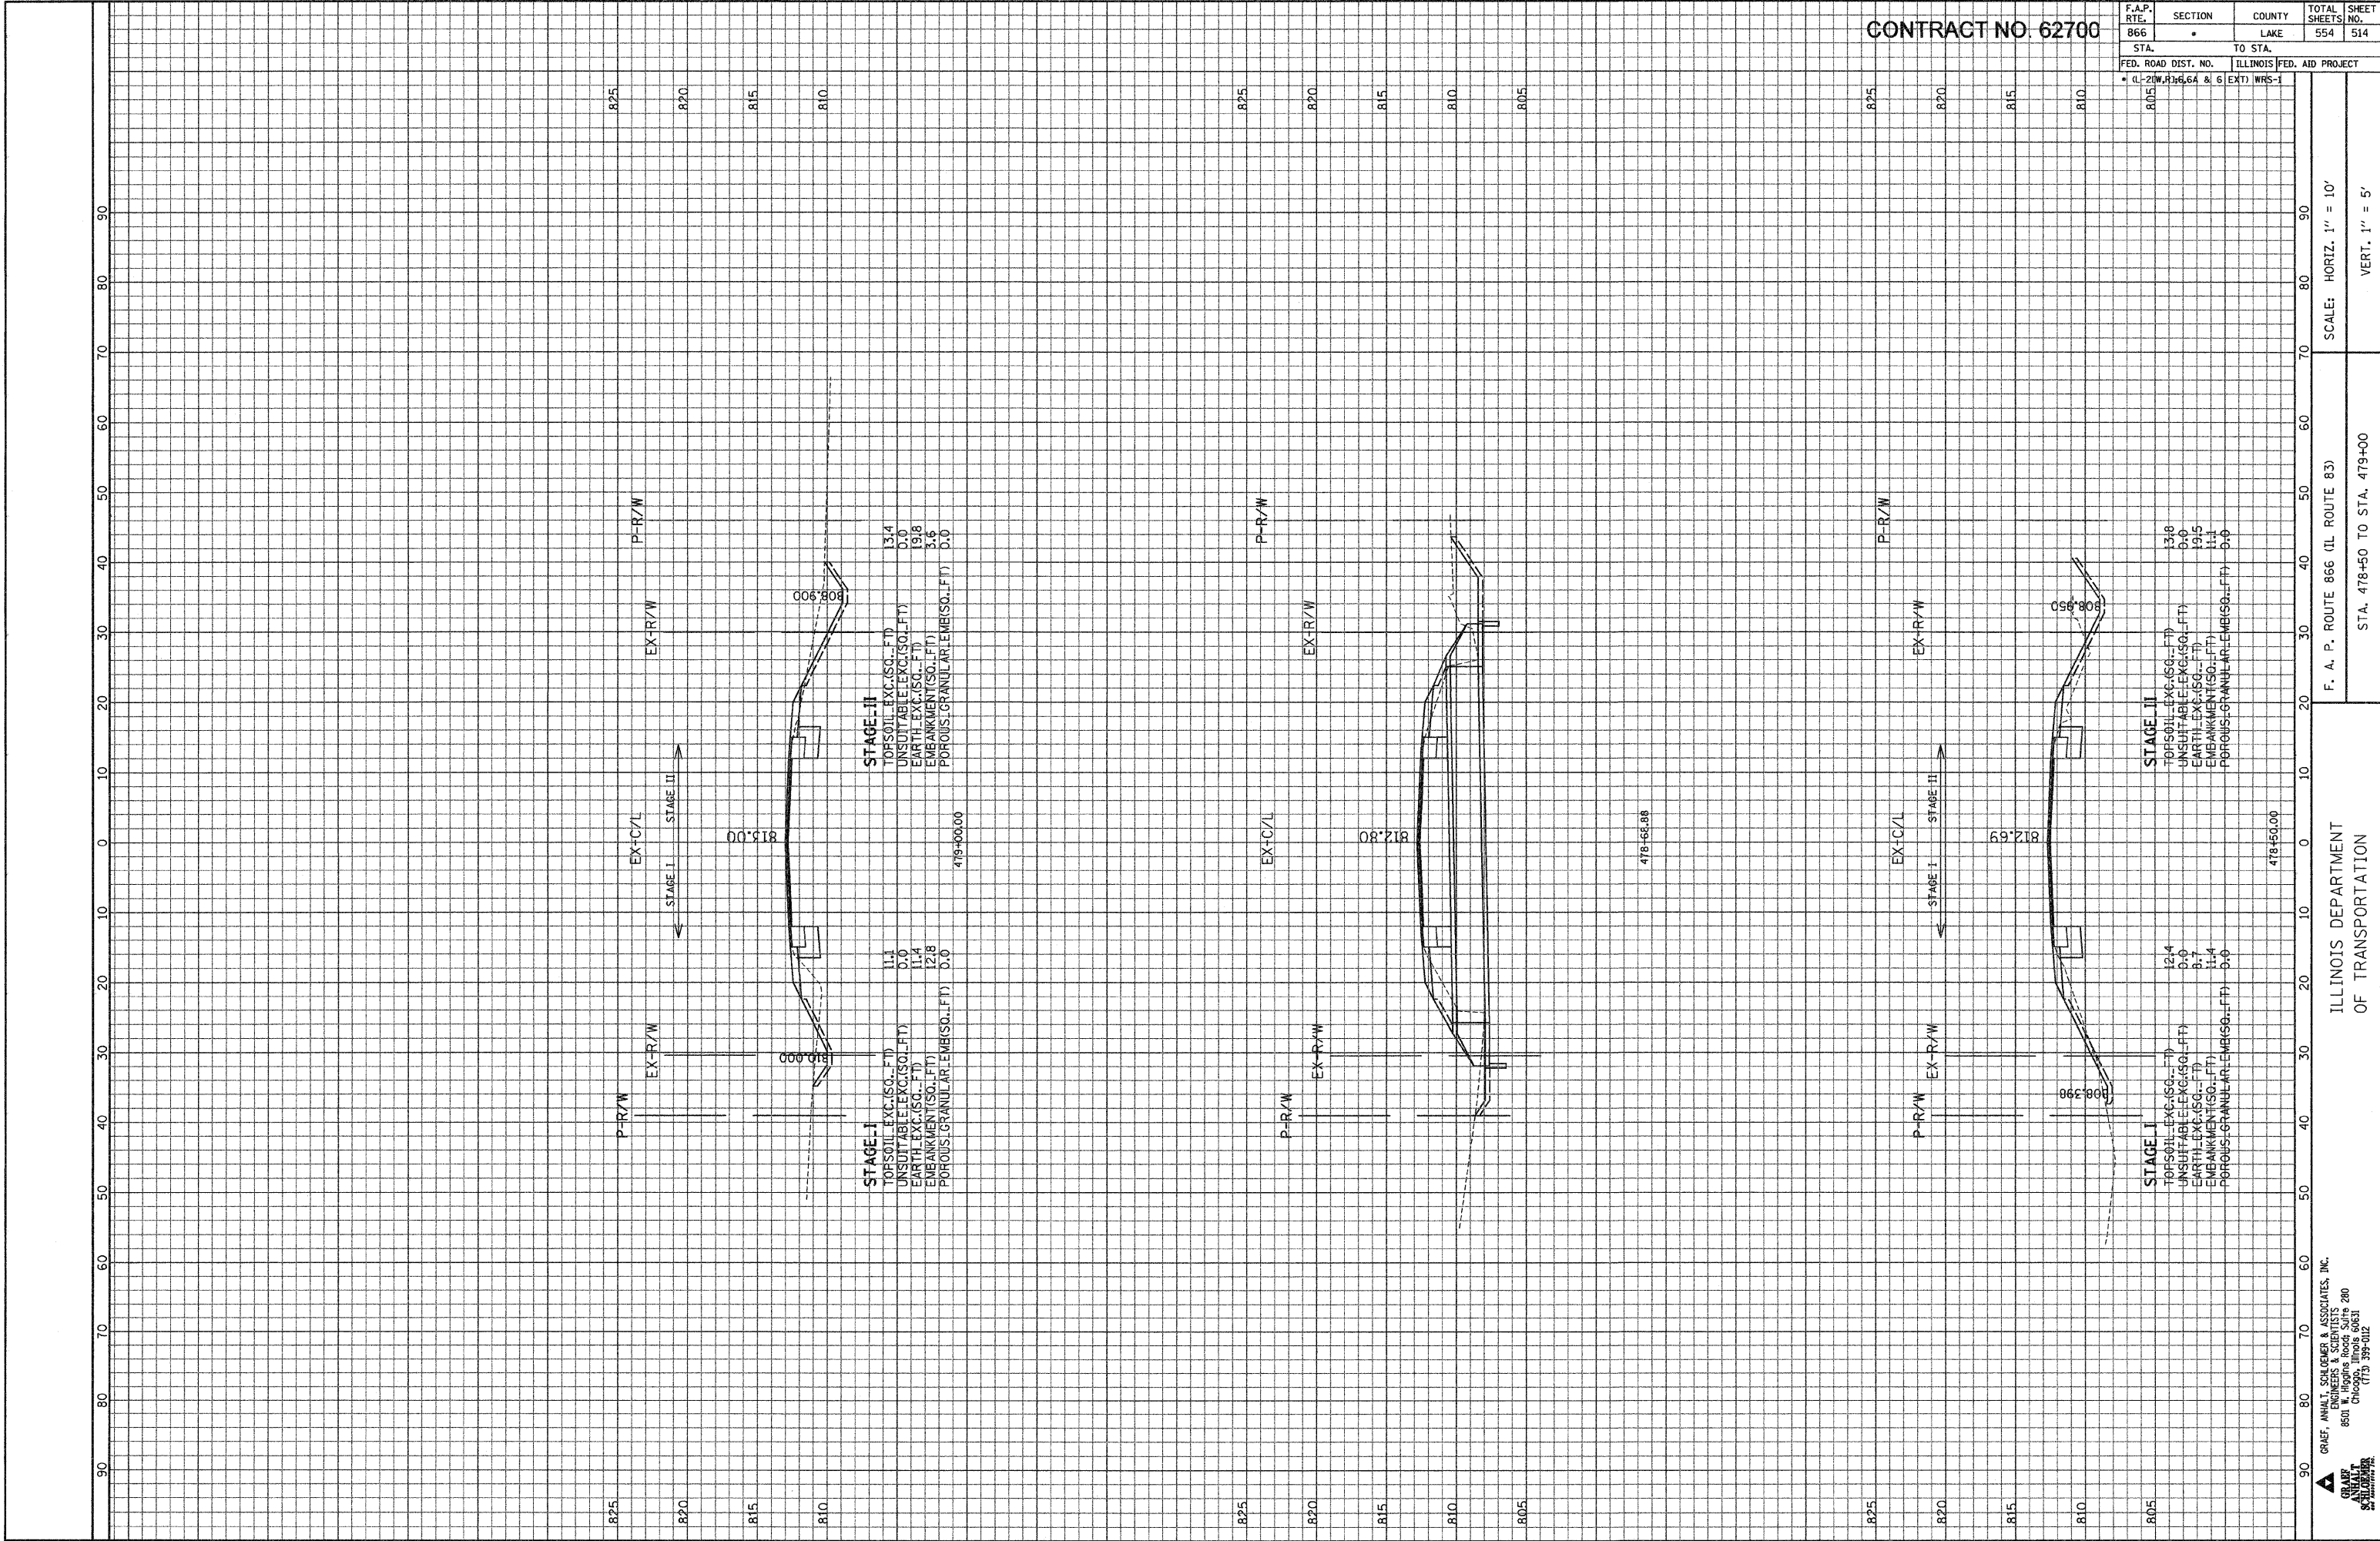

CONTRACT NO. 62700

F.A.P. RTE.	SECTION	COUNTY	TOTAL SHEETS	SHEET NO.
866	LAKE	554	514	

STA.	TO STA.
805	805


FED. ROAD DIST. NO.	ILLINOIS FED. AID PROJECT
• (L-21) W.R. 86.6A & 6	(EXT) WRS-1

ILLINOIS DEPARTMENT
OF TRANSPORTATION

F. A. P. ROUTE 866 (IL ROUTE 83)
STA. 478+50 TO STA. 479+00

SCALE: HORIZ. 1" = 10'
VERT. 1" = 5'

GRAEF, ANHAT, SCHUEMER & ASSOCIATES, INC.
ENGINEERS & SCIENTISTS
8501 W. Higgins Road, Suite 280
Chicago, Illinois 60631
(773) 399-0112

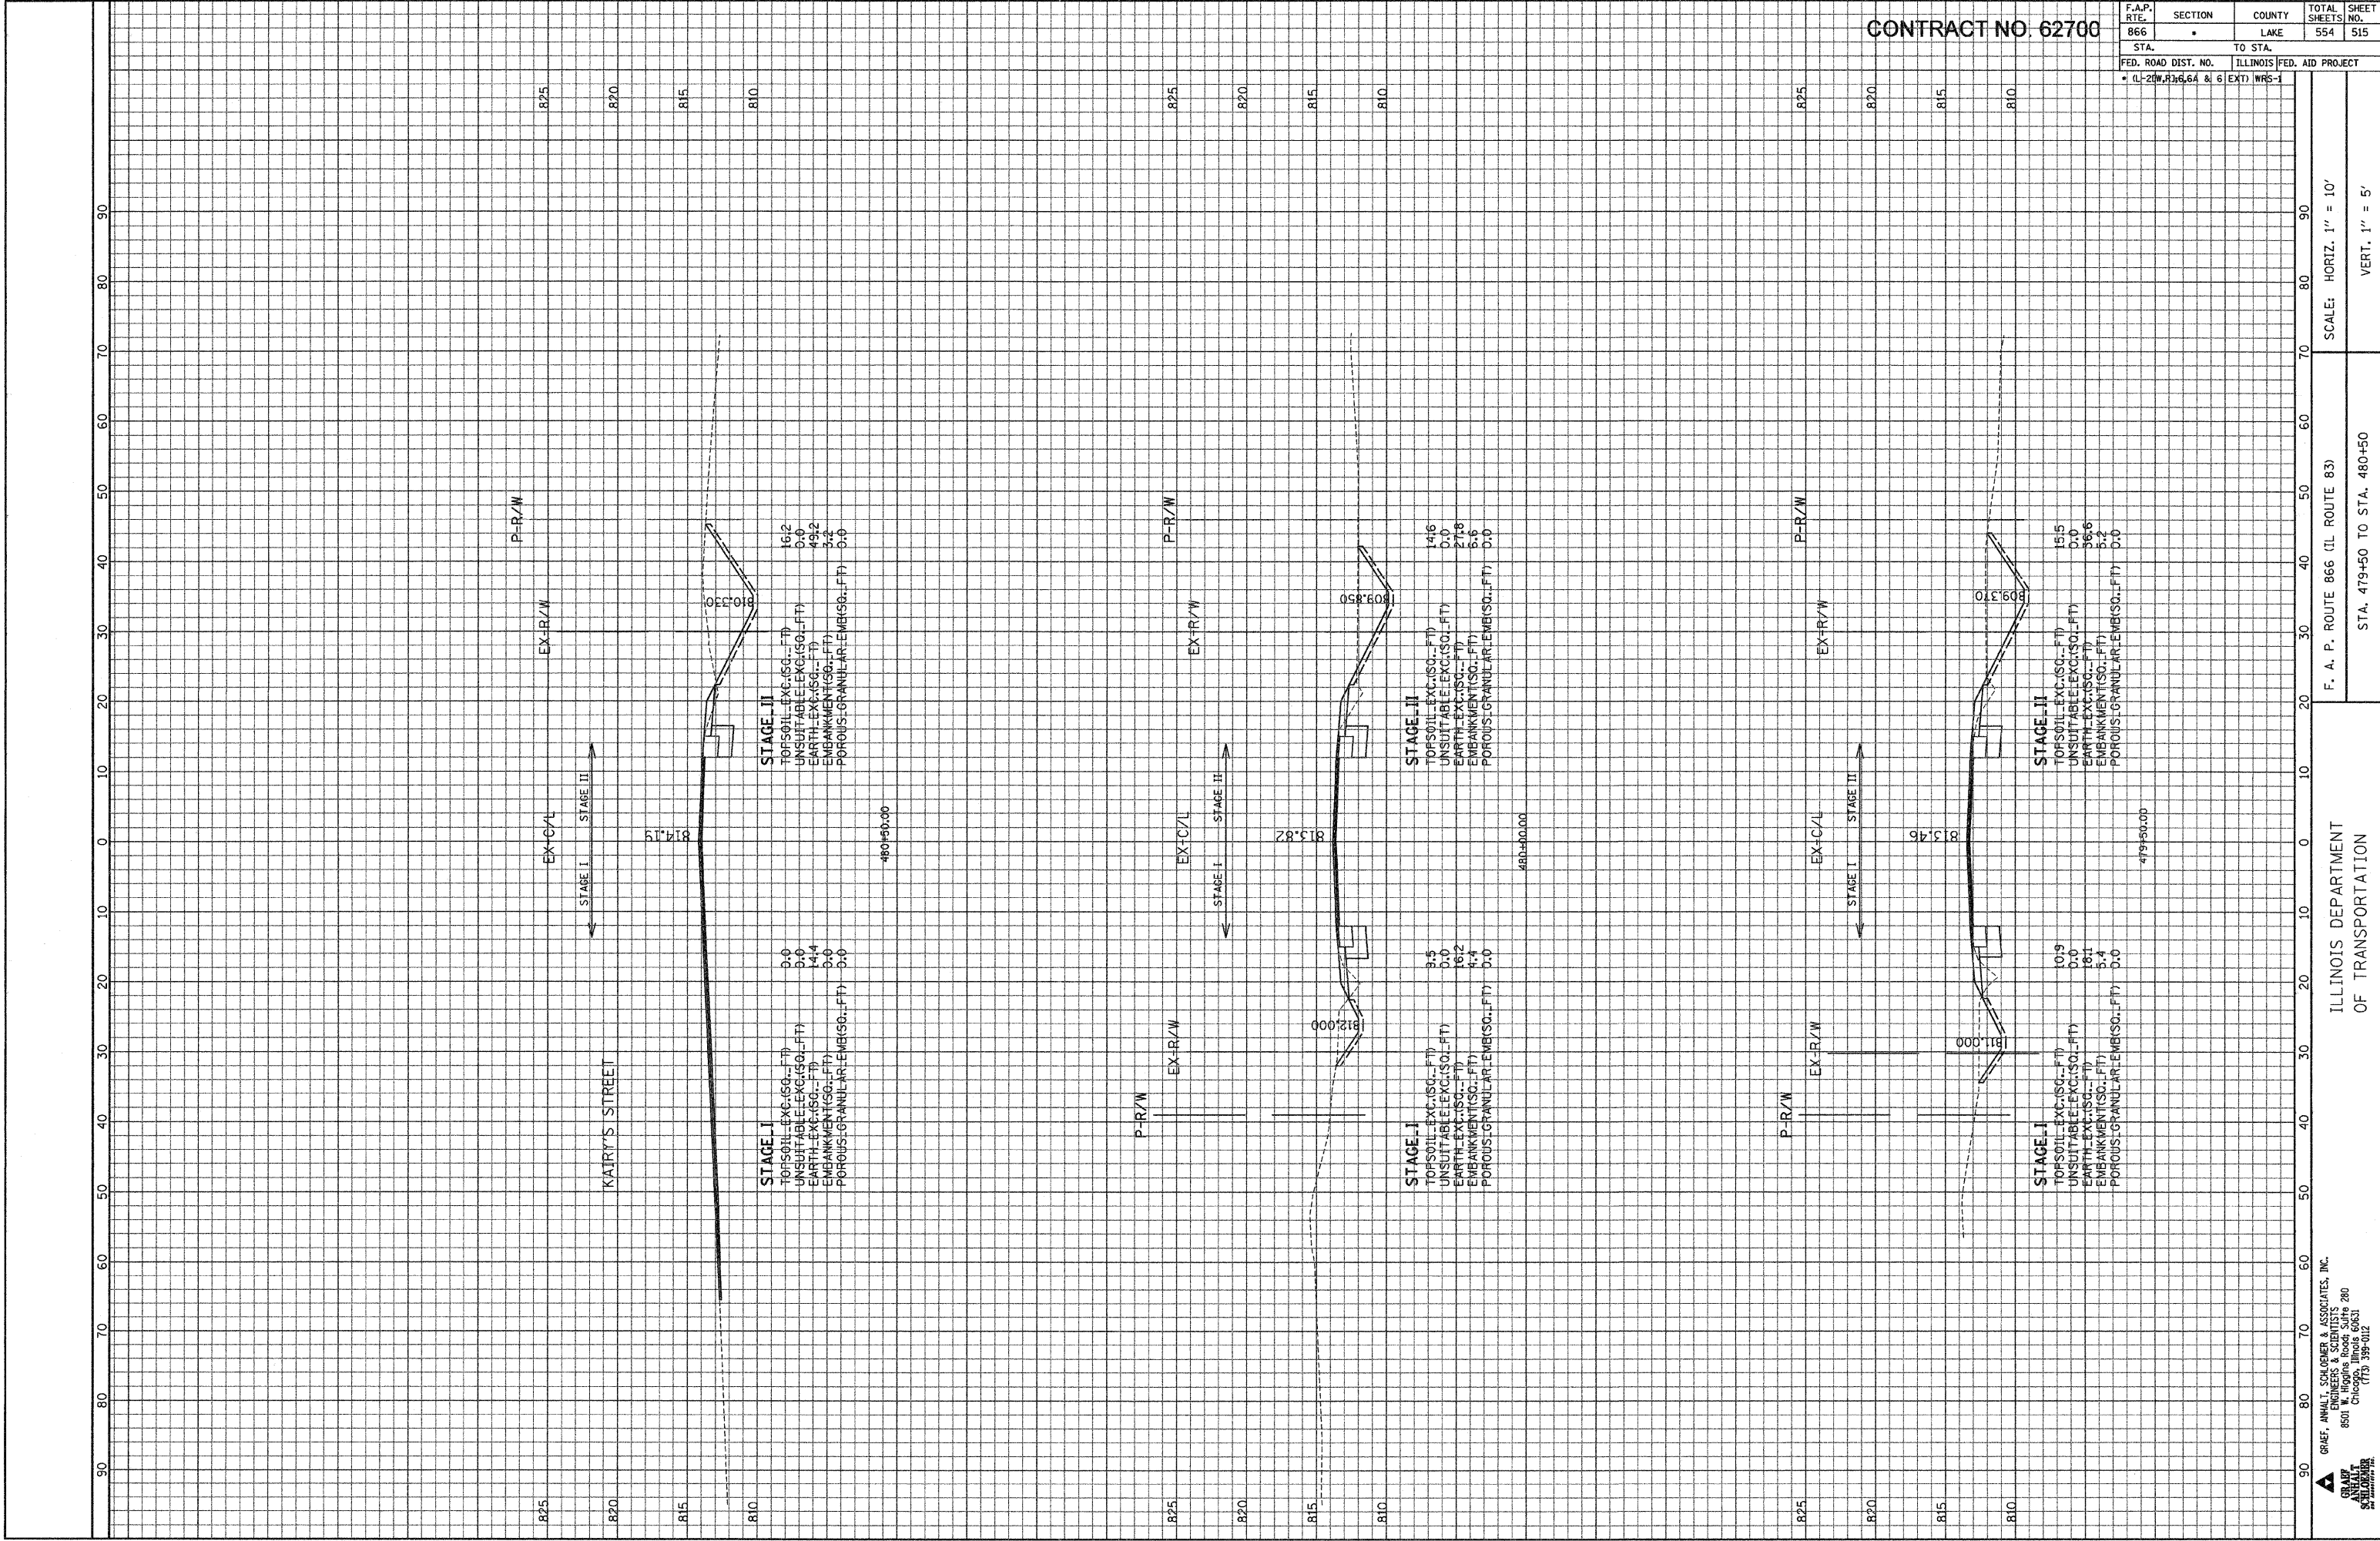

CONTRACT NO. 62700

F.A.P. RTE.	SECTION	COUNTY	TOTAL SHEETS	SHEET NO.
866	*	LAKE	554	515
STA.		TO STA.		
FED. ROAD DIST. NO.		ILLINOIS	FED. AID PROJECT	
• (L-20W, R3, 6.6A & 6 EXT)		WRS-1		


ILLINOIS DEPARTMENT OF TRANSPORTATION

F. A. P. ROUTE 866 (L ROUTE 83)

SCALE: HORIZ. 1" = 10'

VERT. 1" = 5'

GRAE, ANNA I. SCHLOMER & ASSOCIATES, INC.
ENGINEERS & SCIENTISTS
8501 W. Higgins Road, Suite 280
Chicago, Illinois 60631
(773) 395-0112

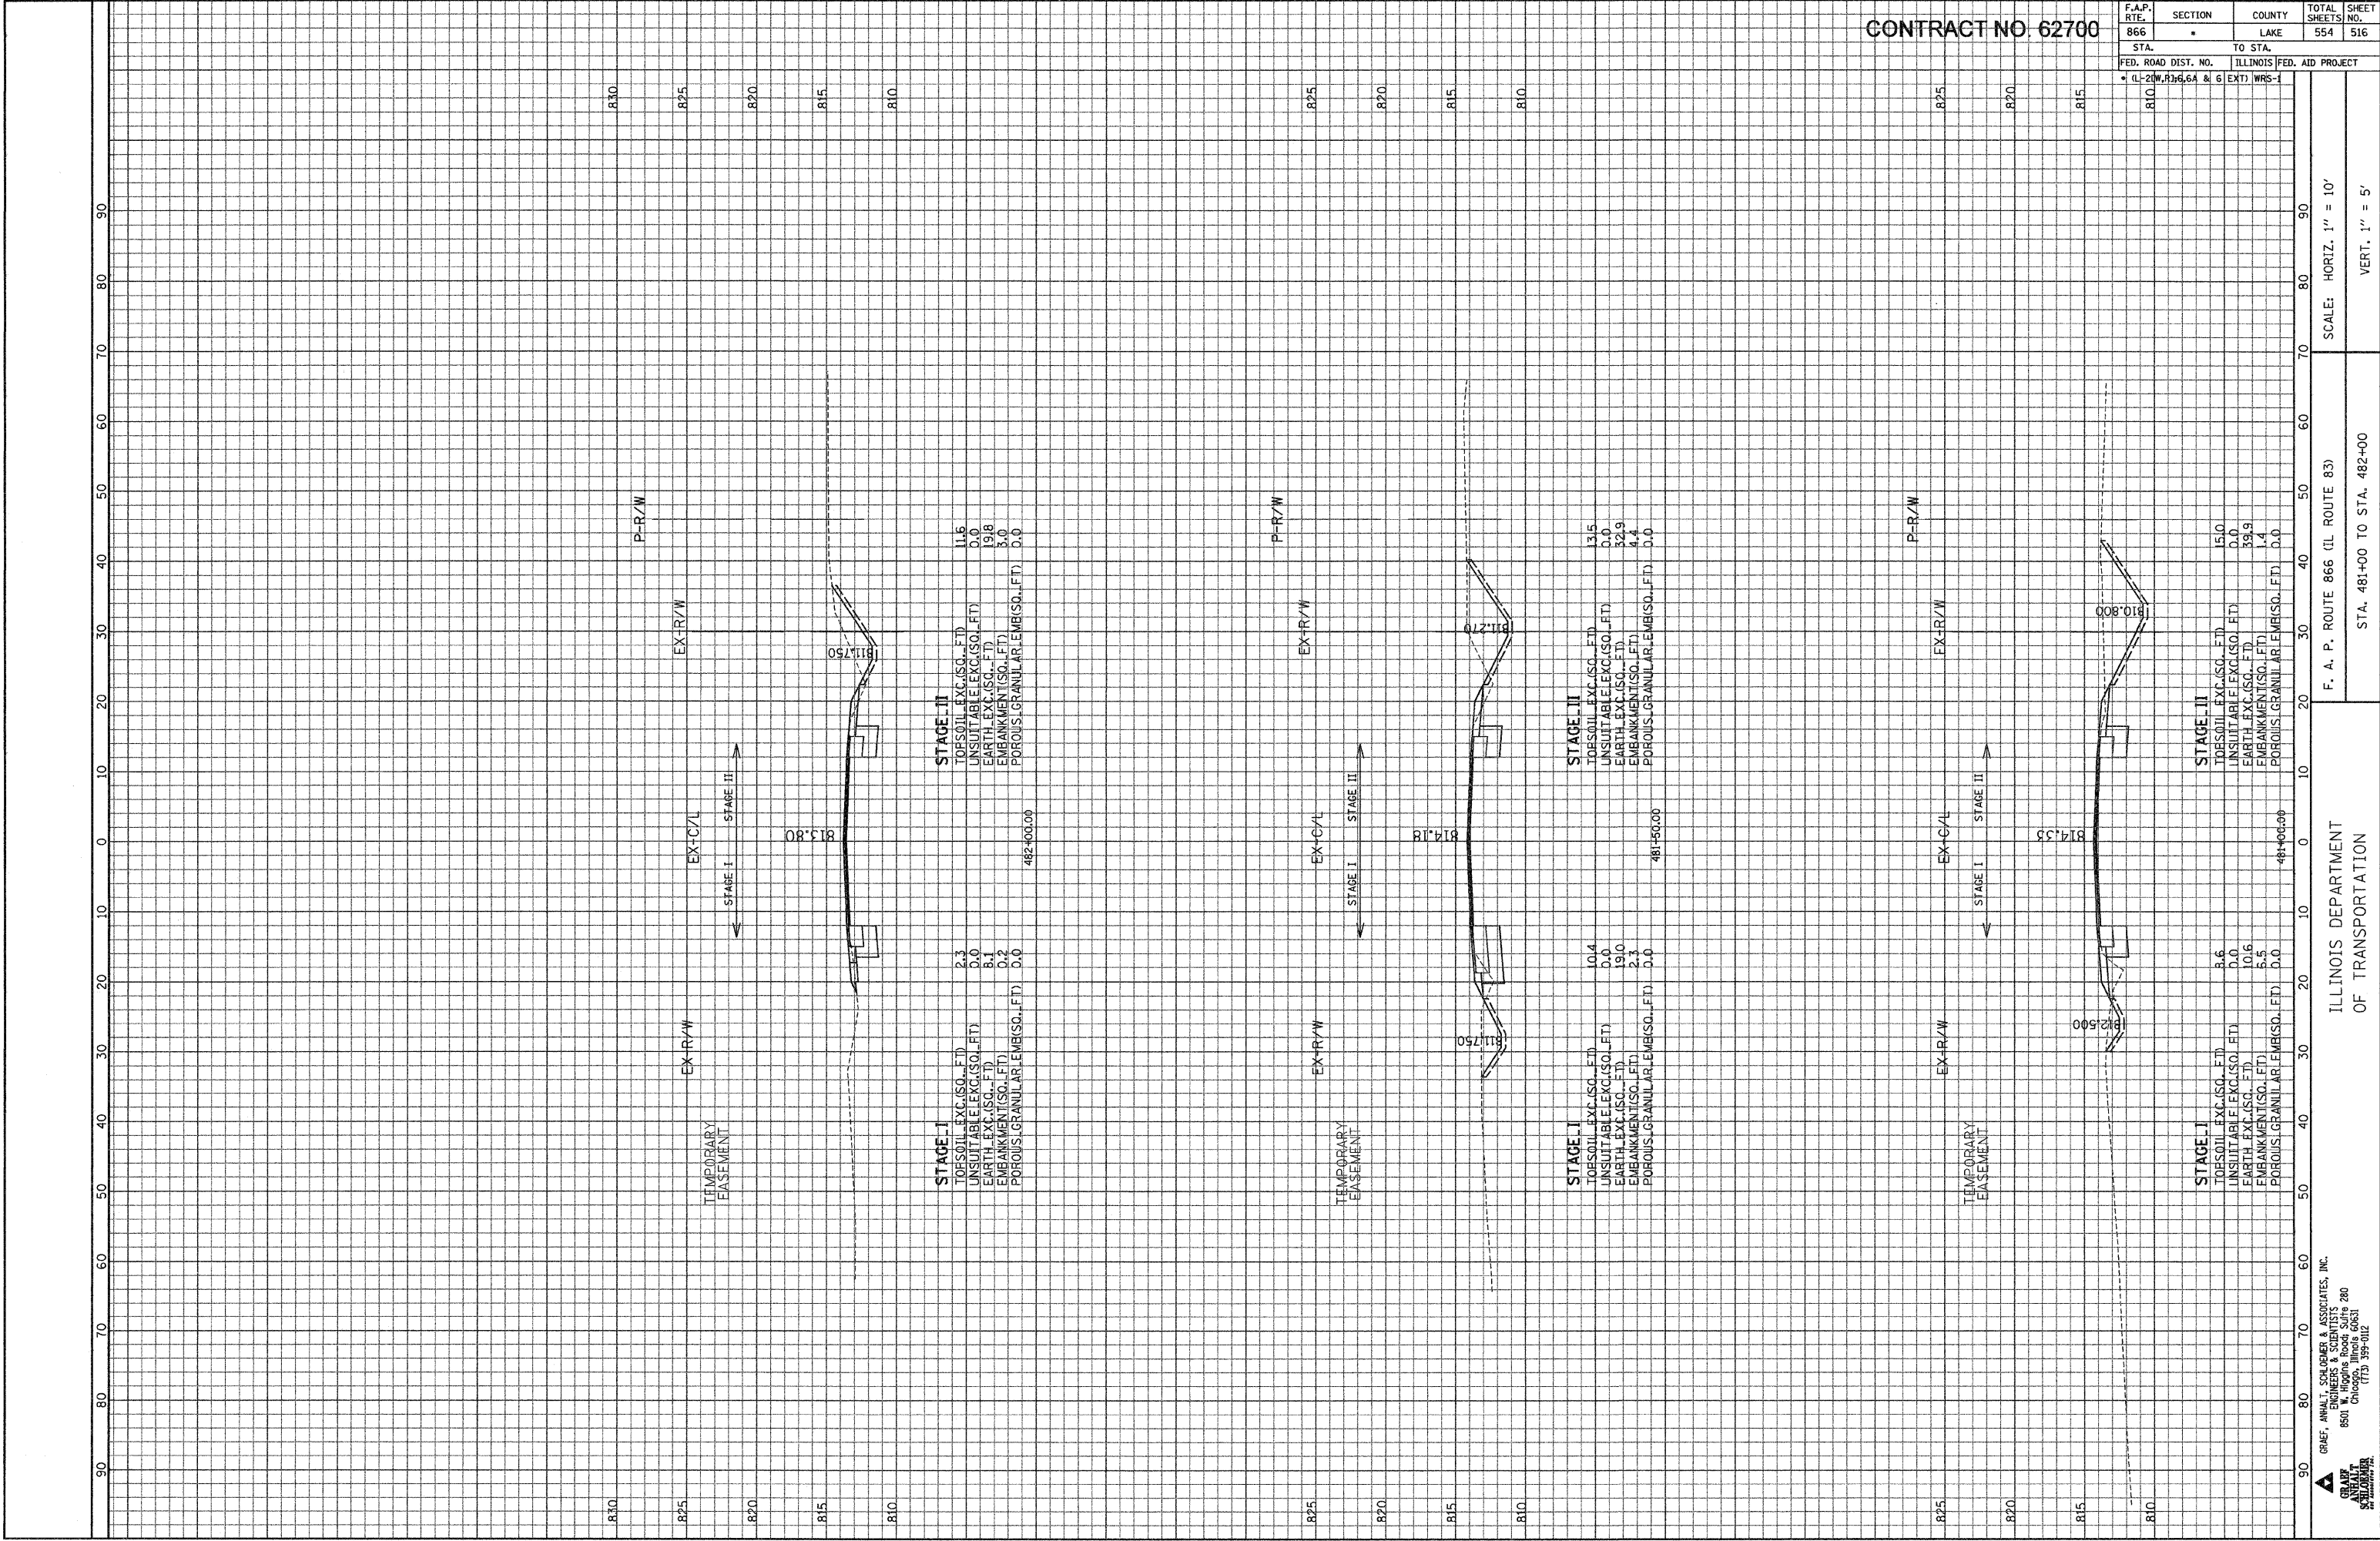

CONTRACT NO. 62700

F.A.P. RTE.	SECTION	COUNTY	TOTAL SHEETS	SHEET NO.
866	*	LAKE	554	516

STA.	TO STA.
FED. ROAD DIST. NO.	ILLINOIS FED. AID PROJECT

* (L-2)(W,R)6,6A & 6 (EXT) WRS-1

ILLINOIS DEPARTMENT OF TRANSPORTATION





F. A. P. ROUTE 866 (IL ROUTE 83)

SCALE: HORIZ. 1" = 10'

VERT. 1" = 5'

STA. 481+00 TO STA. 482+00

GRAF, ANHAI, SCHLOMER & ASSOCIATES, INC.
ENGINEERS & SCIENTISTS
8501 W. Higgins Road, Suite 280
Chicago, Illinois 60631
(773) 397-0112

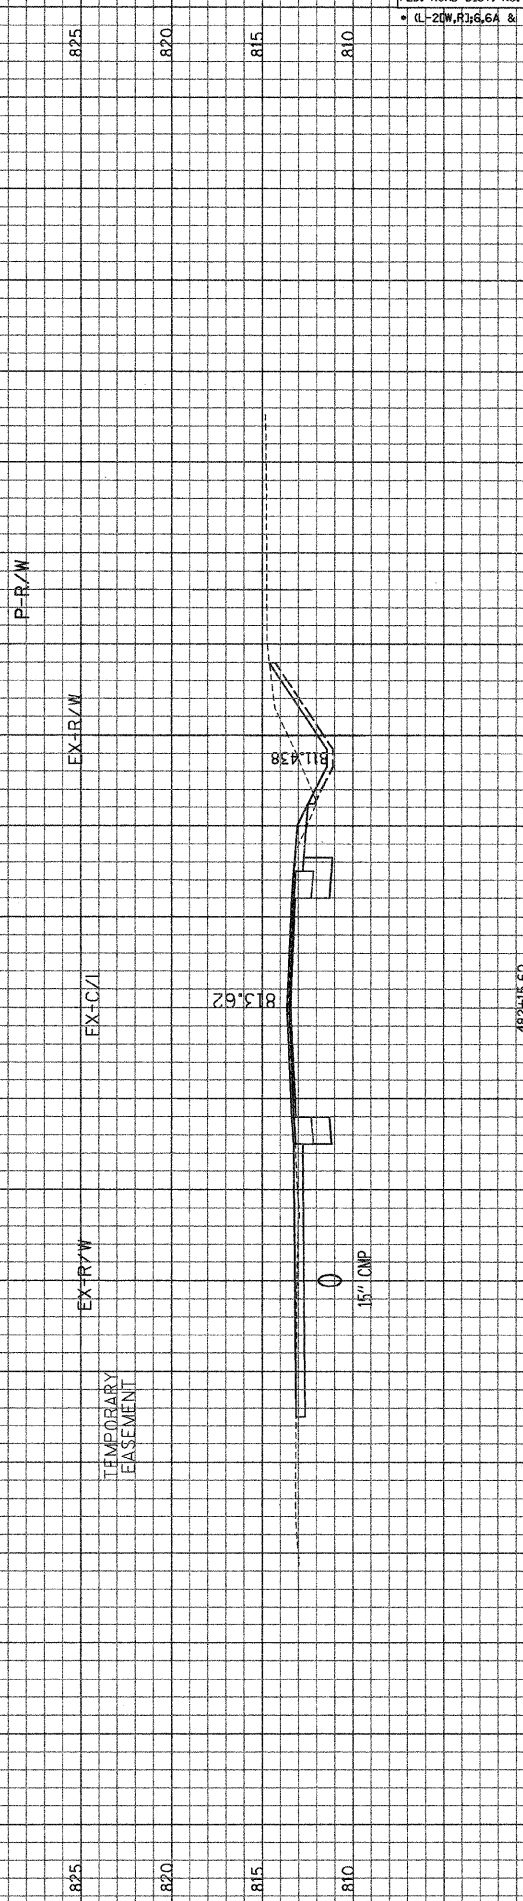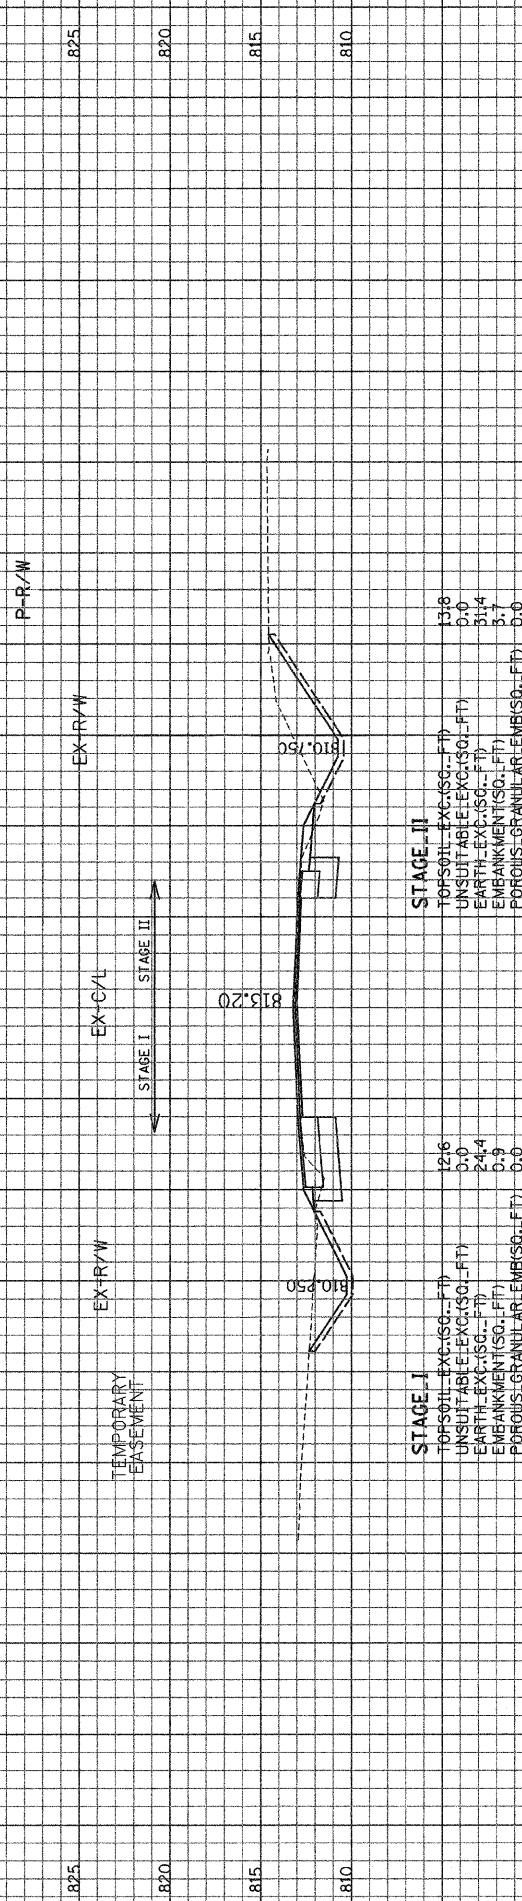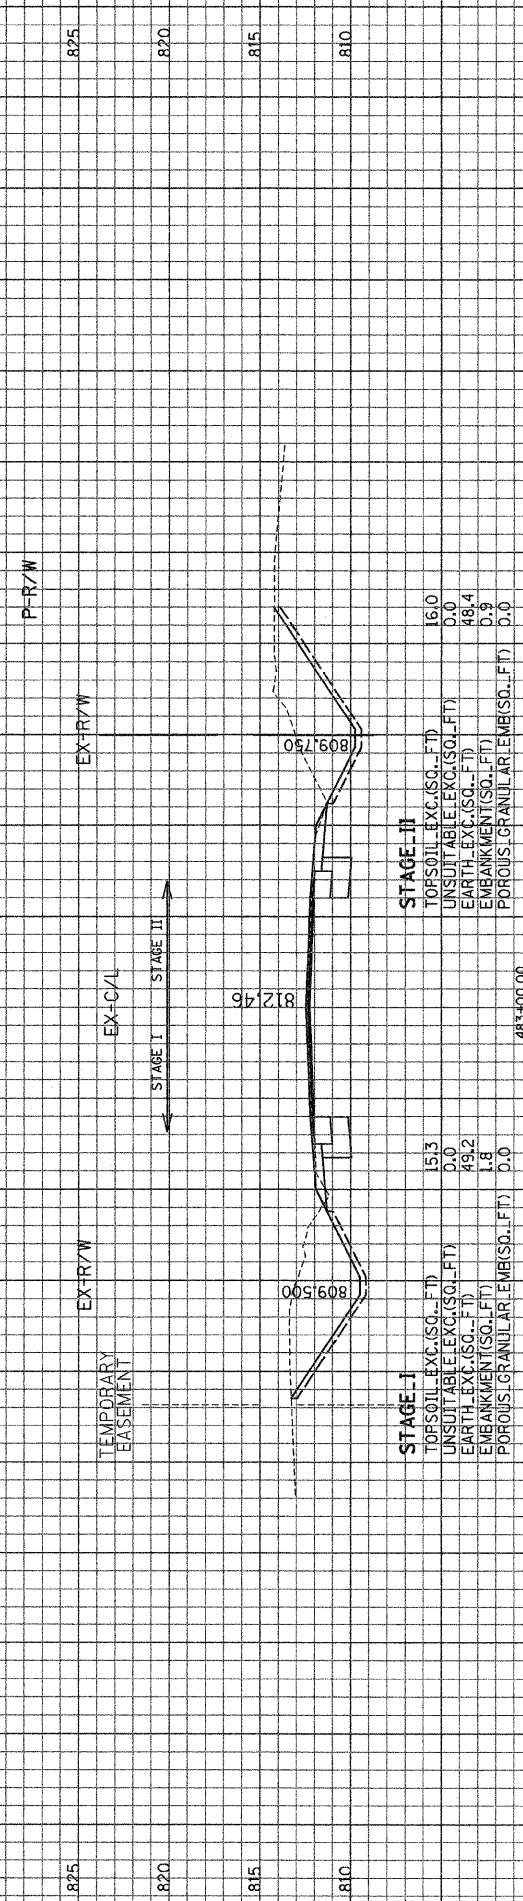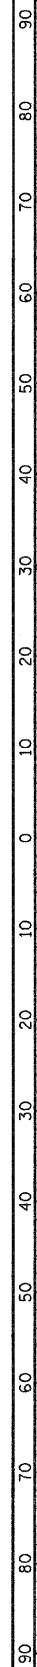

CONTRACT NO. 62700

F.A.P. RTE.	SECTION	COUNTY	TOTAL SHEETS	SHEET NO.
866	•	LAKE	554	517
STA.		TO STA.		
FED. ROAD DIST. NO.		ILLINOIS	FED. AID PROJECT	
• (L-20W, R) 6.6A & 6		EXT) WRS-1		


ILLINOIS DEPARTMENT
OF TRANSPORTATION

F. A. P. ROUTE 866 (IL ROUTE 83)

SCALE: HORIZ. 1" = 10'

FILE: G:\200004924 N\ced\Ar

 **GRAEF ANHALT SCHLOEMER**
ENGINEERS & SCIENTISTS
8501 W. Higgins Road, Suite 280
Chicago, Illinois 60631
(773) 399-0112

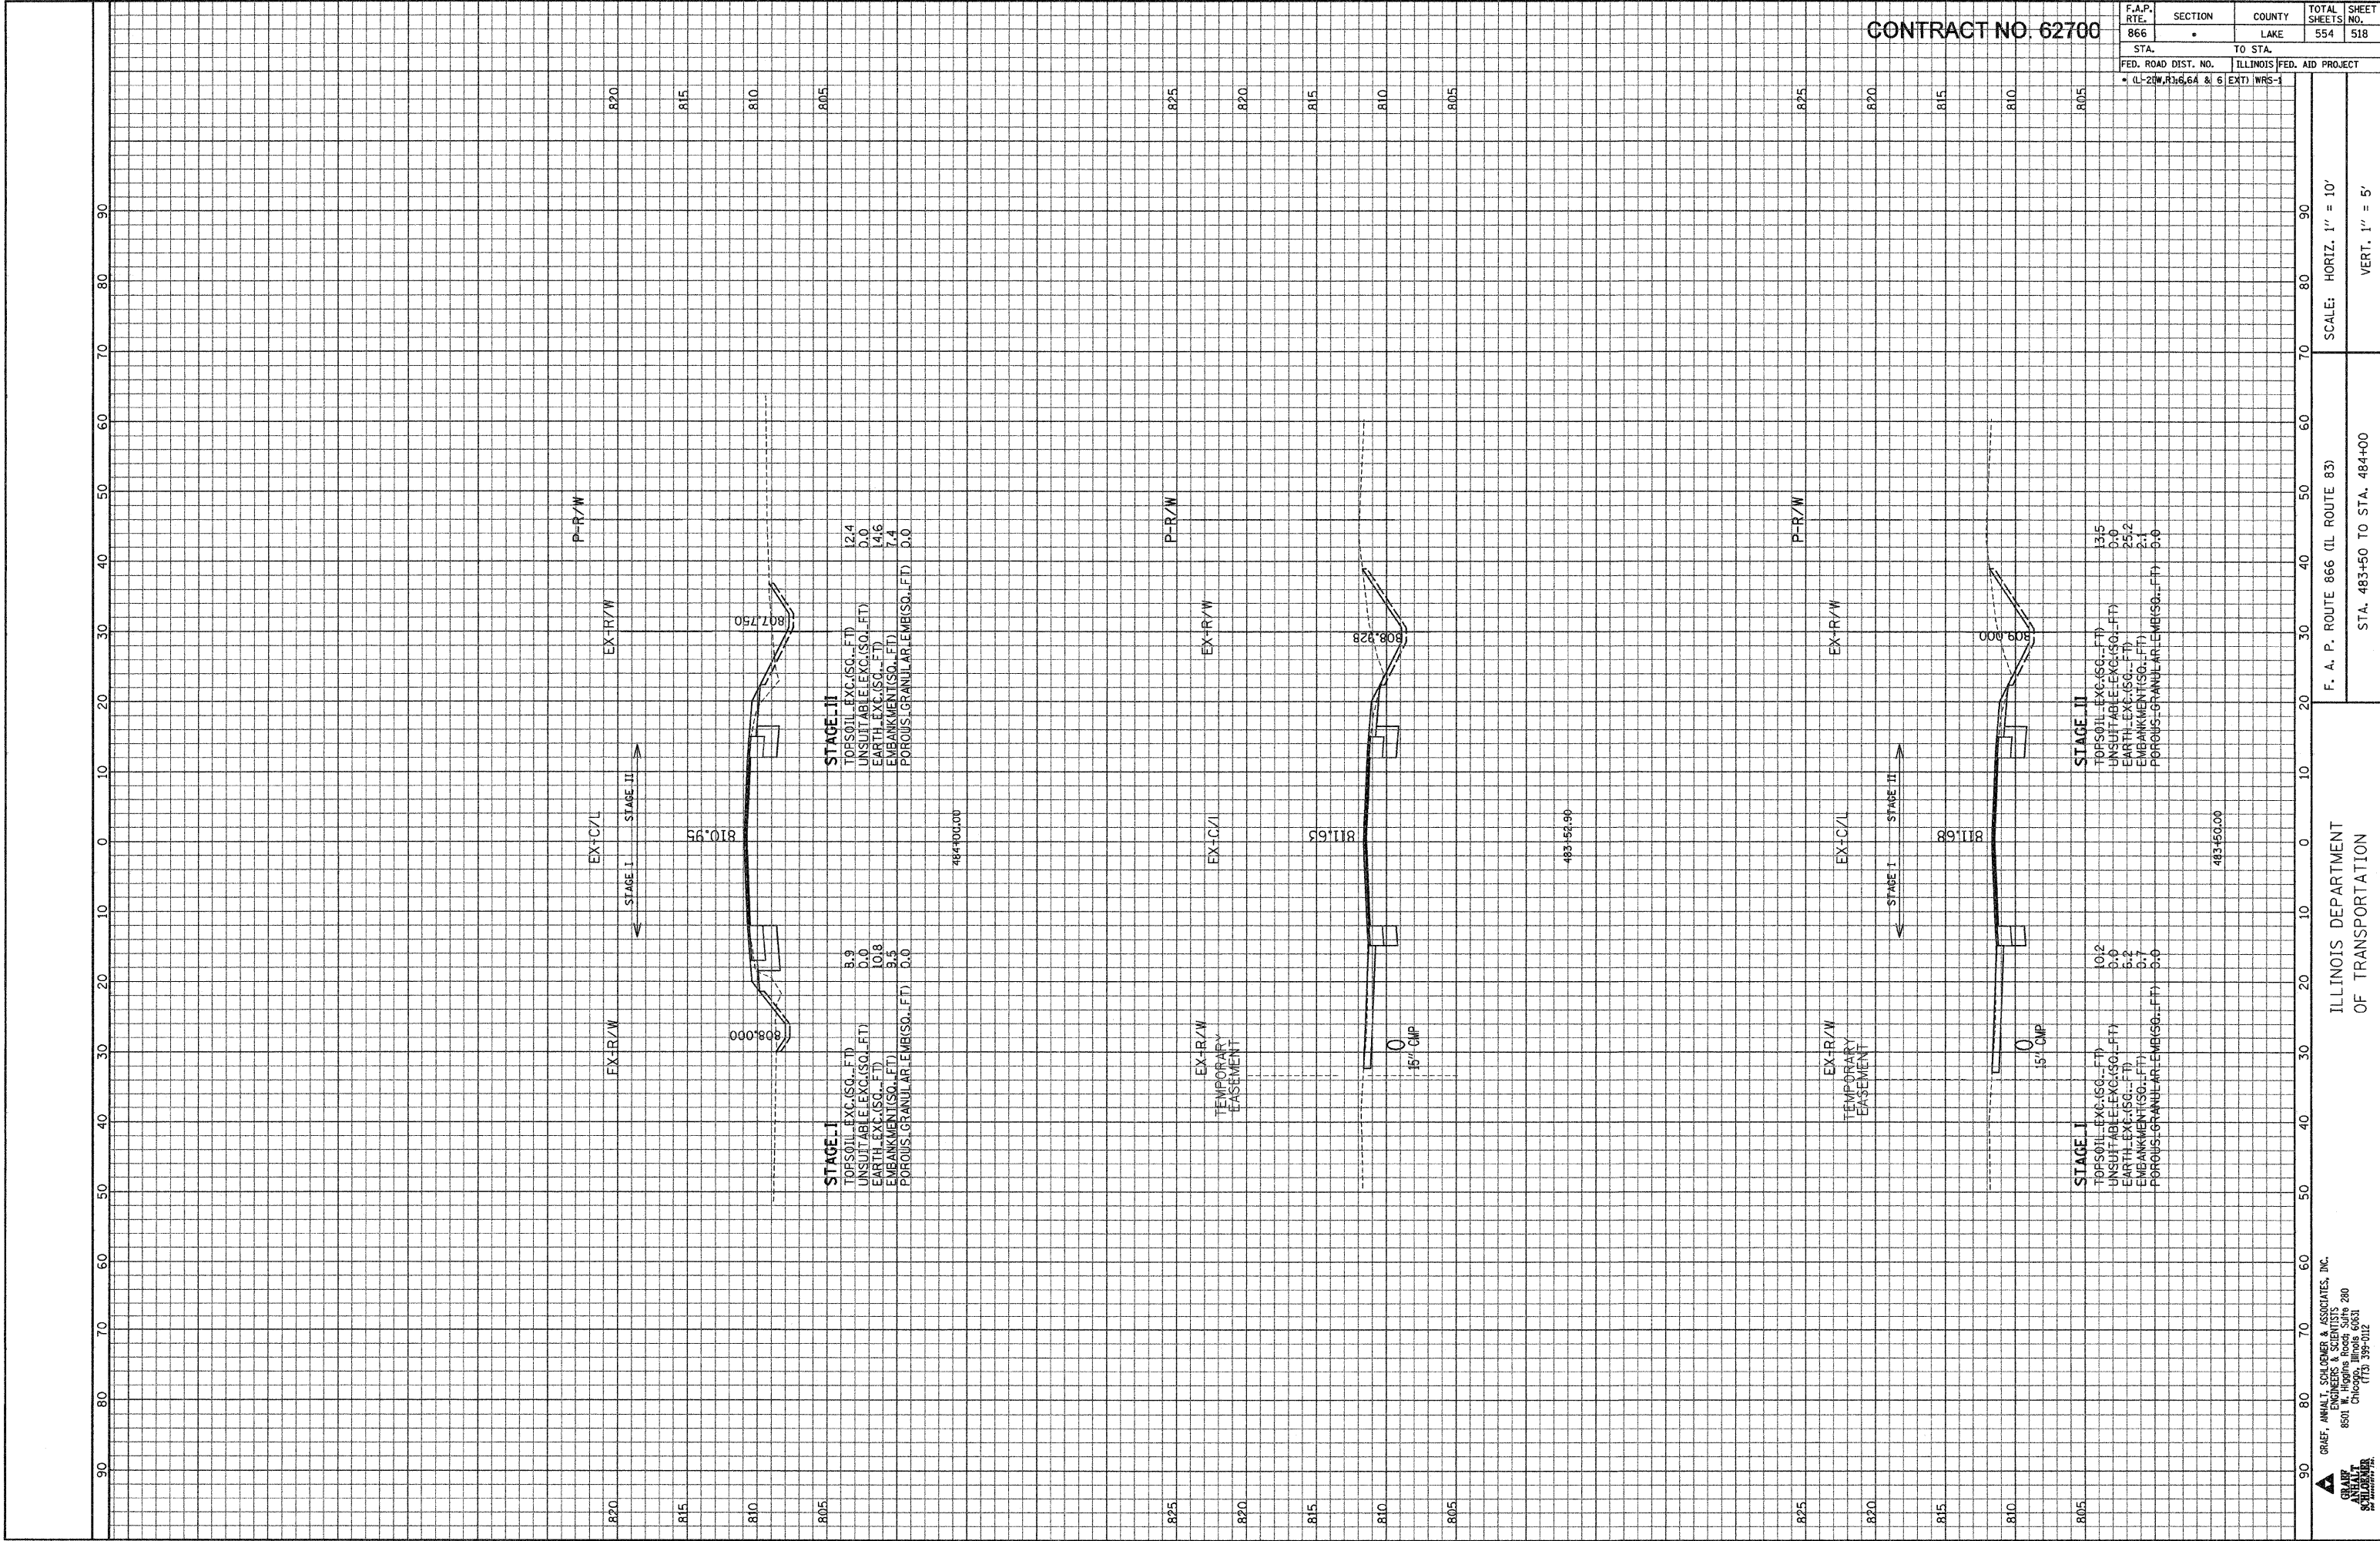

CONTRACT NO. 62700

F.A.P. RTE.	SECTION	COUNTY	TOTAL SHEETS	SHEET NO.
866	LAKE	LAKE	554	518

STA.	TO STA.
FED. ROAD DIST. NO.	ILLINOIS FED. AID PROJECT

• (L-20W, R3, 6.6A & 6 EXT) WRS-1


ILLINOIS DEPARTMENT
OF TRANSPORTATION

F. A. P. ROUTE 866 (IL ROUTE 83)
STA. 483+50 TO STA. 484+00

SCALE: HORIZ. 1" = 10'
VERT. 1" = 5'

GRAF, ANHALL, SCHUMER & ASSOCIATES, INC.
ENGINEERS & SCIENTISTS
8501 W. Higgins Road, Suite 280
Chicago, Illinois 60631
(773) 399-0112

GRAF, ANHALL, SCHUMER & ASSOCIATES, INC.
ENGINEERS & SCIENTISTS
8501 W. Higgins Road, Suite 280
Chicago, Illinois 60631
(773) 399-0112

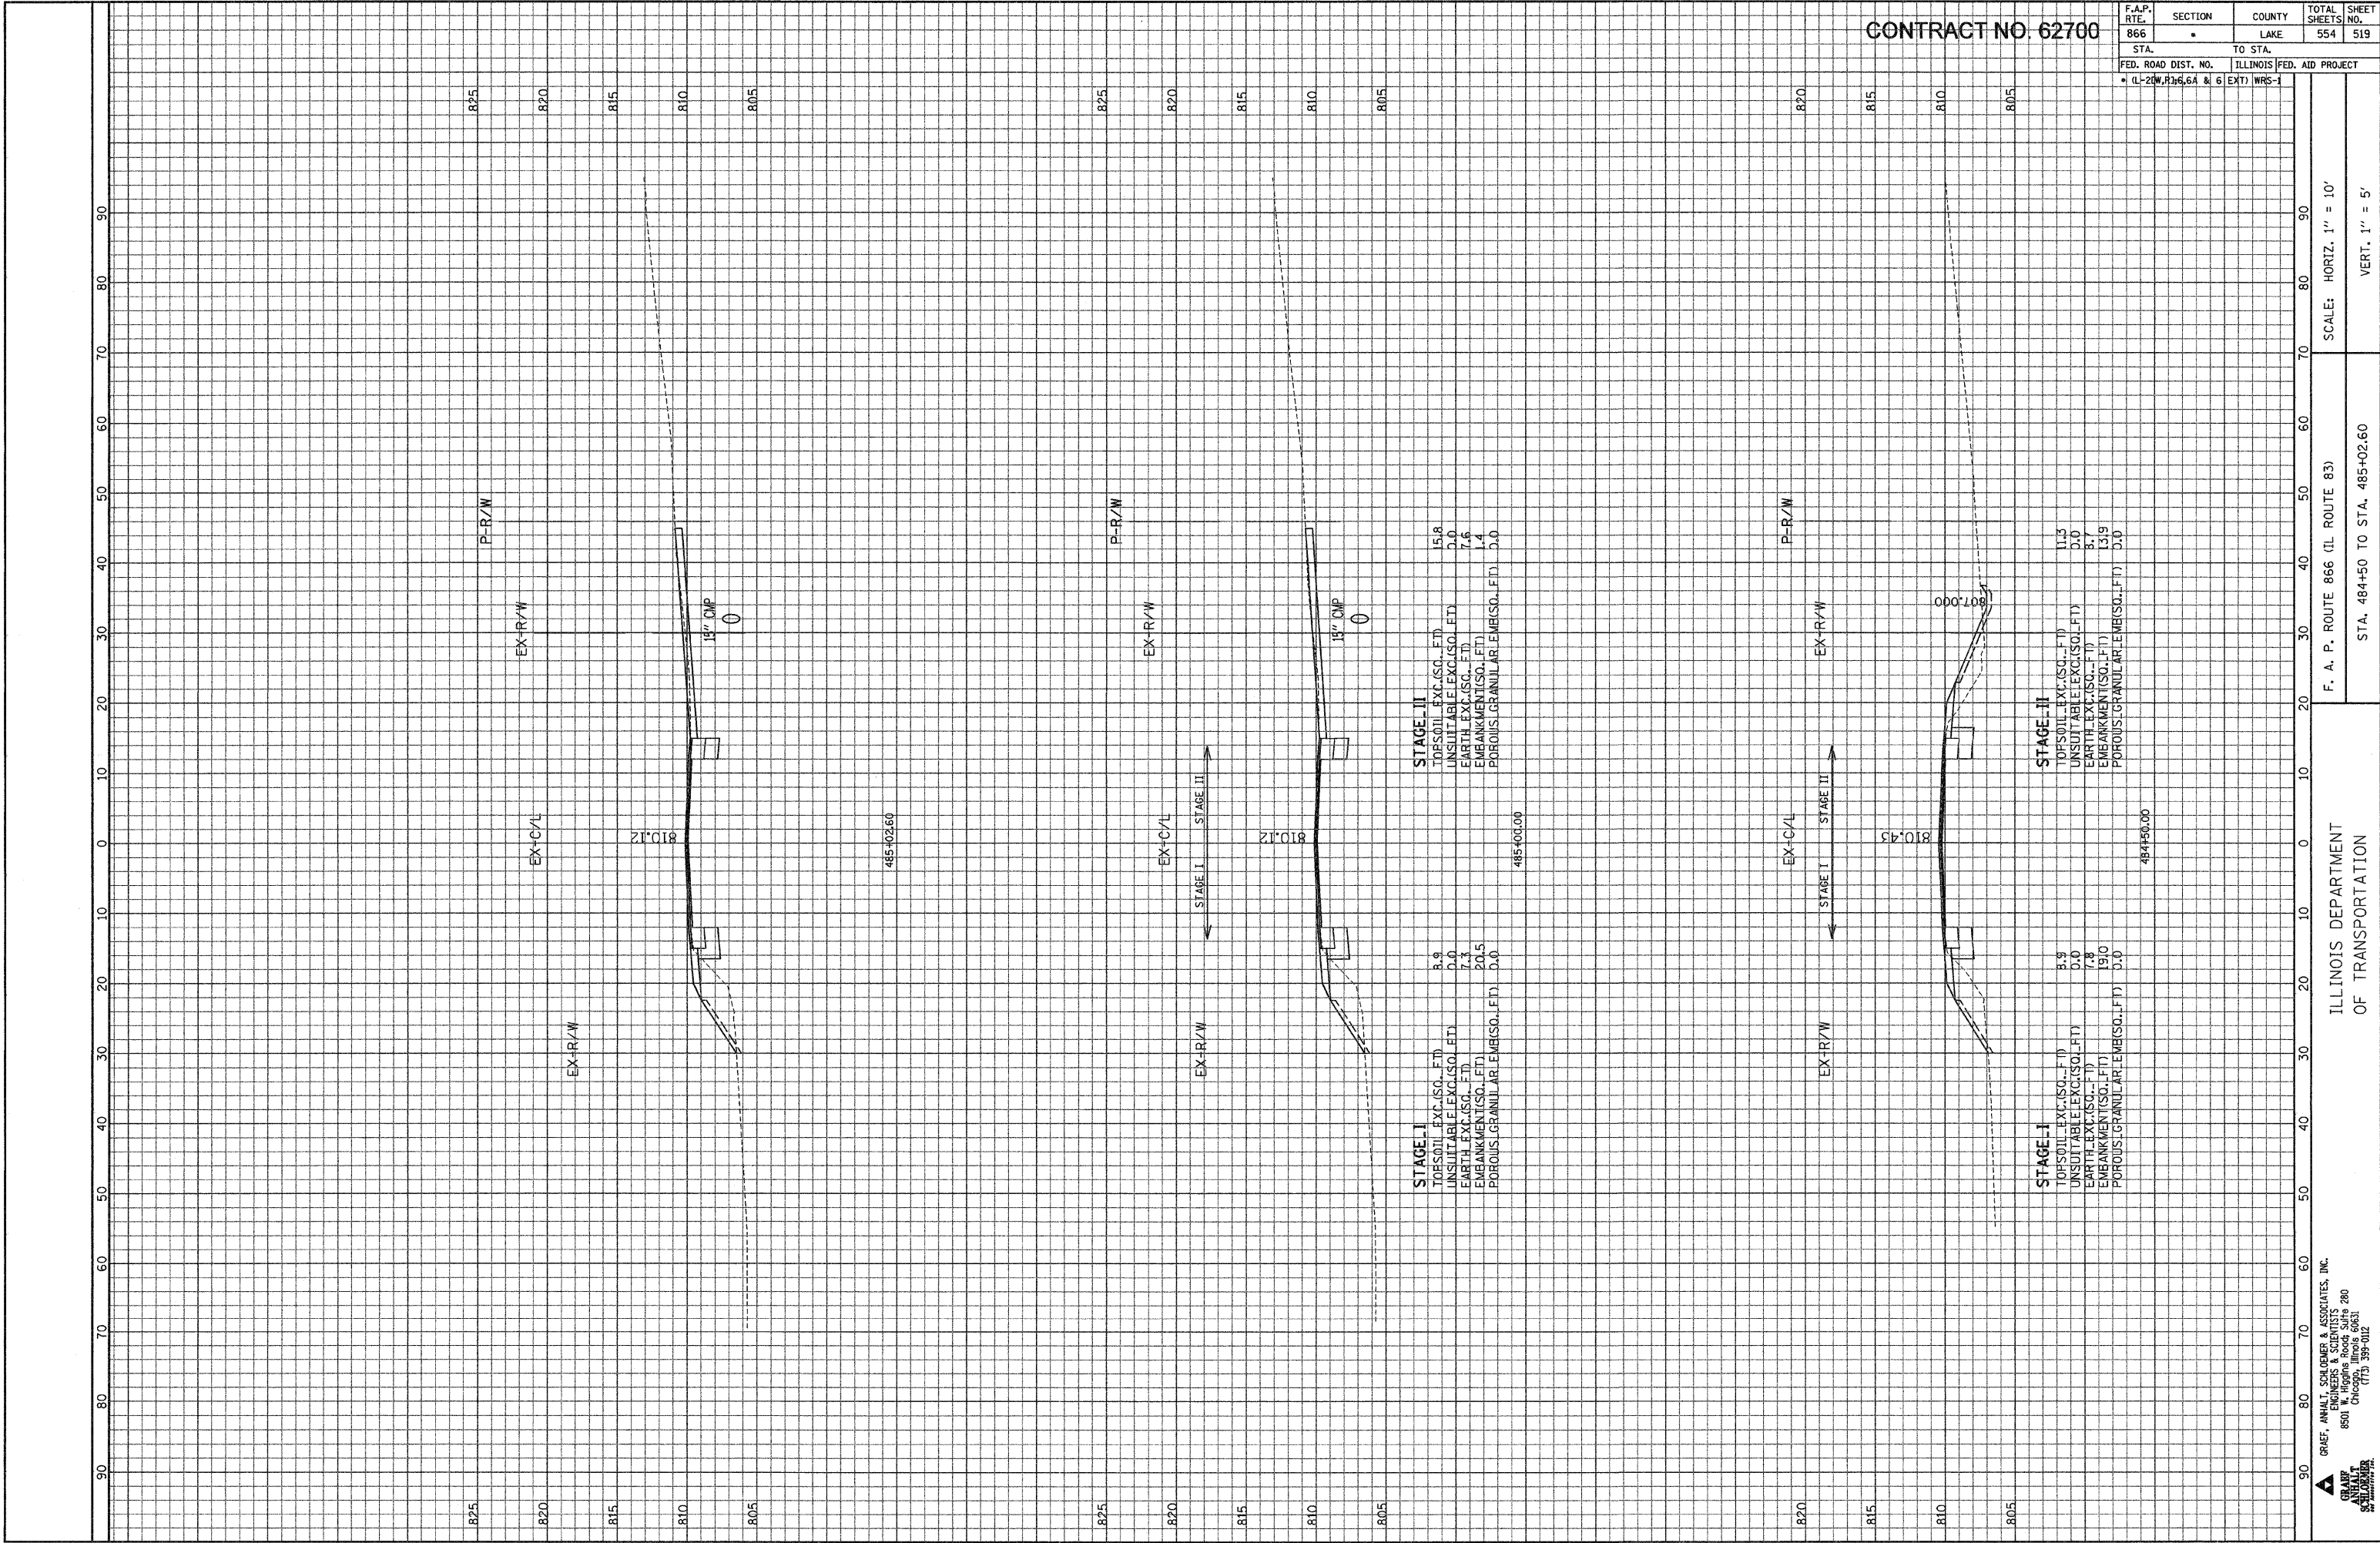

CONTRACT NO. 62700

F.A.P. RTE.	SECTION	COUNTY	TOTAL SHEETS NO.	SHEET NO.
866	*	LAKE	554	519
STA. TO STA.		TO STA.		
FED. ROAD DIST. NO.		ILLINOIS FED. AID PROJECT		
• (L-20)W.R.H.6.6A & 6		EXT) WRS-1		

ILLINOIS DEPARTMENT
OF TRANSPORTATION

F. A. P. ROUTE 866 (IL ROUTE 83)

SCALE: HORIZ. 1" = 10'

VERT. 1" = 5'

STA. 484+50 TO STA. 485+02.60

GRAEF, ANHALT, SCHUMER & ASSOCIATES, INC.
ENGINEERS & SCIENTISTS
8501 W. Higgins Road, Suite 200
Chicago, Illinois 60631
(773) 399-0112


FILE: G:\2000\024 N\Geo\Area\FXSHT.F.dgn
DATE: 20-Jan-04 10:11

CONTRACT NO. 62700

F.A.P. RTE.	SECTION	COUNTY	TOTAL SHEETS	SHEET NO.
866	LAKE	554	520	

STA.	TO STA.
805	805

FED. ROAD DIST. NO.	ILLINOIS	FED. AID PROJECT
CL-22W, R16.6A & 6	EXT)	WRS-1

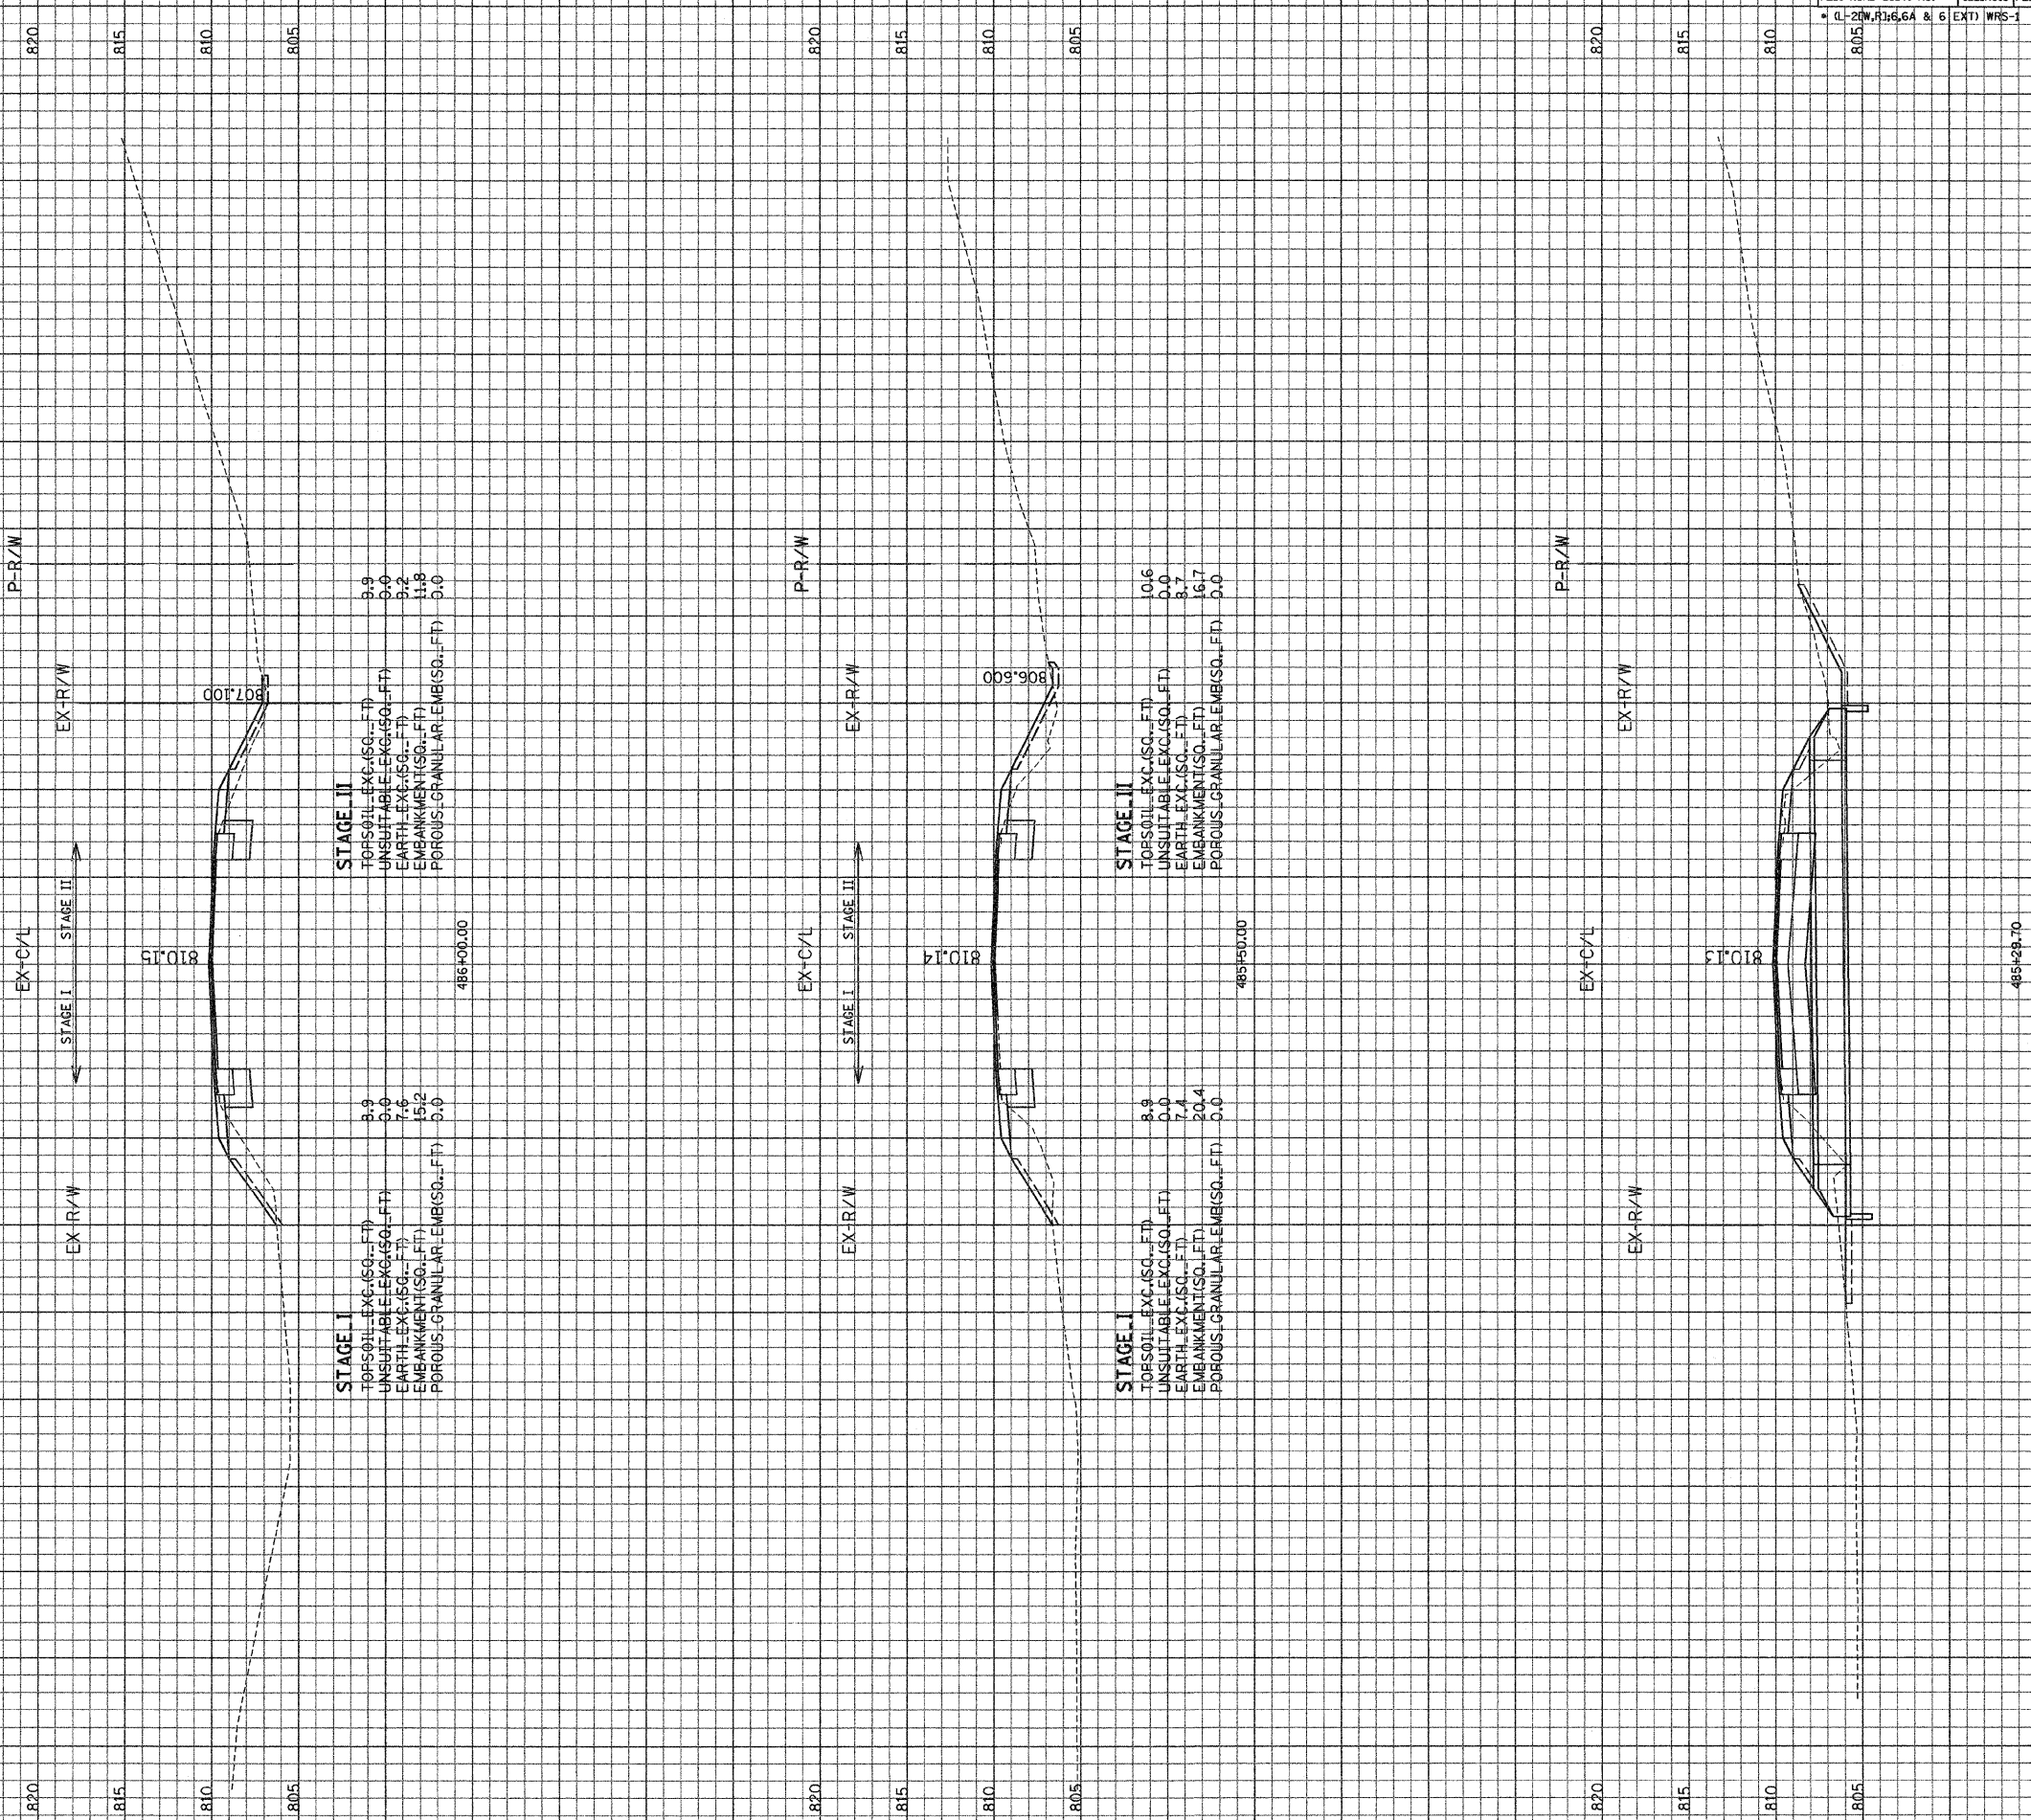

ILLINOIS DEPARTMENT
OF TRANSPORTATION

F. A. P. ROUTE 866 (IL ROUTE 83)


SCALE: HORIZ. 1" = 10'

VERT. 1" = 5'

STA. 485+29.70 TO STA. 486+00

GRAEF, ANWALT, SCHUMER & ASSOCIATES, INC.
ENGINEERS & SCIENTISTS
8501 W. Higgins Road, Suite 280
Chicago, Illinois 60631
(773) 399-0122

FILE: G:\2000\024\N\Geo\Area\F\XSHT_F.dgn
DATE: 28-Jan-04 10:01

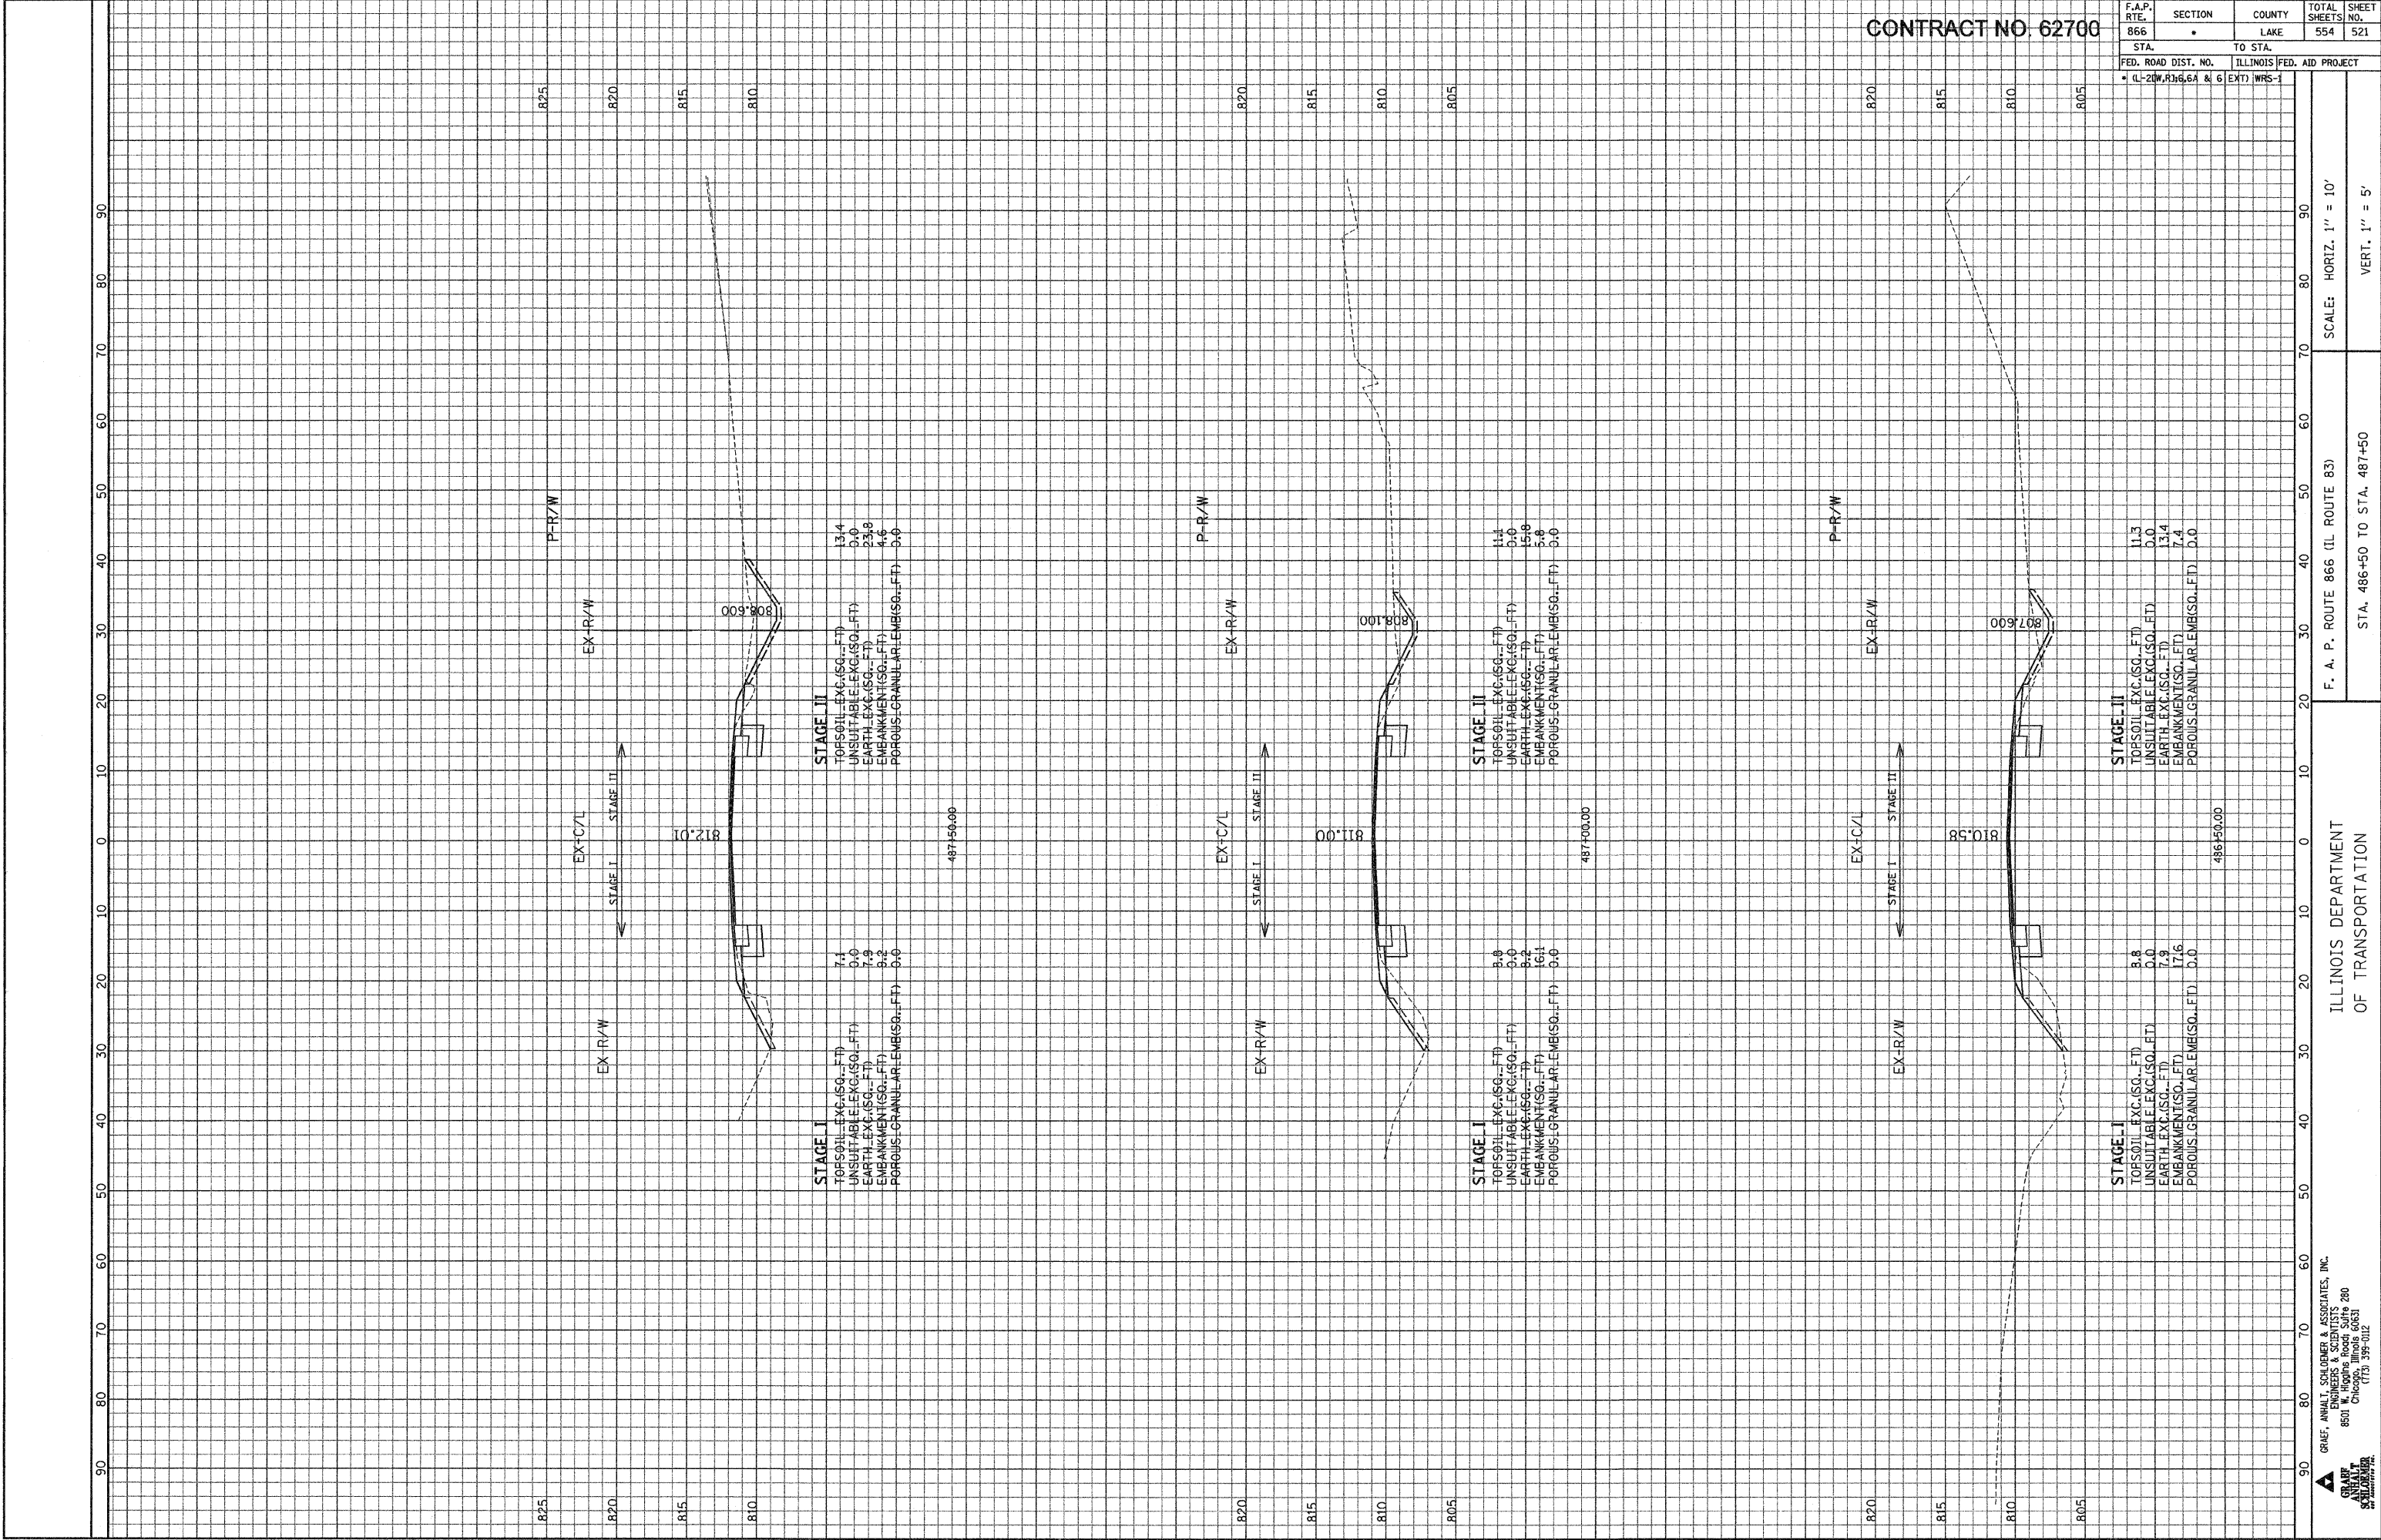

CONTRACT NO. 62700

F.A.P. RTE.	SECTION	COUNTY	TOTAL SHEETS	SHEET NO.
866	LAKE	554	521	

FED. ROAD DIST. NO.	TO STA.	ILLINOIS FED. AID PROJECT
CL-20W, R36, 6A & 6	EXT	WRS-1


ILLINOIS DEPARTMENT OF TRANSPORTATION

F. A. P. ROUTE 866 (IL ROUTE 83)

SCALE: HORIZ. 1" = 10'
VERT. 1" = 5'

GRAFF, ANALT, SCHLUMER & ASSOCIATES, INC.
ENGINEERS & SCIENTISTS
8501 N. Higgins Road, Suite 280
Chicago, Illinois 60631
(773) 399-0122

FILE: G:\2004\04\04\N\Geo\Area\F\XSHT.F.dgn
DATE: 20-Jan-04 10:11

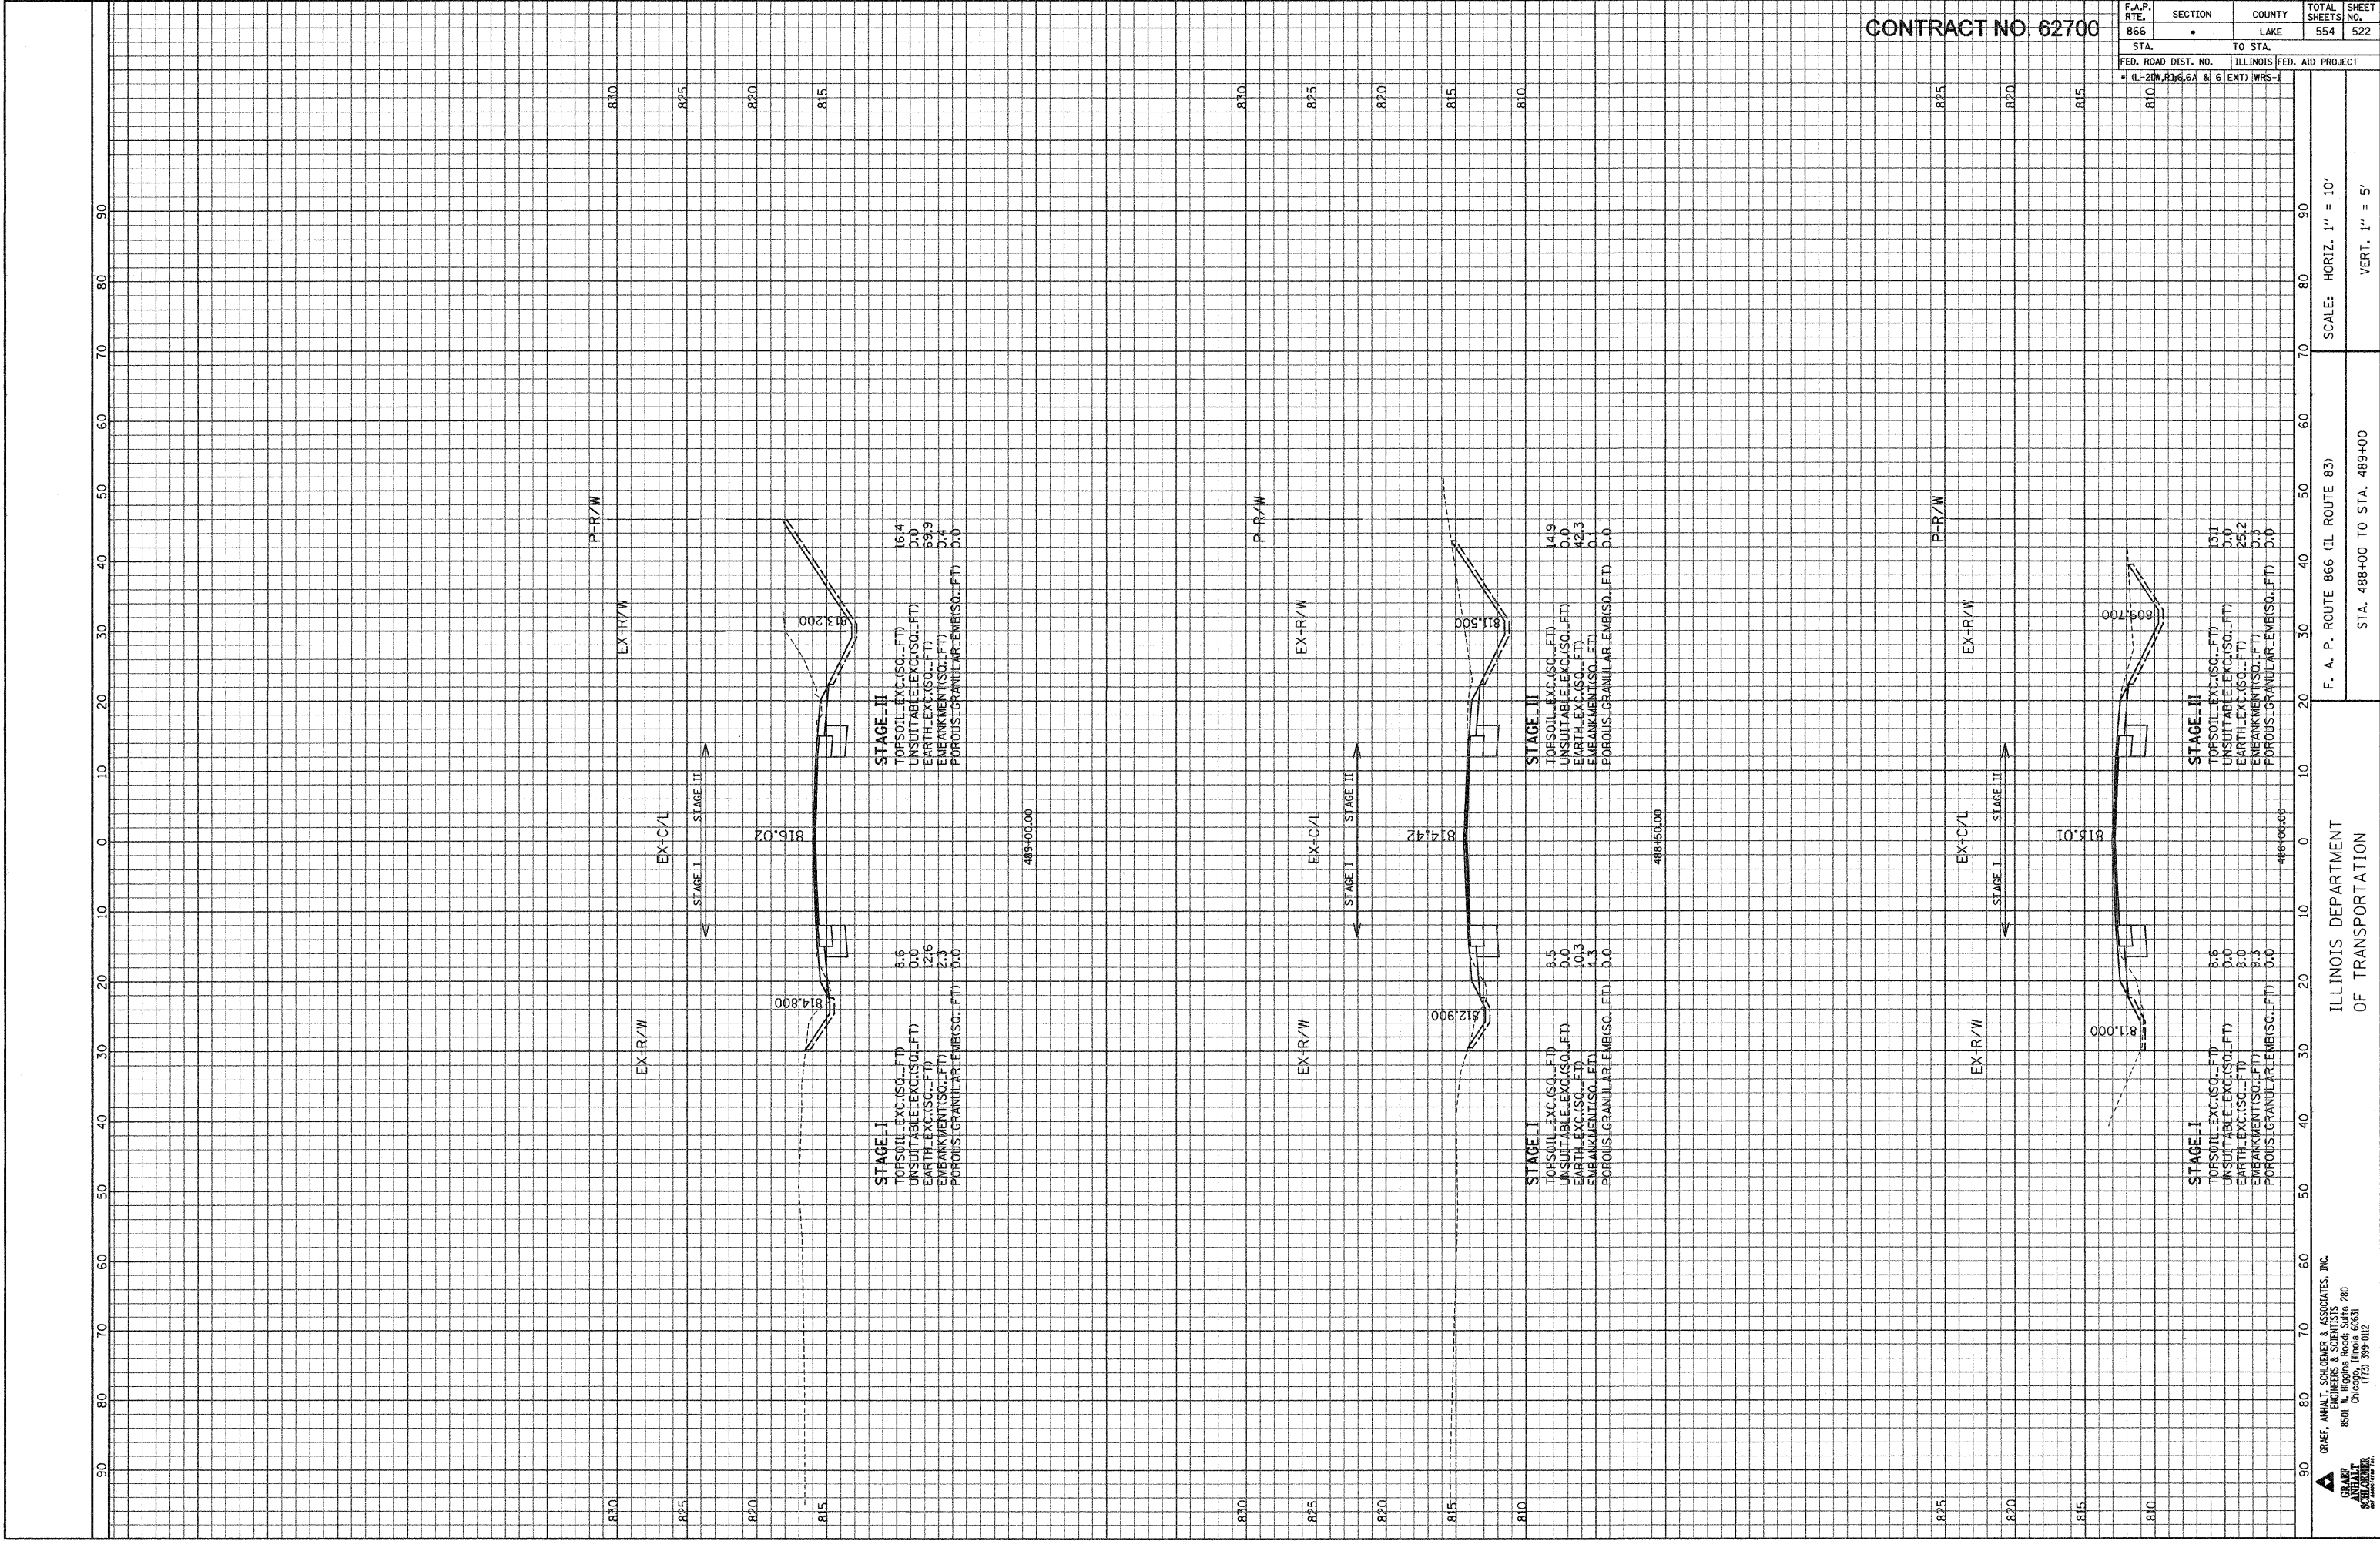

CONTRACT NO. 62700

F.A.P. RTE.	SECTION	COUNTY	TOTAL SHEETS	SHEET NO.
866	•	LAKE	554	522

ILLINOIS DEPARTMENT OF TRANSPORTATION


F. A. P. ROUTE 866 (L ROUTE 83)

SCALE: HORIZ. 1" = 10'

VERT. 1" = 5'

STA. 488+00 TO STA. 489+00

GRAF, ANHALT, SCHLOEMER & ASSOCIATES, INC.
ENGINEERS & SCIENTISTS
8501 N. Higgins Road Suite 280
Chicago, Illinois 60631
(773) 399-012

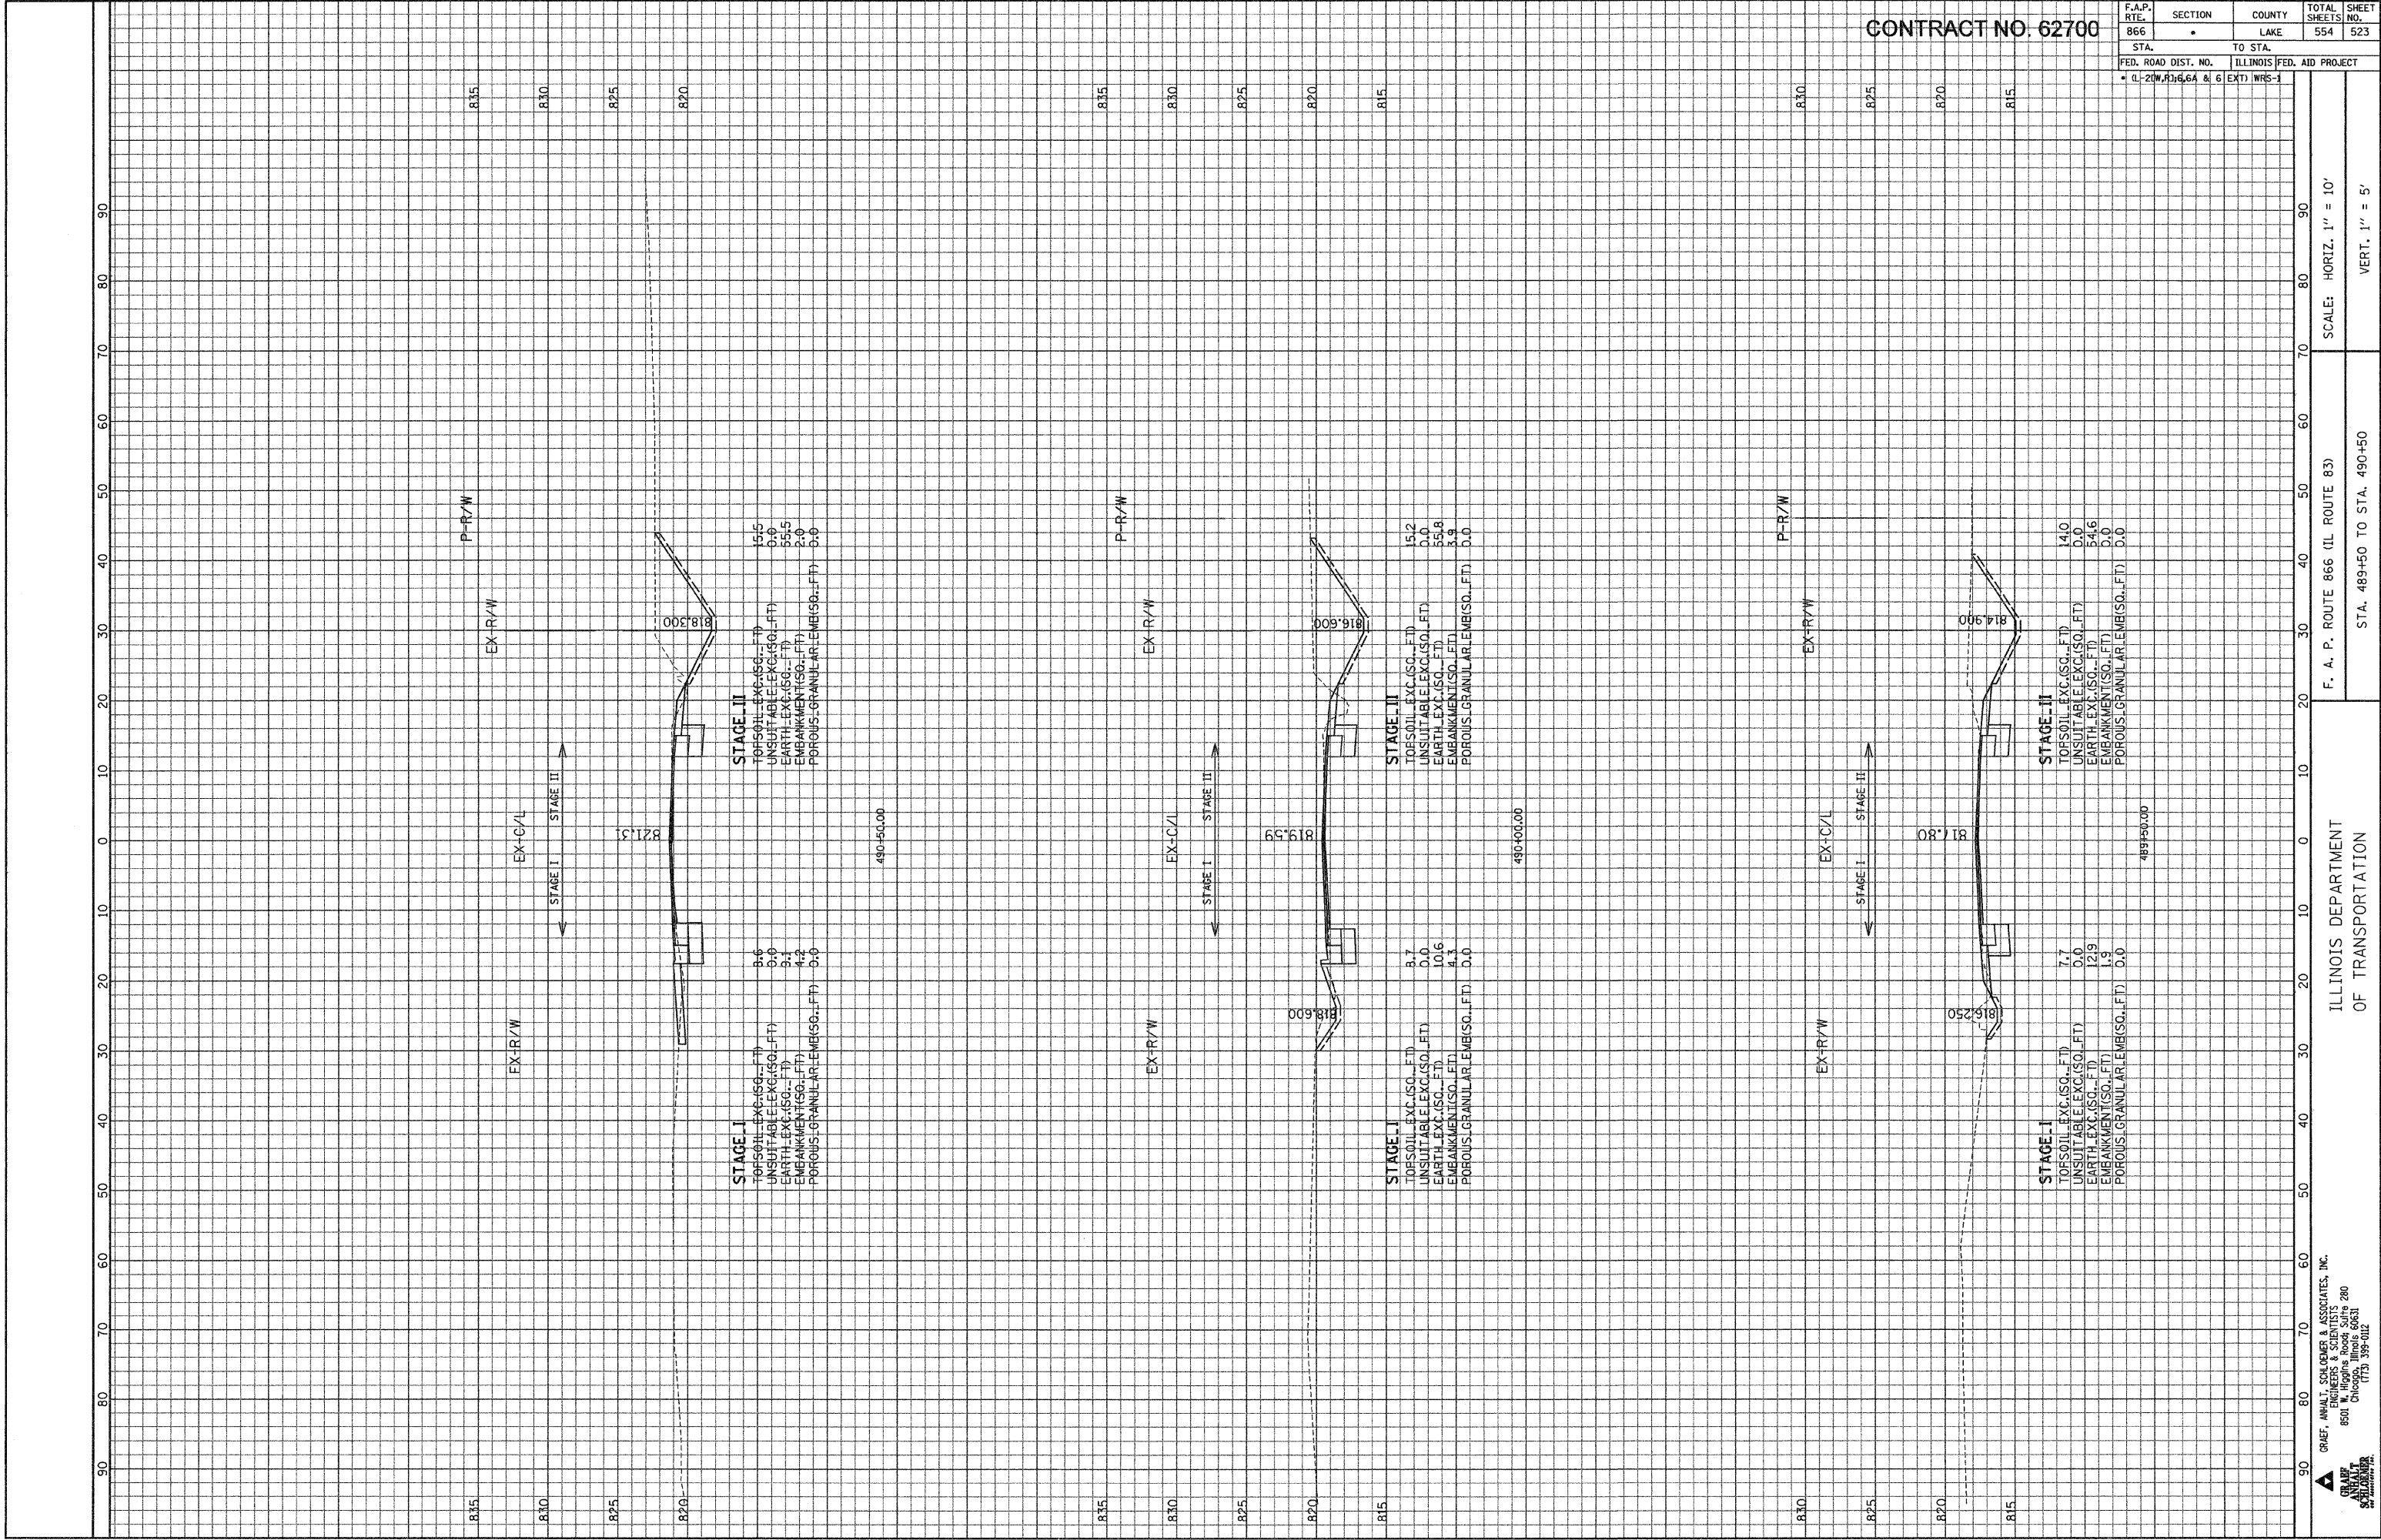

CONTRACT NO. 62700

F.A.P. RTE.	SECTION	COUNTY	TOTAL SHEETS	SHEET NO.
866	•	LAKE	554	523
STA.			TO STA.	
FED. ROAD DIST. NO.		ILLINOIS	FED. AID PROJECT	
• (L-20W,R) 6.6A & 6		EXT)	WRS-1	

ILLINOIS DEPARTMENT OF TRANSPORTATION

F. A. P. ROUTE 866 (IL ROUTE 83)


SCALE: HORIZ. 1" = 10'

VERT. 1" = 5'

STA. 489+50 TO STA. 490+50

GRAF, ANALT, SCHLONER & ASSOCIATES, INC.
ENGINEERS & SCIENTISTS
8501 N. Higgins Road Suite 280
Chicago, Illinois 60631
(773) 399-0112

FILE: G:\2000\02\24\N\poe\Area\F\VSHT_F.dgn
DATE: 20-Jan-04 10:01

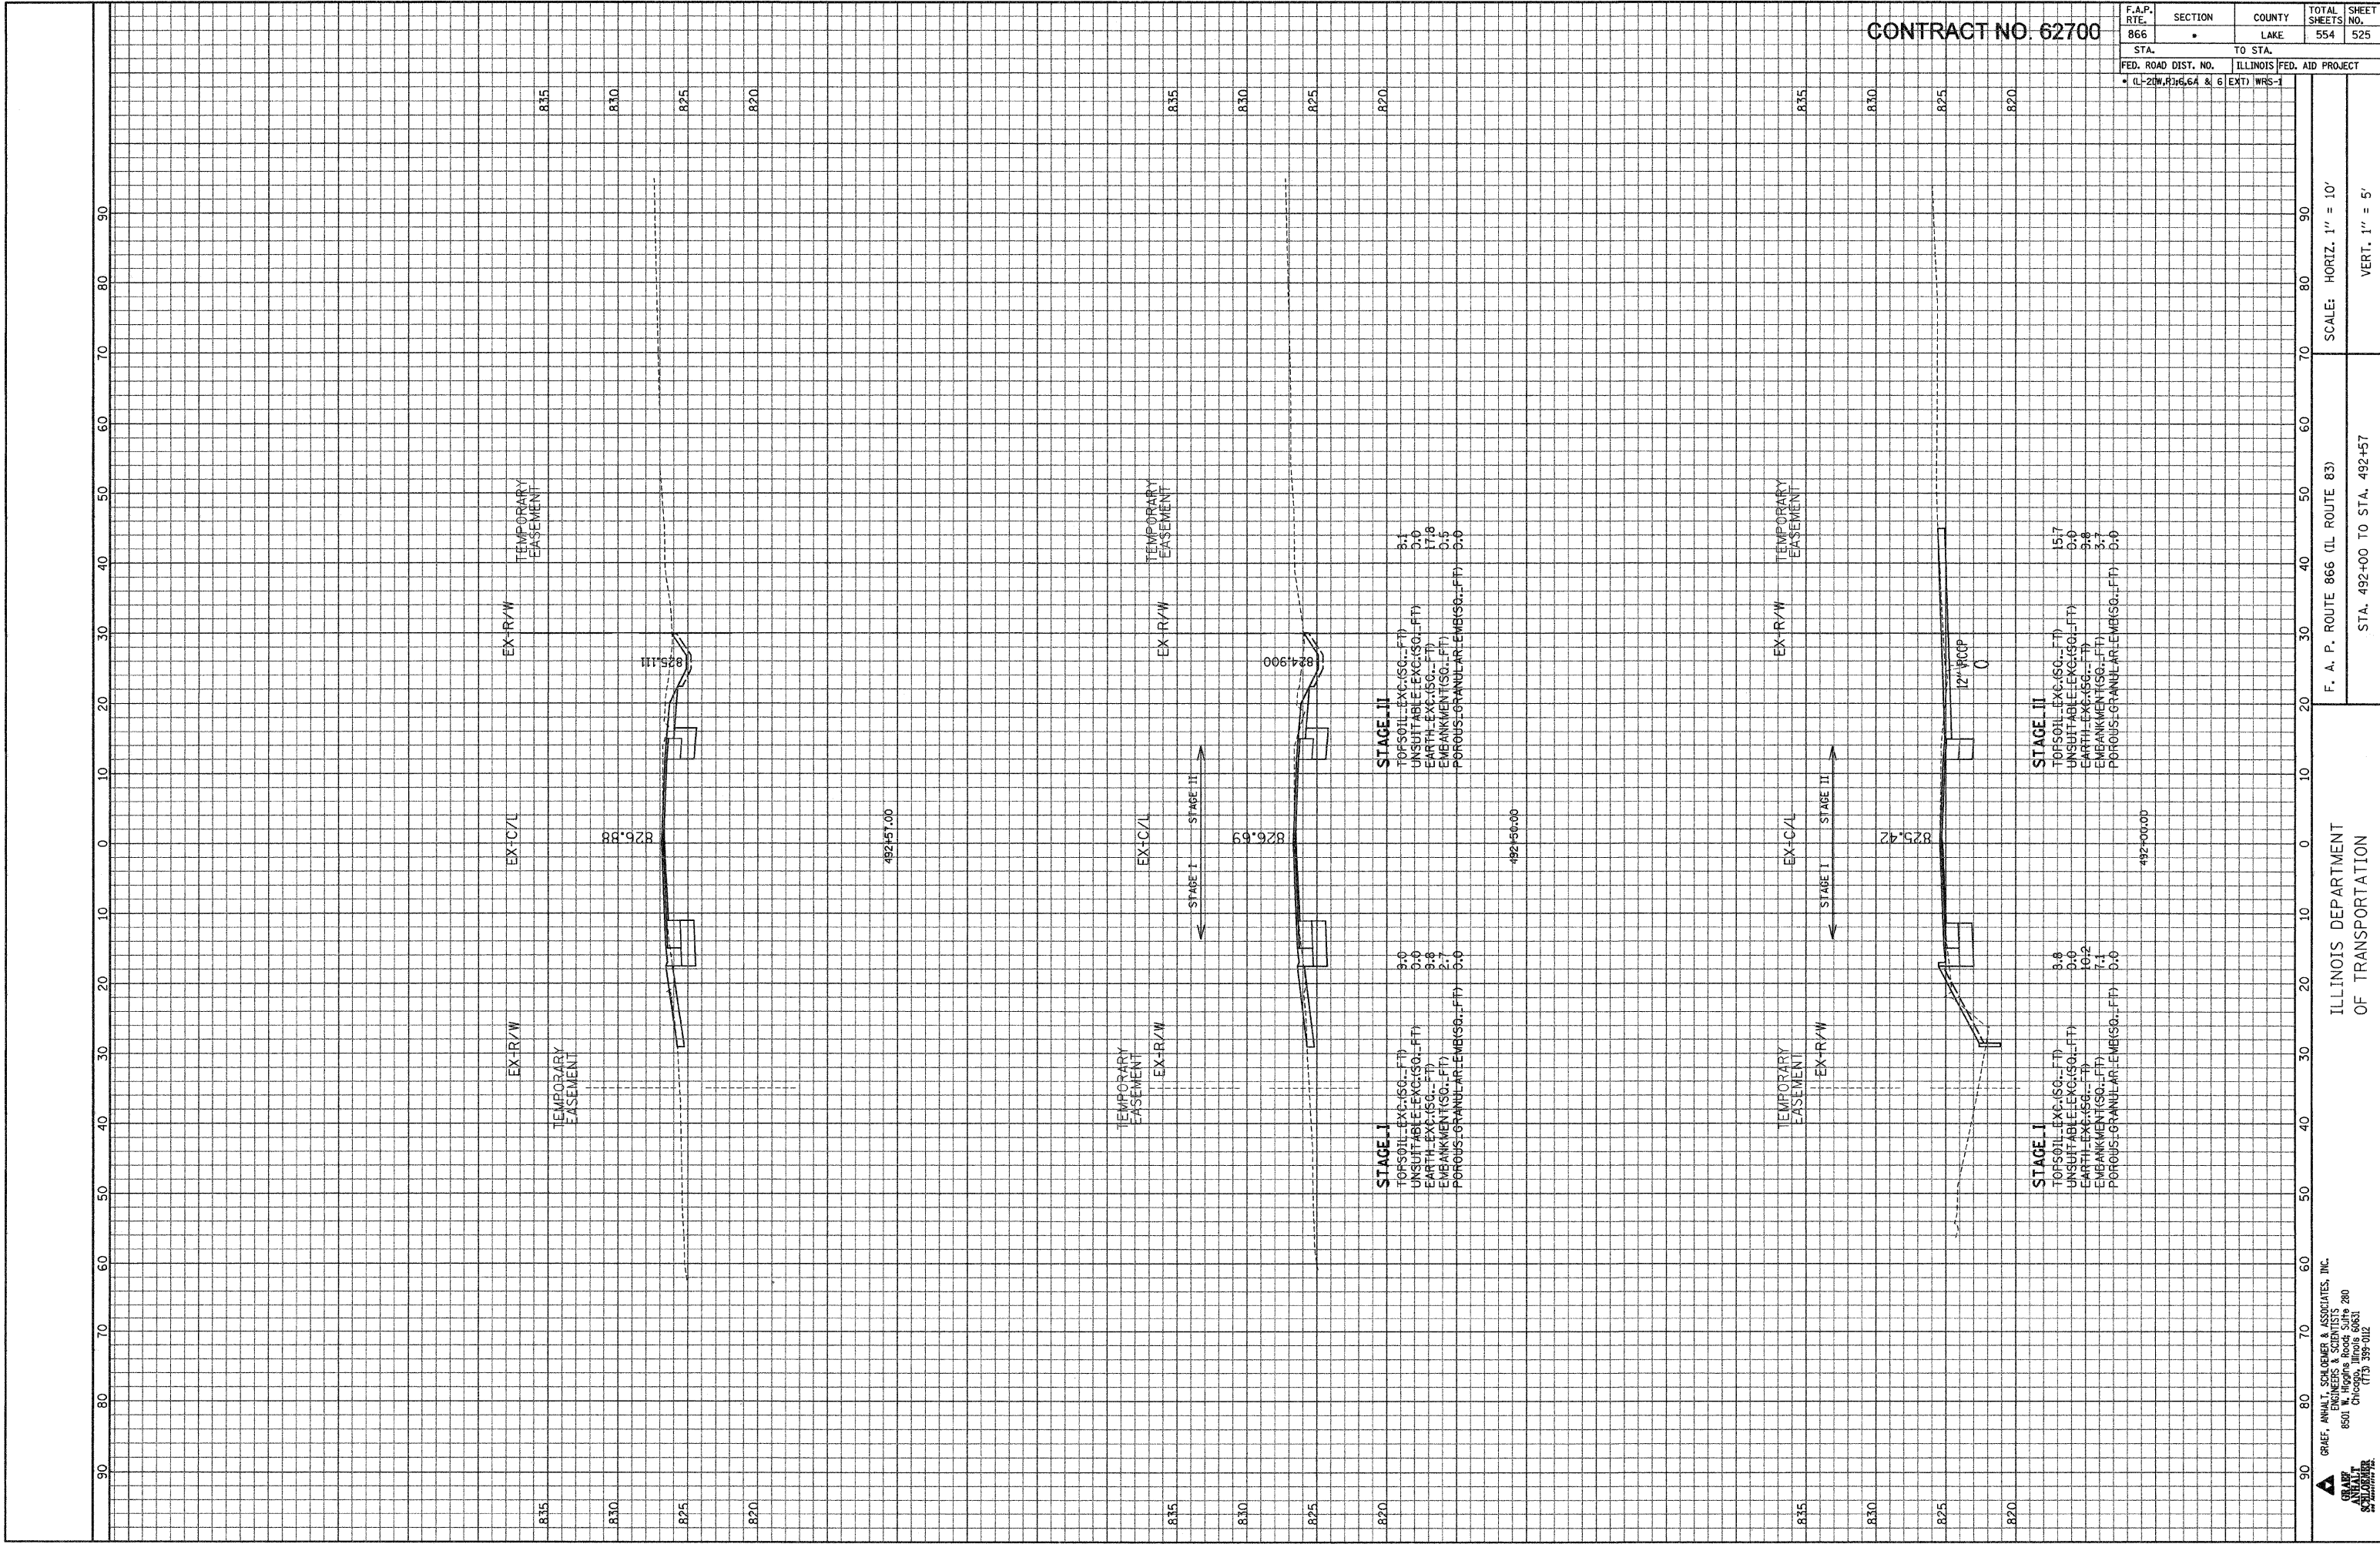

CONTRACT NO. 62700

F.A.P. RTE.	SECTION	COUNTY	TOTAL SHEETS NO.	SHEET NO.
866	LAKE	554	525	
STA. 492+00 TO STA. 492+57		ILLINOIS FED. AID PROJECT		
FED. ROAD DIST. NO. 1		ILLINOIS FED. AID PROJECT		
• (L-2)W.R. 6.6A & 6		EXT. WRS-1		

ILLINOIS DEPARTMENT
OF TRANSPORTATION

F. A. P. ROUTE 866 (IL ROUTE 83)


SCALE: HORIZ. 1" = 10'

VERT. 1" = 5'

STA. 492+00 TO STA. 492+57

GRAE, ANHAT, SCHUMER & ASSOCIATES, INC.
ENGINEERS & SCIENTISTS
8501 N. Higgins Road, Suite 280
Chicago, Illinois 60631
(773) 339-0112

FILE: GA2000-024\Ngeol\Area\FXSHT_F.dgn
DATE: 20-Jan-04 10:11

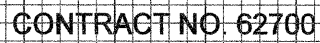


STA.		TO STA.	
FED. ROAD DIST. NO.		ILLINOIS	FED. AID PROJECT
• (L-20W,R) 6.6A & 6 EXT		WRS-1	



A GRAEF, ANHALT, SCHLOEMER & ASSOCIATES, INC.
ENGINEERS & SCIENTISTS
8501 W. Higgins Road; Suite 280
Chicago, Illinois 60631
(773) 399-0112

FILE: G:\20004024_N\geo\Area_F\XSH_F.dgn
DATE: 20-Jan-04 10:11

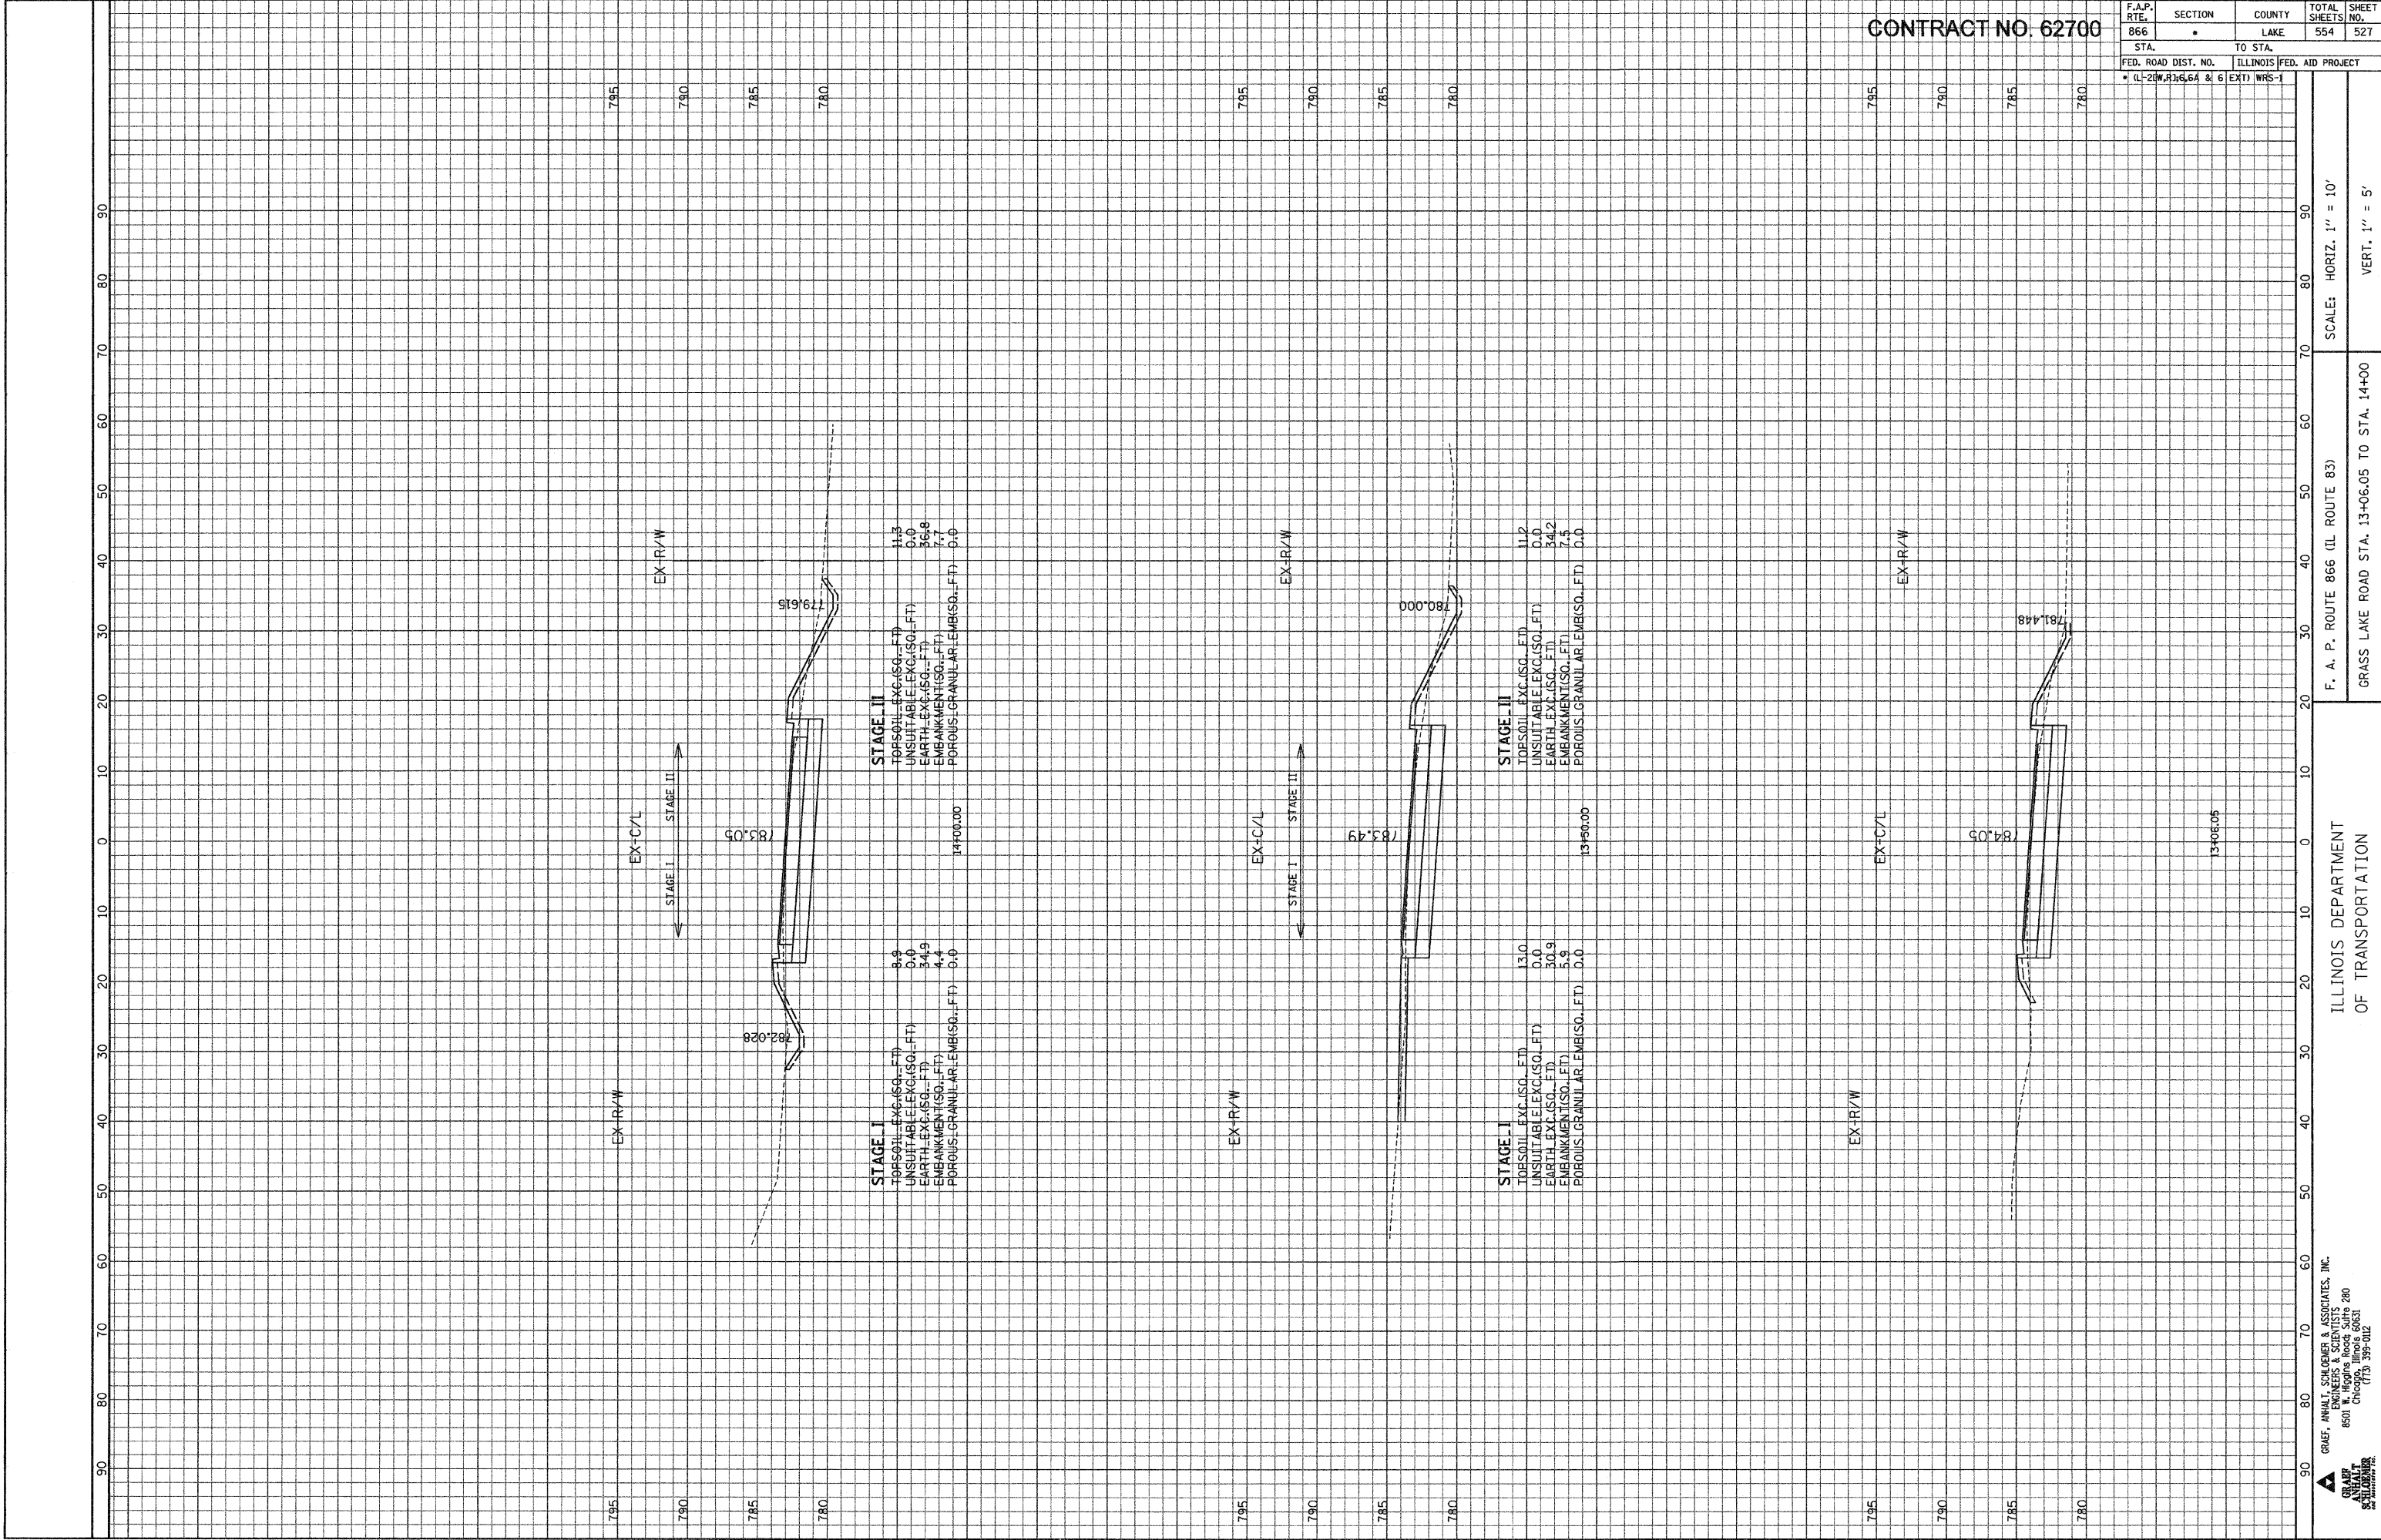


CONTRACT NO. 62700

F.A.P. RTE.	SECTION	COUNTY	TOTAL SHEETS	SHEET NO.
866	•	LAKE	554	527
STA.		TO STA.		
FED. ROAD DIST. NO.		ILLINOIS	FED. AID PROJECT	
• (L-2)(W.R.) 6.6A & 6		EXT) WRS-1		

ILLINOIS DEPARTMENT OF TRANSPORTATION

GRAF, ANAST SCHLOMER & ASSOCIATES, INC.
ENGINEERS & SCIENTISTS
8501 N. Higgins Road, Suite 280
Chicago, Illinois 60631
(773) 395-0112

SCALE: HORIZ. 1" = 10'
VERT. 1" = 5'

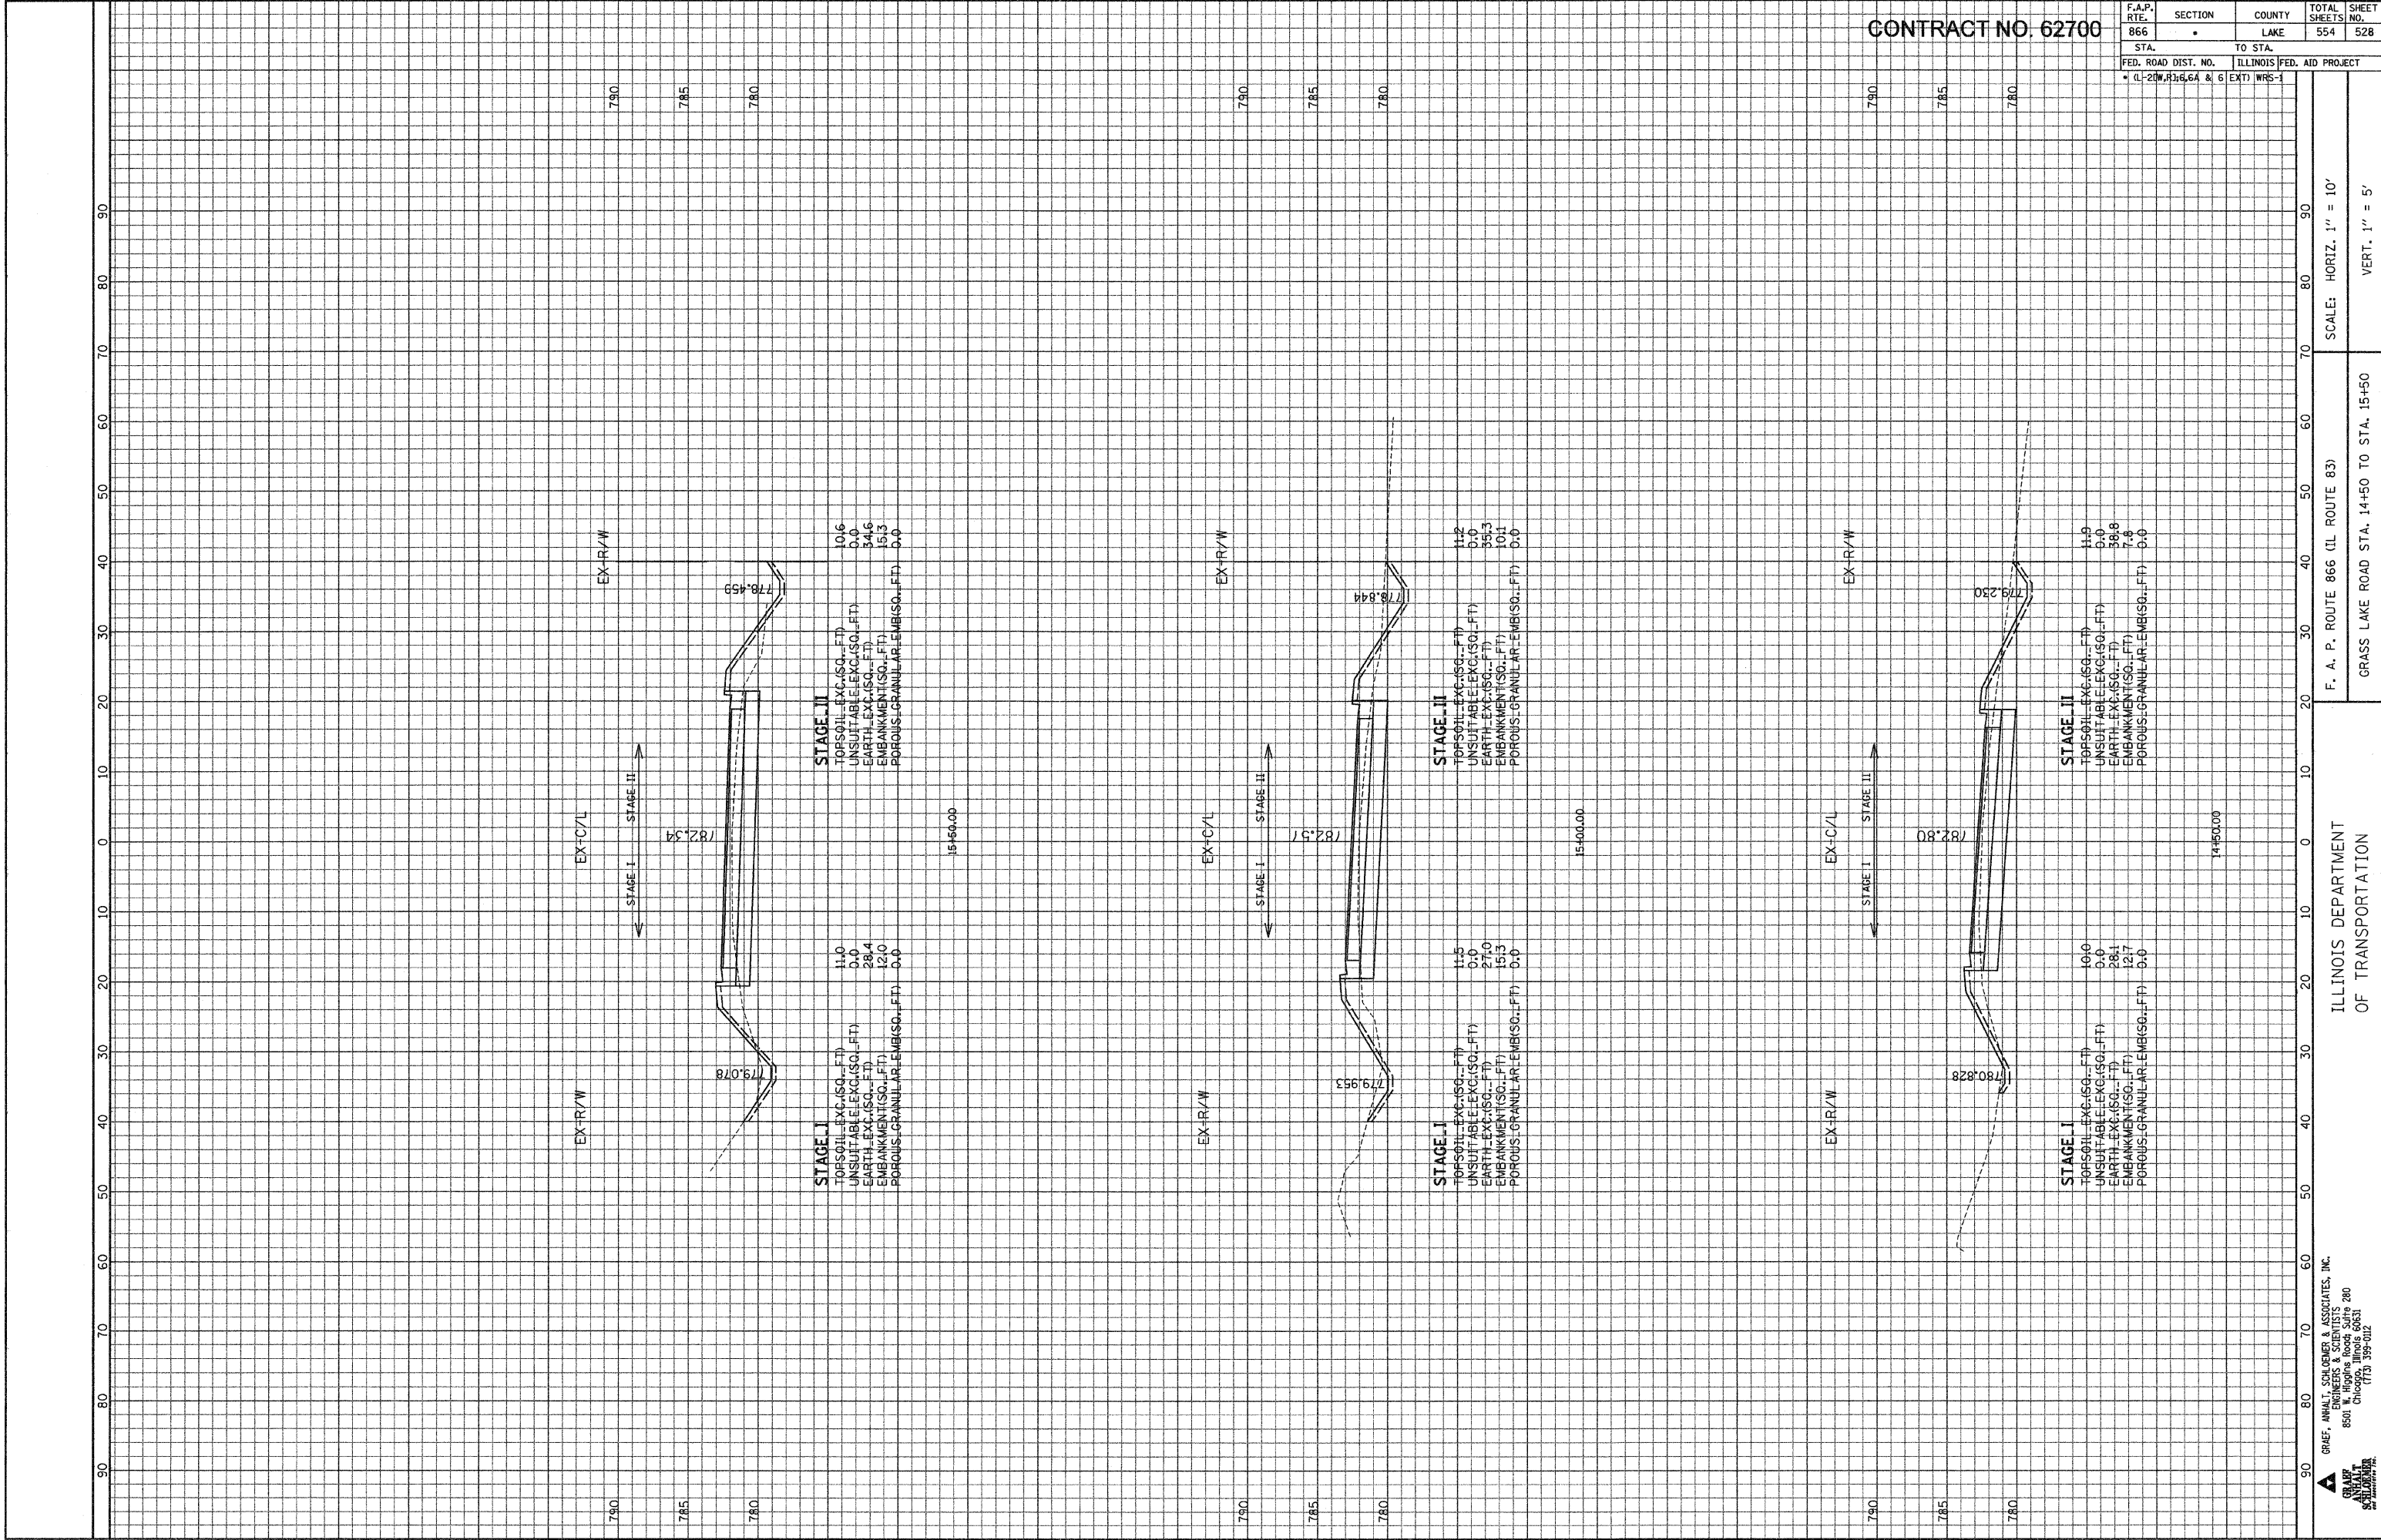

CONTRACT NO. 62700

F.A.P. R/L	SECTION	COUNTY	TOTAL SHEETS	SHEET NO.
866	LAKE	554	528	
STA.		TO STA.		
FED. ROAD DIST. NO.		ILLINOIS FED. AID PROJECT		
• (L-2)W, R, 6, 6A & 6		EXT) WRS-1		


ILLINOIS DEPARTMENT OF TRANSPORTATION

F. A. P. ROUTE 866 (IL ROUTE 83)
GRASS LAKE ROAD STA. 14+50 TO STA. 15+50

SCALE: HORIZ. 1" = 10'
VERT. 1" = 5'

FILE: G:\2004\2024\Area\Grass_Lake\XSHI.dgn
DATE: 23-Jan-04 09:34

GRACE, ANANT, SCHLOMER & ASSOCIATES, INC.
ENGINEERS & SCIENTISTS
8501 N. Higgins Road Suite 280
Chicago, Illinois 60631
(773) 399-0112

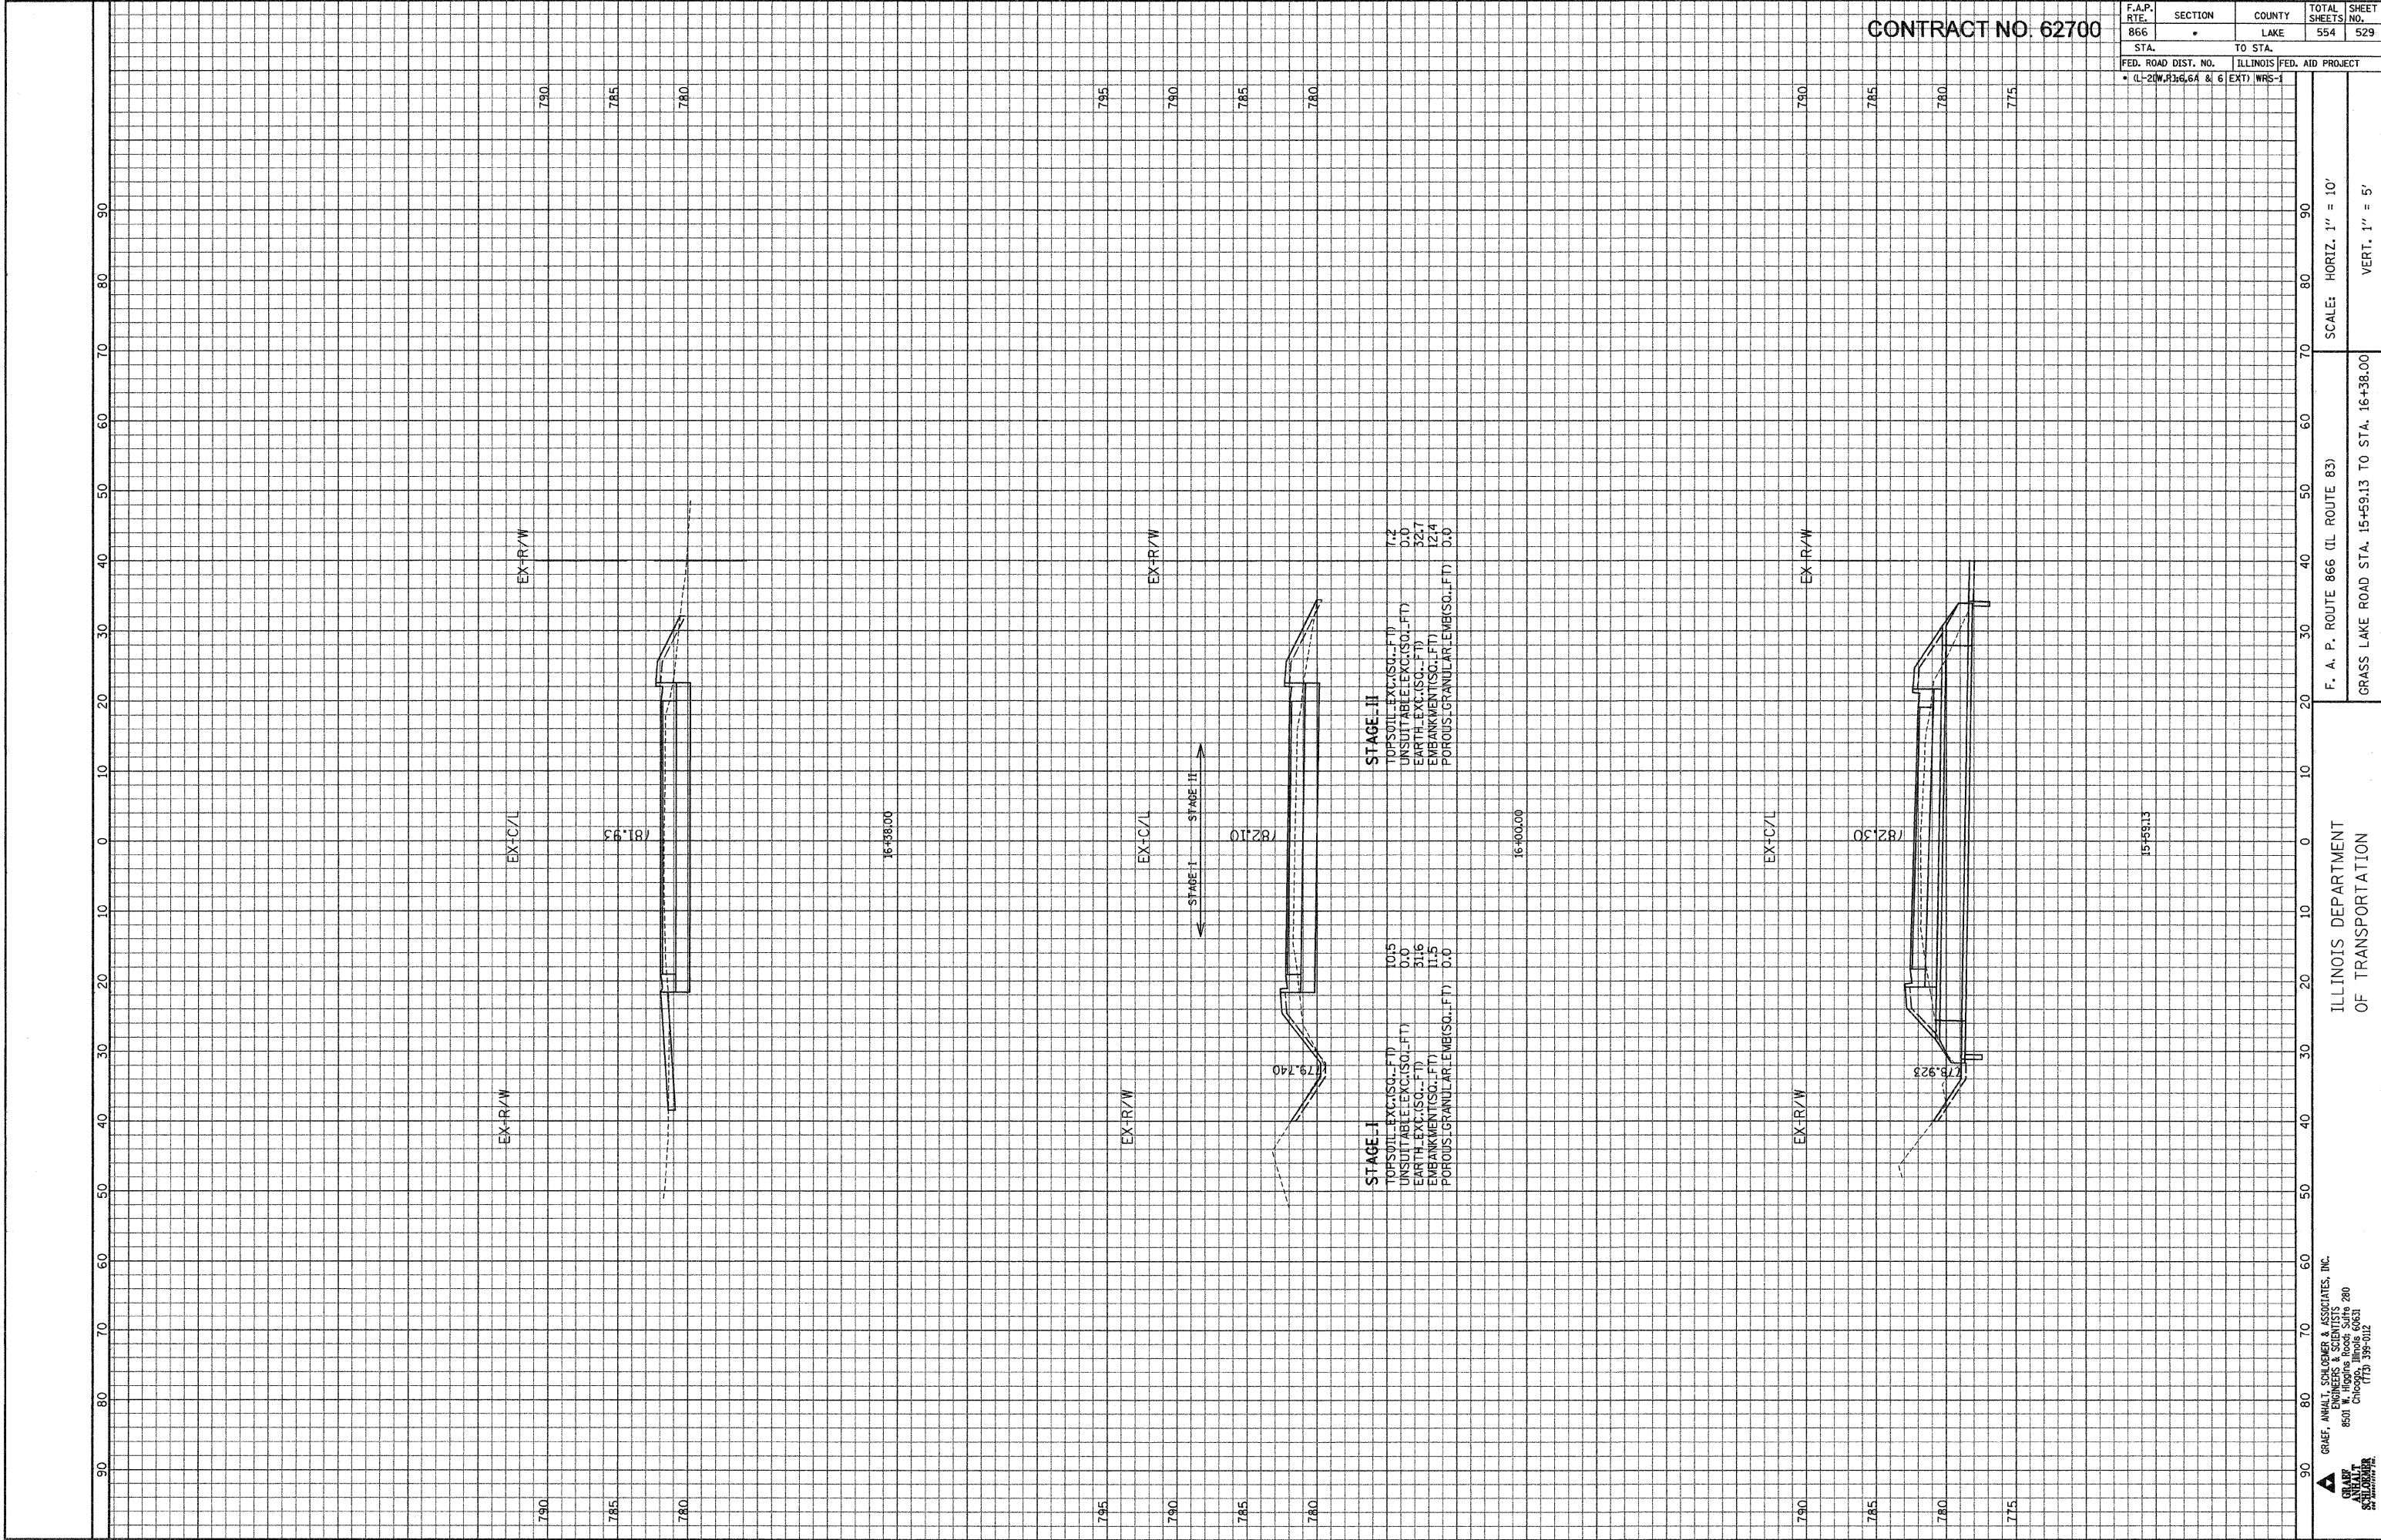

CONTRACT NO. 62700


F.A.P. RTE.	SECTION	COUNTY	TOTAL SHEETS	SHEET NO.
866	*	LAKE	554	529
STA.		TO STA.		
FED. ROAD DIST. NO.		ILLINOIS		FED. AID PROJECT
* (L-20)W.R. 6.6A & 6		EXT)		WRS-1

ILLINOIS DEPARTMENT
OF TRANSPORTATION

F. A. P. ROUTE 866 (IL ROUTE 83)
GRASS LAKE ROAD STA. 15+59.13 TO STA. 16+38.00

SCALE: HORIZ. 1" = 10'
VERT. 1" = 5'

GRAEF, ANHALT, SCHLUMBERGER & ASSOCIATES, INC.
ENGINEERS & SCIENTISTS
8501 N. Higgins Road, Suite 200
Chicago, Illinois 60631
(773) 399-0112

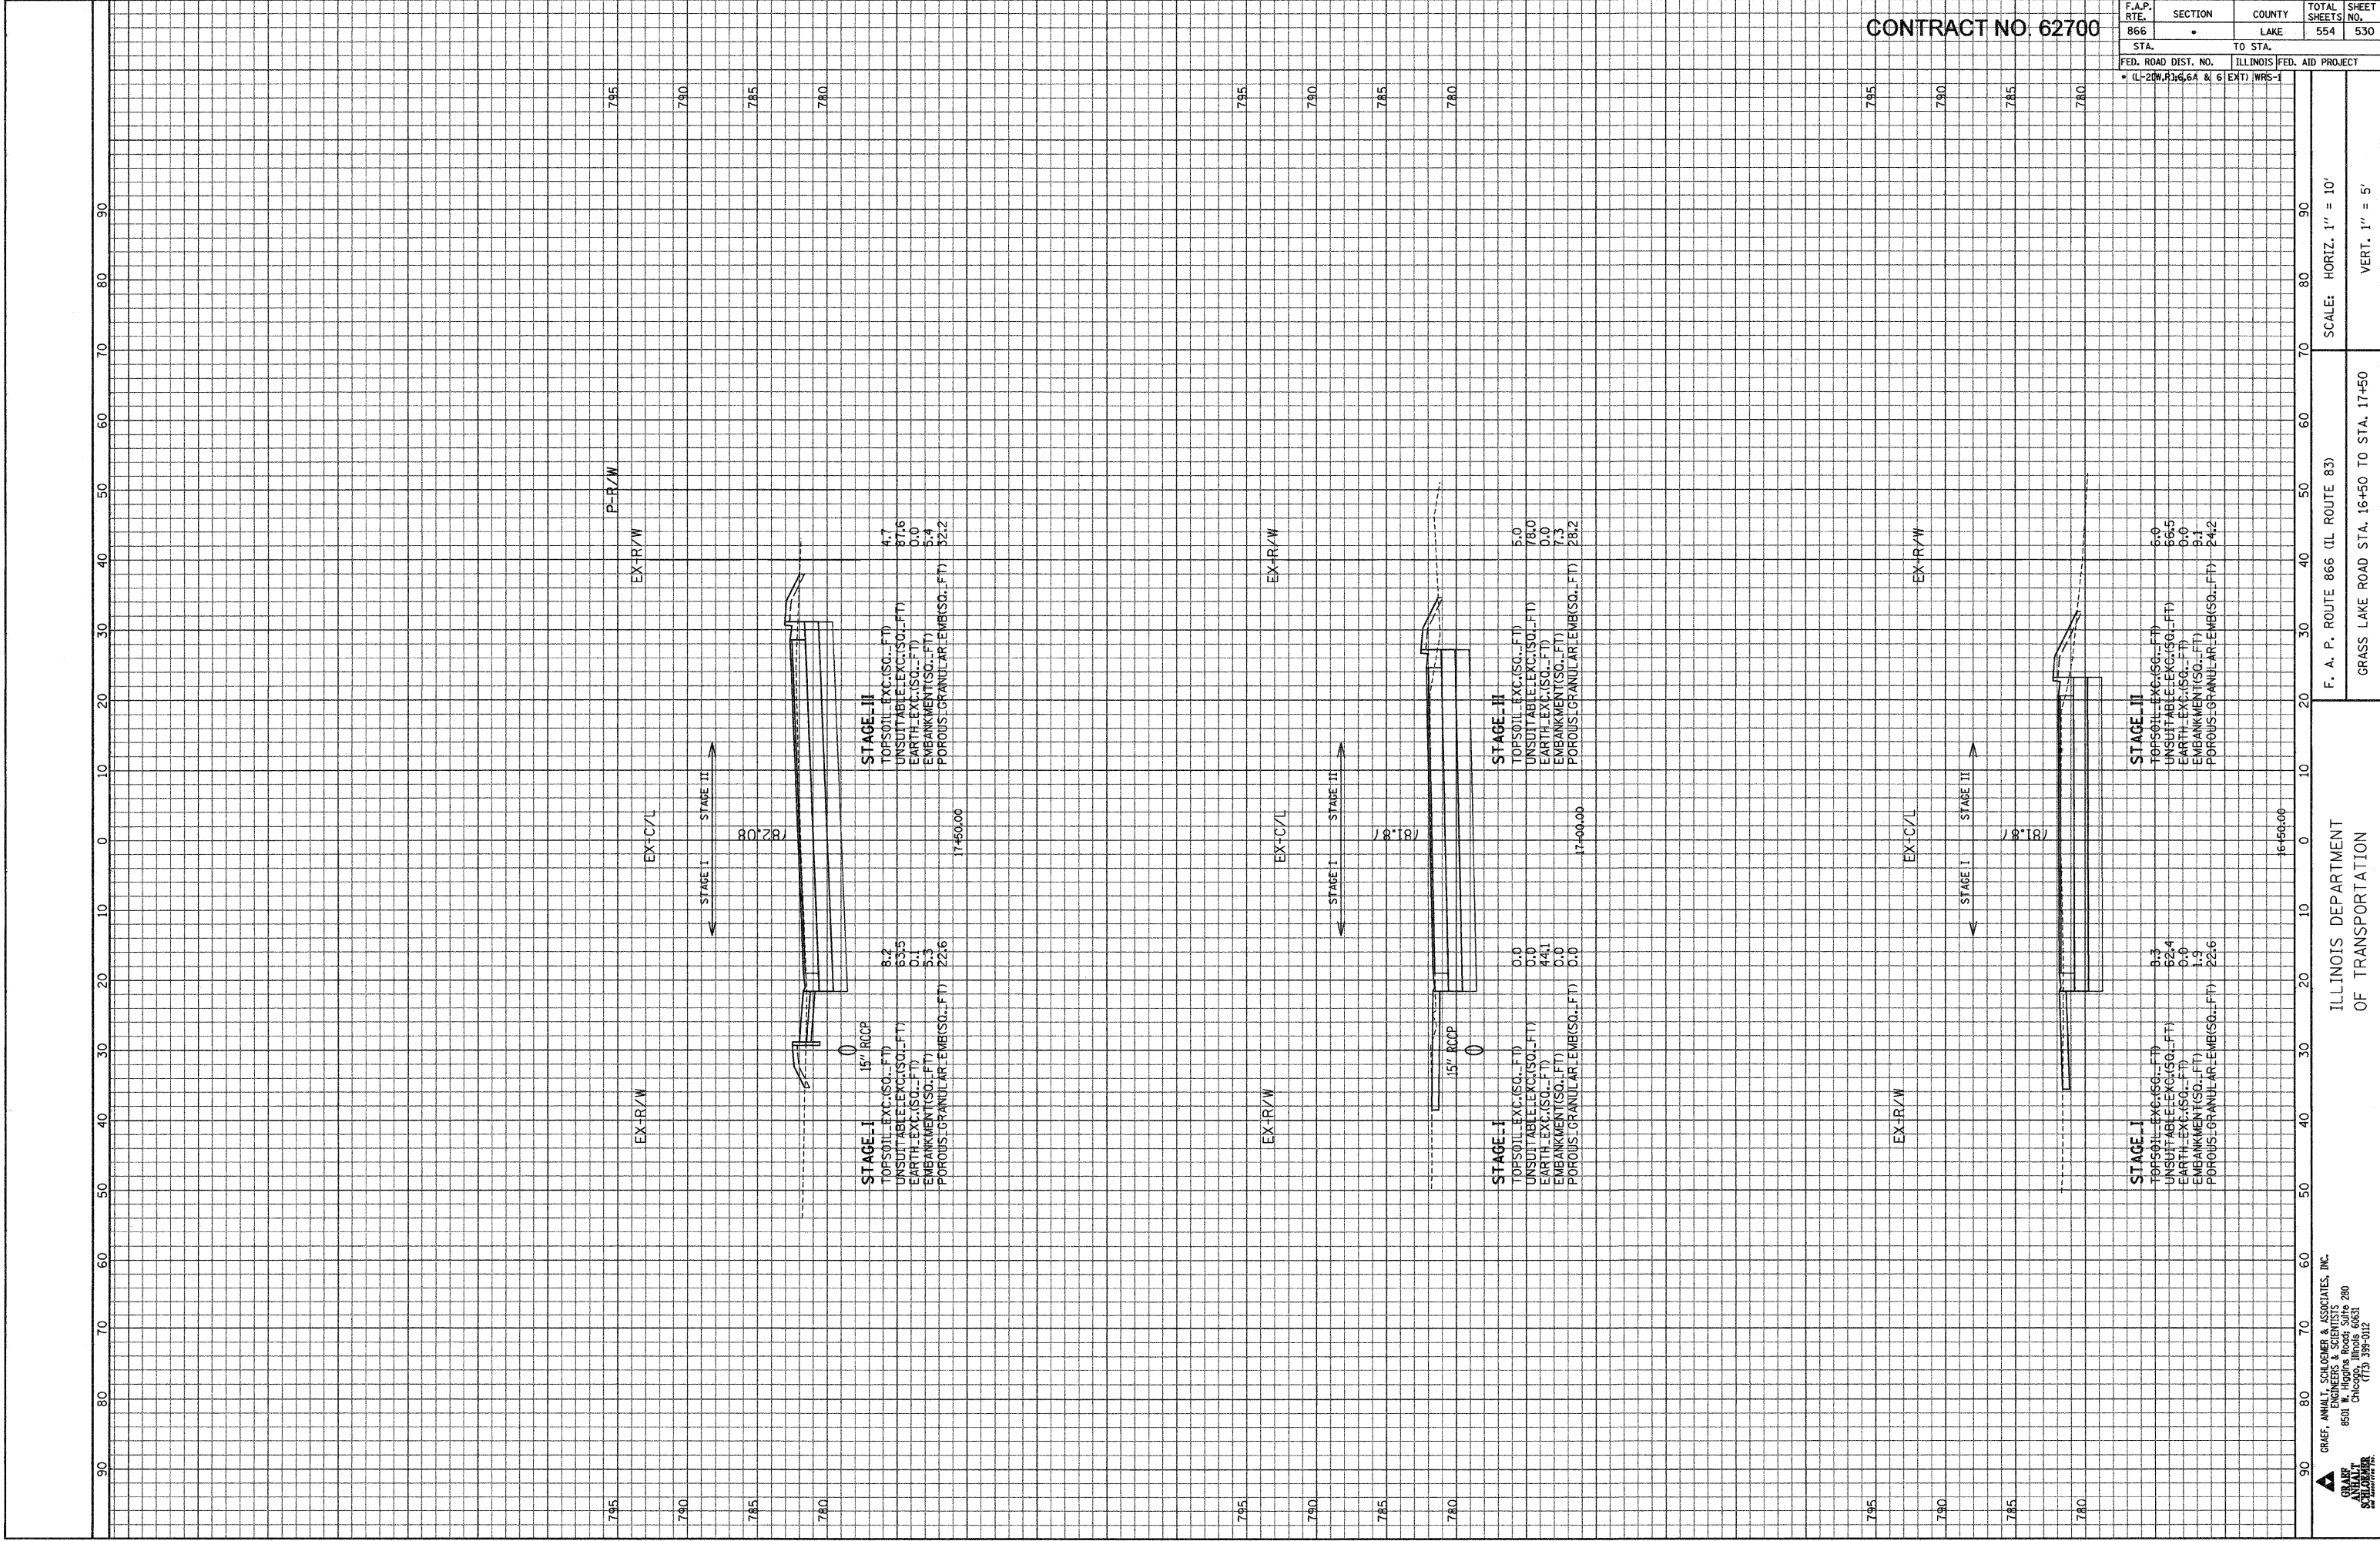

CONTRACT NO. 62700

F.A.P. RTE.	SECTION	COUNTY	TOTAL SHEETS	SHEET NO.
866	•	LAKE	554	53


ILLINOIS DEPARTMENT OF TRANSPORTATION

F. A. P. ROUTE 866 (IL ROUTE 83)
GRASS LAKE ROAD STA. 16+50 TO STA. 17+50

SCALE: HORIZ. 1" = 10'
VERT. 1" = 5'

GRAE, ANAT, SCHLUMER & ASSOCIATES, INC.
ENGINEERS & SCIENTISTS
8501 W. Higgins Road, Suite 280
Chicago, Illinois 60631
(773) 399-0122

FILE: G:\2000\00-04\W\Geo\Area\Grass Lake\XSH1.dwg
DATE: 23-Jan-04 09:34

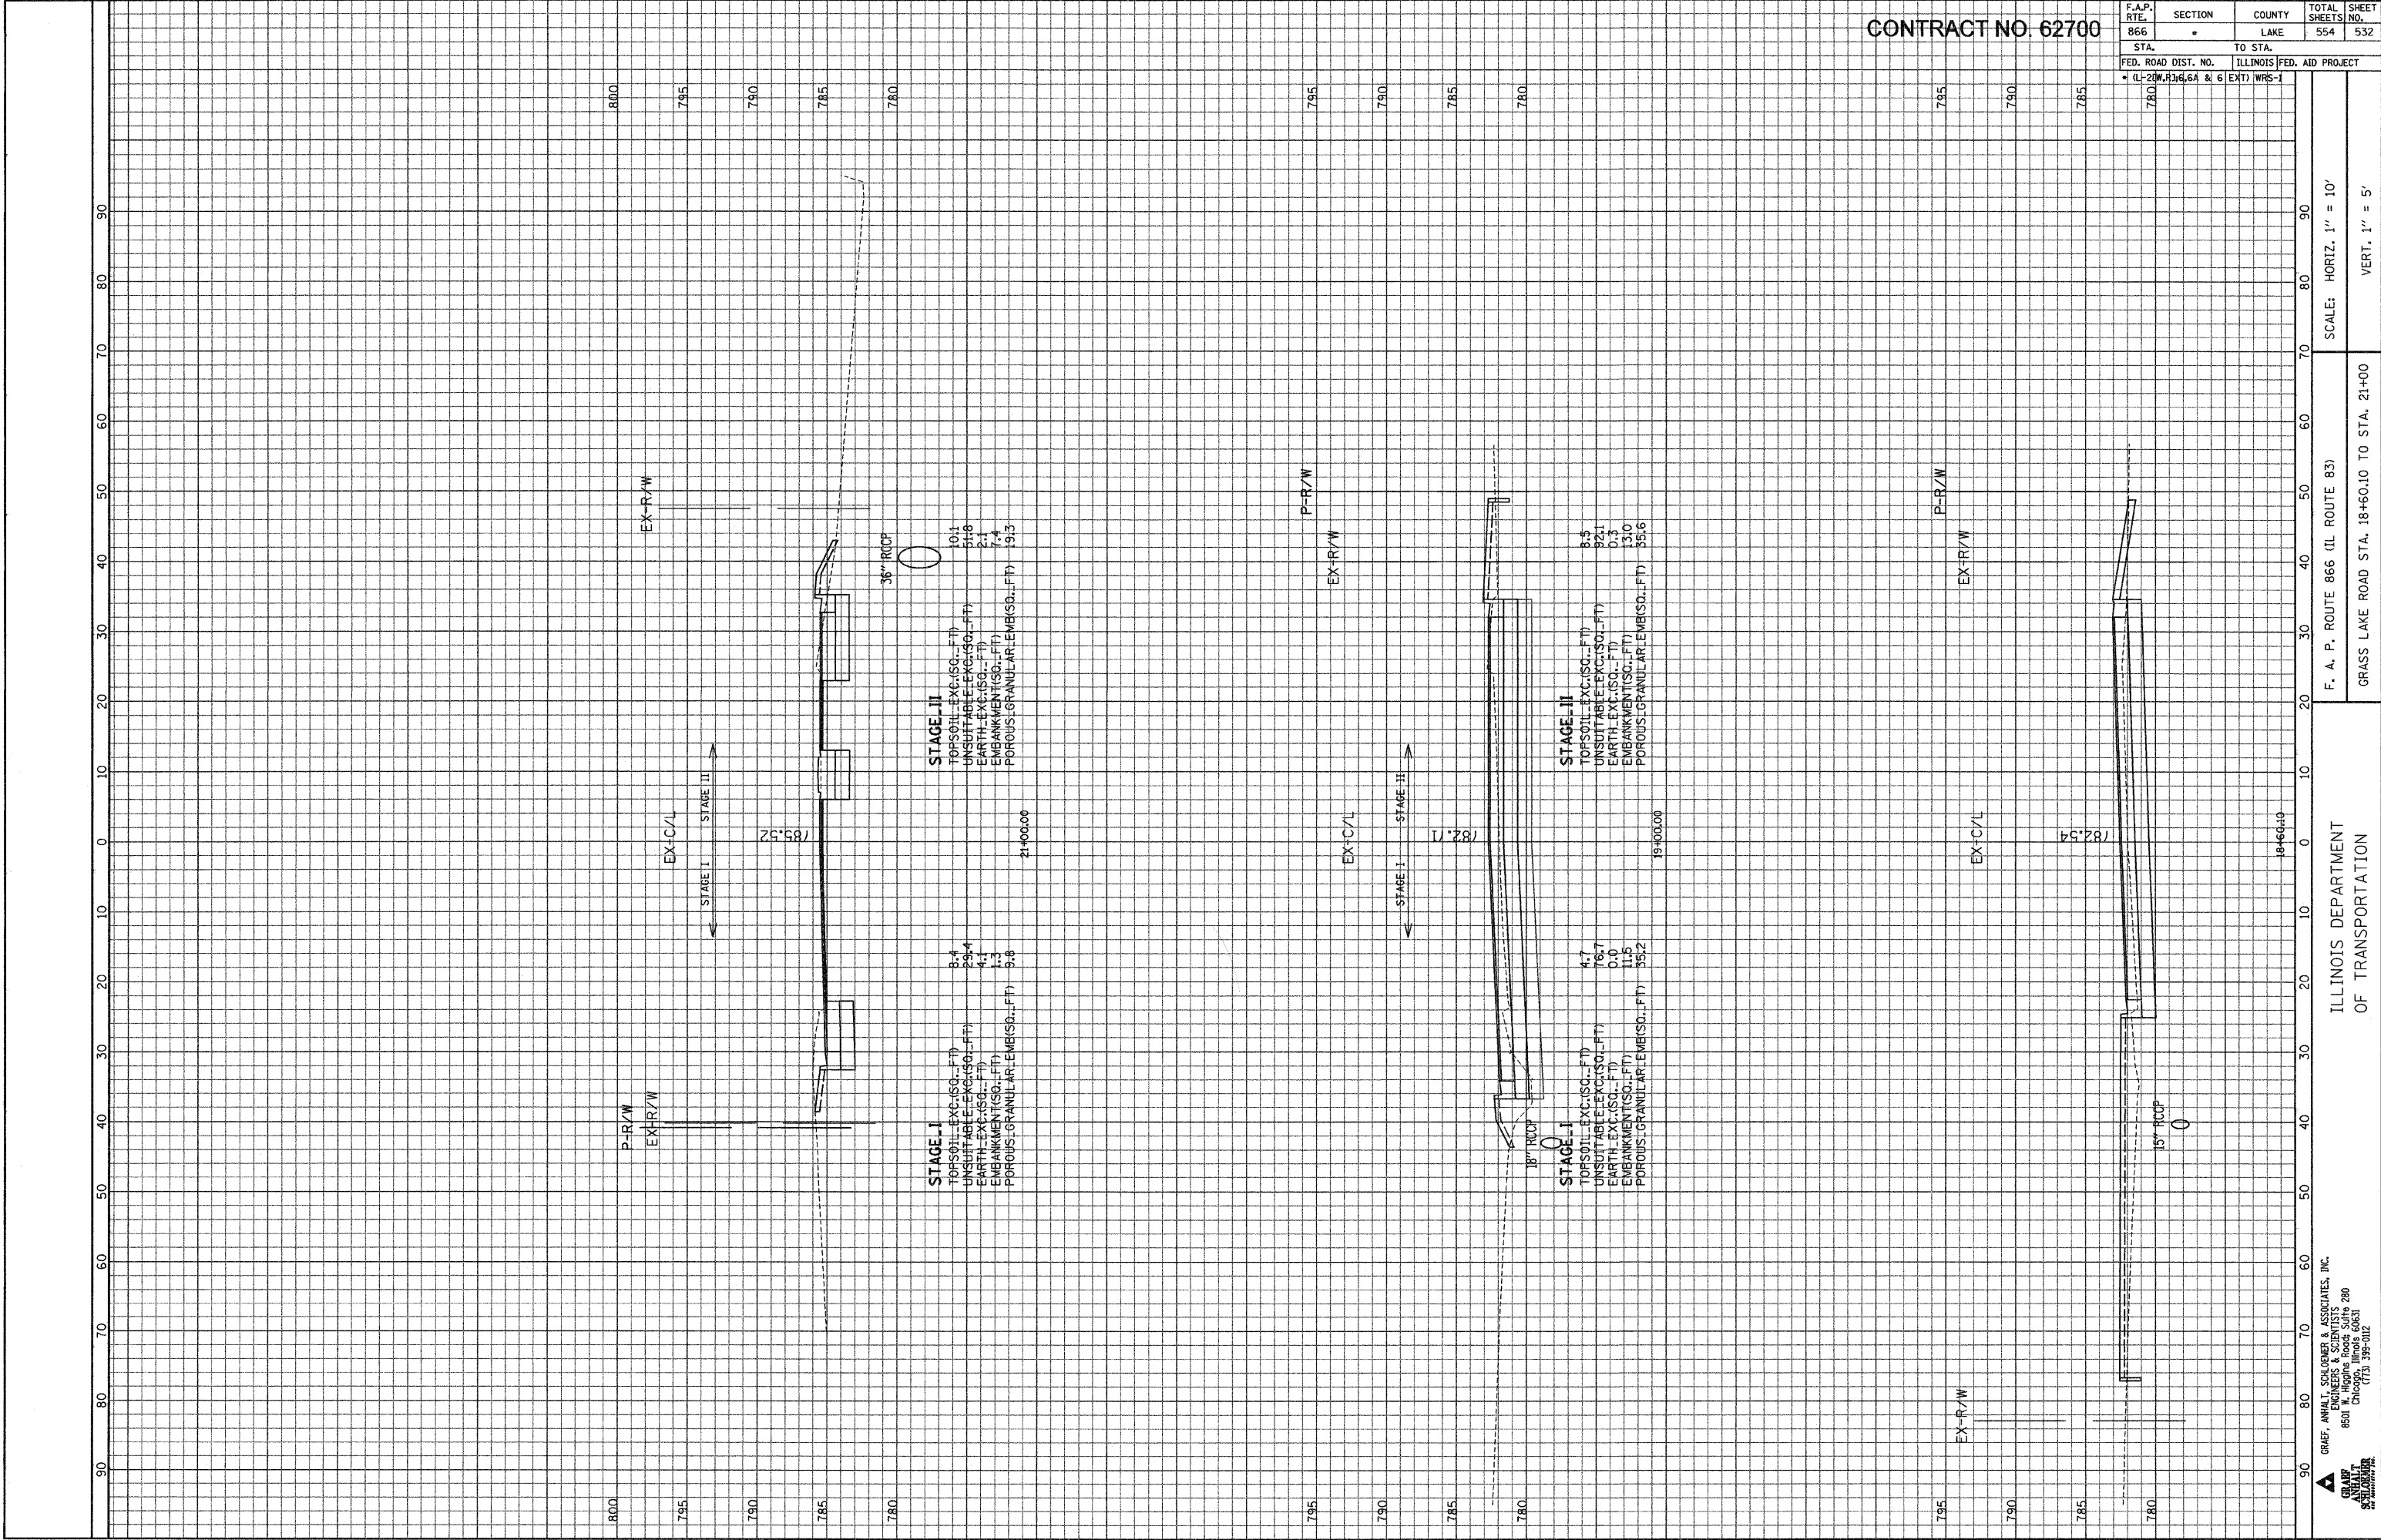

CONTRACT NO. 62700

F.A.P. RTE.	SECTION	COUNTY	TOTAL SHEETS	SHEET NO.
866	LAKE	554	532	532

STA.	TO STA.
780	780

FED. ROAD DIST. NO. ILLINOIS FED. AID PROJECT

CL-27W, R316, 6A & 6 EXT) WRS-1


ILLINOIS DEPARTMENT OF TRANSPORTATION

GRAEF, ANHALT, SCHLOMER & ASSOCIATES, INC.
ENGINEERS & SCIENTISTS
8501 N. Higgins Road, Suite 280
Chicago, Illinois 60631
(773) 399-0112

SCALE: HORIZ. 1" = 10'
VERT. 1" = 5'

F. A. P. ROUTE 866 (IL ROUTE 83)
GRASS LAKE ROAD STA. 18+60.10 TO STA. 21+00

FILE: G:\2004\0424\N\geo\Area\Grass_Lake\XSH1-01.dgn
DATE: 23-Jan-04 09:34

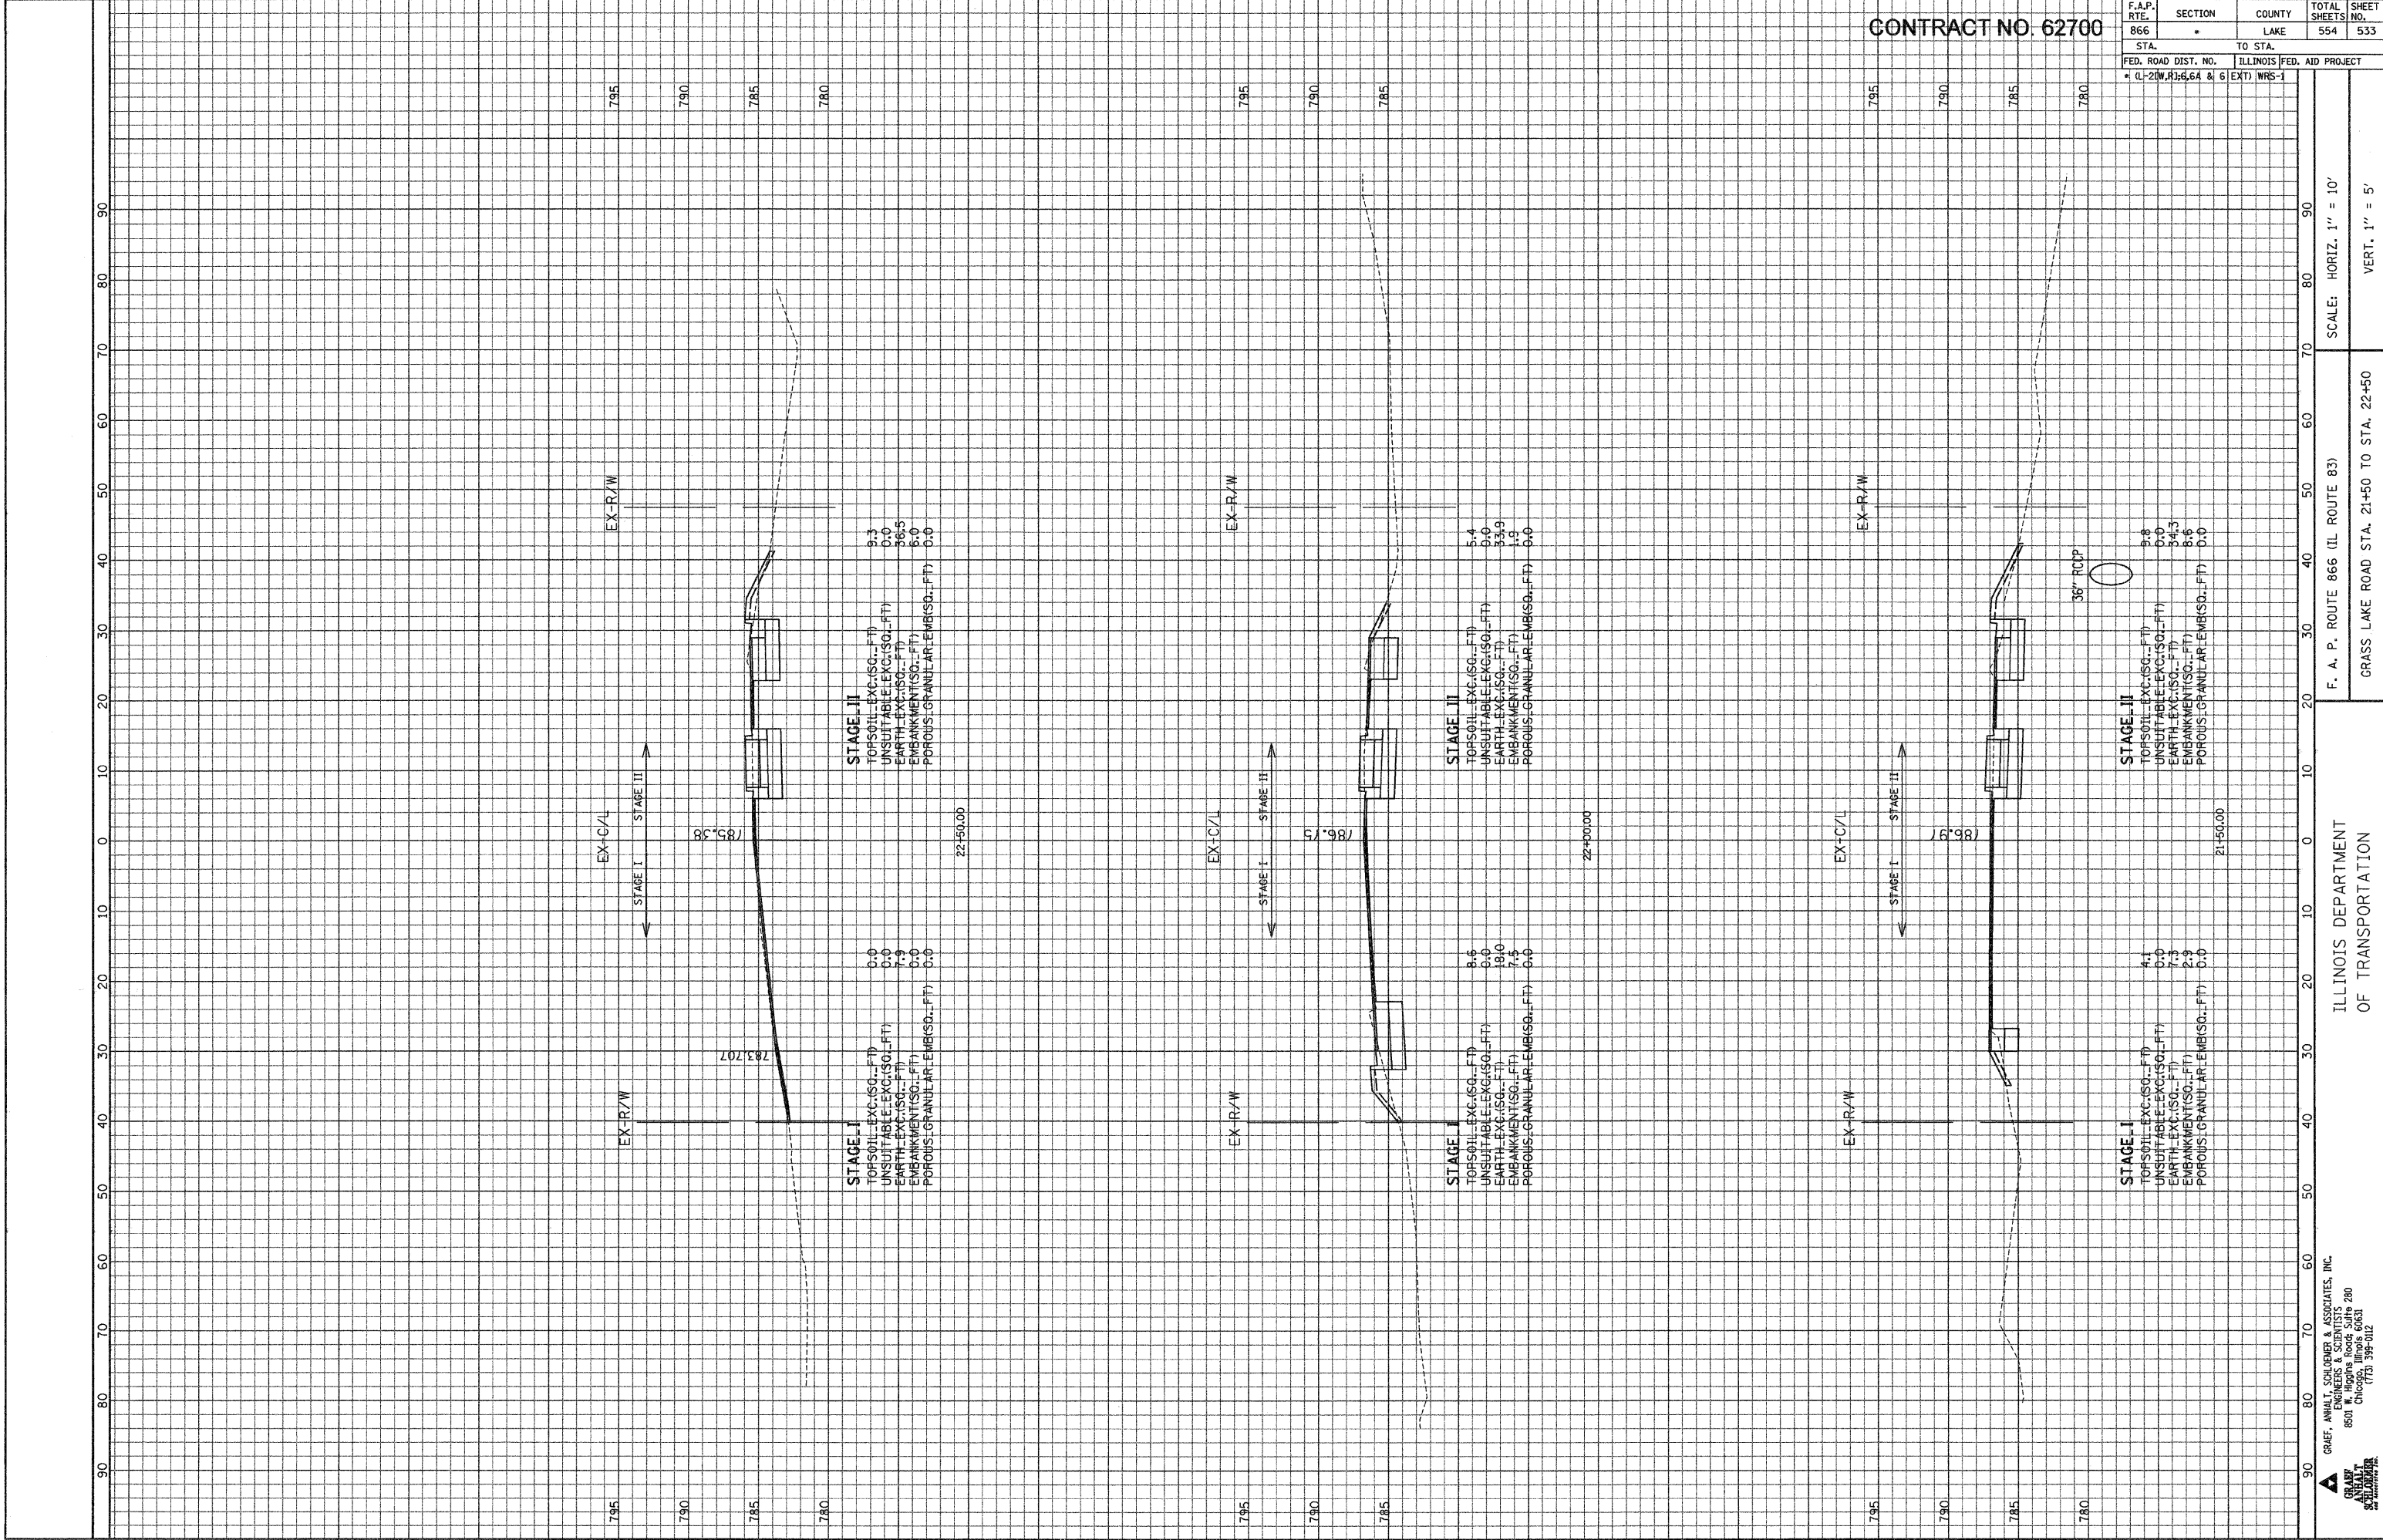

CONTRACT NO. 62700


F.A.P. RTE.	SECTION	COUNTY	TOTAL SHEETS NO.	SHEET NO.
866	*	LAKE	554	533

STA.	TO STA.	FED. ROAD DIST. NO.	ILLINOIS	FED. AID PROJECT
866	866	11	66A	6

ILLINOIS DEPARTMENT OF TRANSPORTATION

GRAE, ANWALT, SCHUMER & ASSOCIATES, INC.
ENGINEERS & SCIENTISTS
8501 W. Higgins Road, Suite 200
Chicago, Illinois 60631
(773) 399-0112

SCALE: HORIZ. 1" = 10'
VERT. 1" = 5'

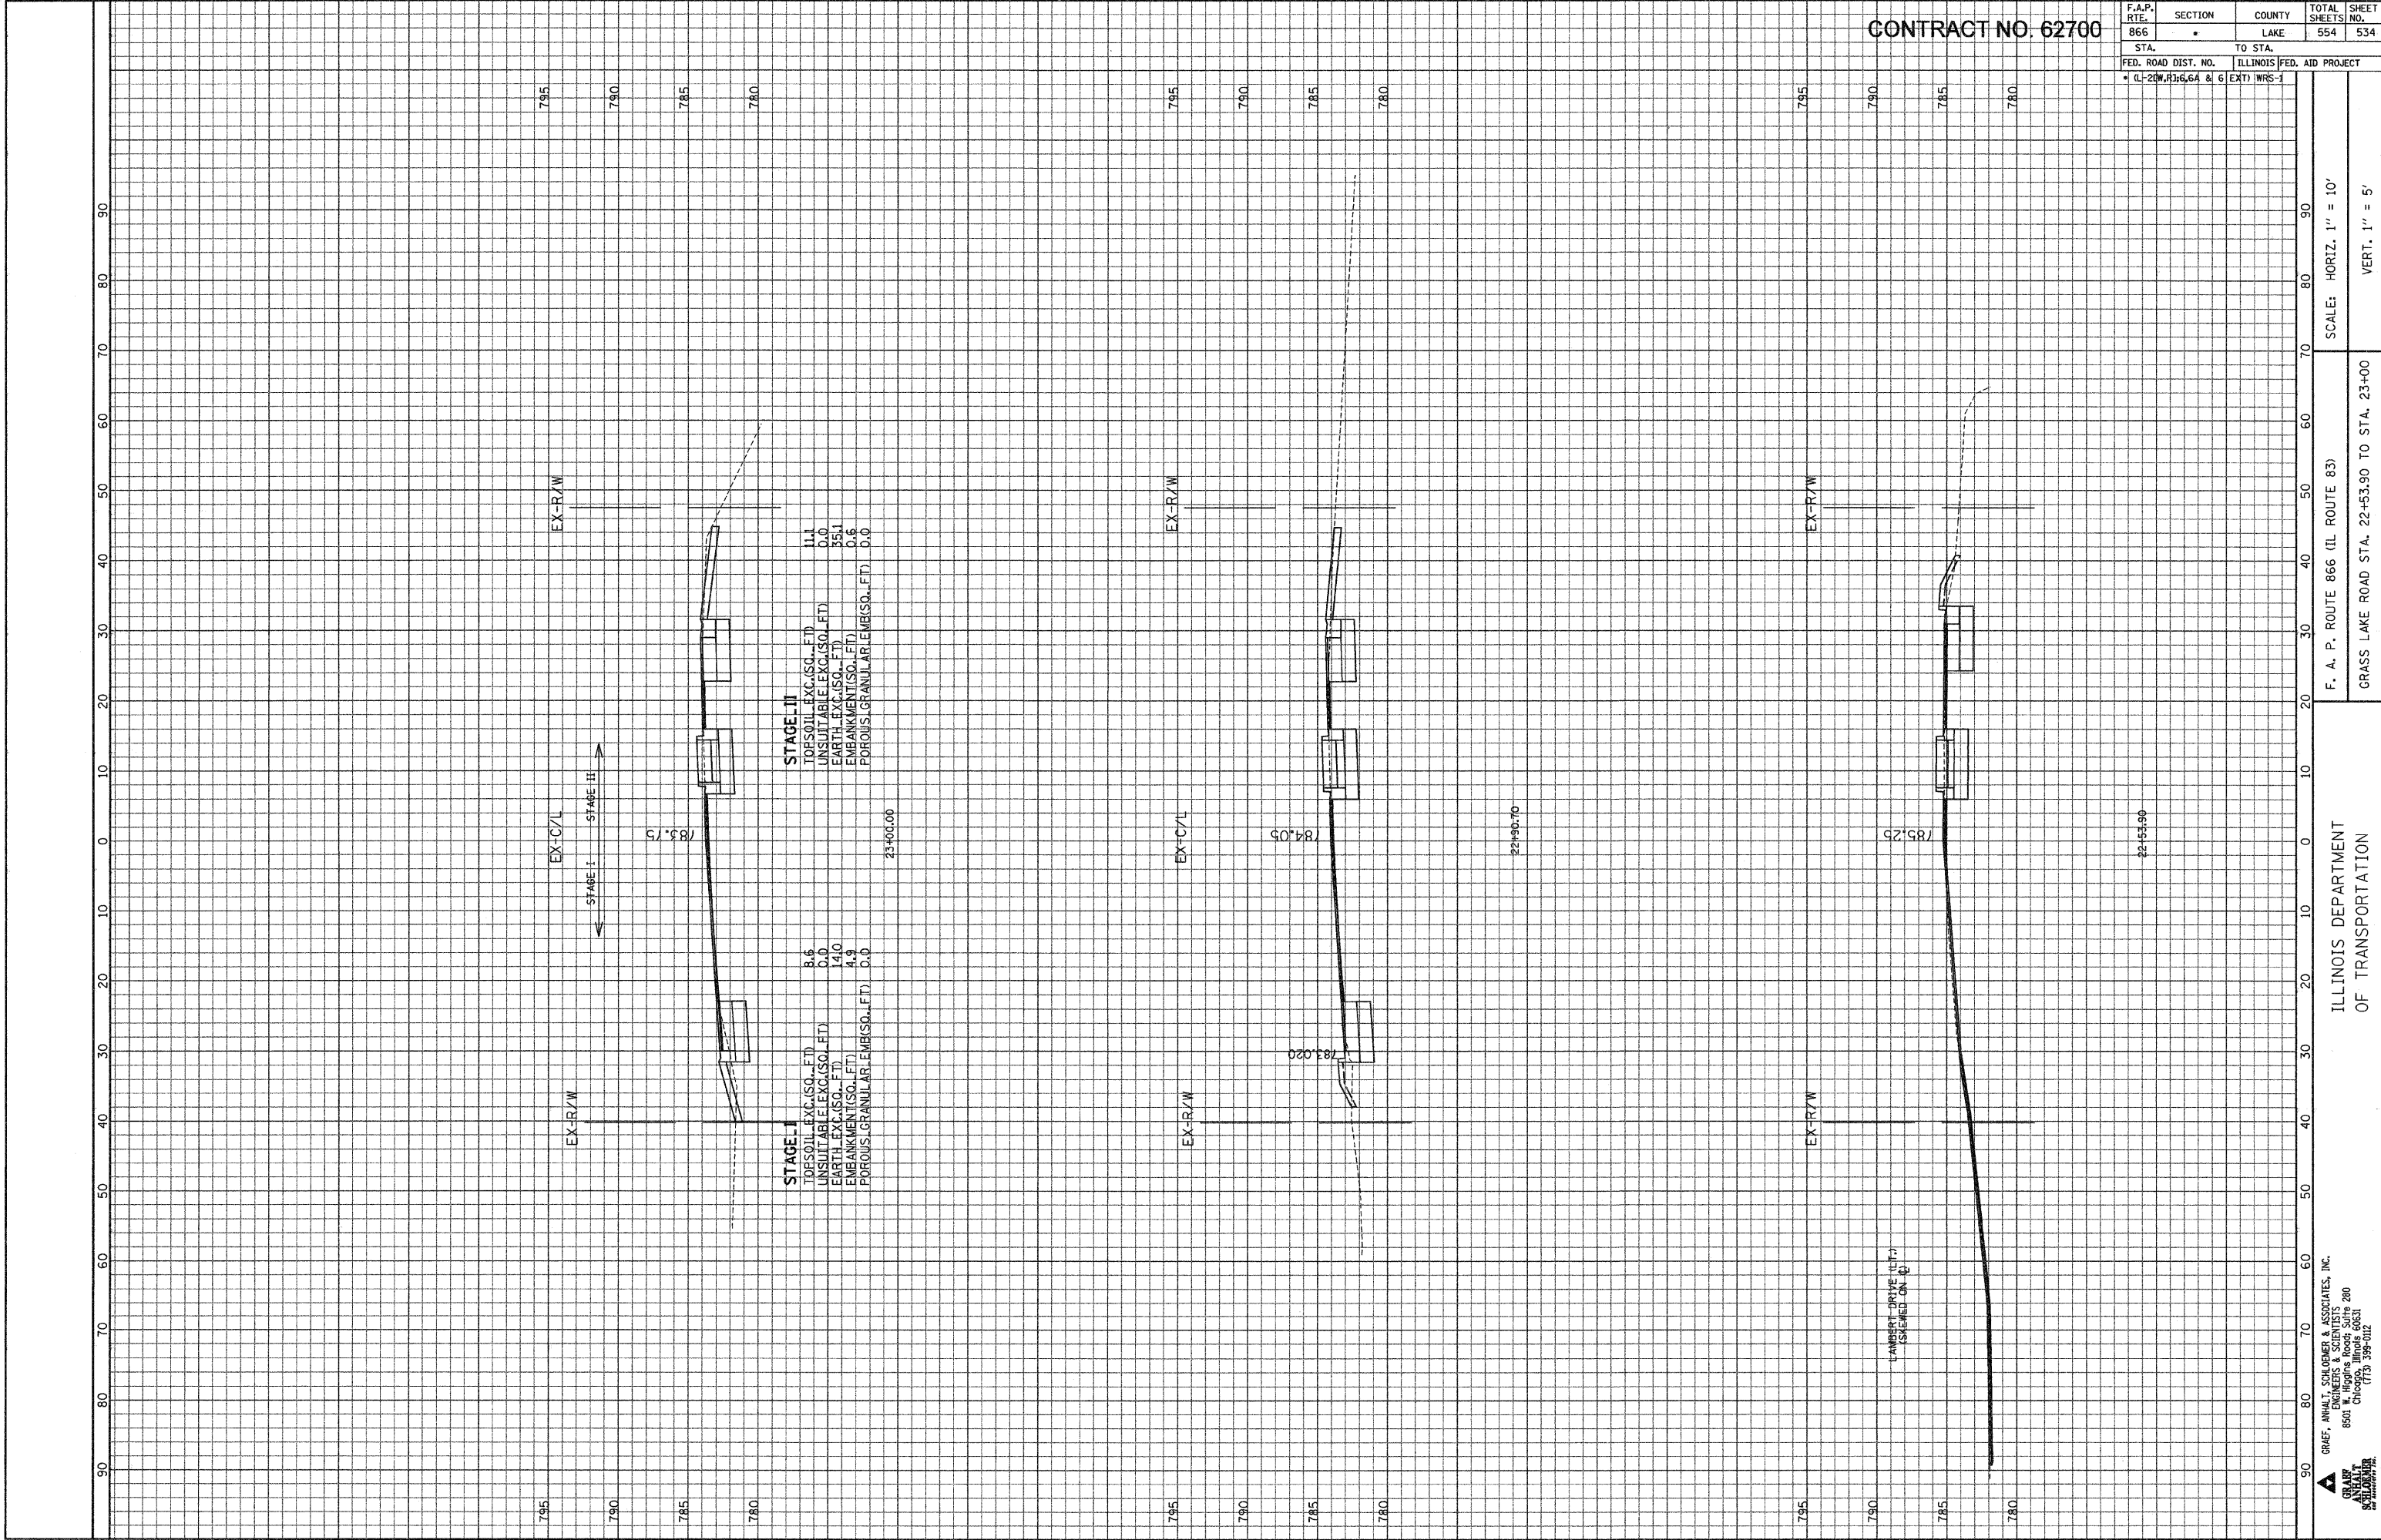

CONTRACT NO. 62700

F.A.P. RTE.	SECTION	COUNTY	TOTAL SHEETS	SHEET NO.
866	•	LAKE	554	534

STA.	TO STA.
FED. ROAD DIST. NO.	ILLINOIS FED. AID PROJECT


• (L-21W, R1-6, 6A & 6) EXT) WRS-1

ILLINOIS DEPARTMENT
OF TRANSPORTATION

GRAE, ANHALT, SCHLOMER & ASSOCIATES, INC.
ENGINEERS & SCIENTISTS
8501 W. Higgins Road Suite 280
Chicago, Illinois 60631
(773) 399-0112

SCALE: HORIZ. 1" = 10'
VERT. 1" = 5'

FILE: G:\2004\02\4\Area\Area\Grass Lake\XSH1.dgn
DATE: 23-Jan-04 09:34

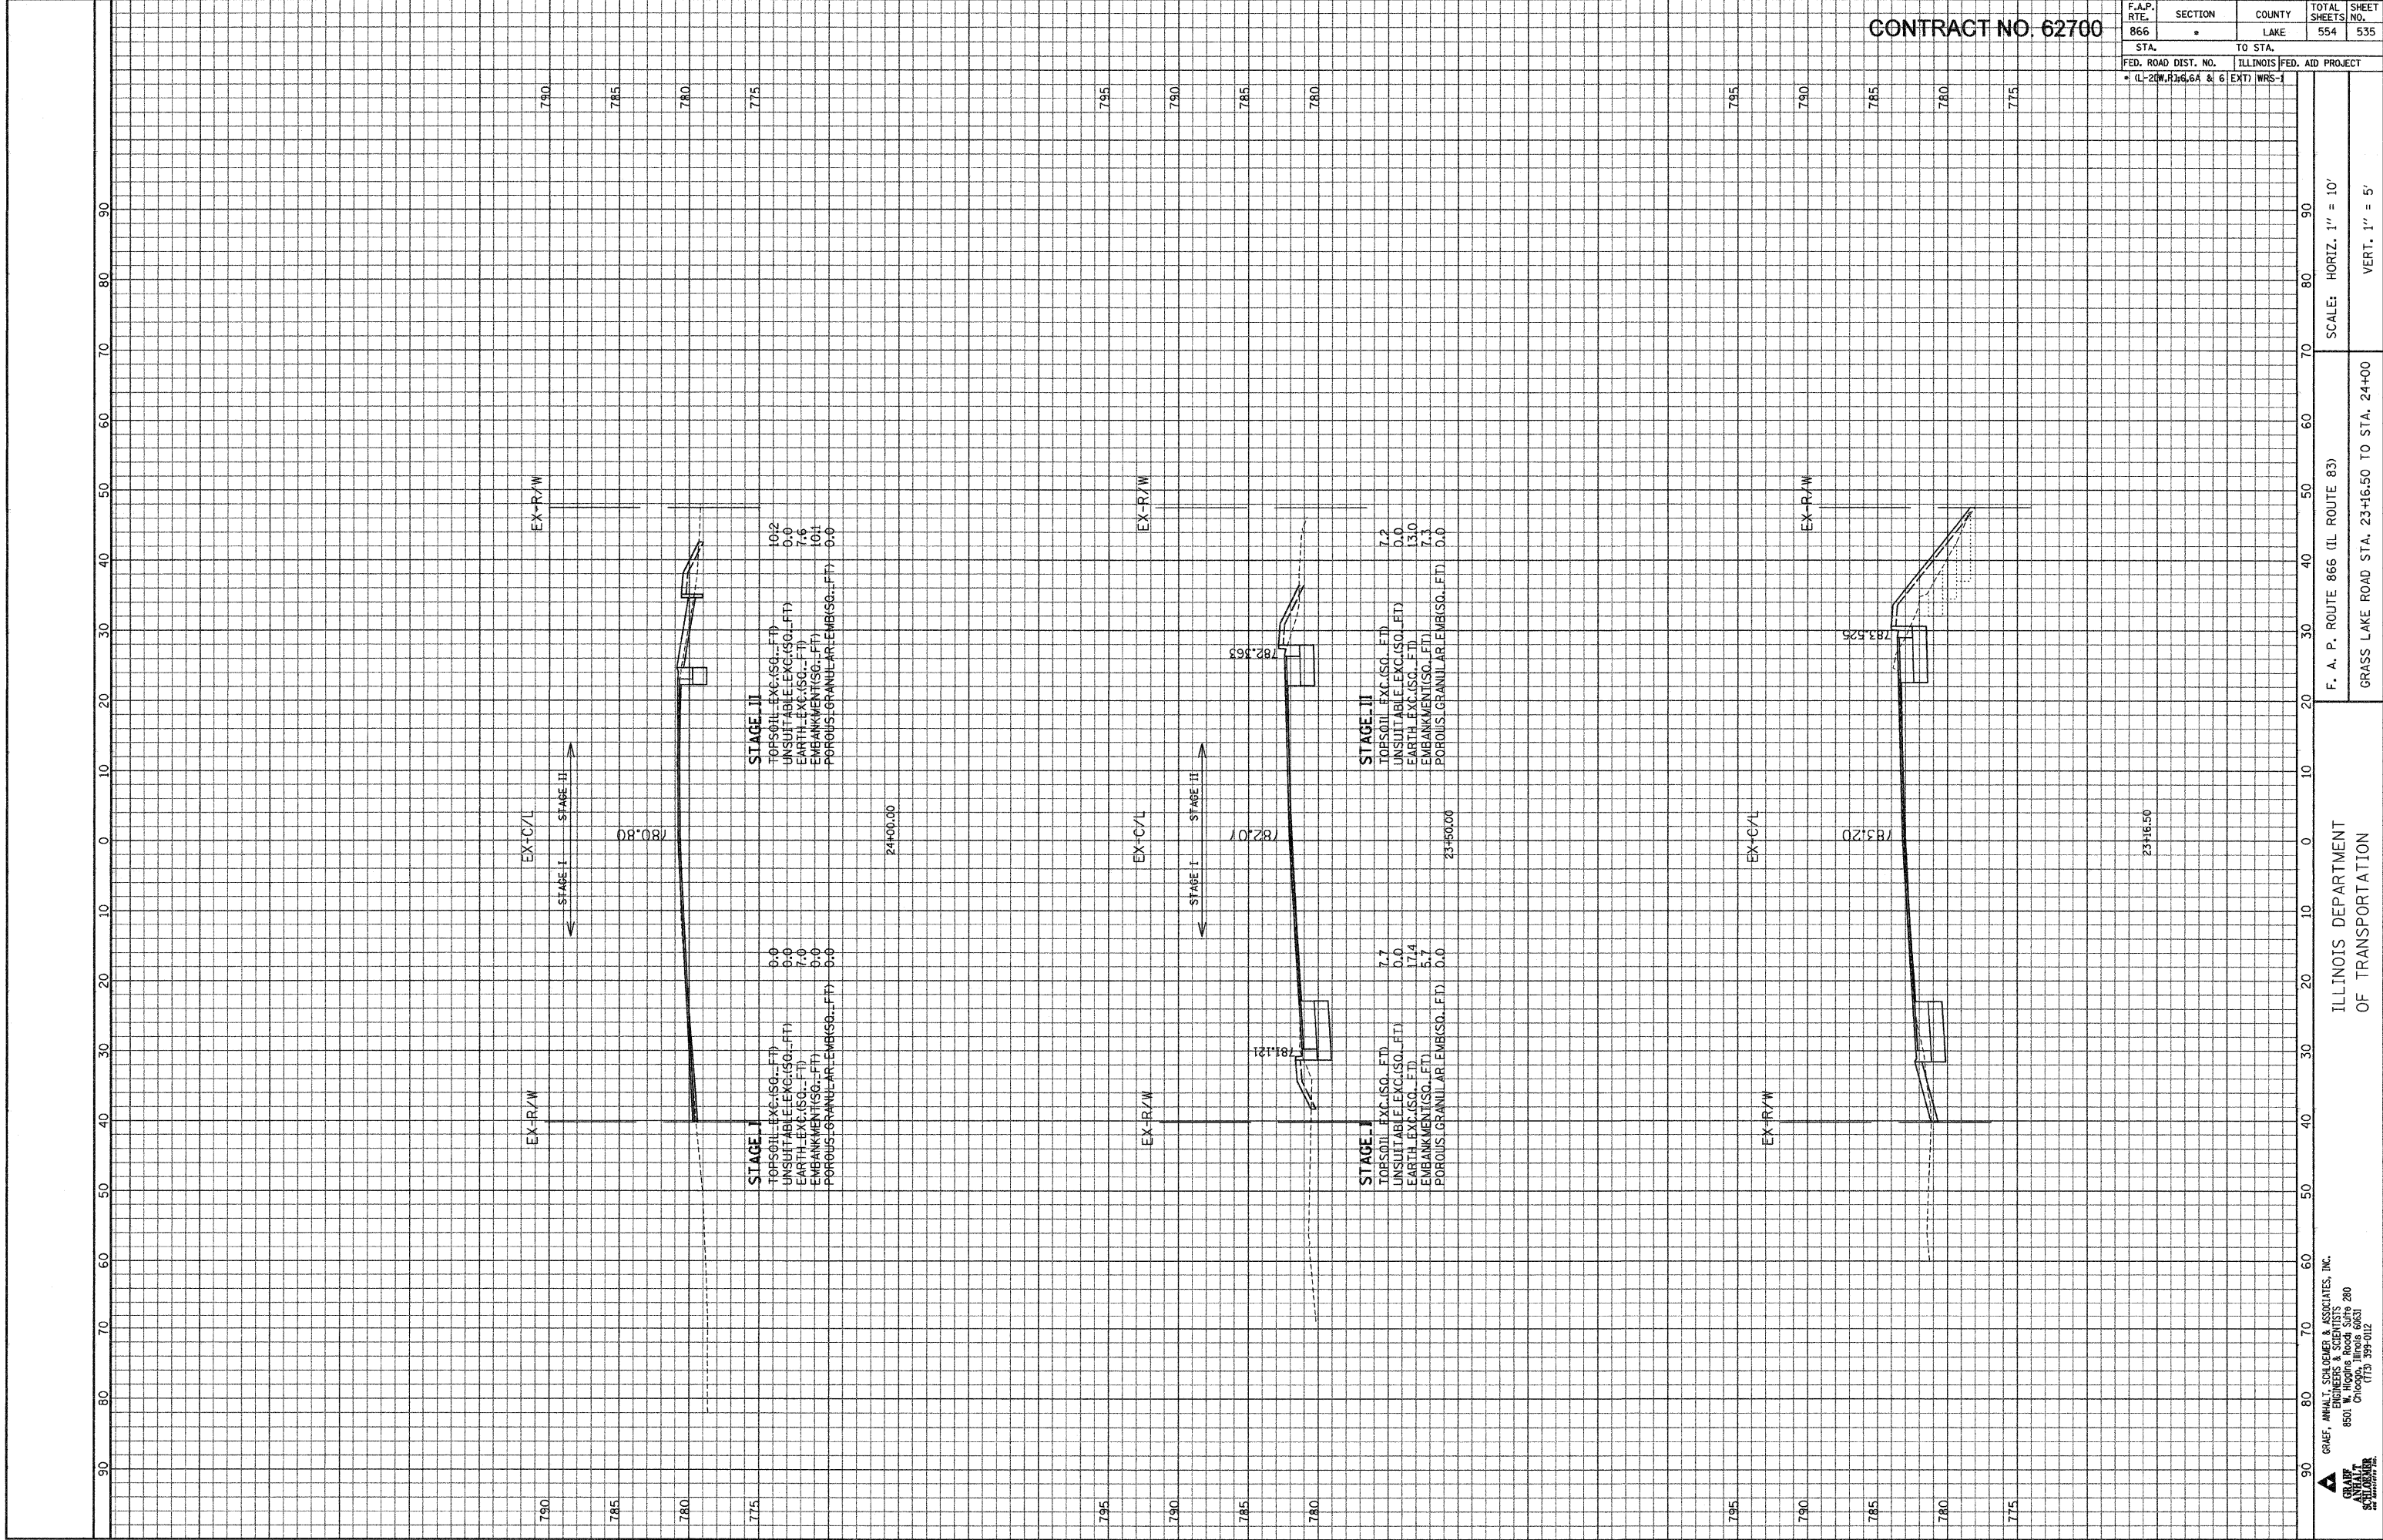

CONTRACT NO. 62700


F.A.P. RTE.	SECTION	COUNTY	TOTAL SHEETS	SHEET NO.
866	*	LAKE	554	535
STA.		TO STA.		
FED. ROAD DIST. NO.		ILLINOIS	FED. AID PROJECT	
* (L-20W, R16.6A & 6		EXT) WRS-1		

ILLINOIS DEPARTMENT
OF TRANSPORTATION

GRAF, ANHALT, SCHLOEMER & ASSOCIATES, INC.
ENGINEERS & SCIENTISTS
9501 W. Higgins Road, Suite 200
Chicago, Illinois 60631
(773) 359-0112

SCALE: HORIZ. 1" = 10'
VERT. 1" = 5'

FILE: G:\2000\0224 N\geop\Areas\Grass Lake\XSH1.dwg
DATE: 23-Jan-04 09:34

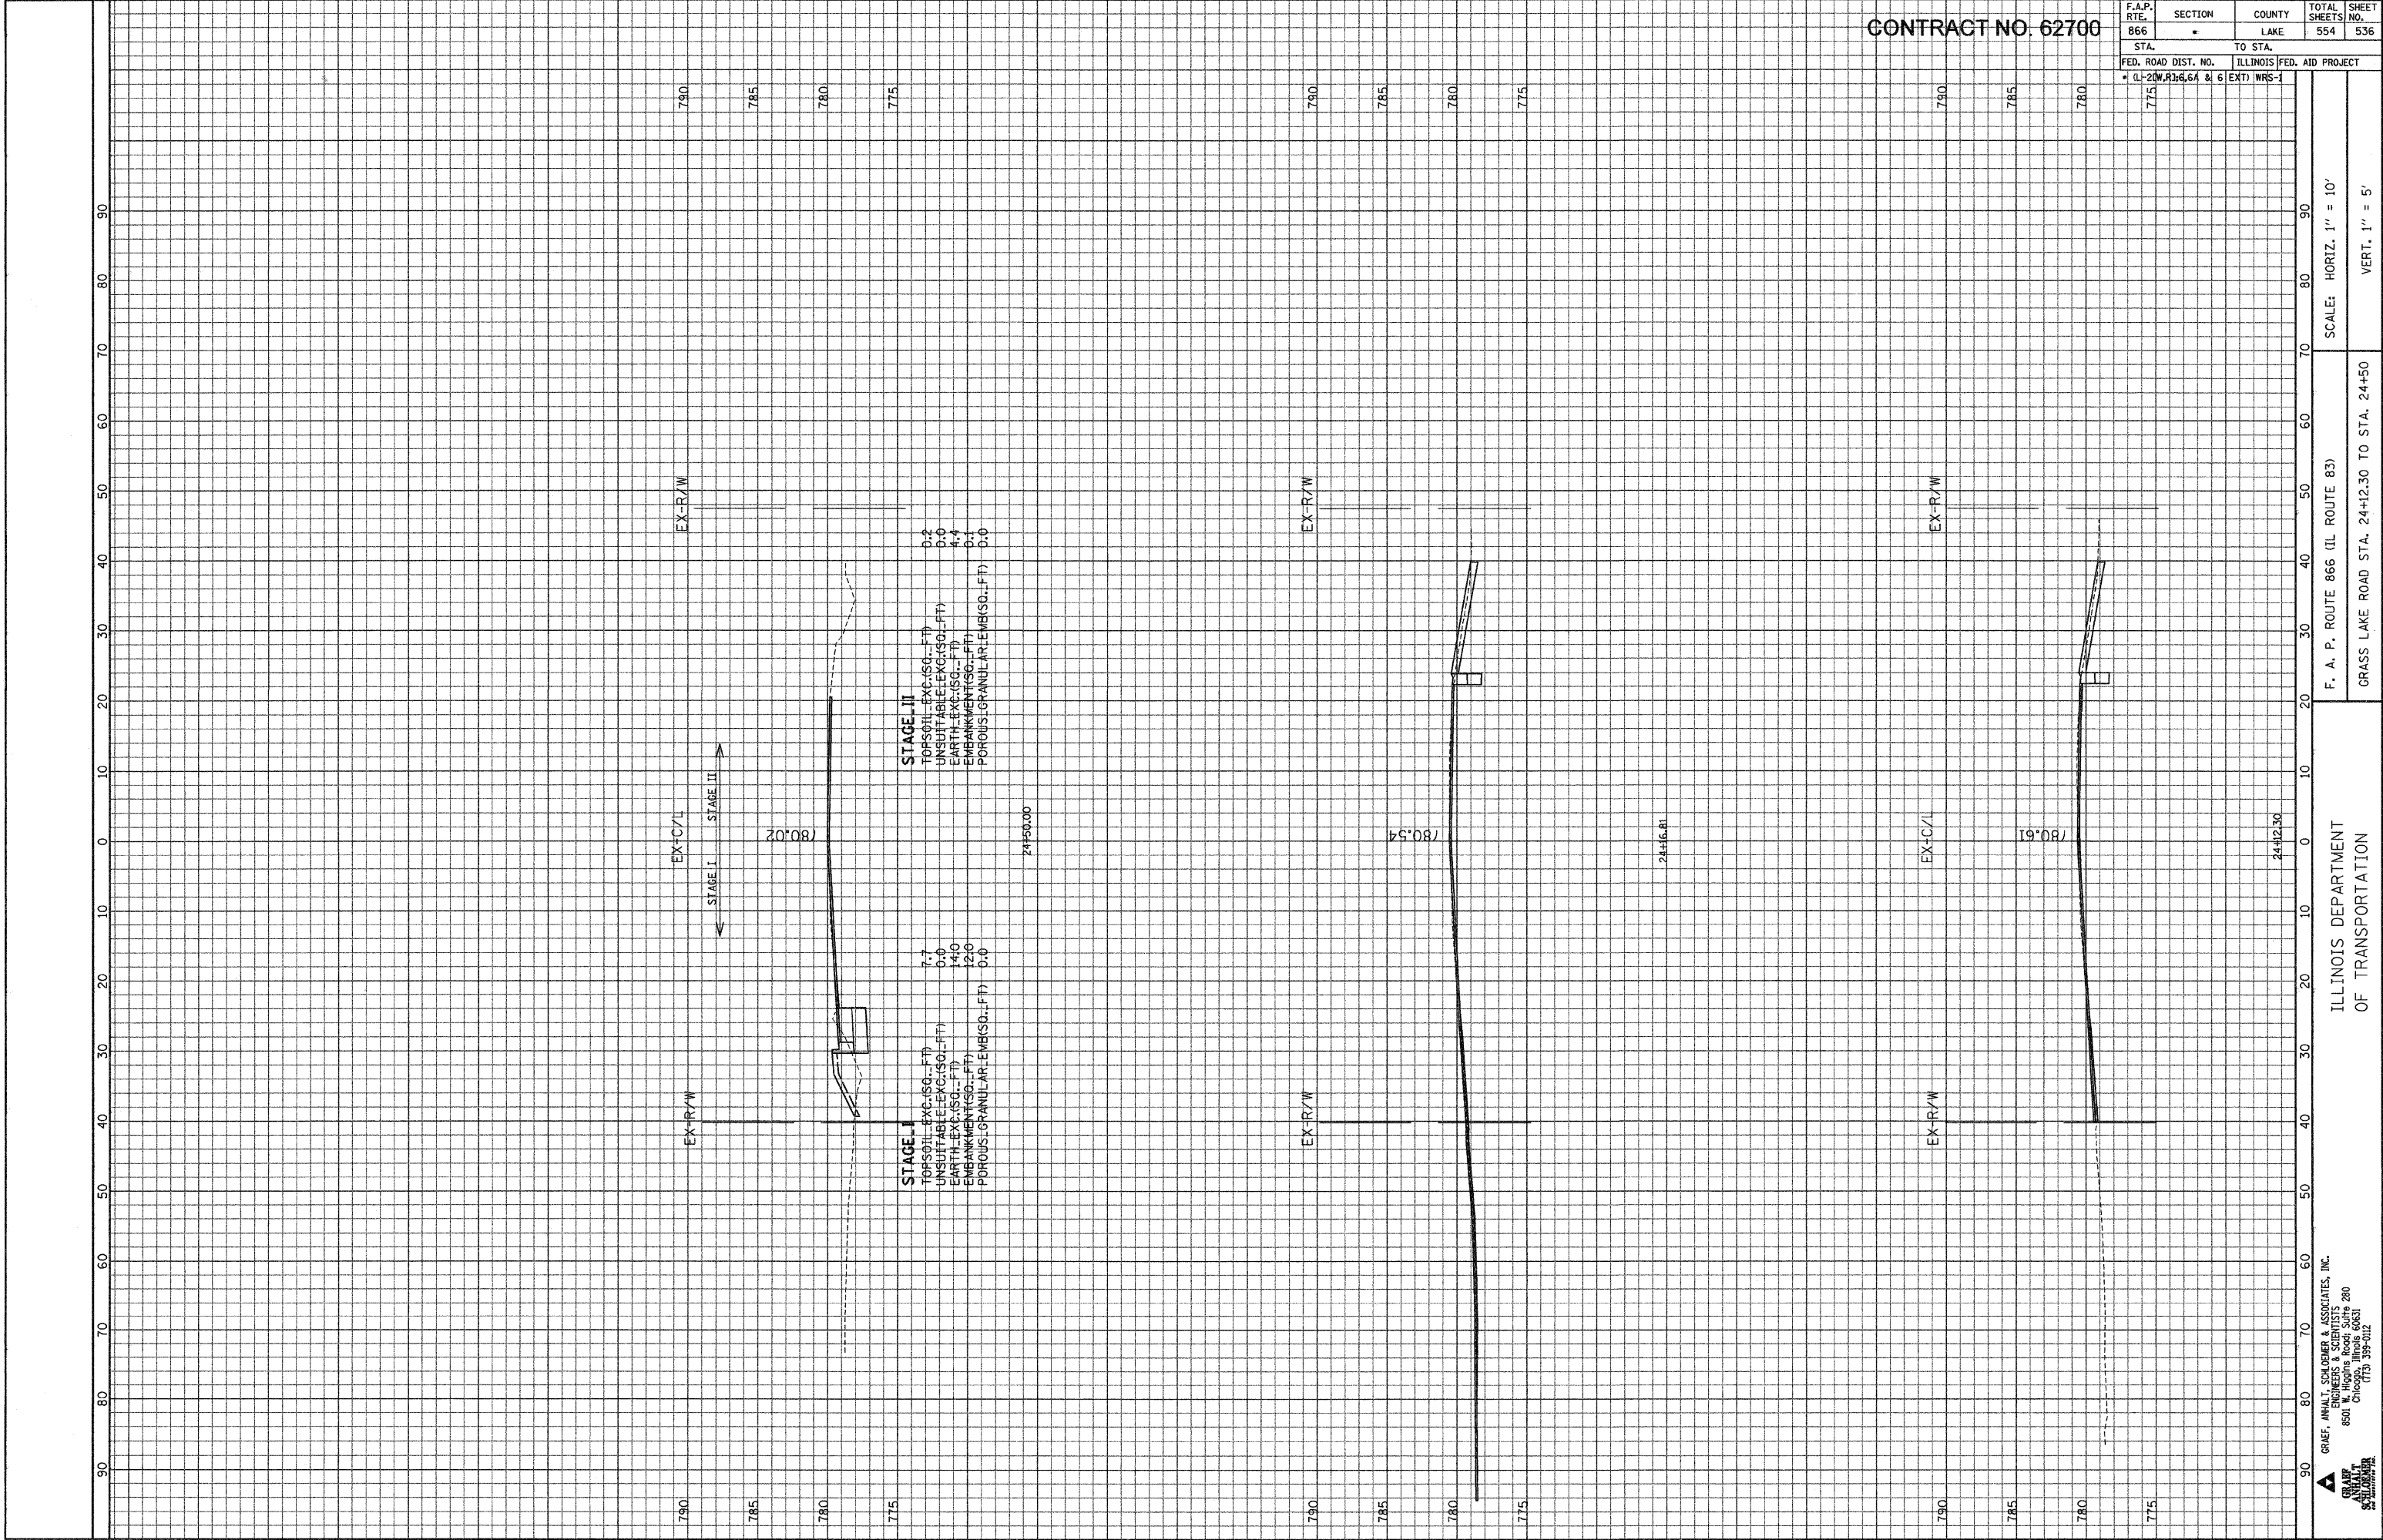

CONTRACT NO. 62700

F.A.P. RTE.	SECTION	COUNTY	TOTAL SHEETS NO.	SHEET NO.
866	LAKE	LAKE	554	536


FED. ROAD DIST. NO.	ILLINOIS FED. AID PROJECT
1-20W.R. 6.6A & 6	EXT. WRS-1

ILLINOIS DEPARTMENT
OF TRANSPORTATION


GRAE, ANHAT, SCHUMER & ASSOCIATES, INC.
ENGINEERS & SCIENTISTS
8501 N. Higgins Road, Suite 280
Chicago, Illinois 60631
(773) 399-0122

SCALE: HORIZ. 1" = 10'
VERT. 1" = 5'

FILE: G:\2000\02-4\NGRAE\Area\Grass_Lake\XSHI_61.dgn
DATE: 23-Jan-04 09:34

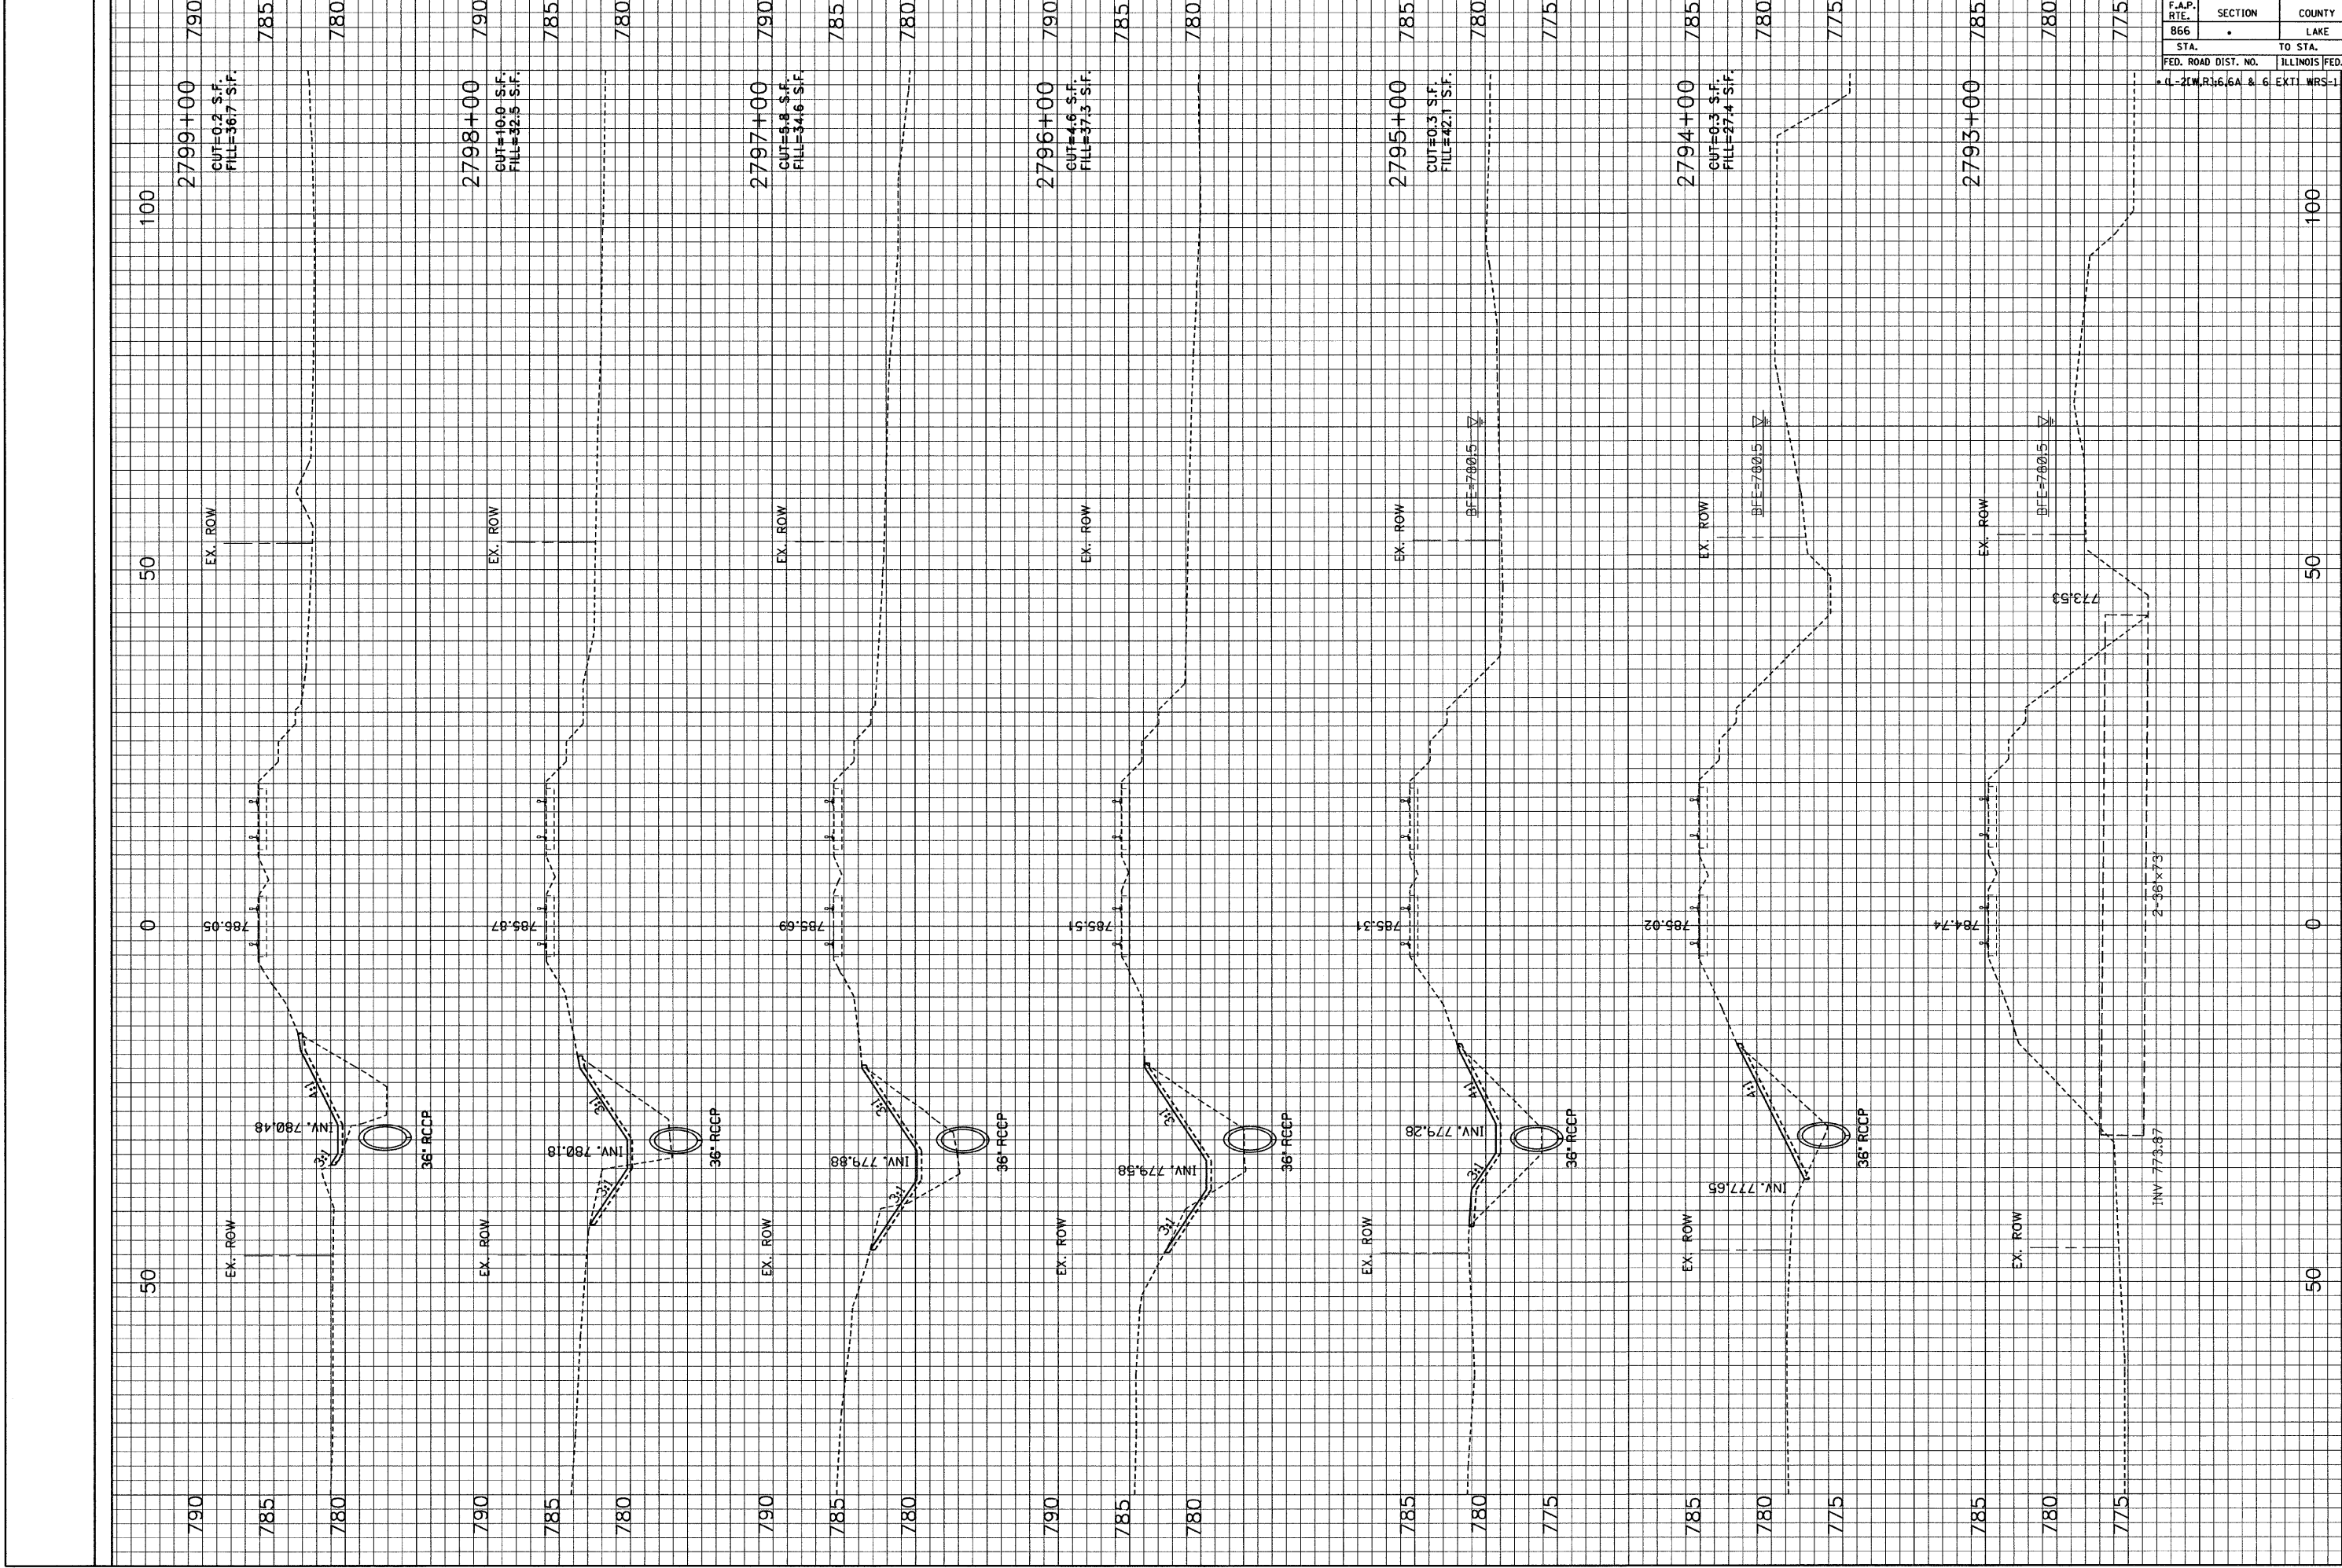


F. A. P. ROUTE 866 (IL ROUTE 83)	ILLINOIS DEPARTMENT OF TRANSPORTATION		SCALE: HORIZ. 1" = 10'	
	RAILROAD SOUTH OF GRASS LAKE ROAD		VERT. 1" = 5'	

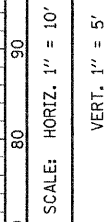

ILLINOIS DEPARTMENT
OF TRANSPORTATION

GRAEF
ANHALT
SCHLOEMER
ENGINEERS & SCIENTISTS
8501 W. Higgins Road, Suite 280
Chicago, Illinois 60631
(773) 399-0112

Area 173 Street View 173 dr 2/22/2008 4:46:56 AM

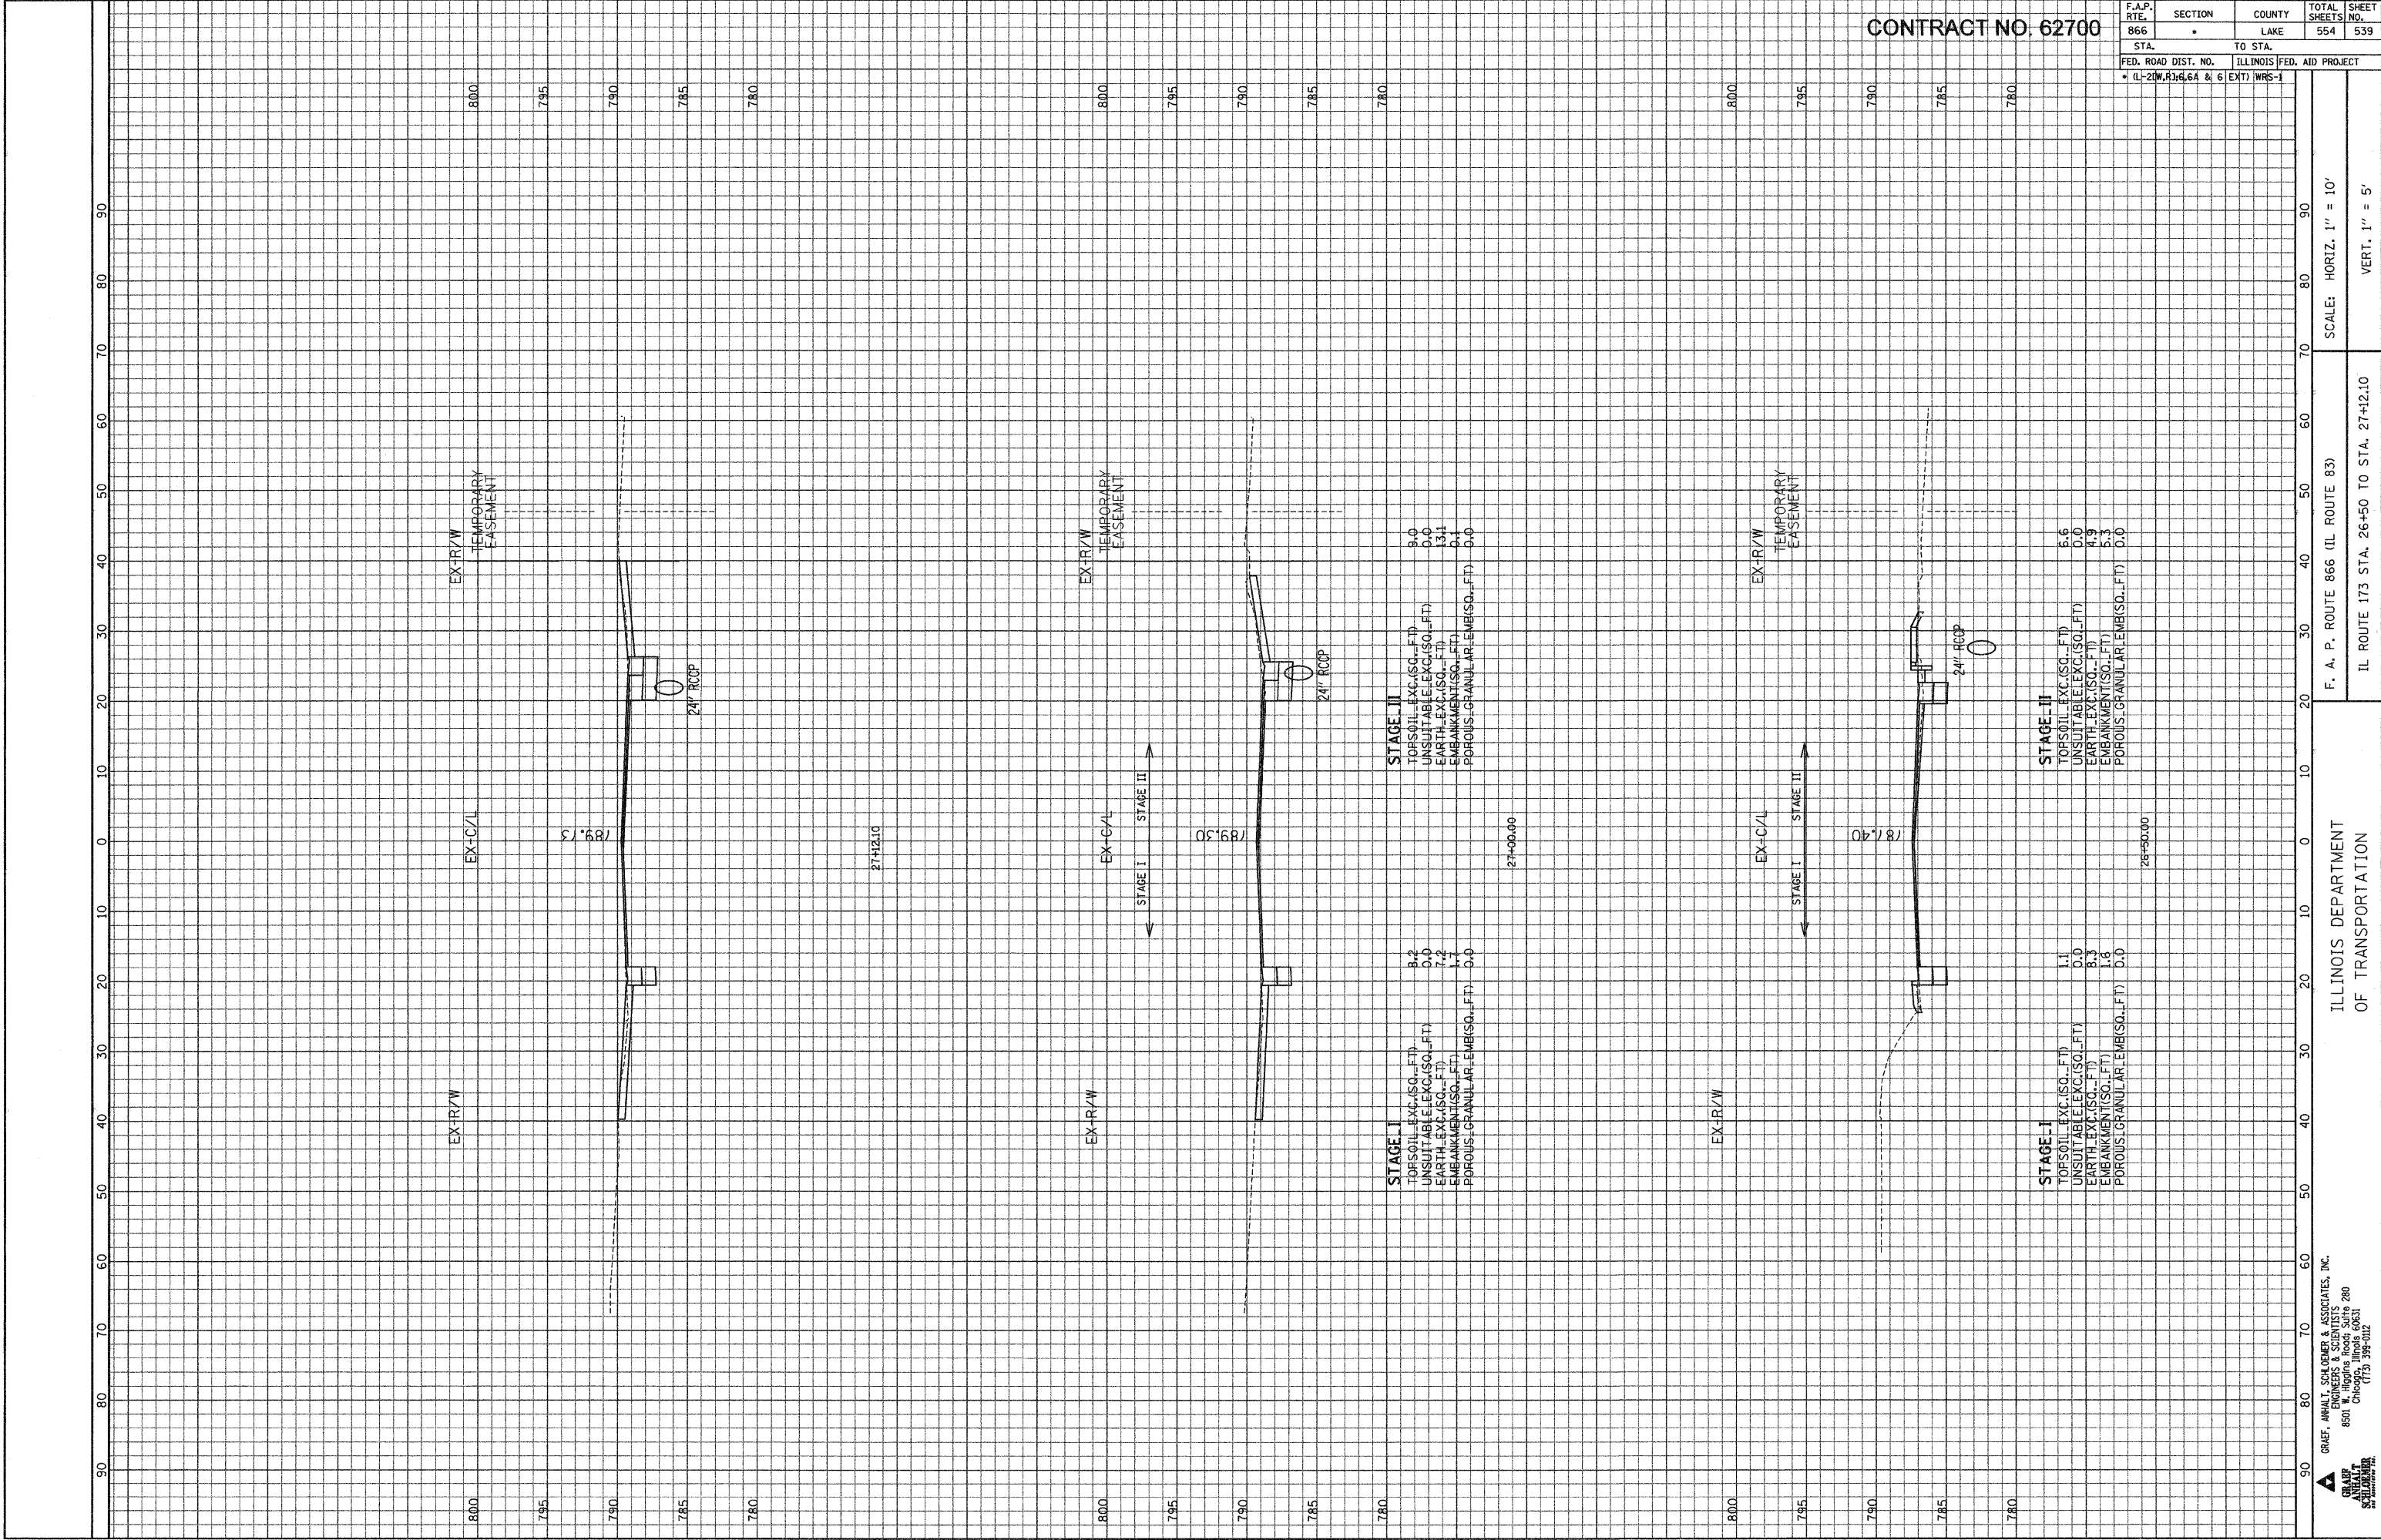

CONTRACT NO. 62700


F.A.P. RTE.	SECTION	COUNTY	TOTAL SHEETS	SHEET NO.
866	.	LAKE	554	539
STA.		TO STA.		
FED. ROAD DIST. NO.		ILLINOIS	FED. AID PROJECT	

ILLINOIS DEPARTMENT OF TRANSPORTATION

GRAE, ANHAI, SCHUMER & ASSOCIATES, INC.
ENGINEERS & SCIENTISTS
8501 W. Higgins Road Suite 280
Chicago, Illinois 60631
(773) 399-0122

SCALE: HORIZ. 1" = 10'
VERT. 1" = 5'

FILE: g:\2004\02-4\geo\Area\173-Street\NSH1_173.dgn
DATE: 26-Jan-04 13:00

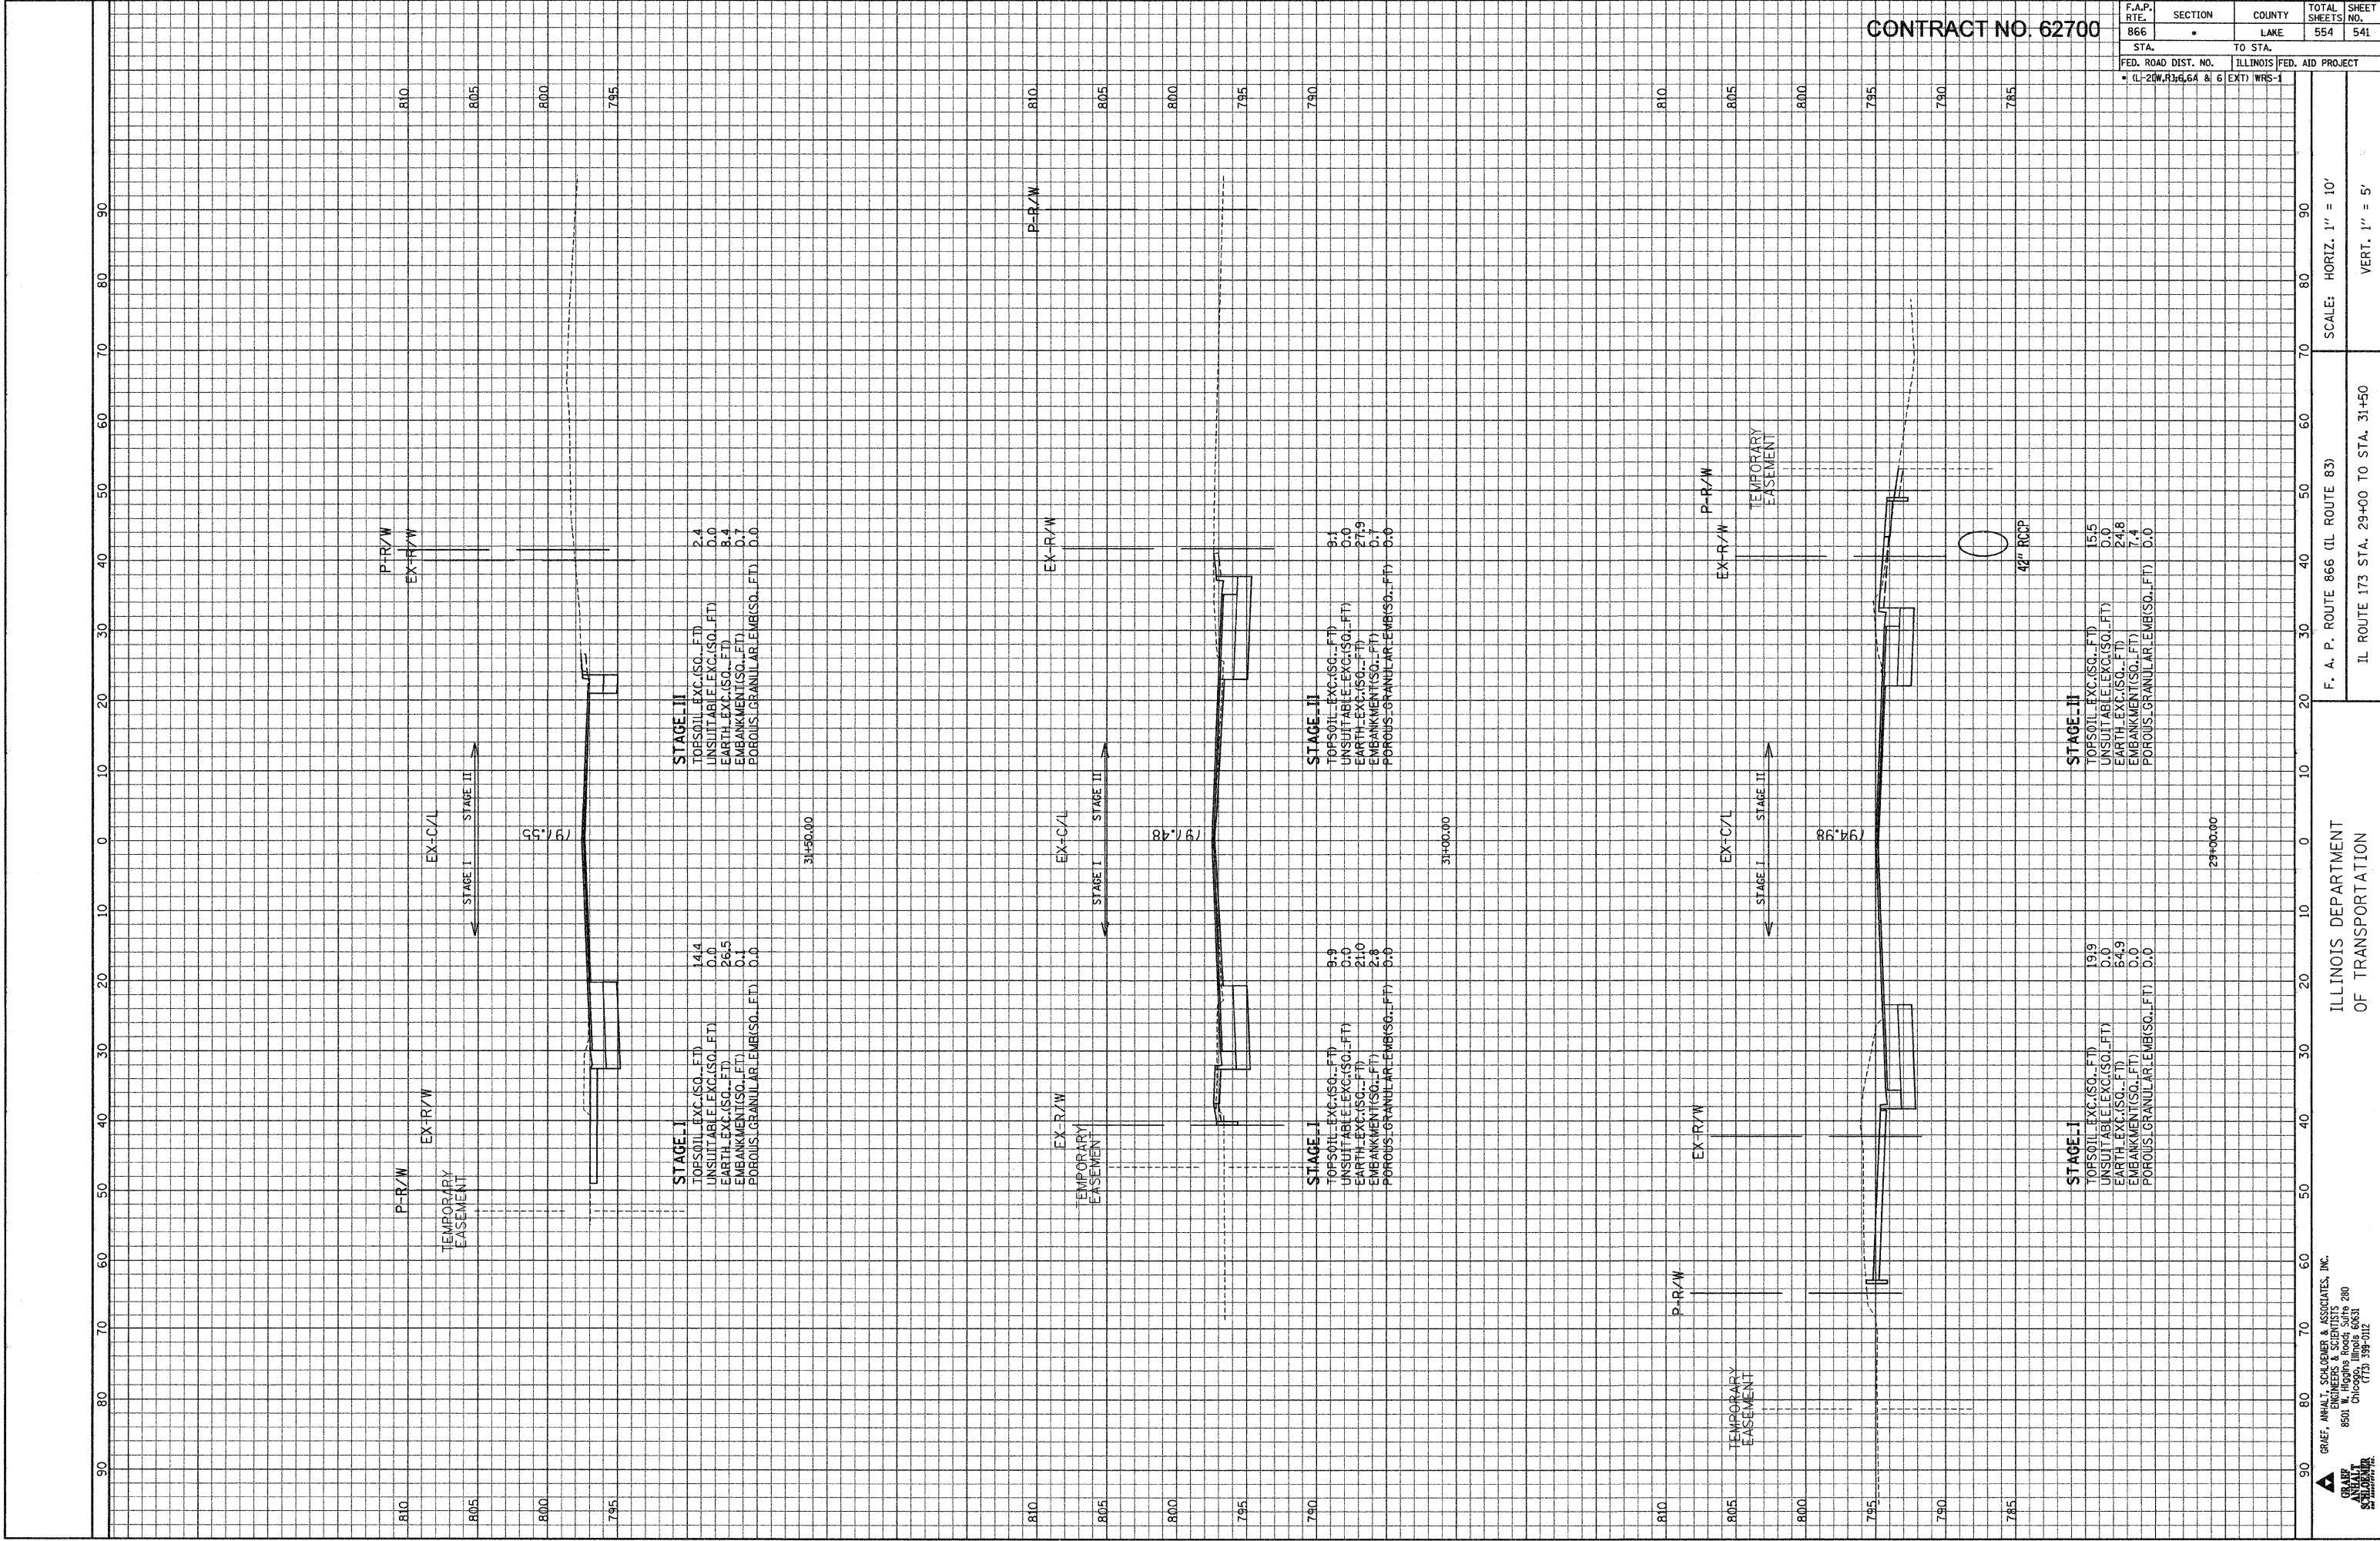

CONTRACT NO. 62700


F.A.P. RTE.	SECTION	COUNTY	TOTAL SHEETS	SHEET NO.
866	•	LAKE	554	541
STA.	TO STA.			
FED. ROAD DIST. NO.	ILLINOIS	FED. AID PROJECT		
• (L-20W, R3, 6.6A & 6	EXT)	WRS-1		

ILLINOIS DEPARTMENT OF TRANSPORTATION

GRAF, ANHALT, SCHLITZ & ASSOCIATES, INC.
ENGINEERS & SCIENTISTS
8501 W. Higgins Road, Suite 280
Chicago, Illinois 60631
(773) 399-0112

SCALE: HORIZ. 1" = 10'
VERT. 1" = 5'

FILE: g:\2000\02\04\1\geo\wres\173\Streets\XSHI_173.dgn
DATE: 26-Jan-94 13:00

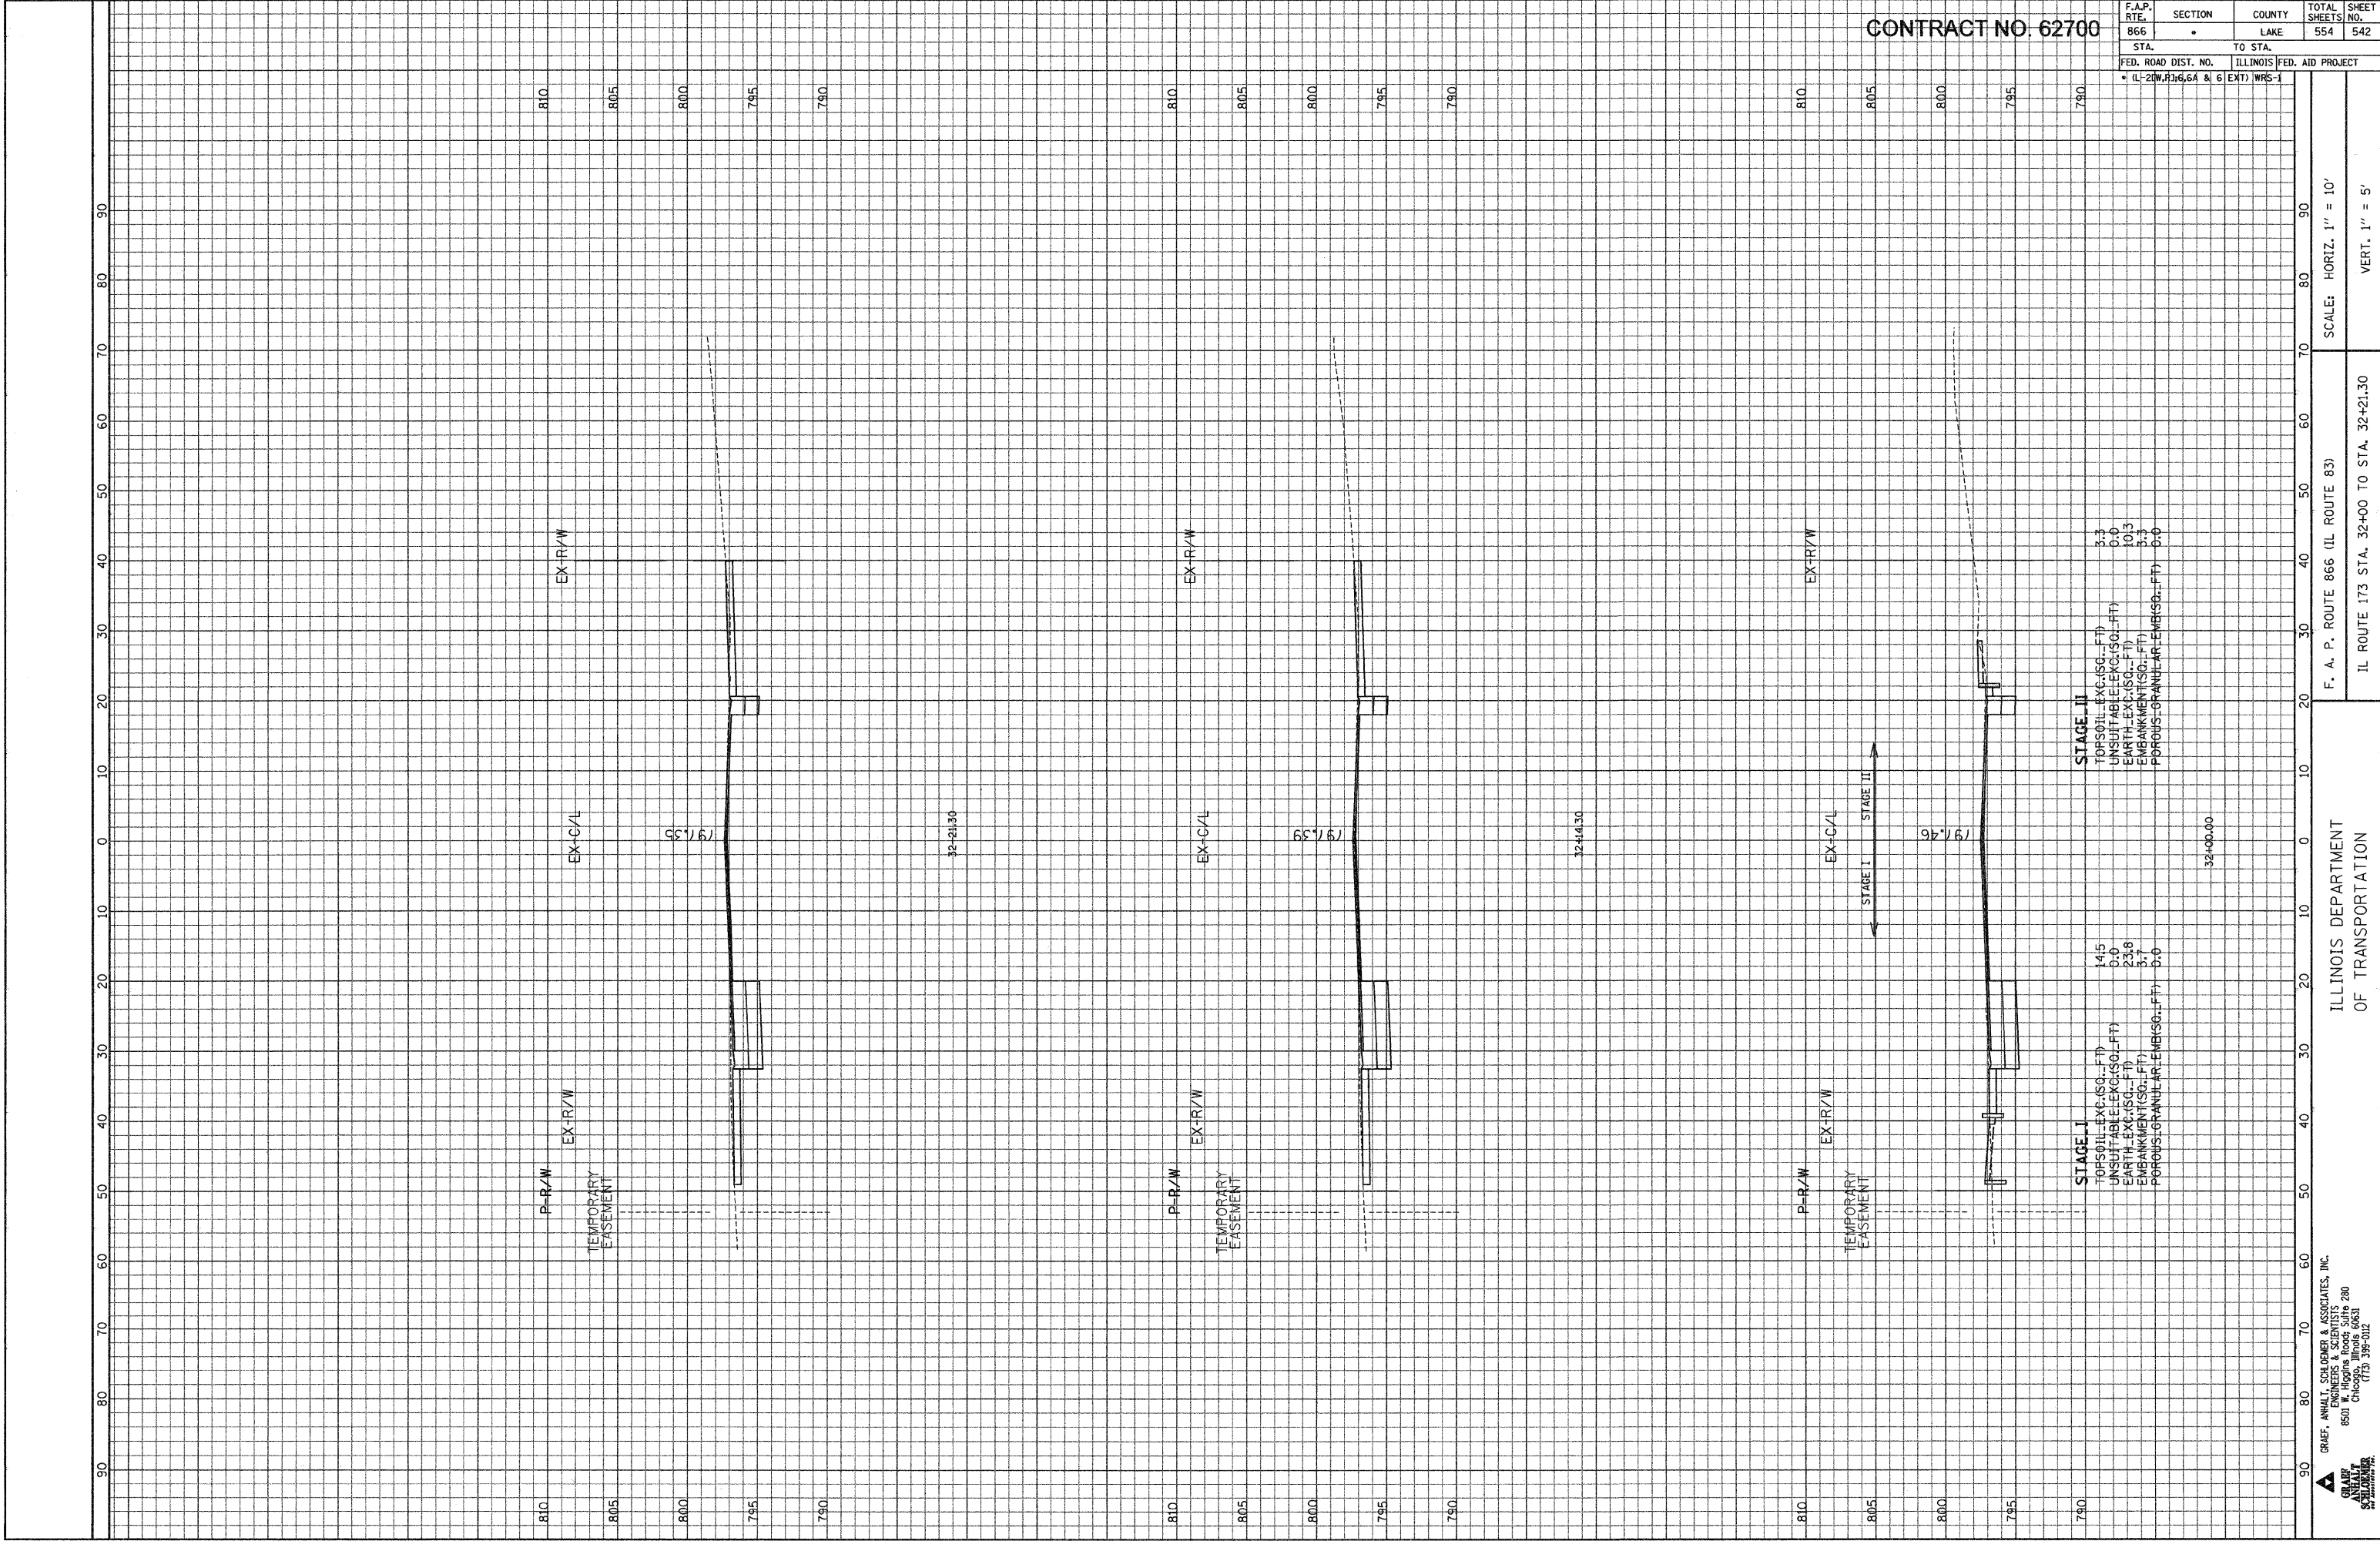

CONTRACT NO. 62700

F.A.P. RTE.	SECTION	COUNTY	TOTAL SHEETS	SHEET NO.
866	LAKE	554	542	


STA.	TO STA.
FED. ROAD DIST. NO.	ILLINOIS FED. AID PROJECT
• IL-20W, R3, 6, 6A & 6	EXT) WRS-1

ILLINOIS DEPARTMENT
OF TRANSPORTATION

CRANE, ANHALT, SCHUMER & ASSOCIATES, INC.
ENGINEERS & SCIENTISTS
8501 N. Higgins Road, Suite 200
Chicago, Illinois 60631
(773) 399-0122

SCALE: HORIZ. 1" = 10'
VERT. 1" = 5'

FILE: g:\2004\02\4\geo\Area\173\Street\XSH1\173.dgn
DATE: 26-Jan-04 13:00

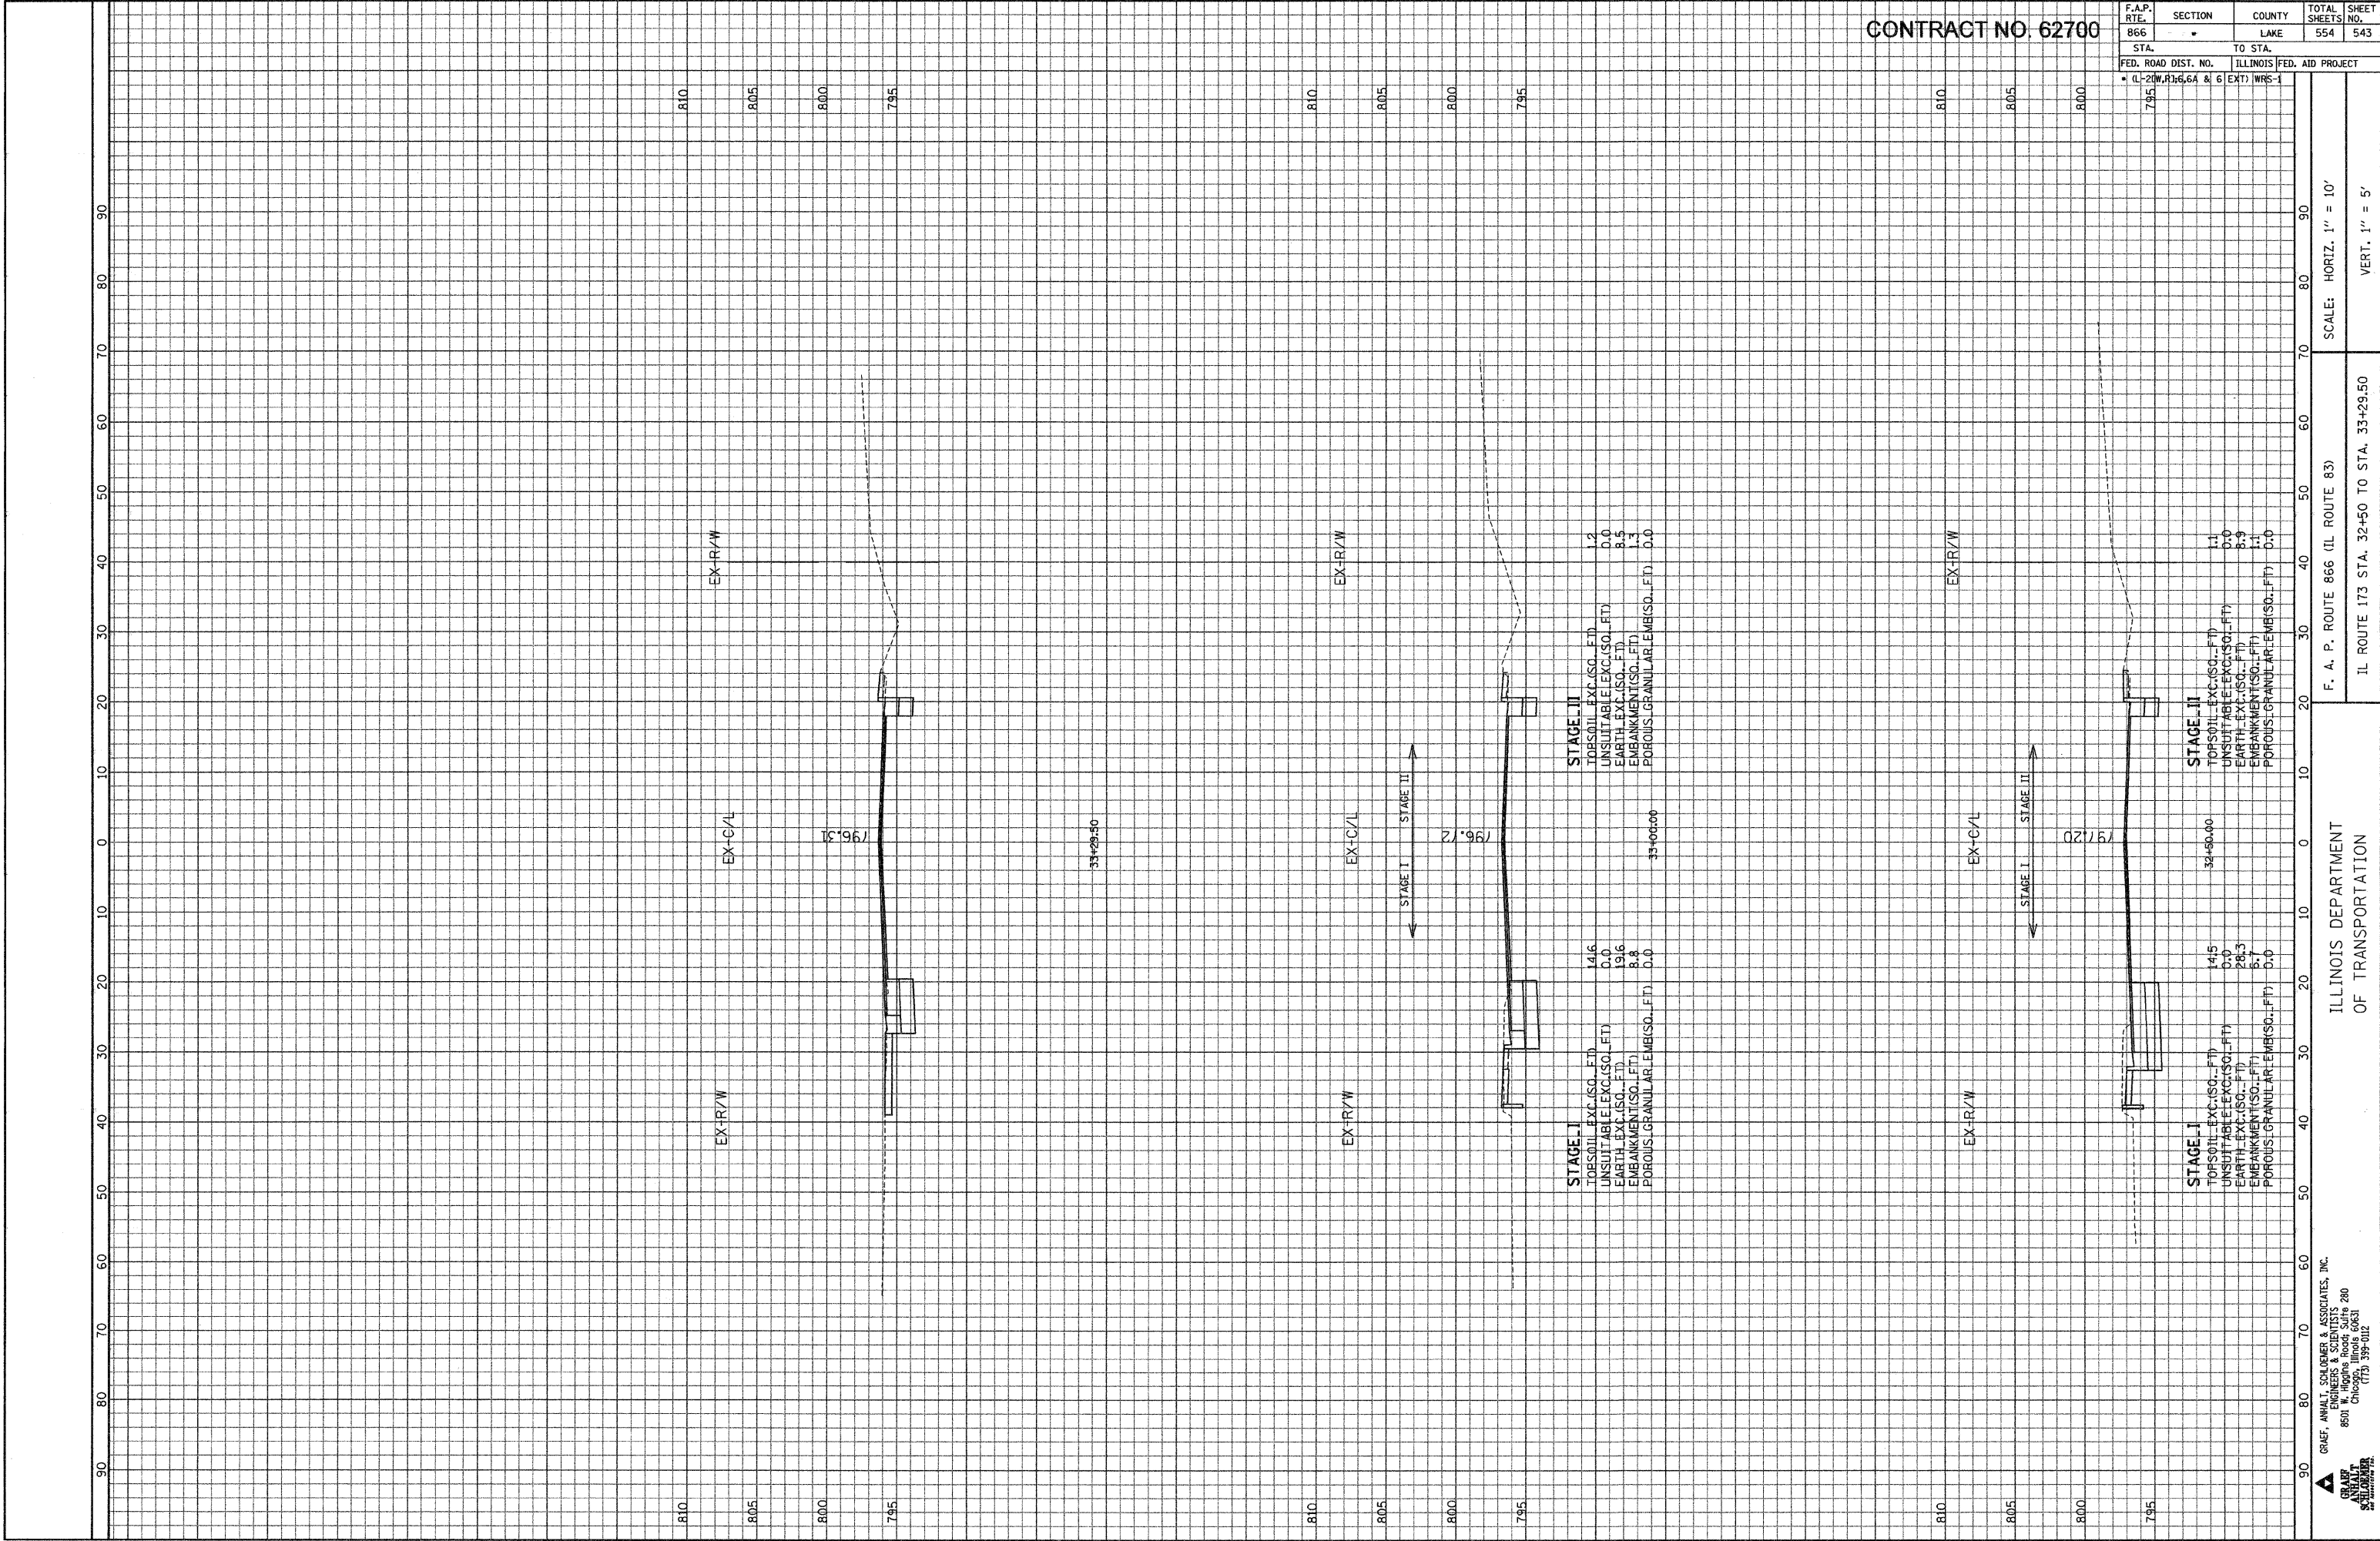

CONTRACT NO. 62700

F.A.P. RTE.	SECTION	COUNTY	TOTAL SHEETS NO.	SHEET NO.
866	LAKE	554	543	
STA.	TO STA.	ILLINOIS FED. AID PROJECT		
FED. ROAD DIST. NO.	ILLINOIS FED. AID PROJECT			
LAKE	LAKE			


ILLINOIS DEPARTMENT OF TRANSPORTATION

GRAE, ANAST, SCHUMER & ASSOCIATES, INC.
ENGINEERS & SCIENTISTS
8501 W. Higgins Road, Suite 280
Chicago, Illinois 60631
(773) 399-0112

SCALE: HORIZ. 1" = 10'
VERT. 1" = 5'

F. A. P. ROUTE 866 (IL ROUTE 83)
IL ROUTE 173 STA. 32+50 TO STA. 33+29.50

FILE: g:\2004\02\4\1\geo\Area\173\Street\XSH-173.dgn
DATE: 26-Jan-04 13:00

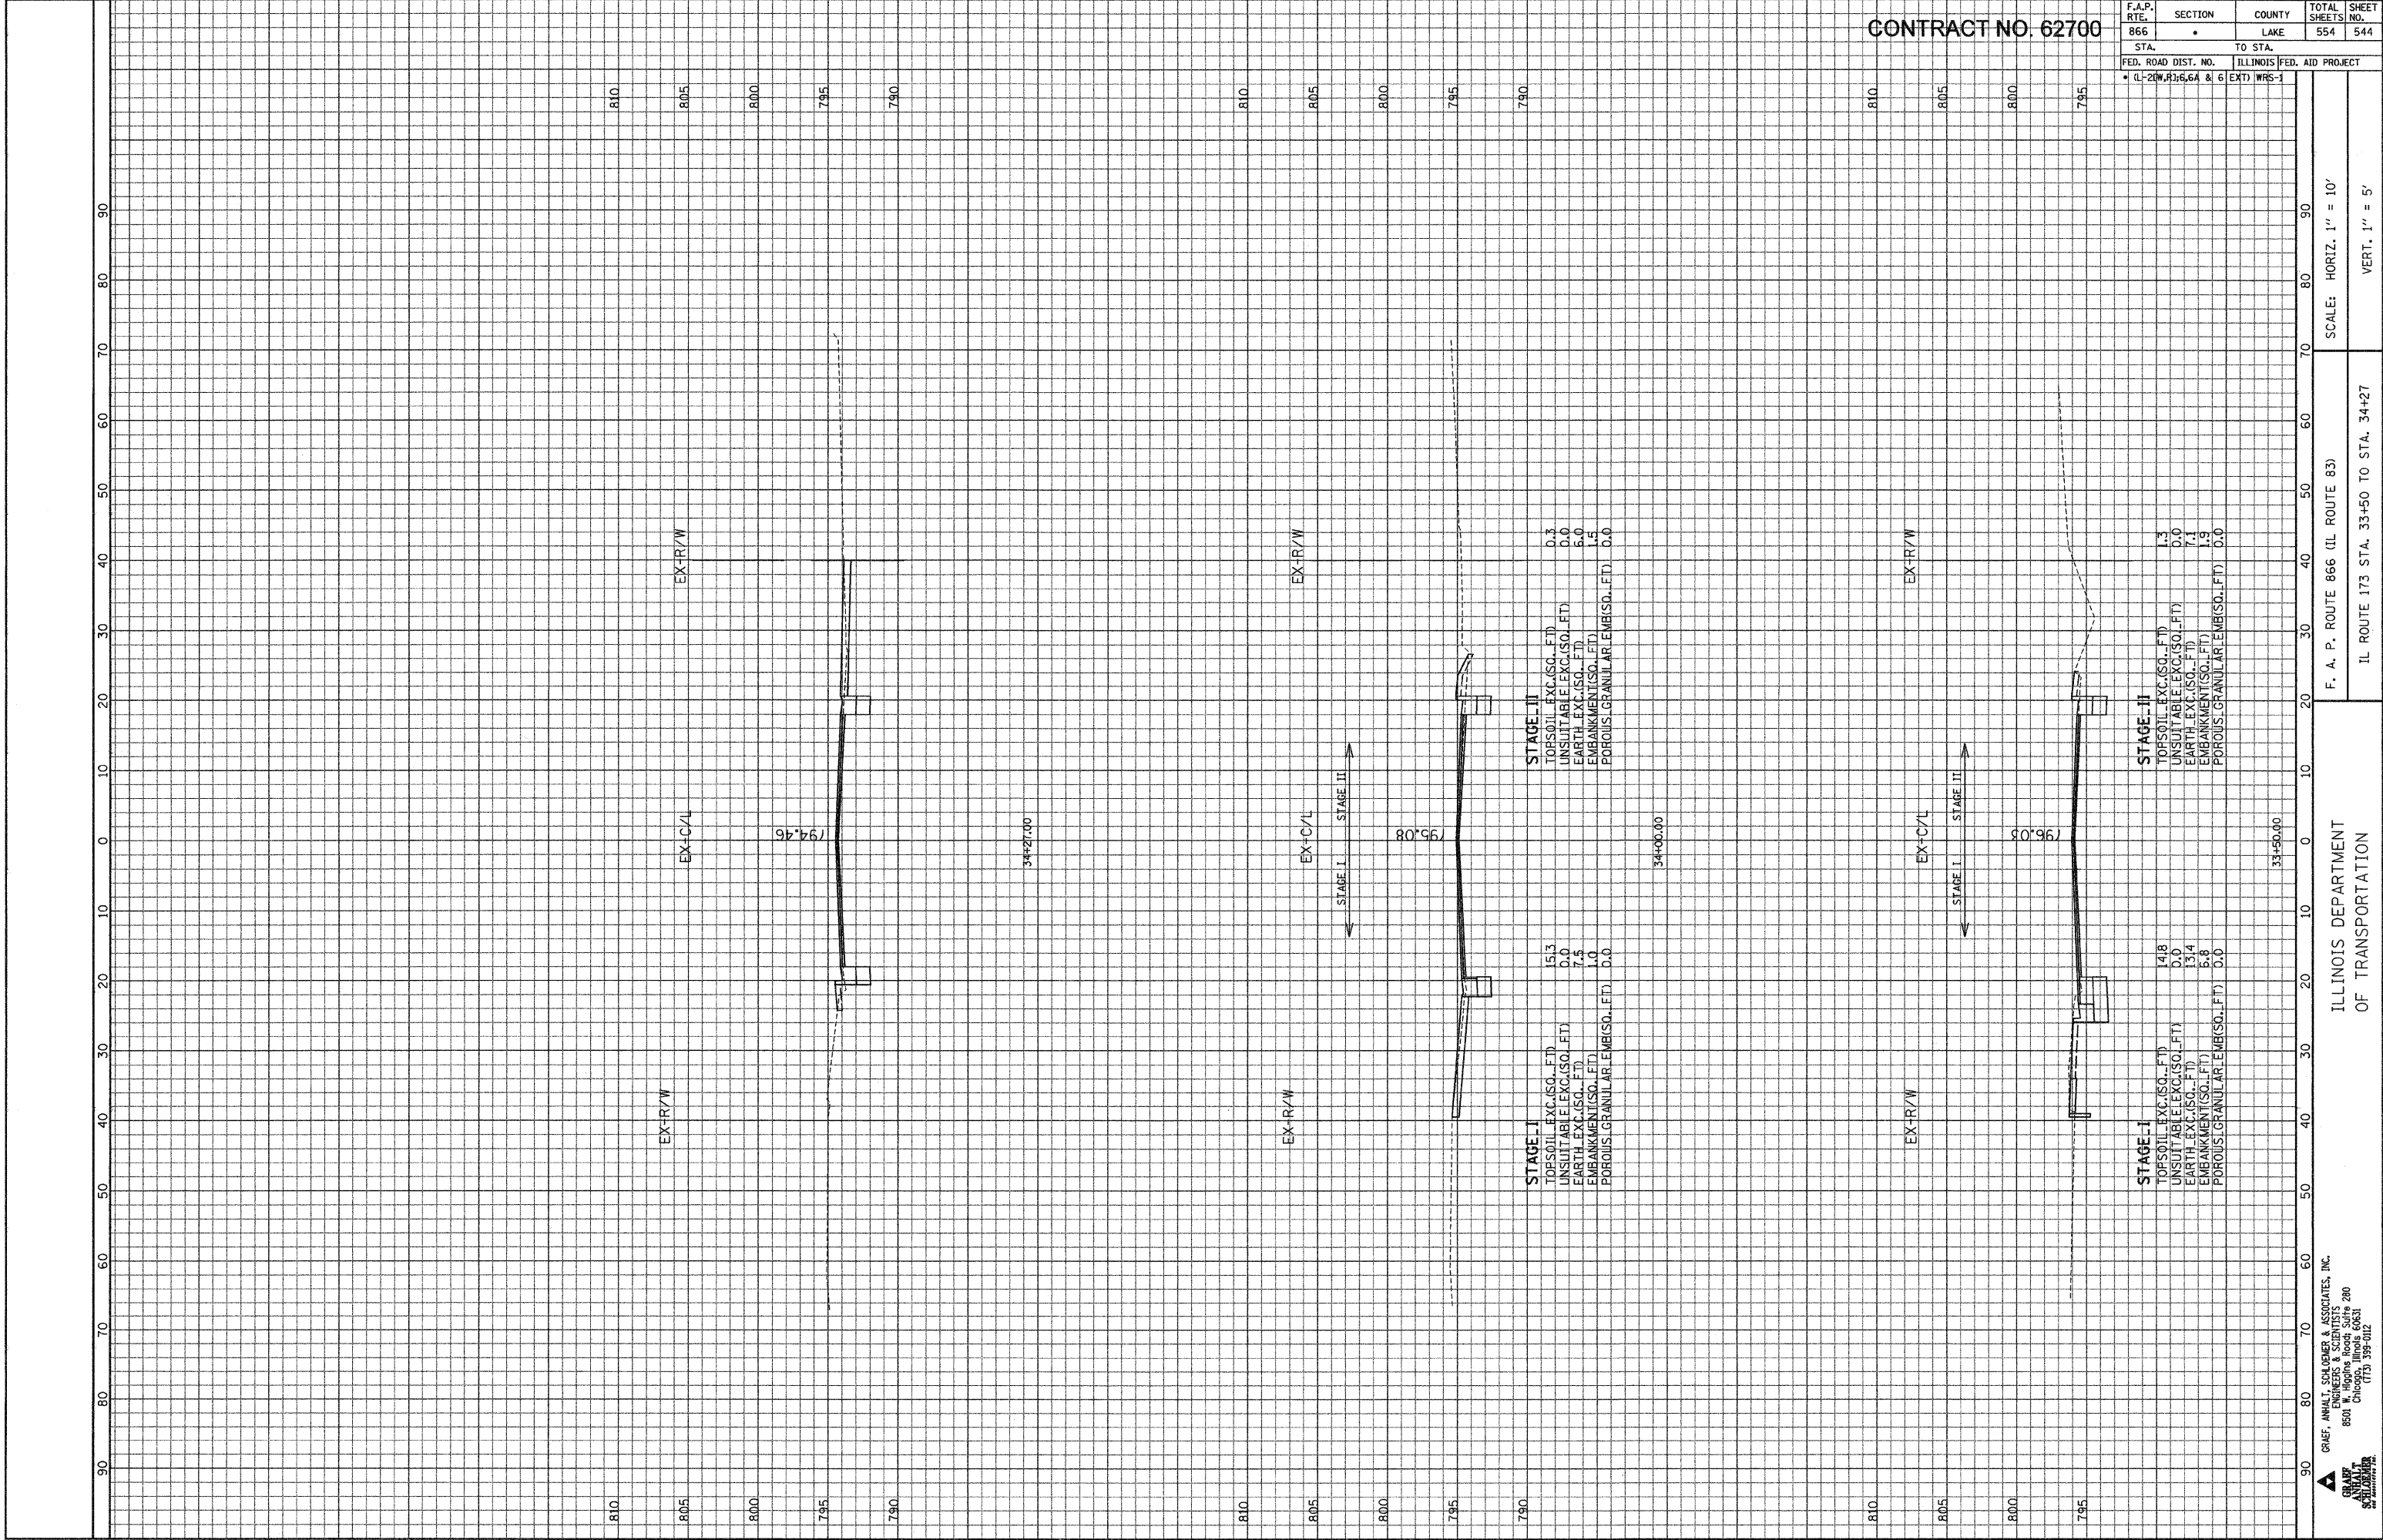

CONTRACT NO. 62700


F.A.P. RTE.	SECTION	COUNTY	TOTAL SHEETS	SHEET NO.
866	LAKE	554	544	
STA.	TO STA.			
FED. ROAD DIST. NO.	ILLINOIS FED. AID PROJECT			
• (L-20W, R) 6, 6A & 6	EXT) WRS-1			

ILLINOIS DEPARTMENT OF TRANSPORTATION

F. A. P. ROUTE 866 (IL ROUTE 83)
IL ROUTE 173 STA. 33+50 TO STA. 34+27

SCALE: HORIZ. 1" = 10'
VERT. 1" = 5'

GRAE, ANWALT, SCHUMER & ASSOCIATES, INC.
ENGINEERS & SCIENTISTS
8501 W. Higgins Road Suite 200
Chicago, Illinois 60631
(773) 399-0112

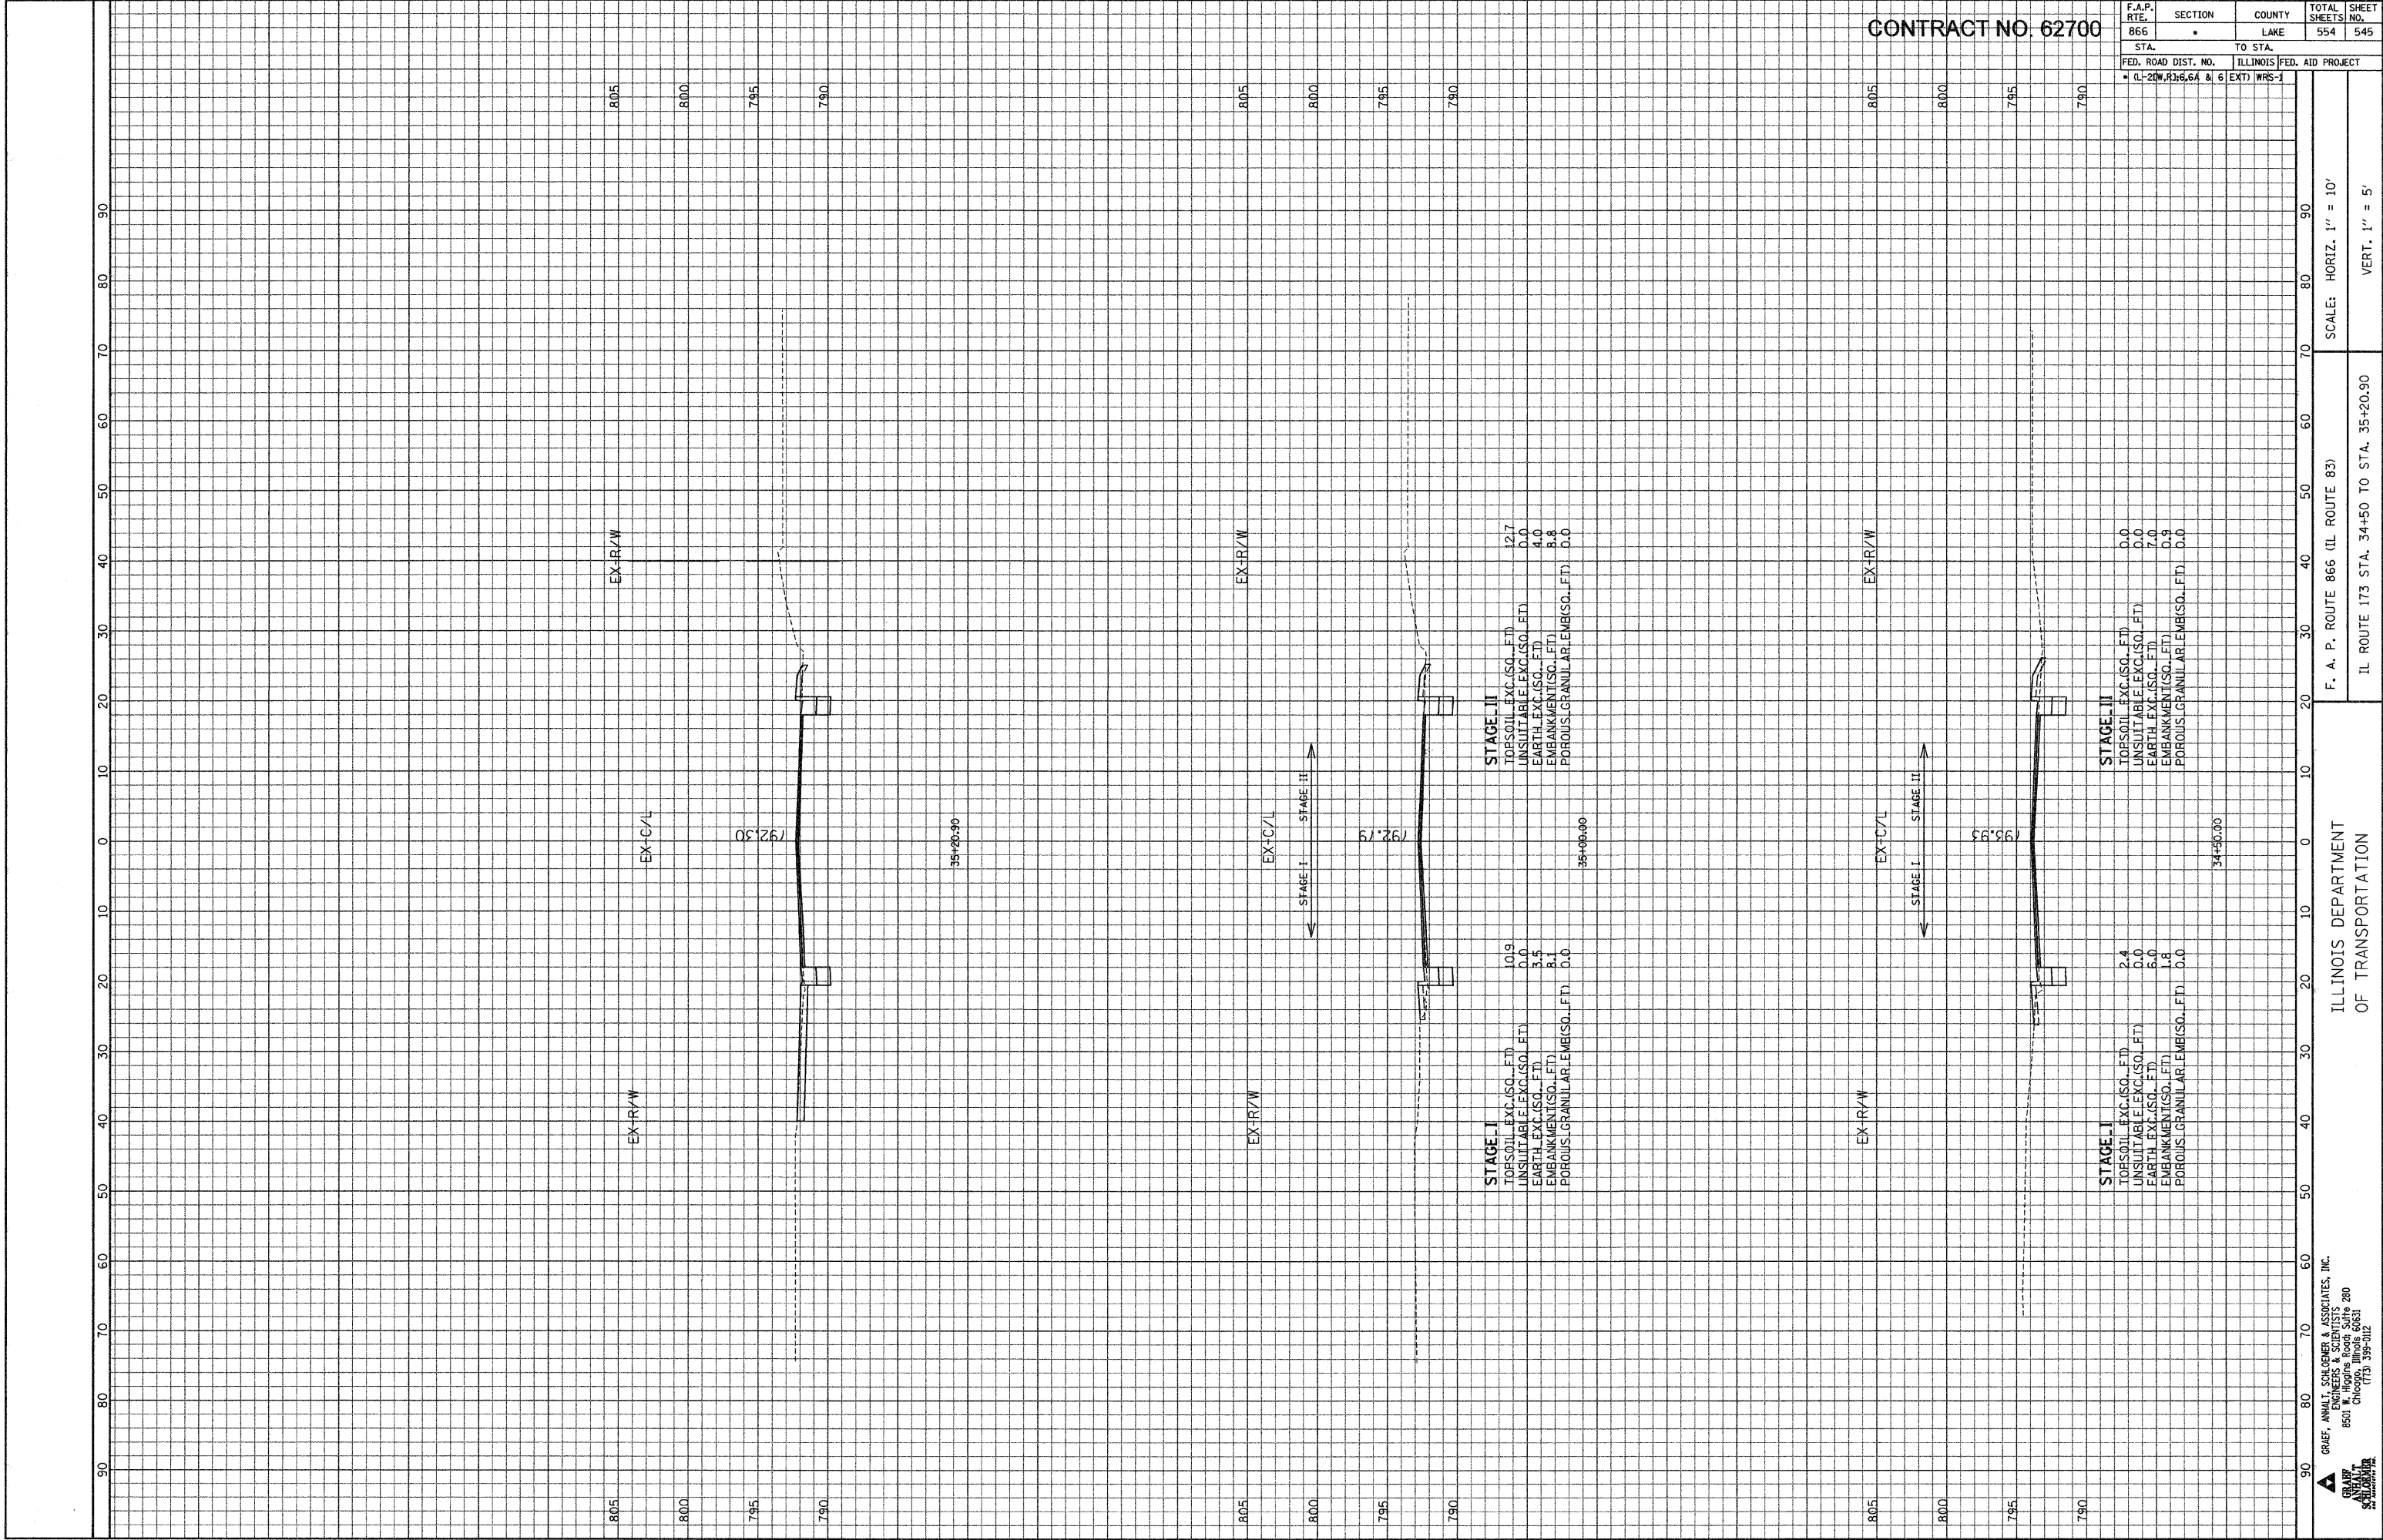

CONTRACT NO. 62700

F.A.P. RTE.	SECTION	COUNTY	TOTAL SHEETS	SHEET NO.
866	LAKE	554	545	
STA.	TO STA.			
FED. ROAD DIST. NO.	ILLINOIS	FED. AID PROJECT		
CL-20W, R316, 6A & 6	EXT	WRS-1		


ILLINOIS DEPARTMENT
OF TRANSPORTATION

F. A. P. ROUTE 866 (IL ROUTE 83)
IL ROUTE 173 STA. 34+50 TO STA. 35+20.90

SCALE: HORIZ. 1" = 10'
VERT. 1" = 5'

GRAE, ANWALT, SCHLUMBERGER & ASSOCIATES, INC.
ENGINEERS & SCIENTISTS
8501 W. Higgins Road, Suite 200
Chicago, Illinois 60631
(773) 399-0112

FILE: g:\2000\02-17\geol\Area 173\Street\XSH1-173.dgn
DATE: 28-Jan-04 13:00

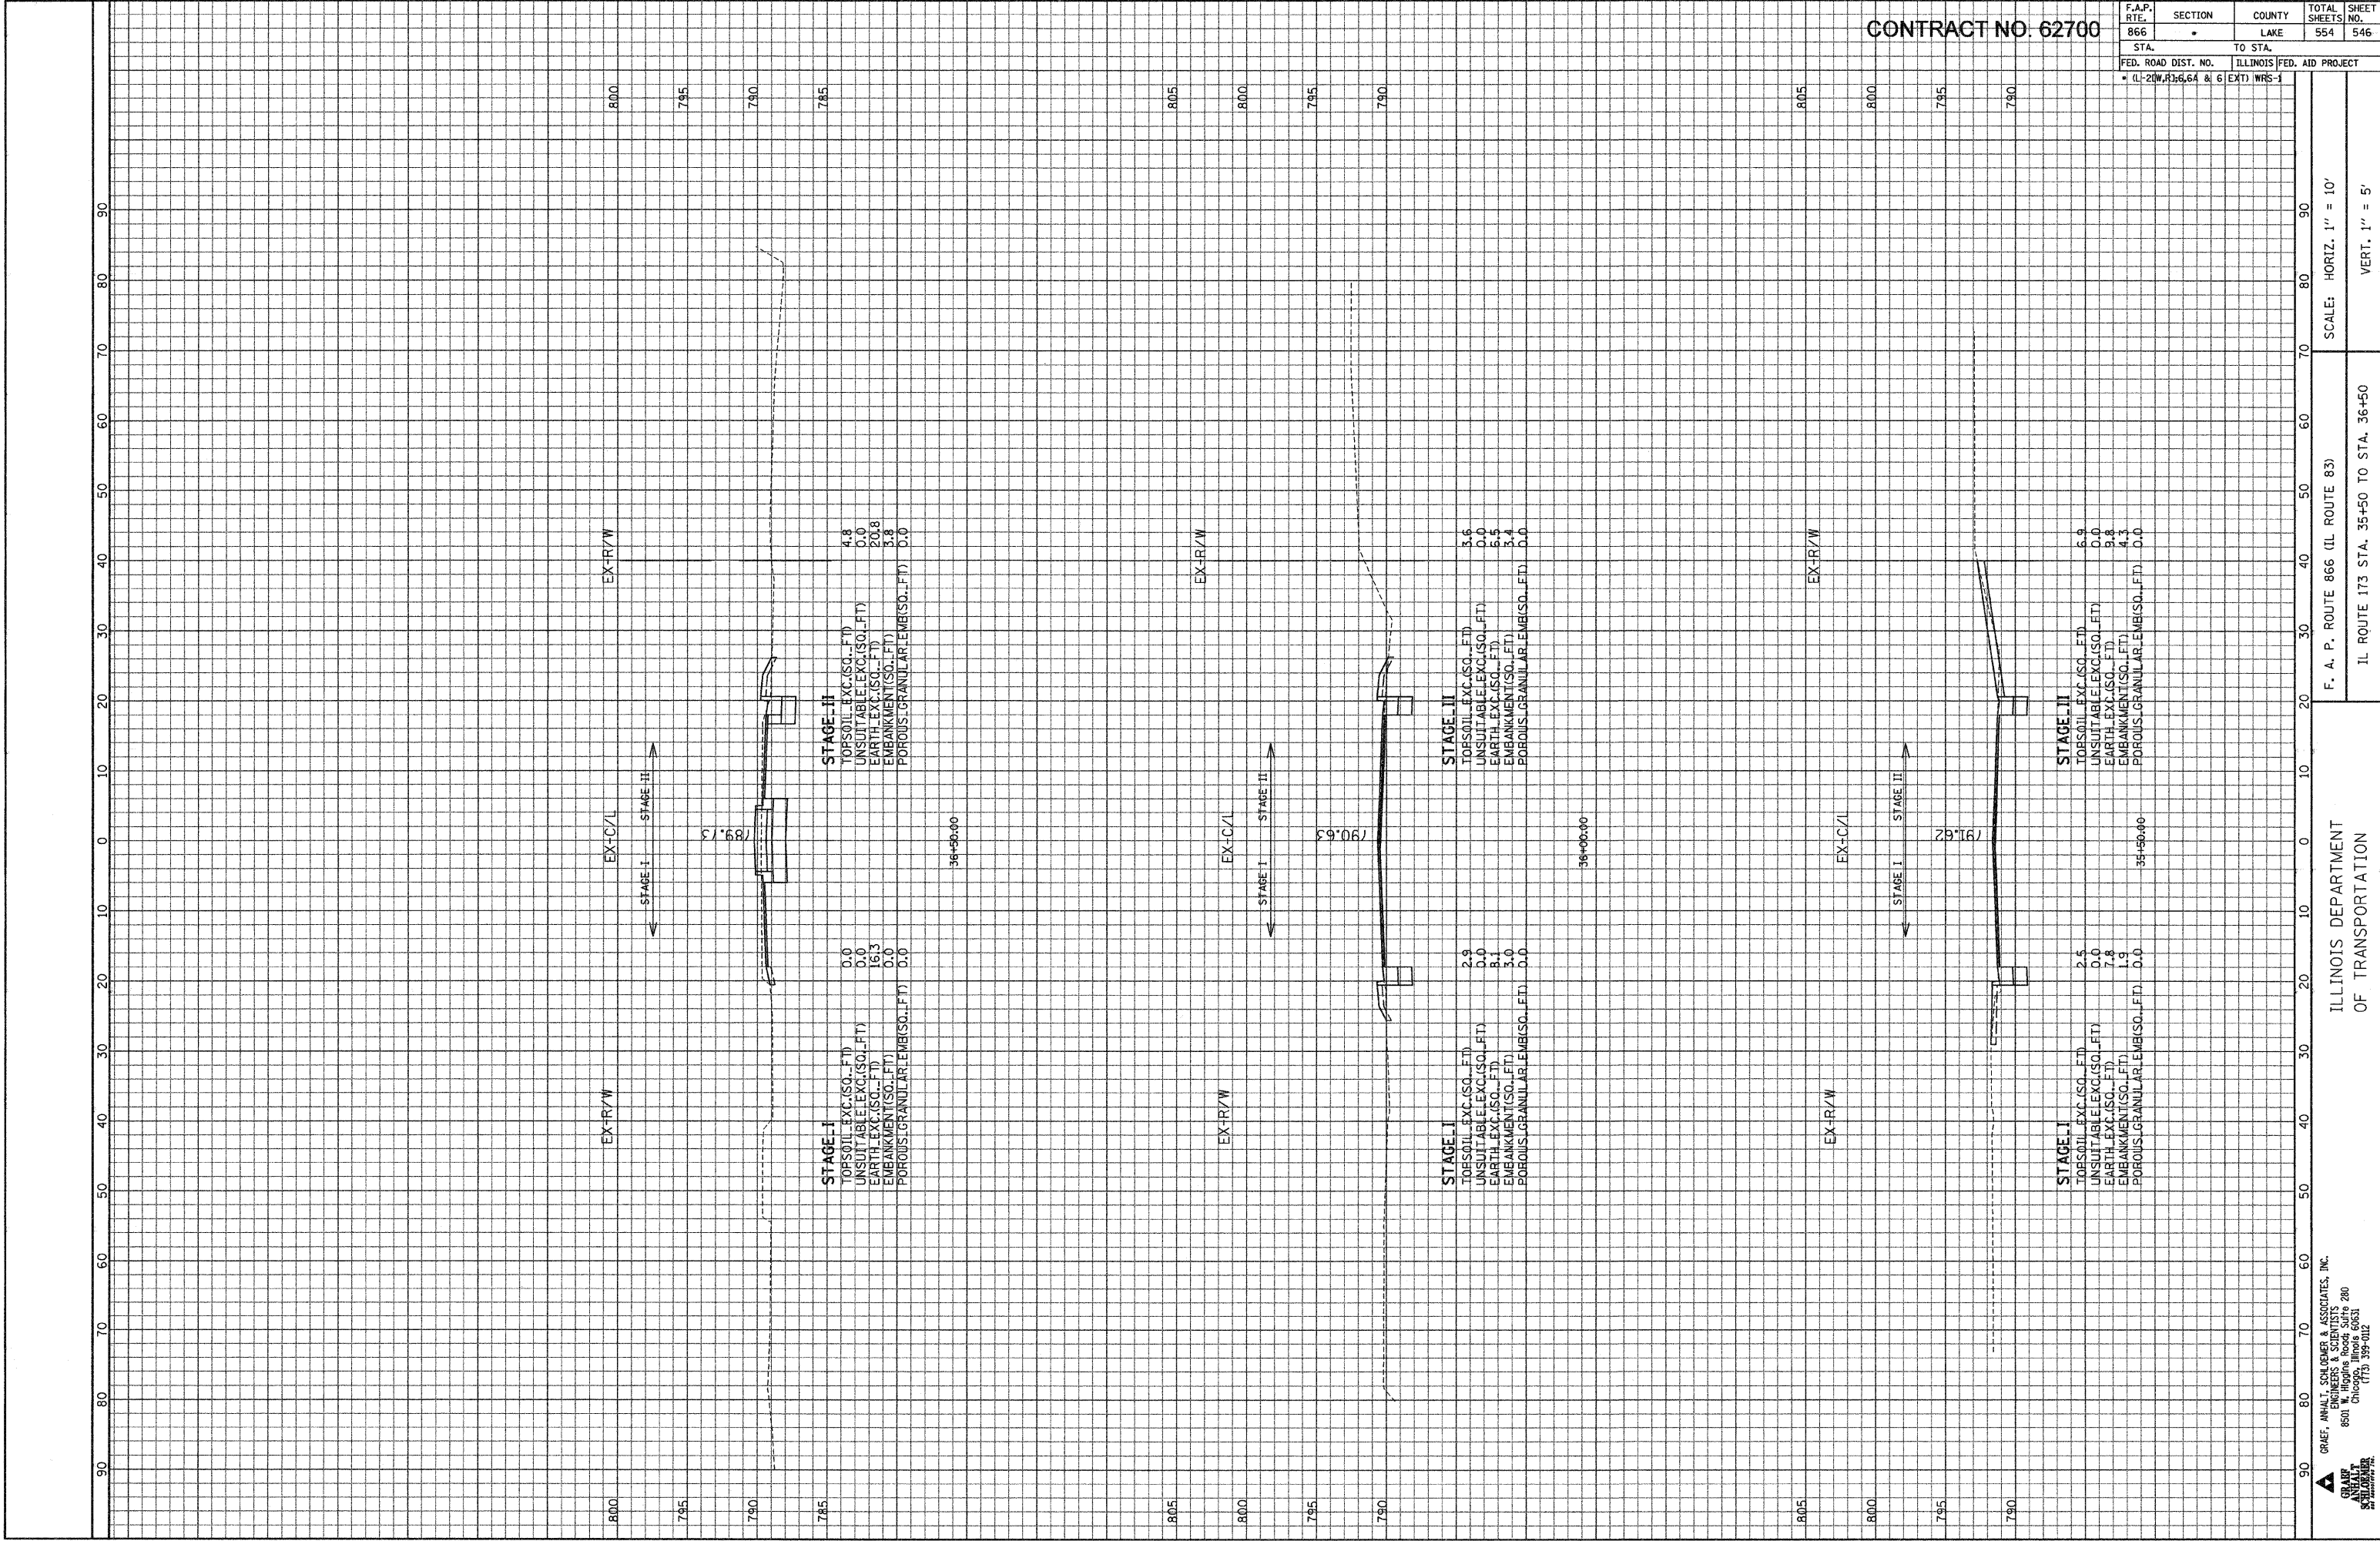

CONTRACT NO. 62700


F.A.P. RTE.	SECTION	COUNTY	TOTAL SHEETS	SHEET NO.
866	*	LAKE	554	546
STA.		TO STA.		
FED. ROAD DIST. NO.		ILLINOIS	FED. AID PROJECT	
* (L-2)(W.R.) 6.64 & 6 (EXT) WRS-1				

ILLINOIS DEPARTMENT OF TRANSPORTATION

F. A. P. ROUTE 866 (IL ROUTE 83)
IL ROUTE 173 STA. 35+50 TO STA. 36+50

SCALE: HORIZ. 1" = 10'
VERT. 1" = 5'

GRAE, ANHALT, SCHULMEYER & ASSOCIATES, INC.
ENGINEERS & SCIENTISTS
8501 W. Higgins Road, Suite 280
Chicago, Illinois 60631
(773) 399-0112

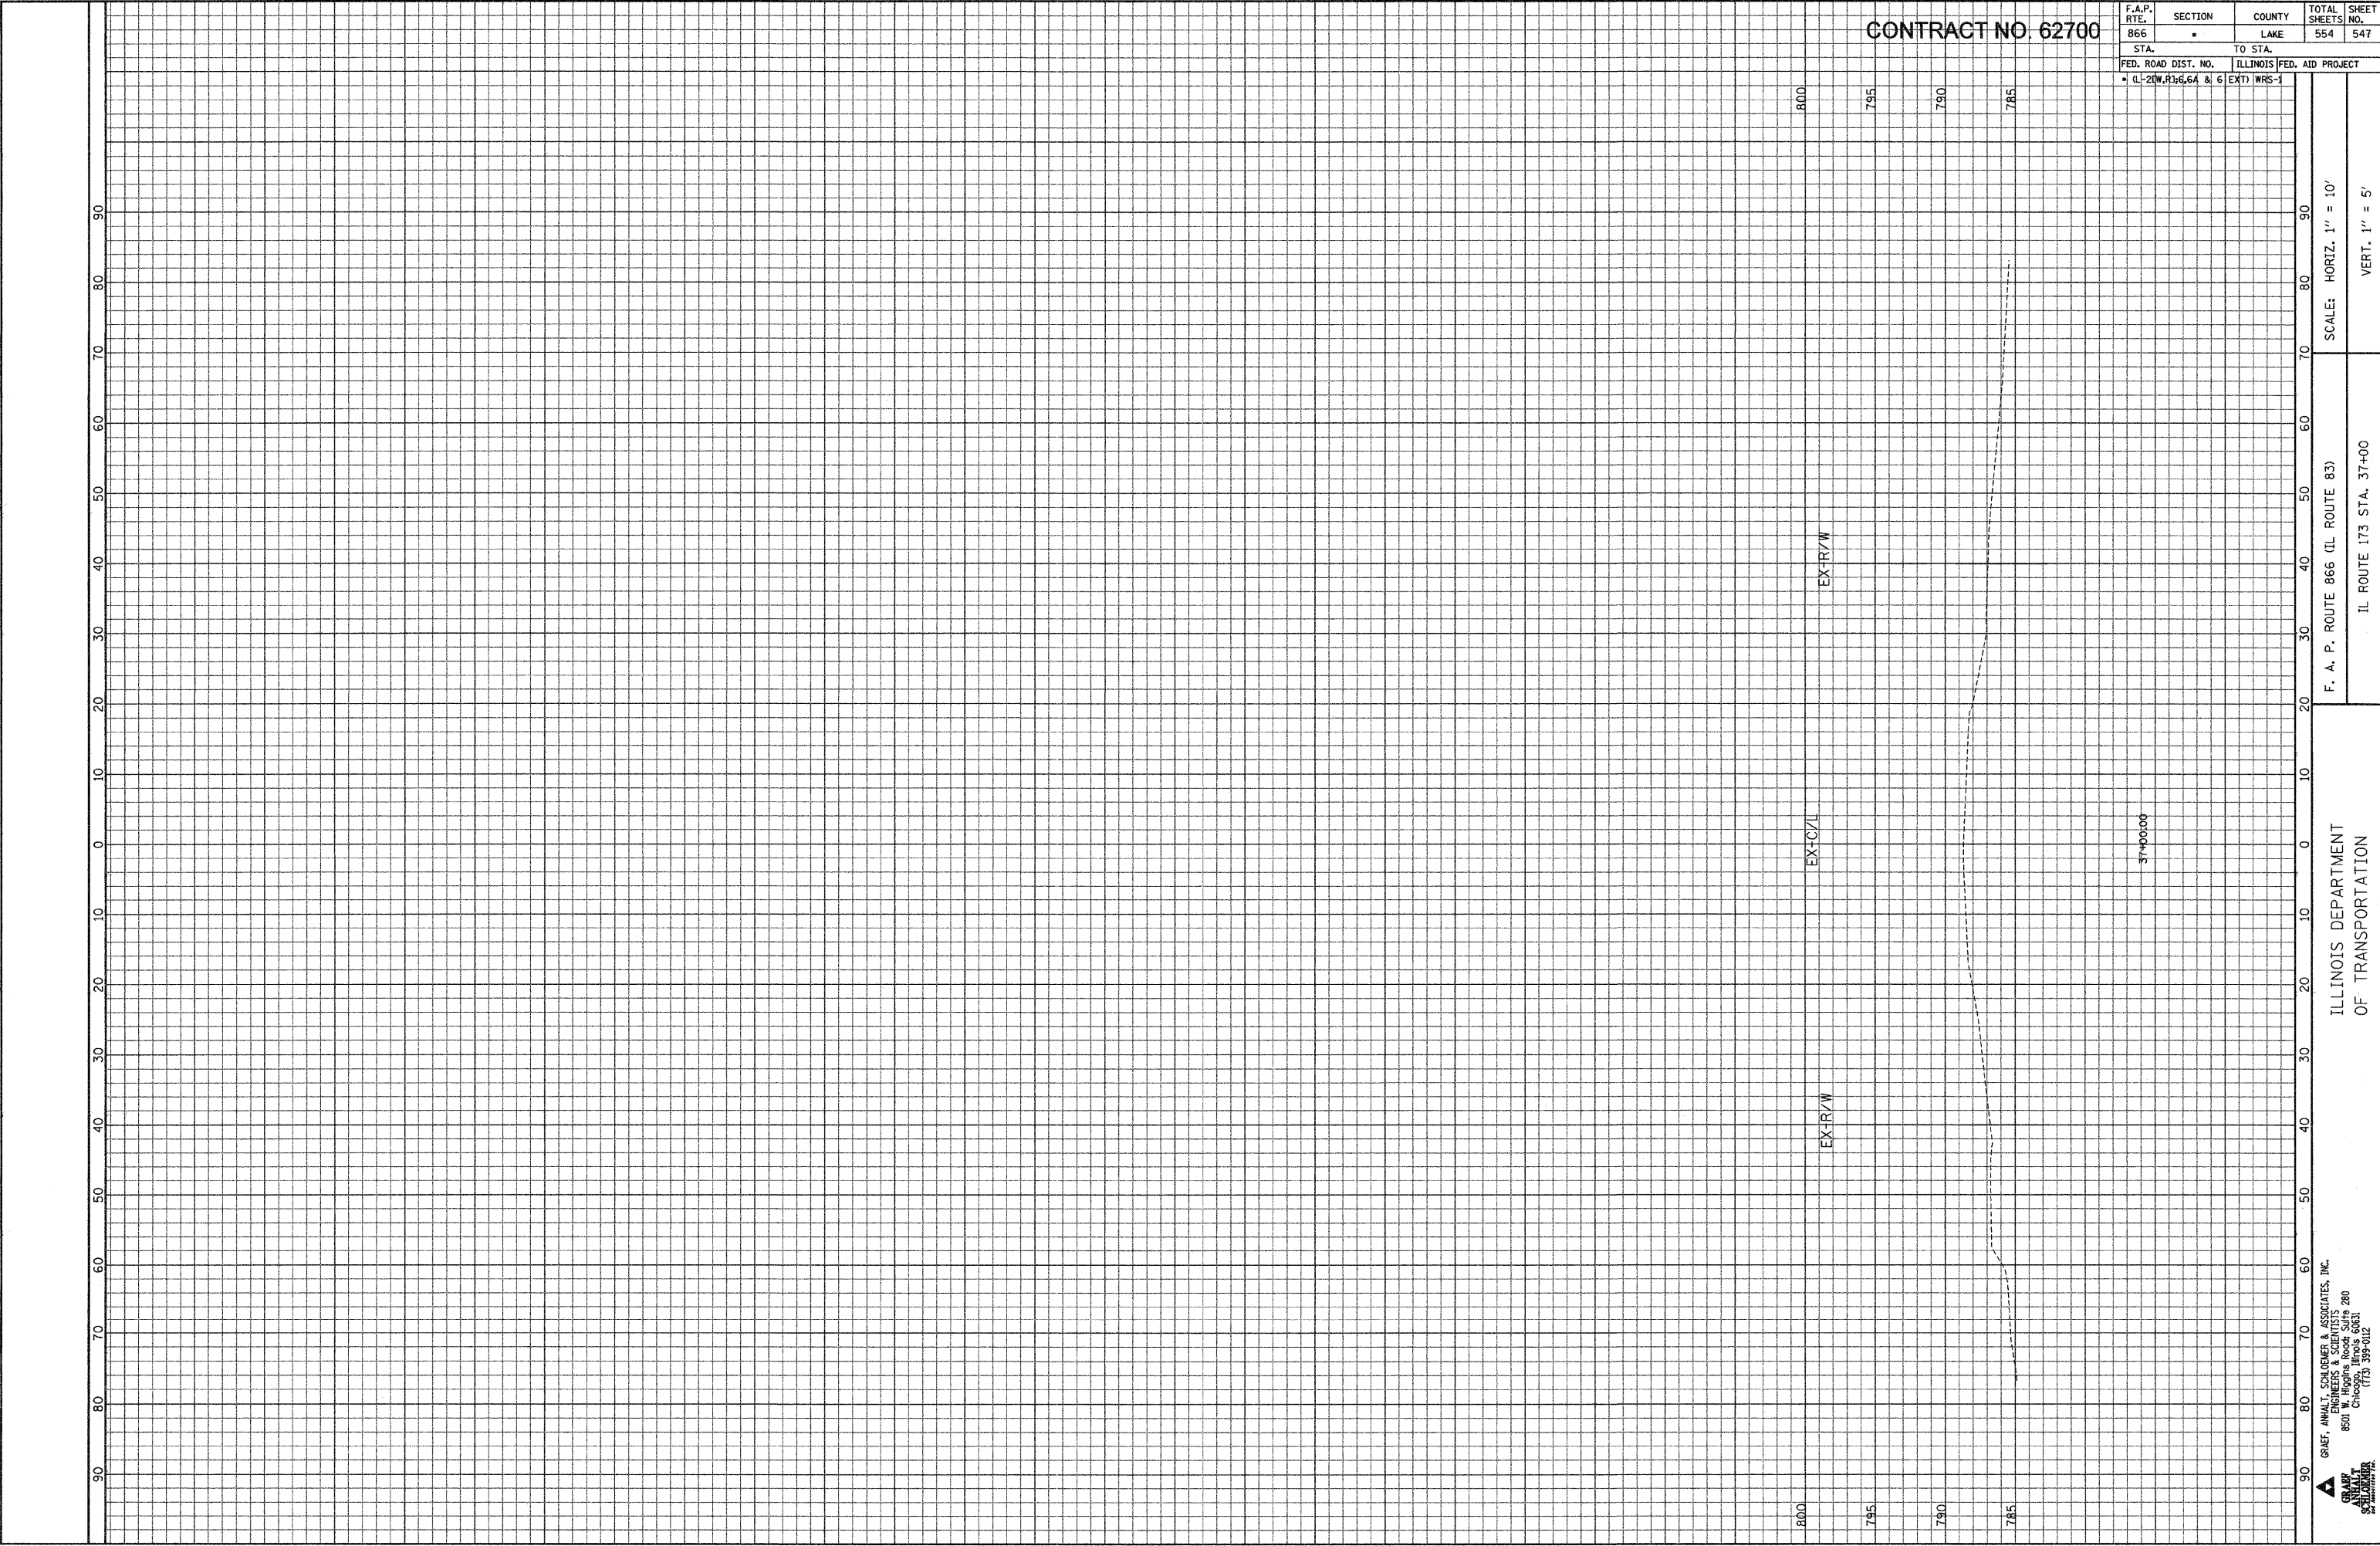

CONTRACT NO. 62700


F.A.P. RTE.	SECTION	COUNTY	TOTAL SHEETS	SHEET NO.
866	•	LAKE	554	547
STA.		TO STA.		
FED. ROAD DIST. NO.		ILLINOIS FED. AID PROJECT		
• (L-20W, R) 6, 6A & 6		EXT) WRS-1		

ILLINOIS DEPARTMENT
OF TRANSPORTATION

F. A. P. ROUTE 866 (IL ROUTE 83)
IL ROUTE 173 STA. 37+00

SCALE: HORIZ. 1" = 10'
VERT. 1" = 5'

GRAE ANWALT SCHUMER & ASSOCIATES, INC.
ENGINEERS & SCIENTISTS
8501 W. Higgins Road, Suite 280
Chicago, Illinois 60631
(773) 339-0112

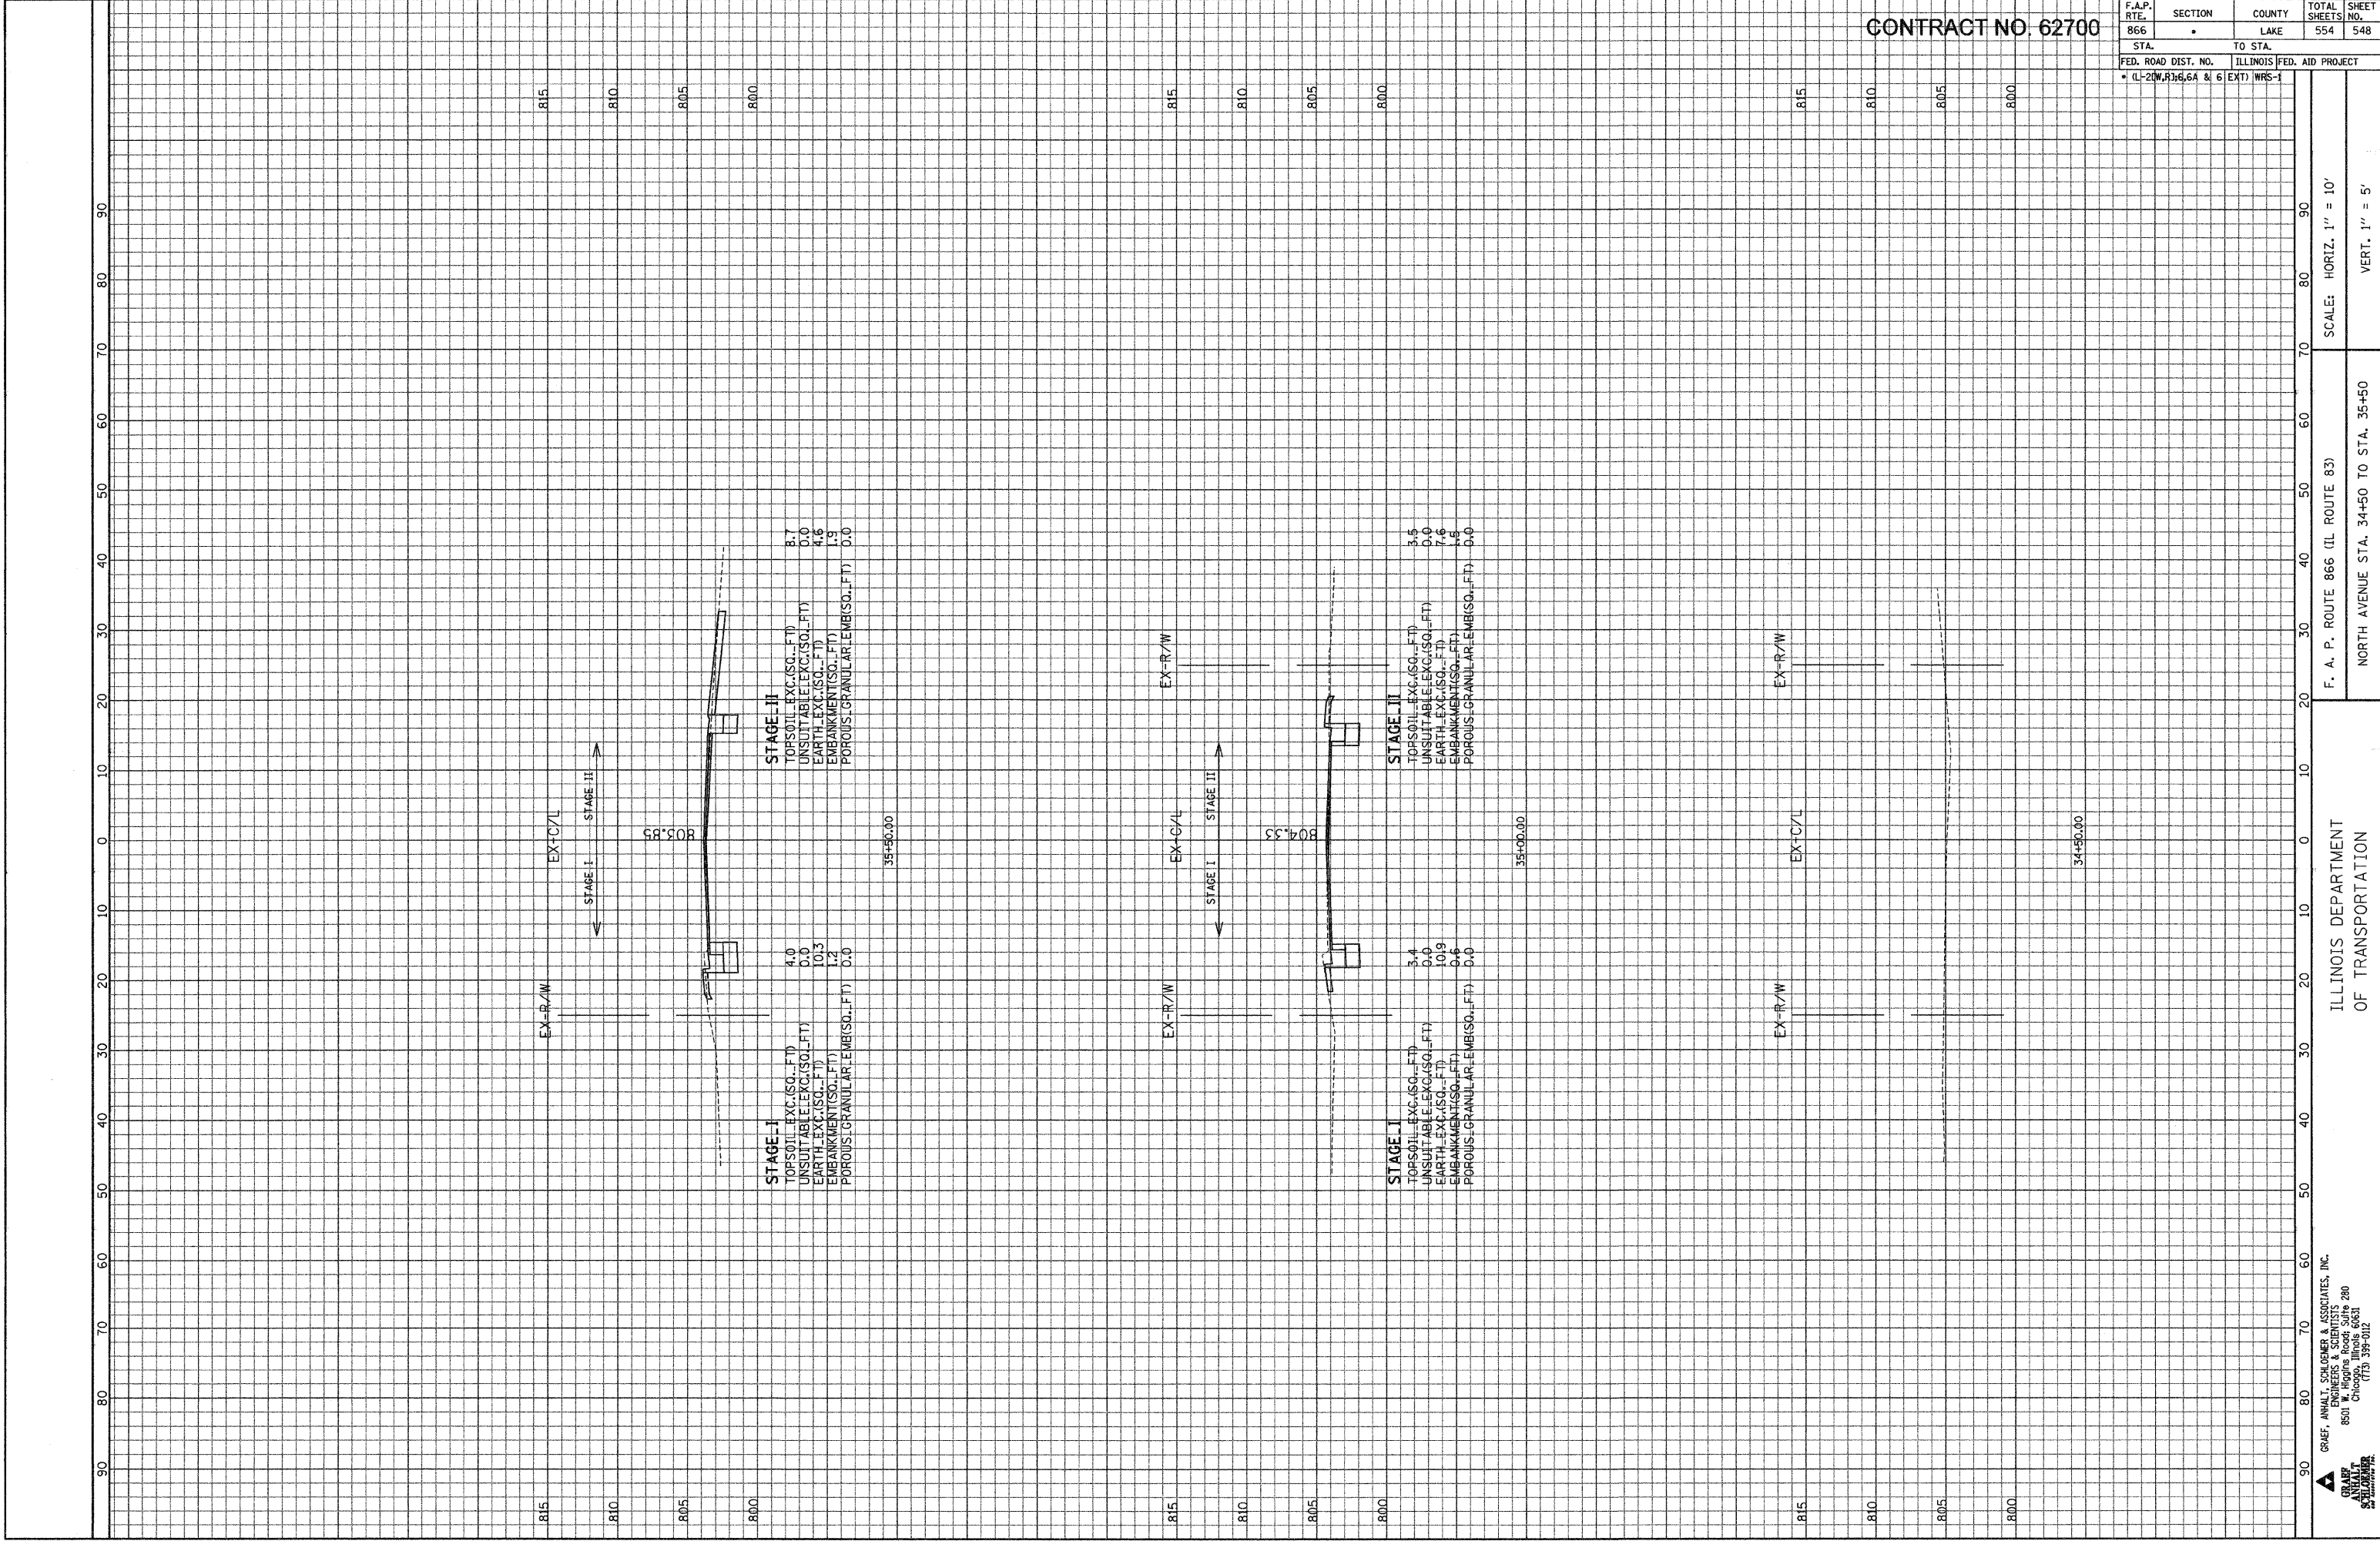

CONTRACT NO. 62700

F.A.P. RTE.	SECTION	COUNTY	TOTAL SHEETS	SHEET NO.
866	•	LAKE	554	548
STA.		TO STA.		
FED. ROAD DIST. NO.		ILLINOIS	FED. AID PROJECT	
• (1) 20W R1-6.6A & 6 EXT) WRS-1				

ILLINOIS DEPARTMENT
OF TRANSPORTATION

F. A. P. ROUTE 866 (IL ROUTE 83)
NORTH AVENUE STA. 34+50 TO STA. 35+50

SCALE: HORIZ. 1" = 10'




VERT. 1" = 5'

GRAEF, ANHALT, SCHUMER & ASSOCIATES, INC.
ENGINEERS & SCIENTISTS
8501 W. Higgins Road, Suite 200
Chicago, Illinois 60631
(773) 399-0112

FILE: at\2004-02-14\1620\Area\North_Ave\STRT_NA.dgn
DATE: 02-Feb-04 16:20

CONTRACT NO. 62700

F.A.P. RTE.	SECTION	COUNTY	TOTAL SHEETS	SHEET NO.
866	•	LAKE	554	549
STA.		TO STA.		
FED. ROAD DIST. NO.		ILLINOIS FED. AID PROJECT		
• (L-20W,R) 6, 6A & 6		(EXT) WRS-1		
800				

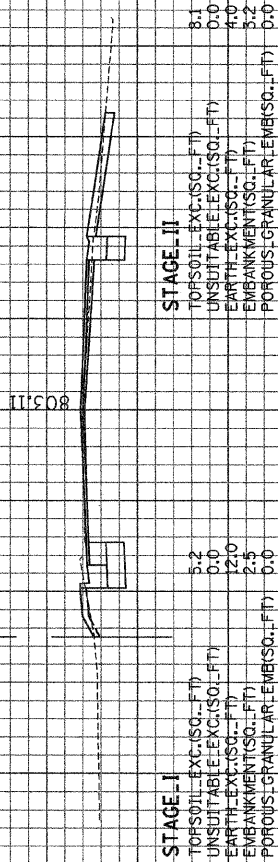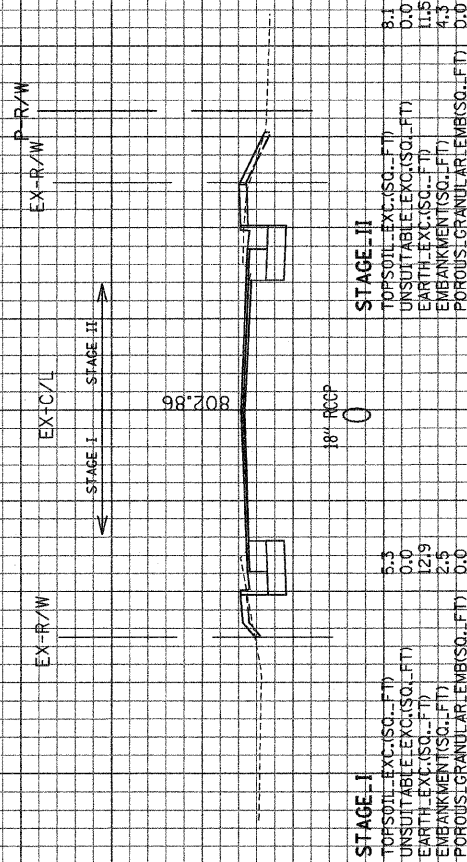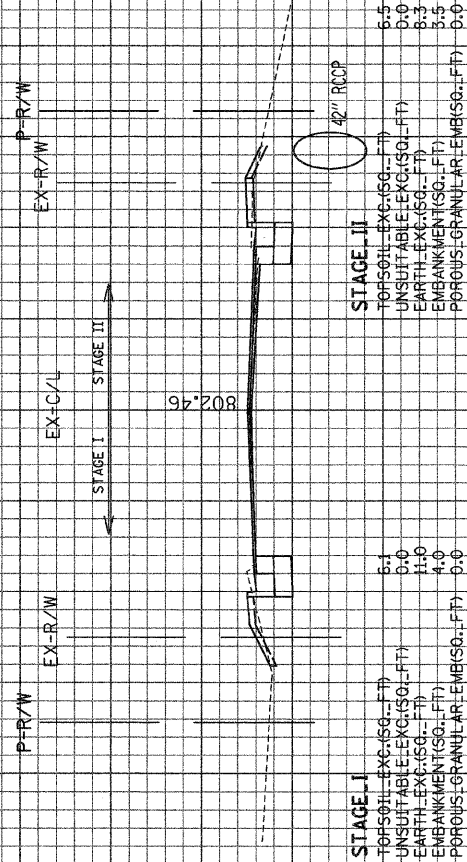


GRAEF, ANWALT, SCHUMER & ASSOCIATES, INC.
ENGINEERS & SCIENTISTS
8501 N. Higgins Road, Suite 280
Chicago, Illinois 60631
(773) 399-0122

ILLINOIS DEPARTMENT
OF TRANSPORTATION

F. A. P. ROUTE 866 (IL ROUTE 83)
NORTH STA. 36+00 TO STA. 37+00

SCALE: HORIZ. 1" = 10'
VERT. 1" = 5'

FILE: \\s:\2000\0274\1\000\Area\North Ave\NSHT_1NA.dgn
DATE: 02-Feb-04 16:28

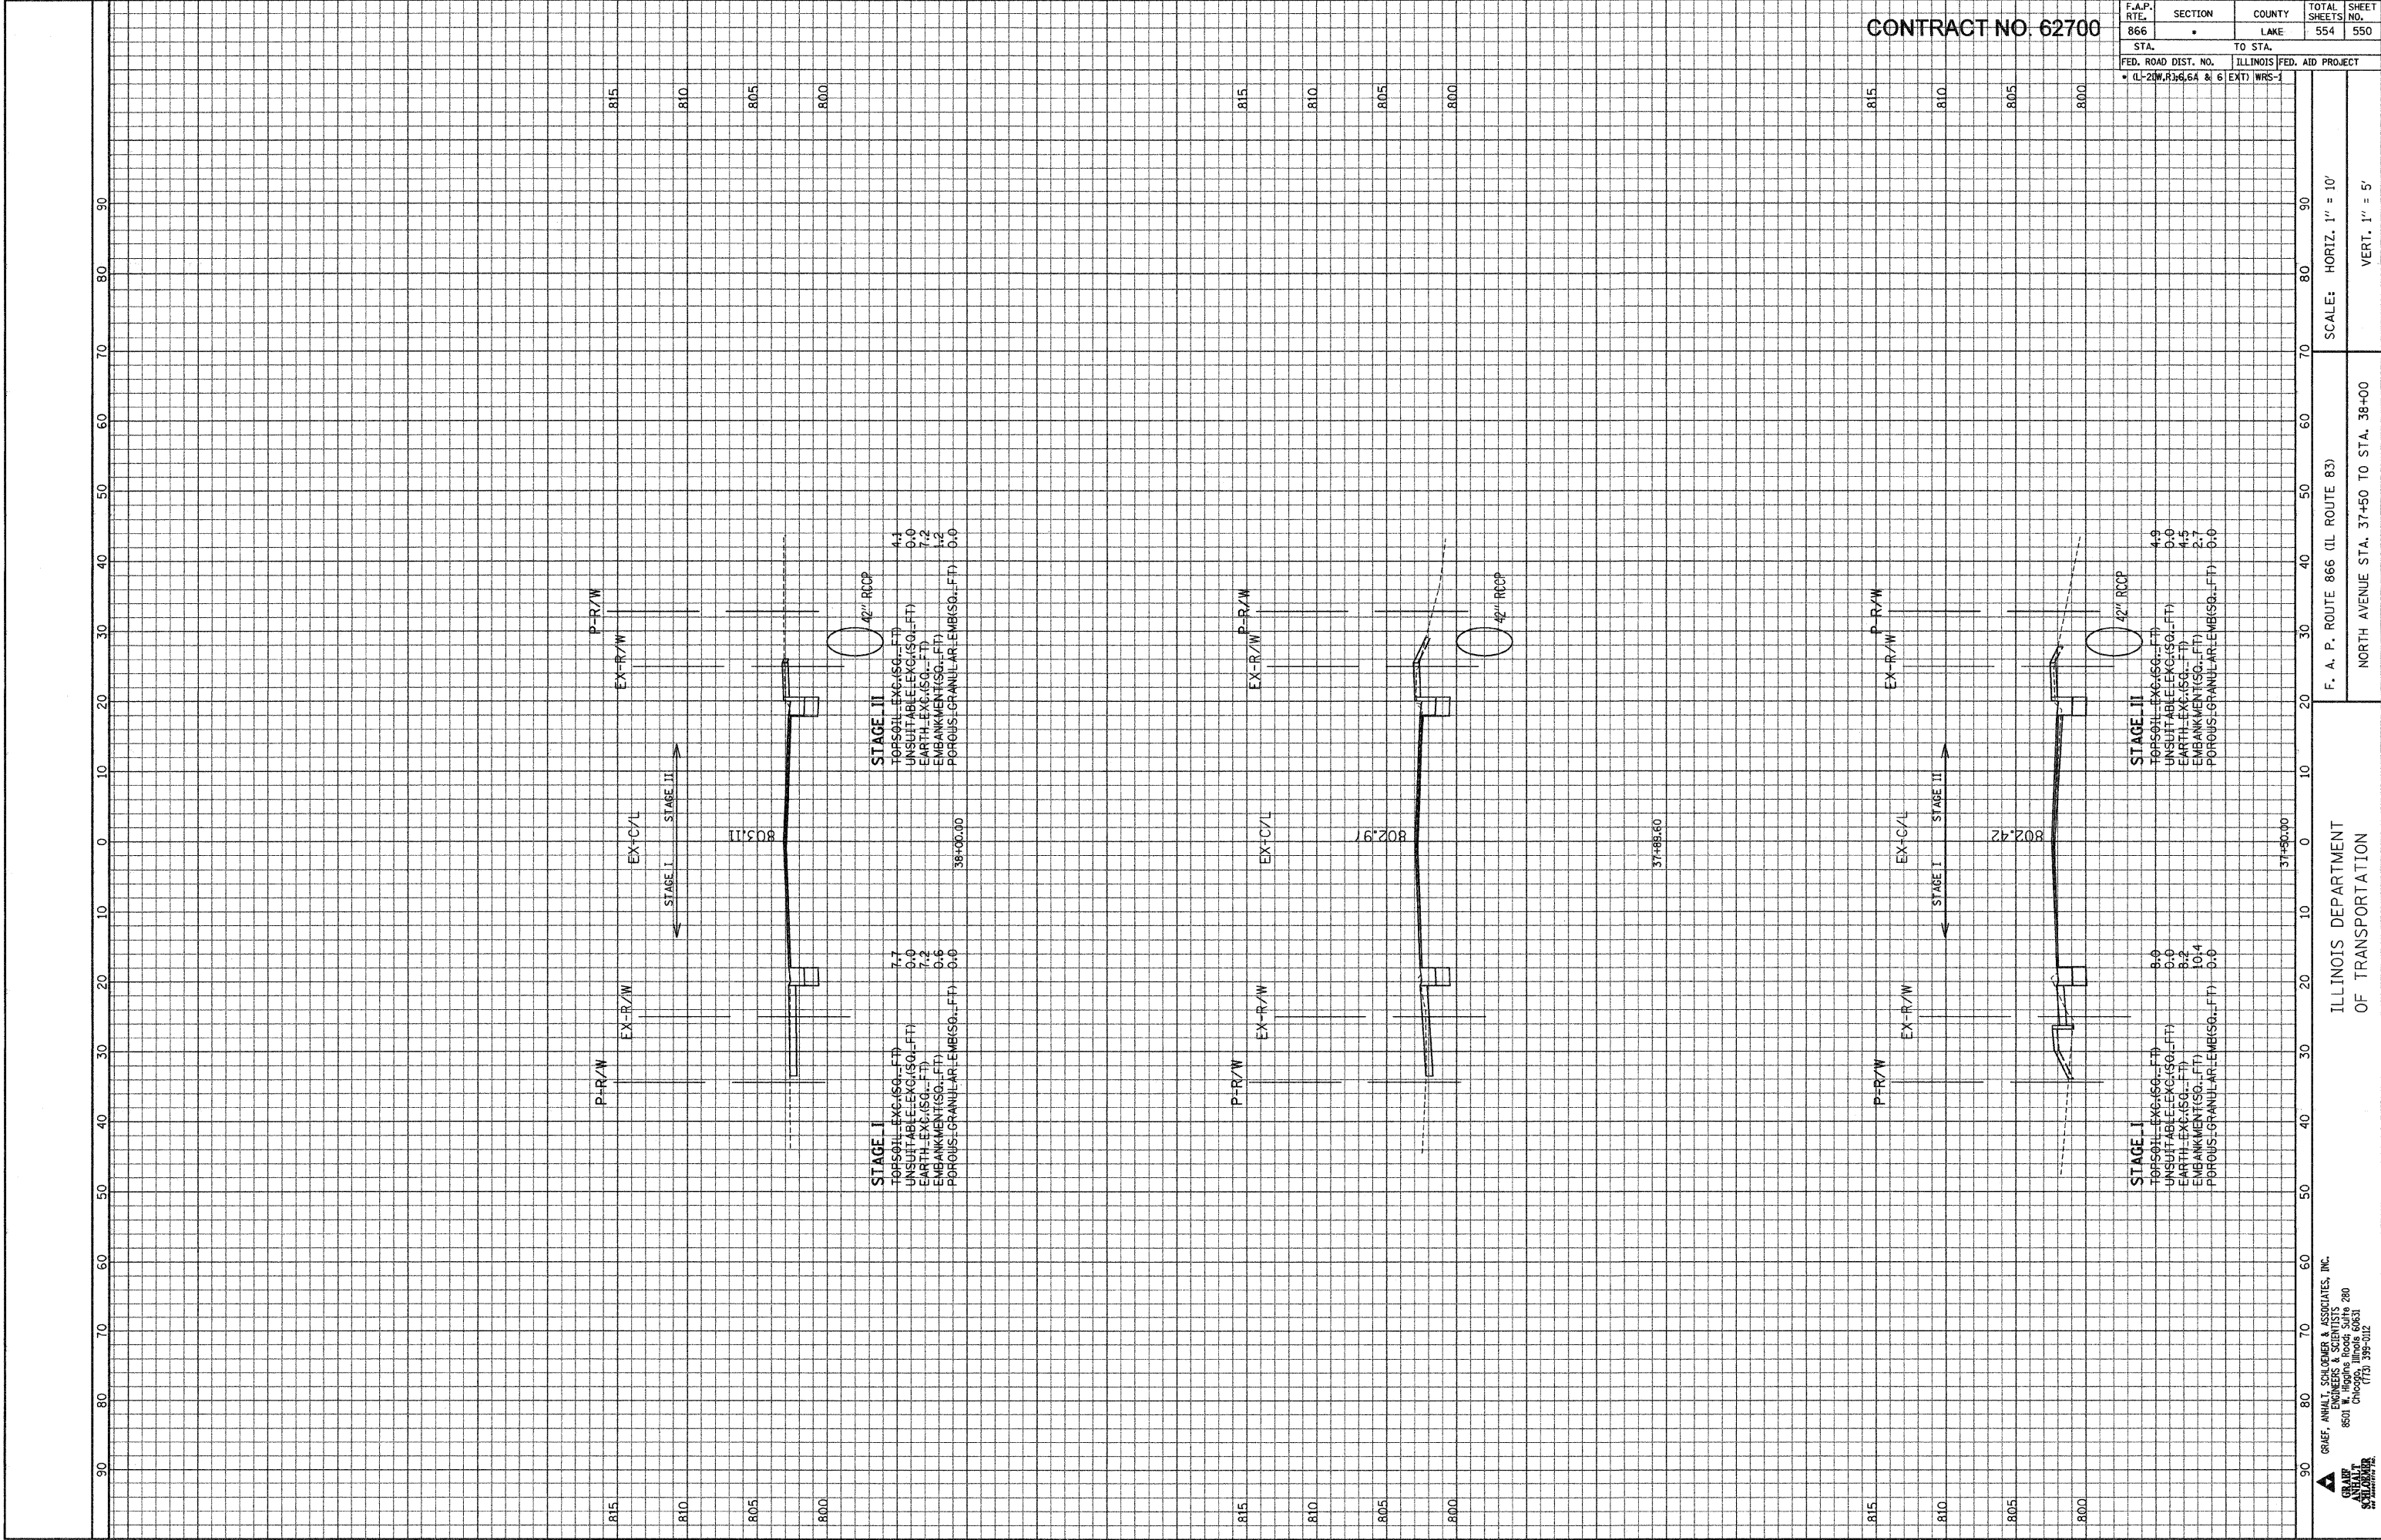

CONTRACT NO. 62700

F.A.P. RTE.	SECTION	COUNTY	TOTAL SHEETS NO.	SHEET NO.
866	LAKE	554	550	550
STA. TO STA.		ILLINOIS FED. AID PROJECT		
FED. ROAD DIST. NO.		• (L-20)W.R.H.G.6A & 6 EXT) WRS-1		


ILLINOIS DEPARTMENT
OF TRANSPORTATION


F. A. P. ROUTE 866 (IL ROUTE 83)
NORTH AVENUE STA. 37+50 TO STA. 38+00

SCALE: HORIZ. 1" = 10'
VERT. 1" = 5'

GRACE, ANHALT, SCHUMER & ASSOCIATES, INC.
ENGINEERS & SCIENTISTS
8501 N. Higgins Road, Suite 280
Chicago, Illinois 60631
(773) 399-0122

FILE: C:\2000\4024\Area\Area_North_Ave\XST_1_NA.dgn
DATE: 02-Feb-04 16:20

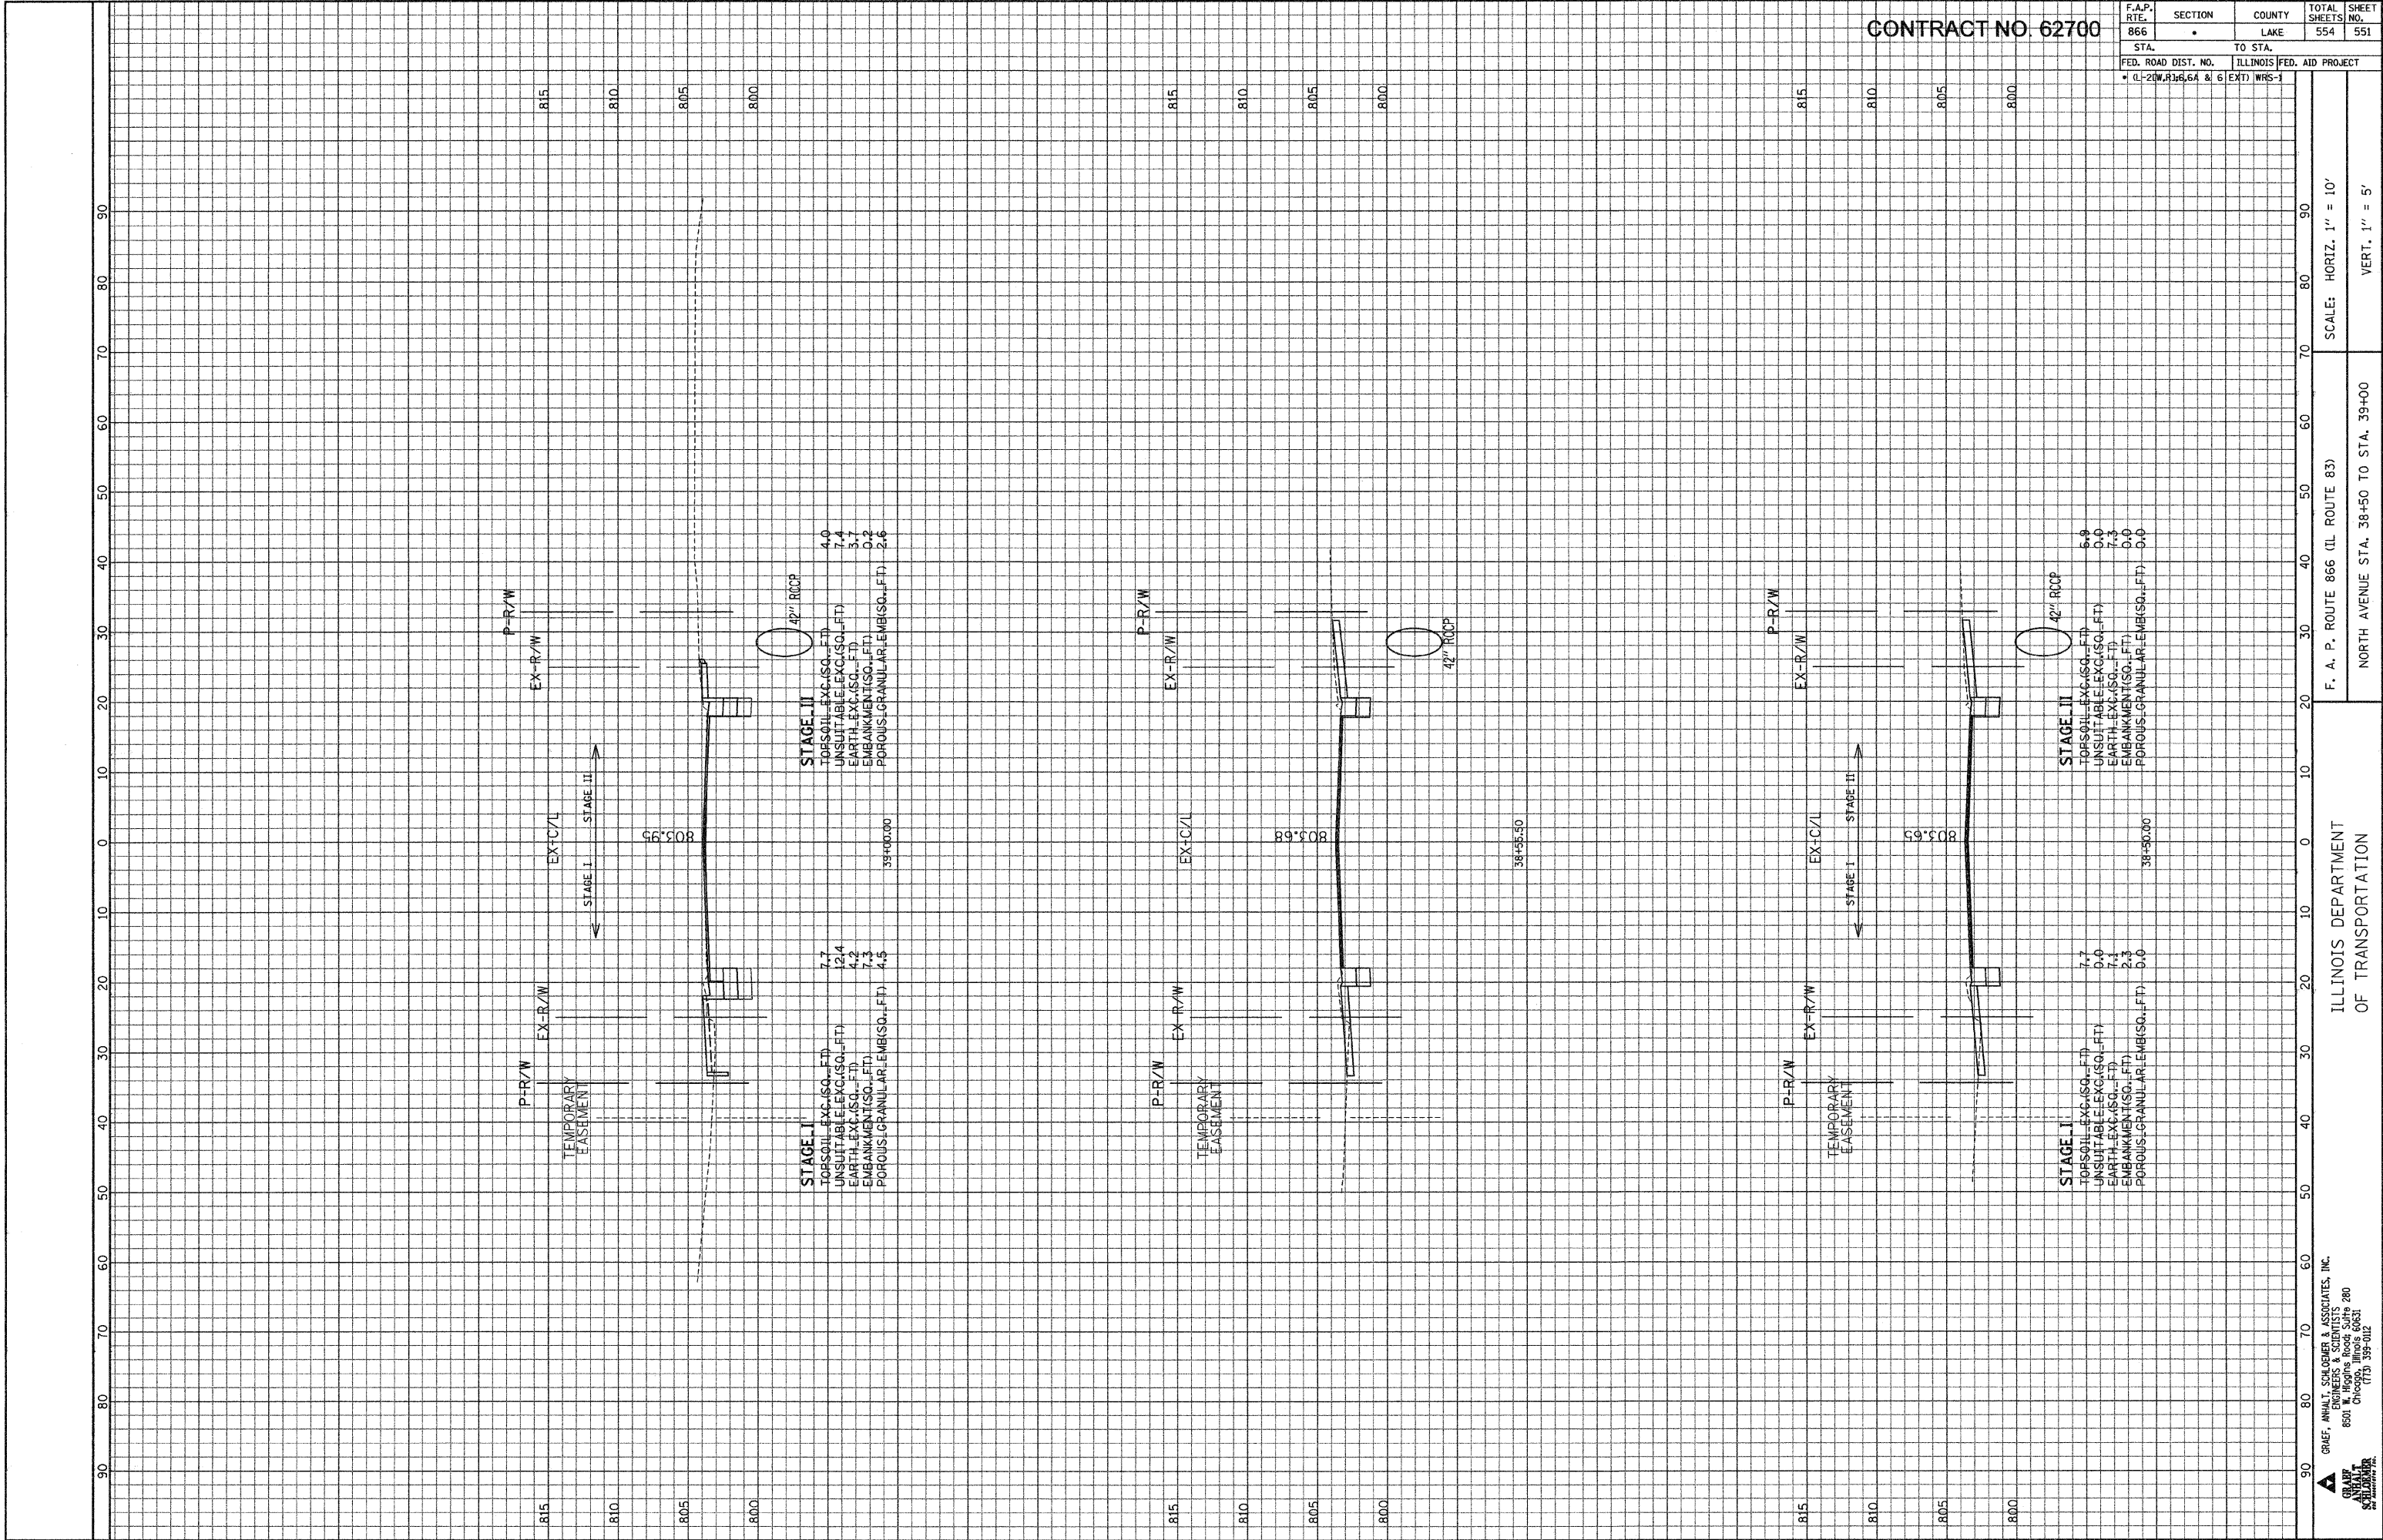

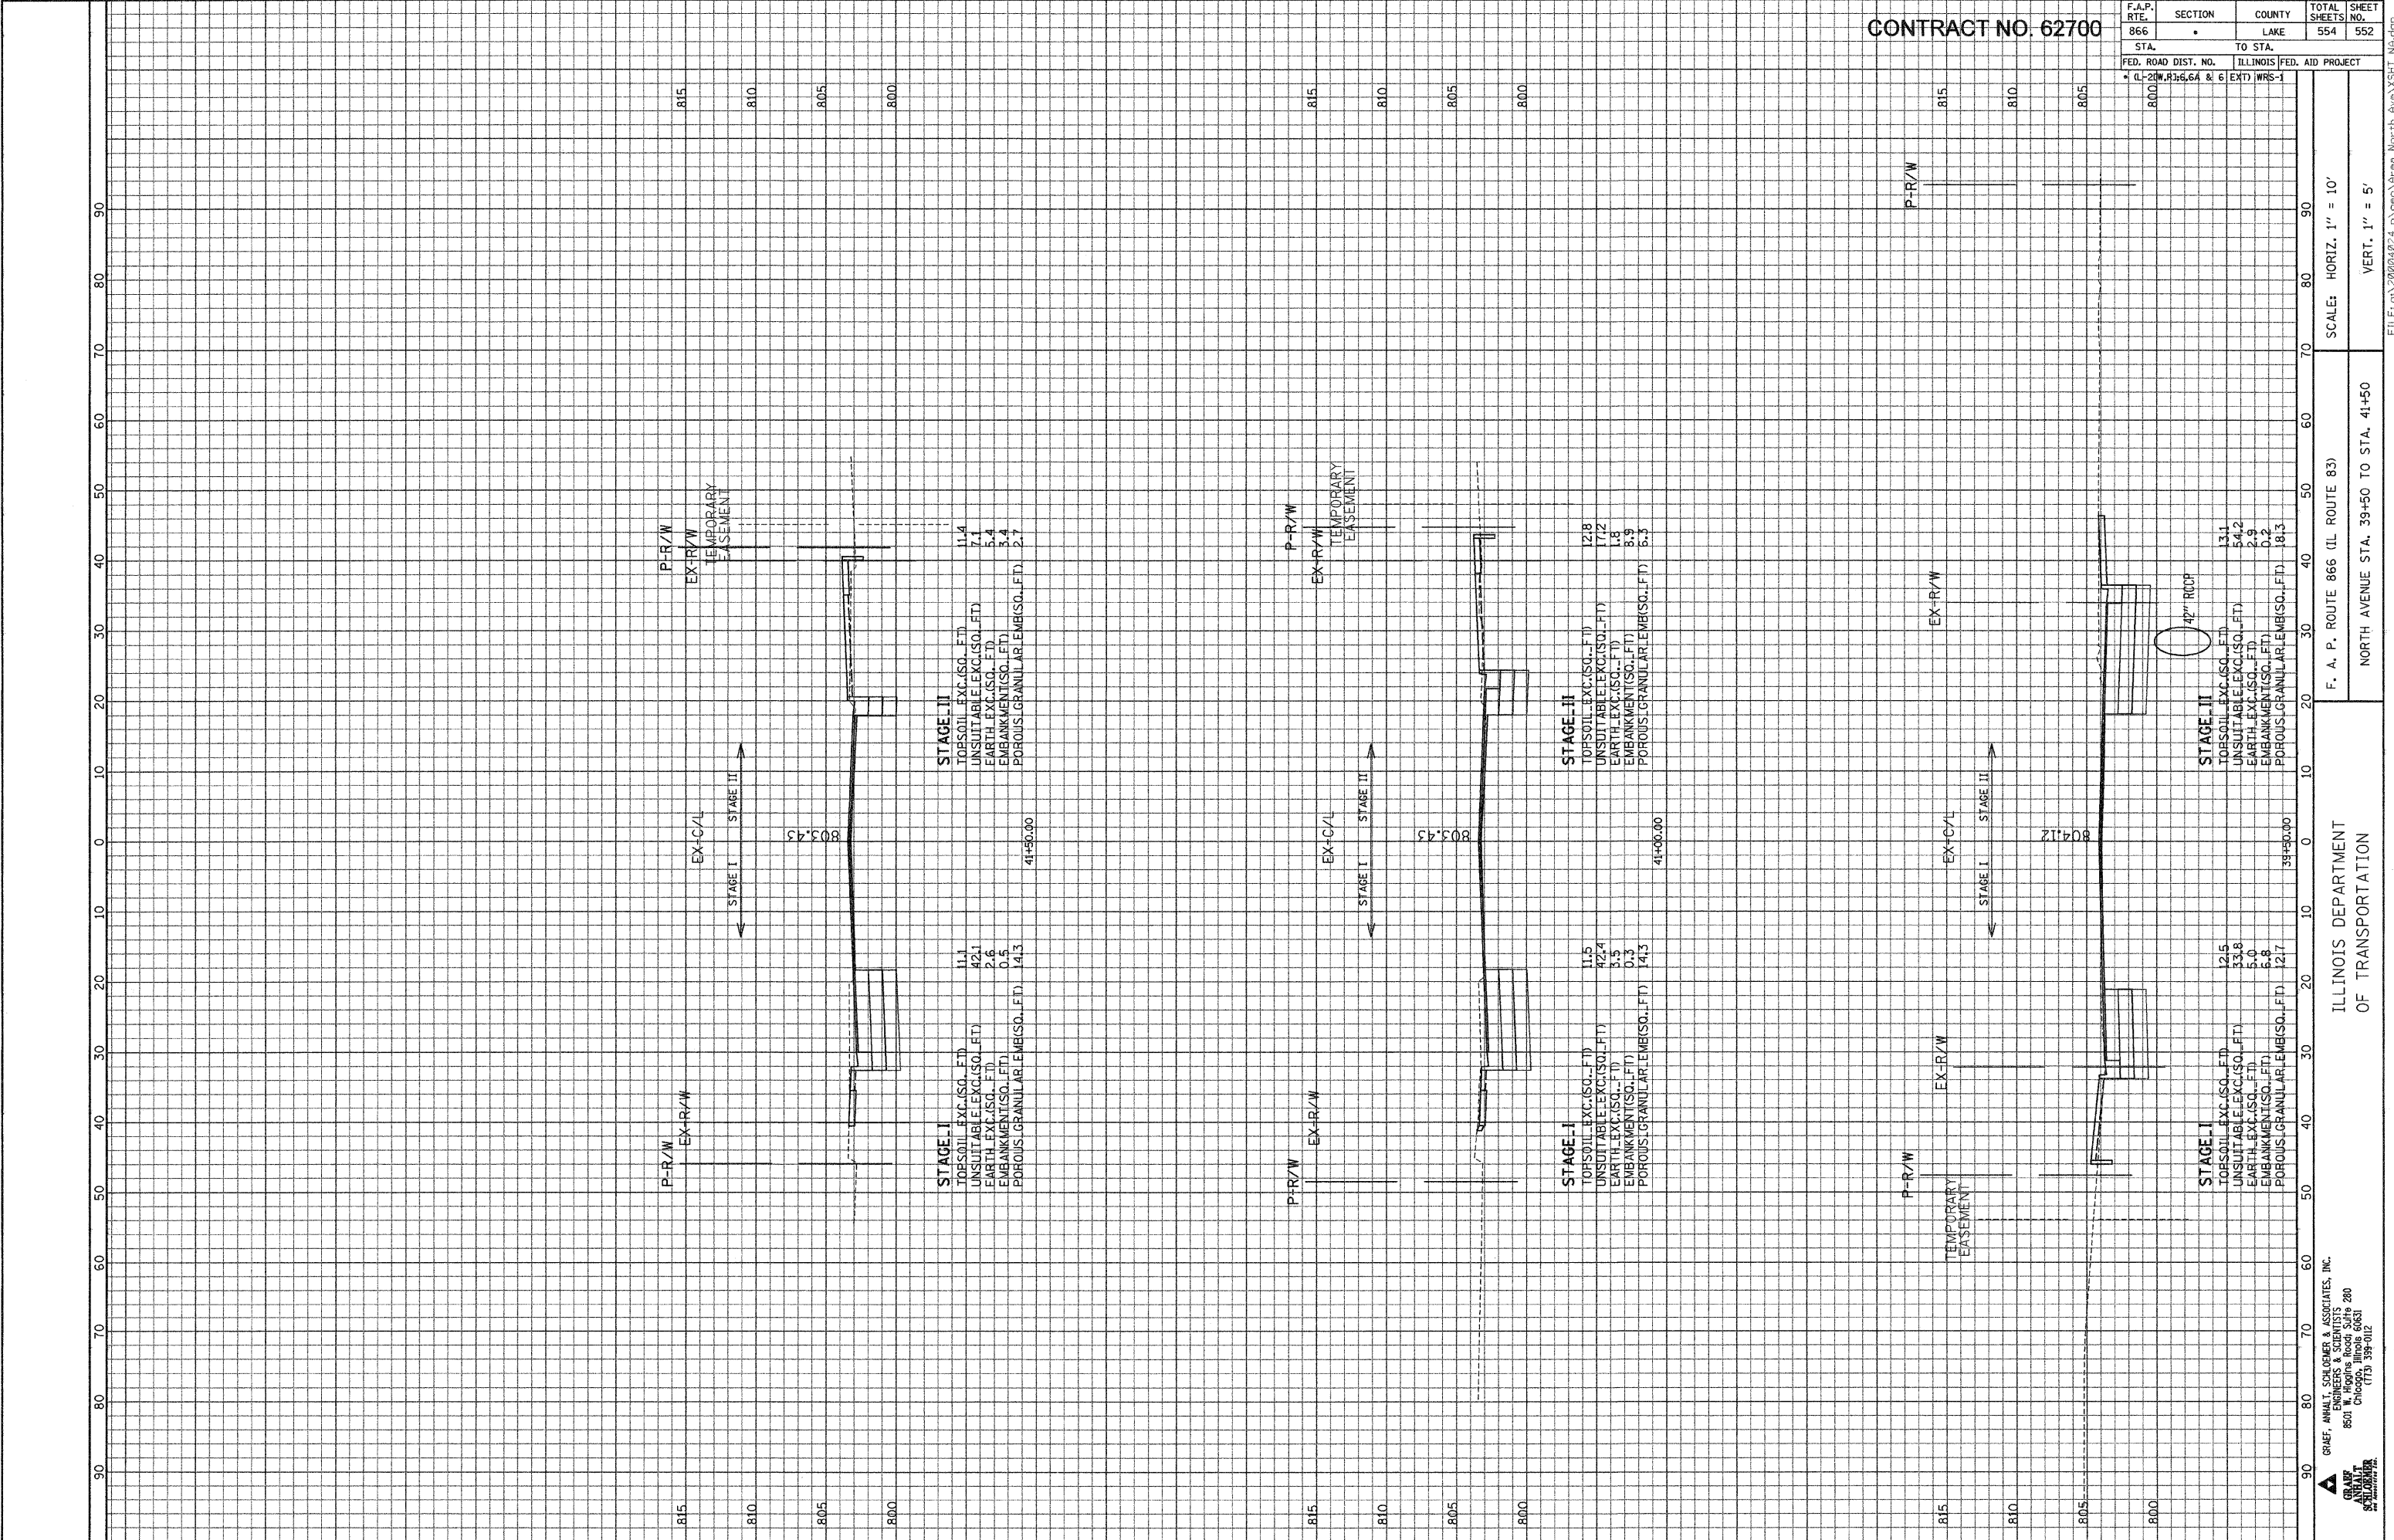


CONTRACT NO. 62700

F.A.P. RTE.	SECTION	COUNTY	TOTAL SHEETS	SHEET NO.
866	LAKE	554	552	
STA.	TO STA.			
FED. ROAD DIST. NO.	ILLINOIS FED. AID PROJECT			
CL-20W, R36.6A & 6	EXT) WRS-1			

ILLINOIS DEPARTMENT OF TRANSPORTATION

GRAF, ANAST, SCHUMER & ASSOCIATES, INC.
ENGINEERS & SCIENTISTS
8501 N. Higgins Road, Suite 200
Chicago, Illinois 60631
(773) 399-0122

SCALE: HORIZ. 1" = 10'
VERT. 1" = 5'

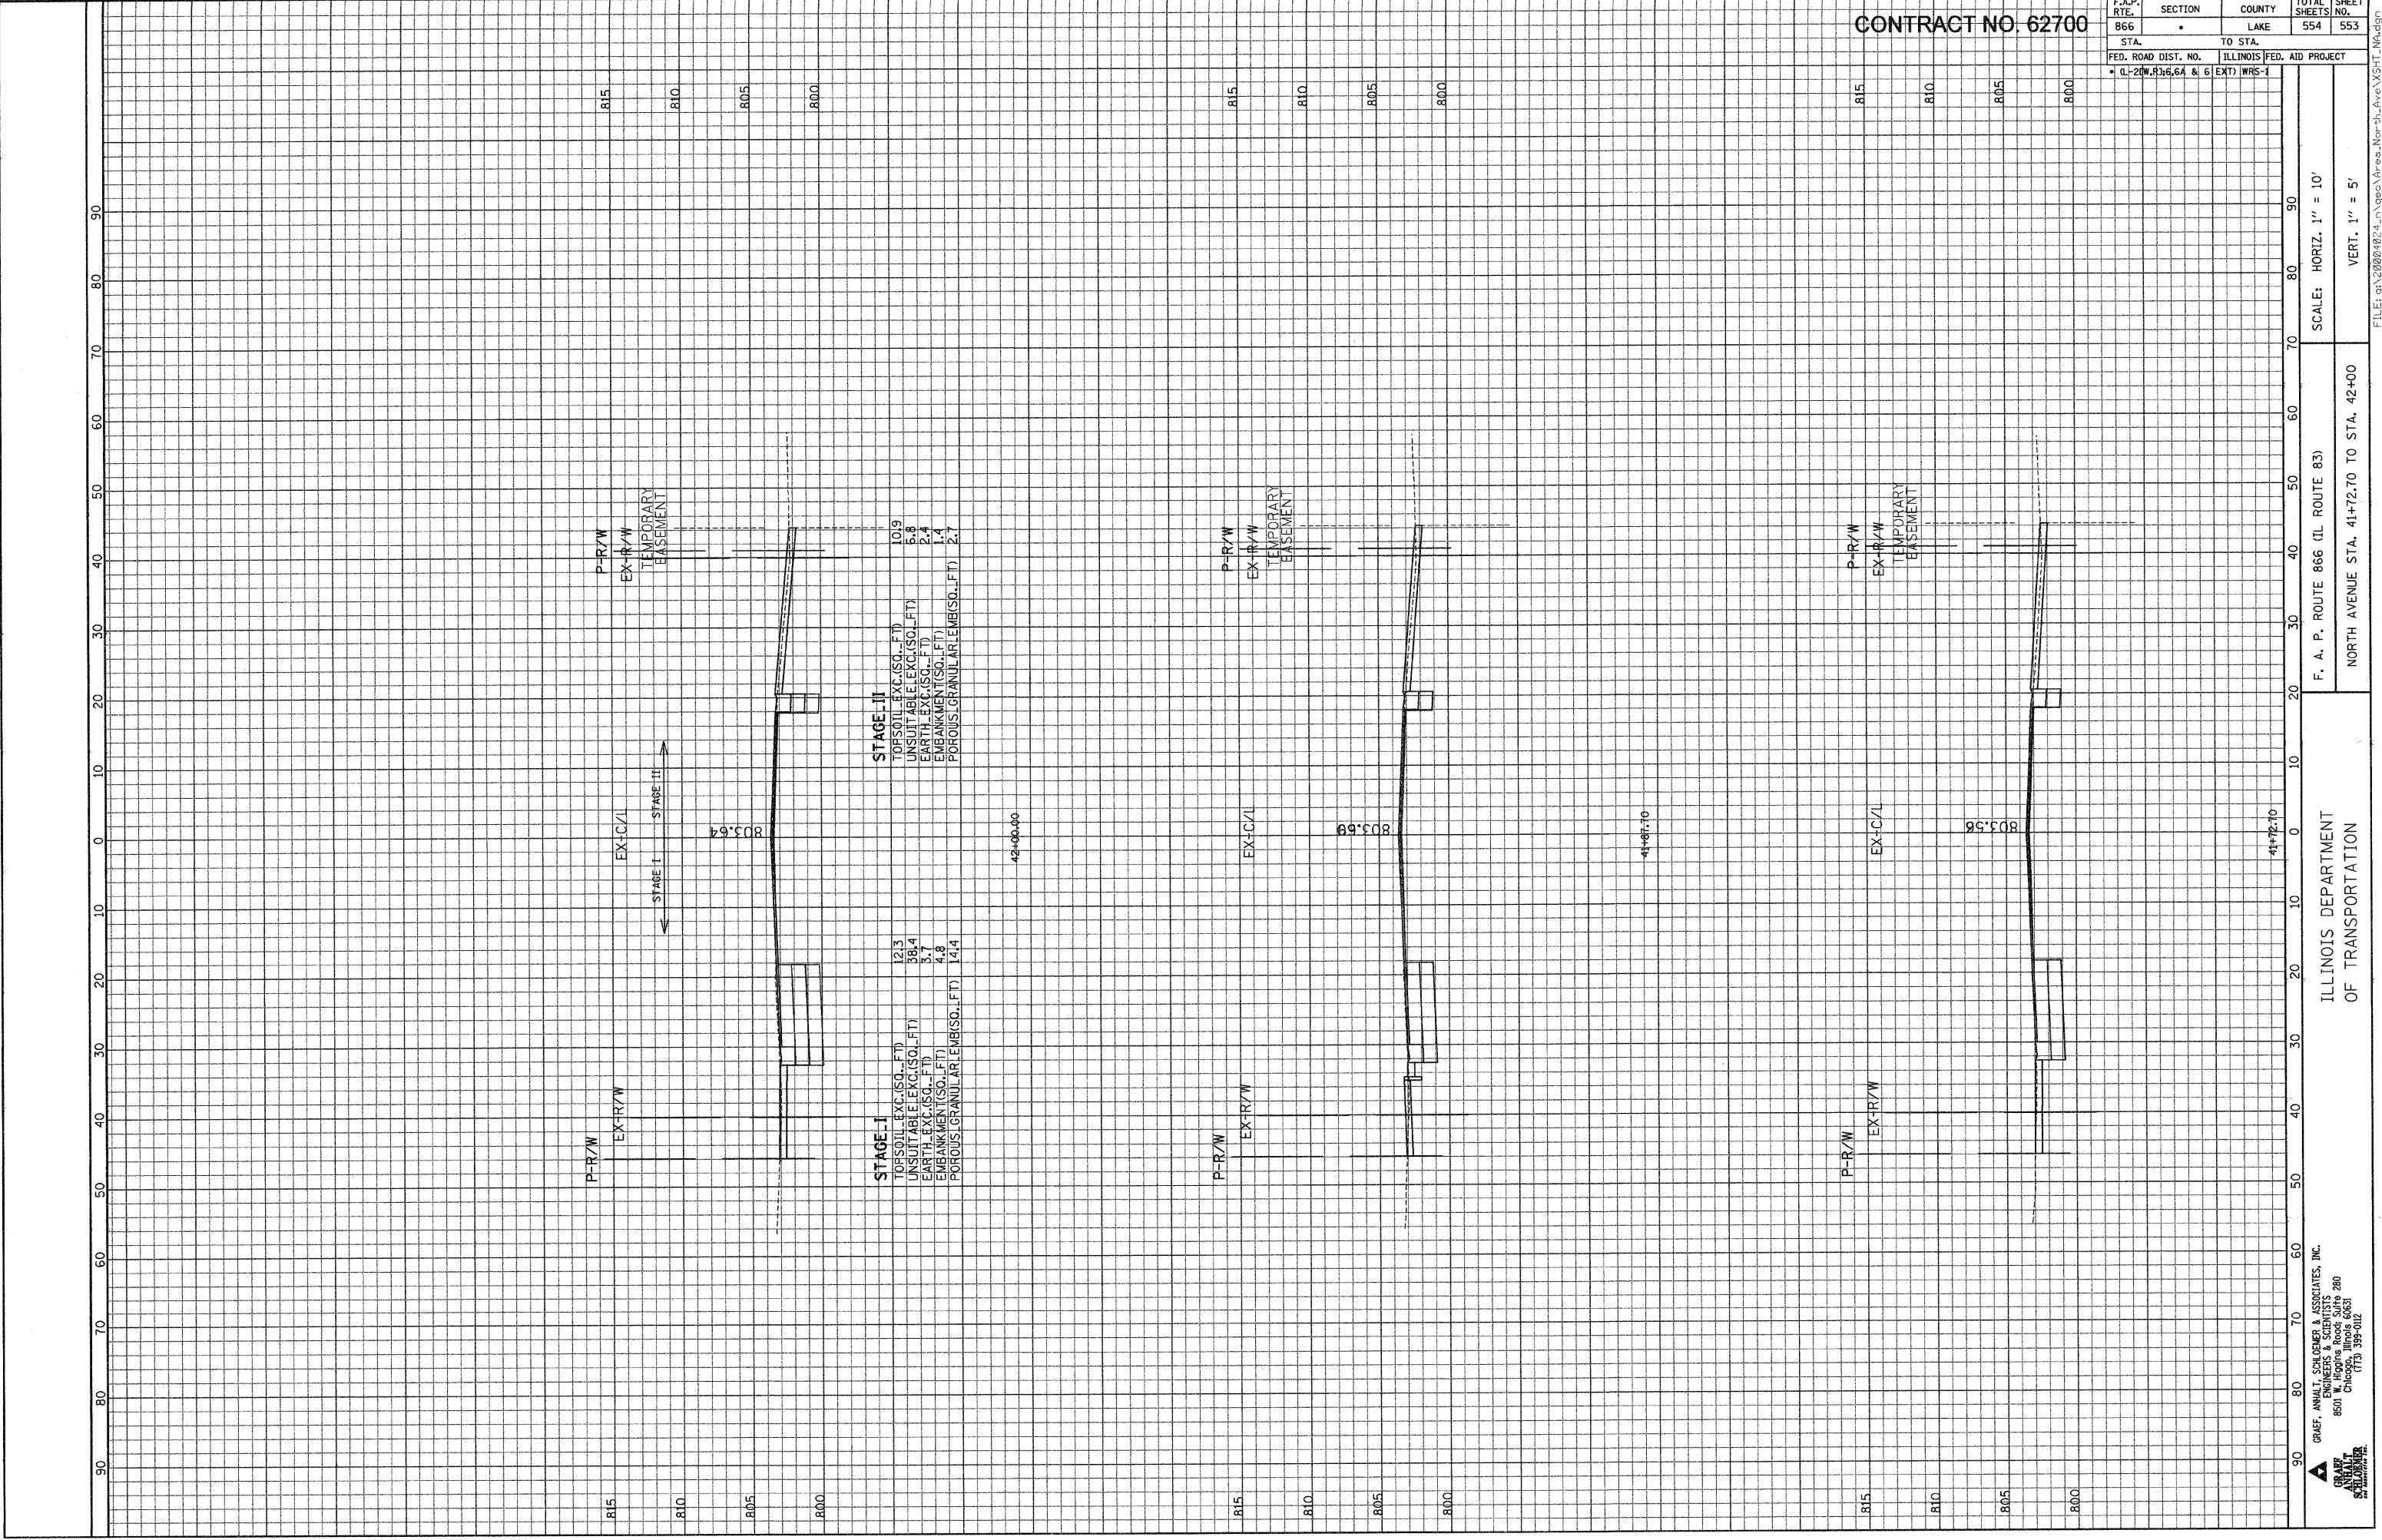

CONTRACT NO. 62700

F.A.P. RTE.	SECTION	COUNTY	TOTAL SHEETS	SHEET NO.
866	*	LAKE	554	553
STA.		TO STA.		
FED. ROAD DIST. NO.		ILLINOIS	FED. AID PROJECT	
* (L-20W, R36.6A & 6 EXT)		WRS-1		


ILLINOIS DEPARTMENT
OF TRANSPORTATION

F. A. P. ROUTE 866 (IL ROUTE 83)
NORTH AVENUE STA. 41+72.70 TO STA. 42+00

SCALE: HORIZ. 1" = 10'
VERT. 1" = 5'

GRAF, ANGLI, SCHUMER & ASSOCIATES, INC.
ENGINEERS & ARCHITECTS
8501 W. Higgins Road, Suite 200
Chicago, Illinois 60631
(773) 395-0112

FILE: 03-20004024 \\\gpc\Area\North_Ave\XST_Nadgn
DATE: 02-Feb-04 16:20

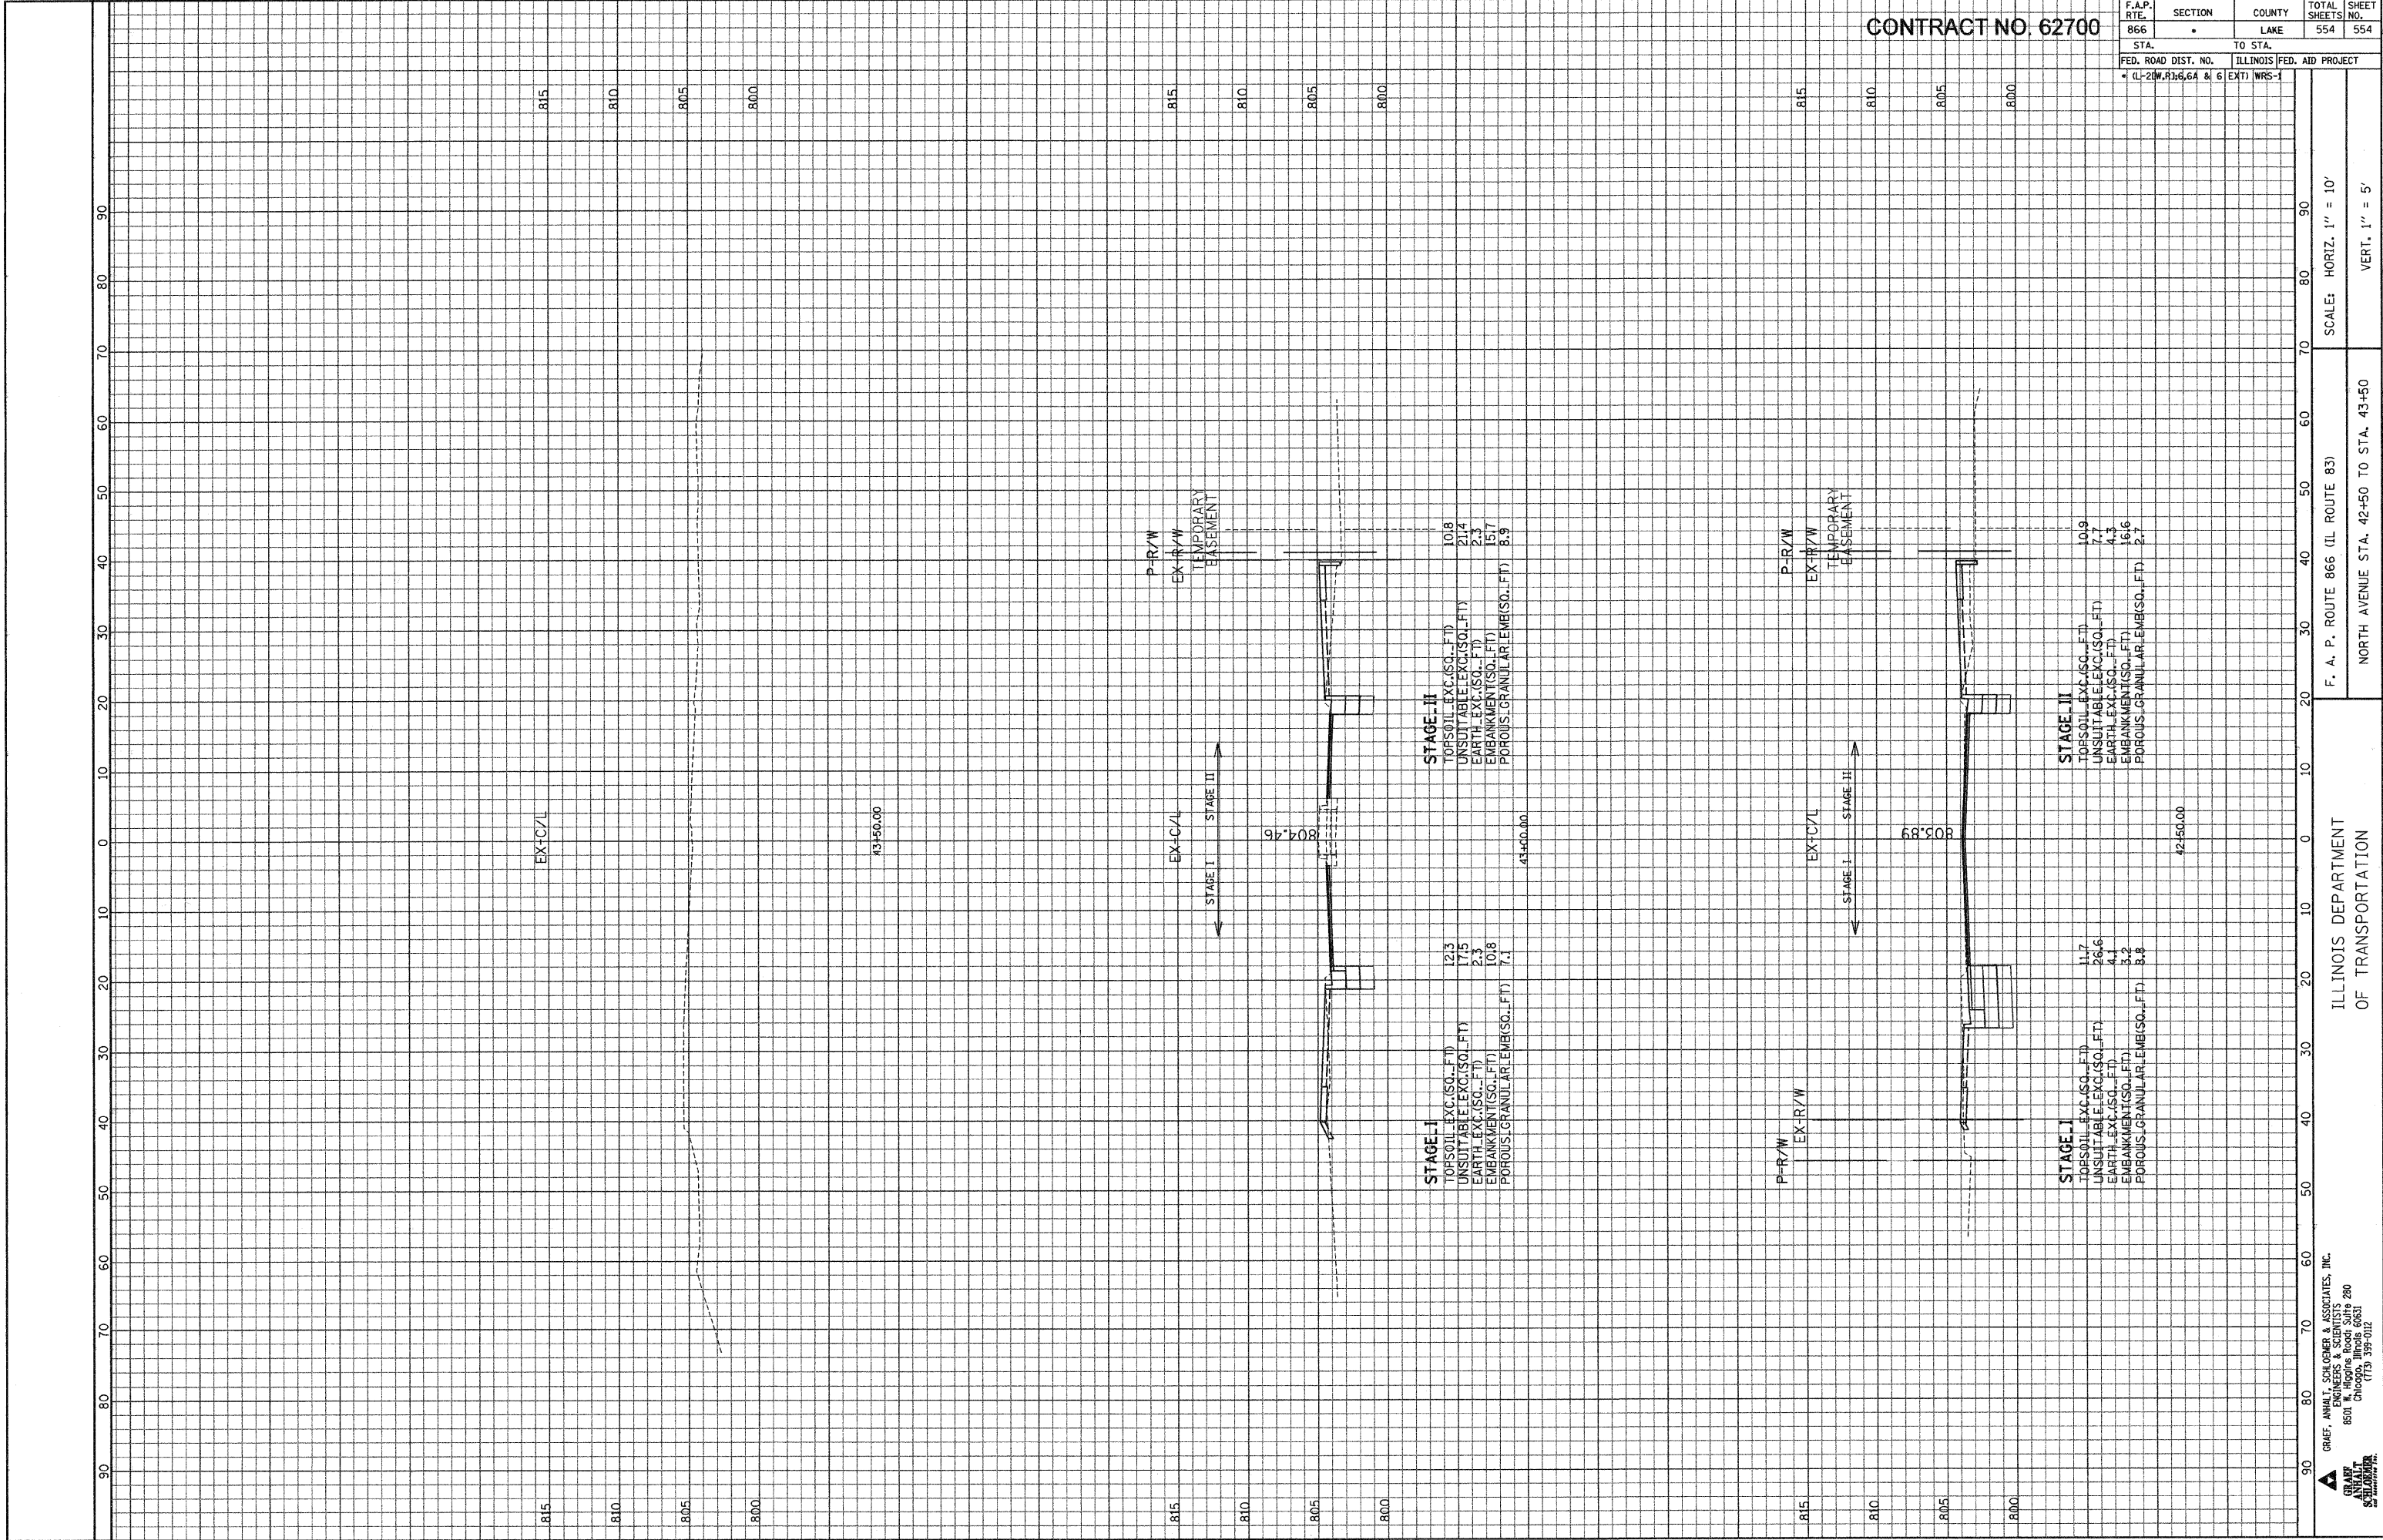

CONTRACT NO. 62700

F.A.P. RTE.	SECTION	COUNTY	TOTAL SHEETS	SHEET NO.
866	•	LAKE	554	554
STA.		TO STA.		
FED. ROAD DIST. NO.		ILLINOIS FED. AID PROJECT		
• (L-20W.R) 86.6A & 6		EXT) WRS-1		

ILLINOIS DEPARTMENT
OF TRANSPORTATION

F. A. P. ROUTE 866 (IL ROUTE 83)
NORTH AVENUE STA. 42+50 TO STA. 43+50

SCALE: HORIZ. 1" = 10'
VERT. 1" = 5'

GRAFF, ANHALT, SCHLOGER & ASSOCIATES, INC.
ENGINEERS & SCIENTISTS
8501 N. Higgins Road, Suite 280
Chicago, Illinois 60631
(773) 399-0112