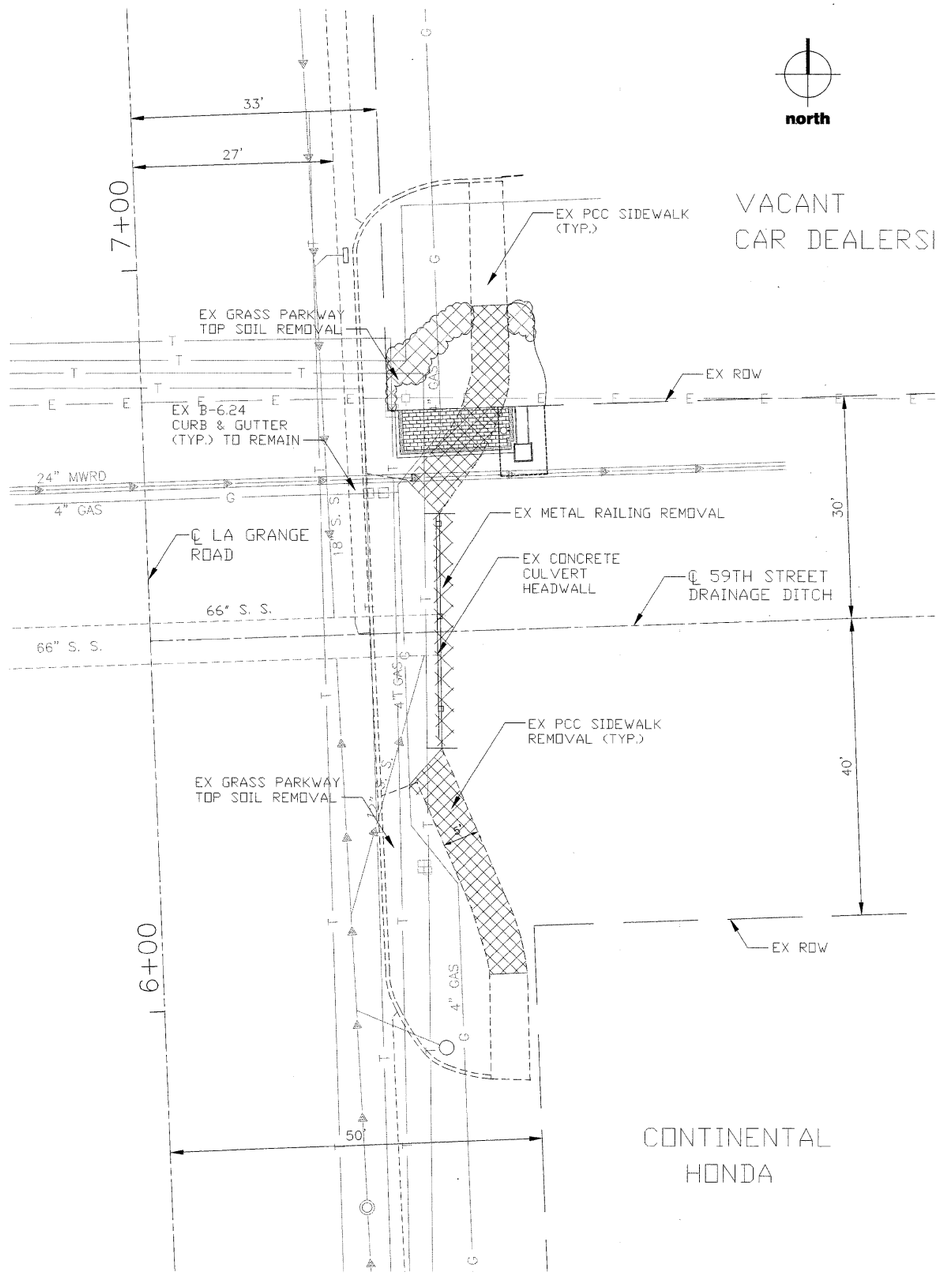

1 EXISTING CONDITIONS

SCALE 1"=10'-0"

EX LEGEND:

- BIT PAVEMENT REMVAL
- PCC SIDEWALK REMOVAL
- GRASS PARKWAY/TOPSOIL REMOVAL
- EX METAL RAILING REMOVAL

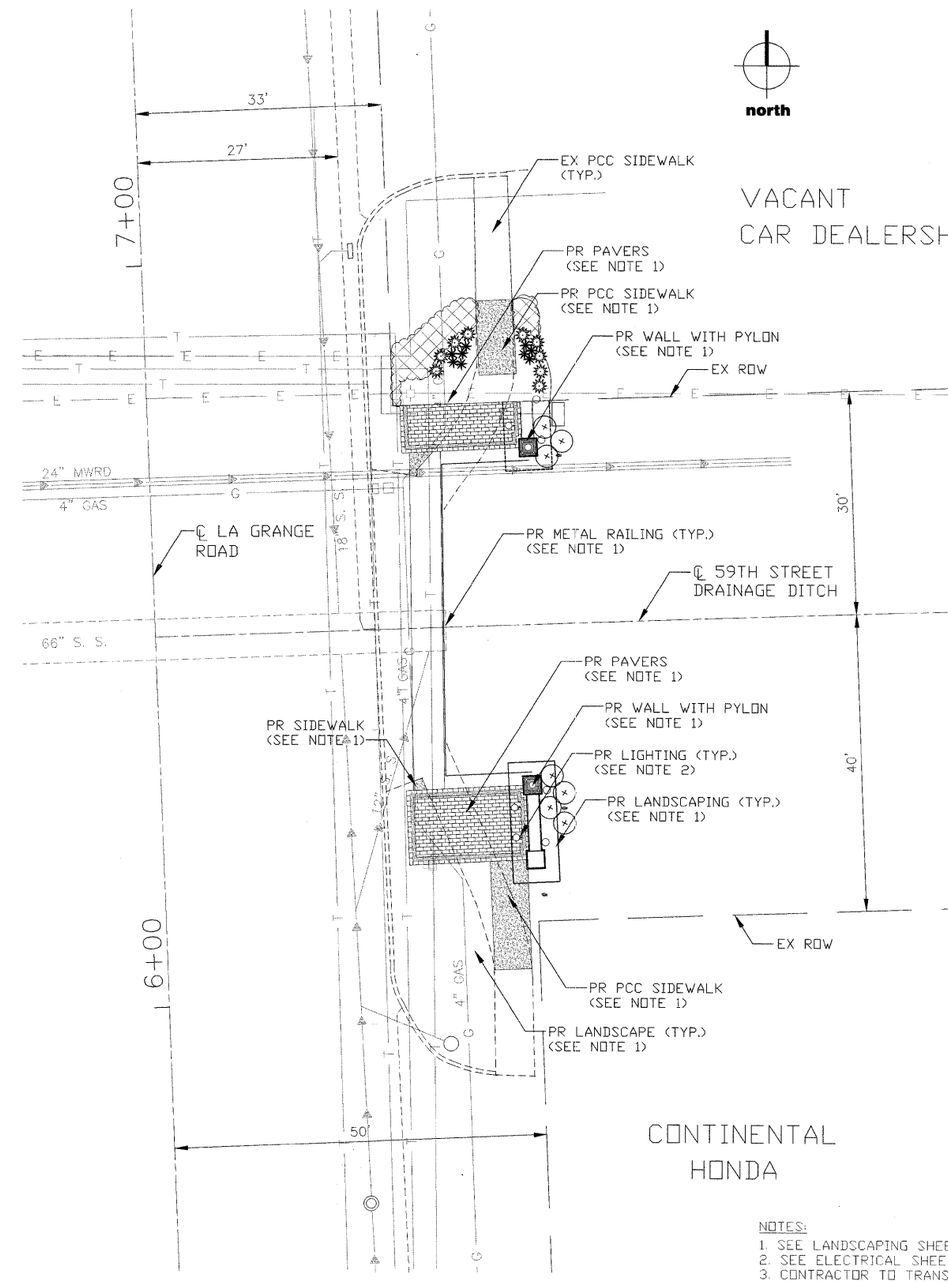

2 PROPOSED IMPROVEMENTS

SCALE 1"=10'-0"

PR LEGEND:

- PR WALL W/PYLON (SEE NOTE 1)
- PR PCC SIDEWALK
- PR TOPSOIL & SODDING (SEE NOTE 1)
- PR LANDSCAPE (SEE NOTE 1)

NOTES:

1. SEE LANDSCAPING SHEETS FOR DETAILS
2. SEE ELECTRICAL SHEETS FOR DETAILS
3. CONTRACTOR TO TRANSITION PROPOSED GUTTER TO MATCH EXISTING EDGE OF PAVEMENT

TENG

TENG & ASSOCIATES, INC.
ENGINEERS/ARCHITECTS/PLANNERS
205 N. MICHIGAN AVE. CHICAGO, IL 60601
TELEPHONE: 312/616-0000

FILE NAME = $FILE1$	USER NAME = $USER$	DESIGNED —	REVISED — .
		DRAWN — SJ	REVISED — .
	PLOT SCALE = $SCALE$	CHECKED — BS	REVISED — .
	PLOT DATE = 8/22/08	DATE — 4/30/09	REVISED — .

STATE OF ILLINOIS
DEPARTMENT OF TRANSPORTATION

EXISTING CONDITIONS AND PROPOSED IMPROVEMENTS
59TH STREET INTERSECTION - EAST SIDE

SCALE: STA. TO STA.

F.A. RTE.	SECTION	COUNTY	TOTAL SHEETS	SHEET NO.
RTE.	07-00035-00-LS	COOK	42	10
		CONTRACT NO. 63059		
FED. ROAD DIST. NO. 1	ILLINOIS	FED. AID PROJECT		

C:\IC-YorkSpace_ADY\AICM-Fs-9044_D-Trans_07\2202\20433-001\Civil\CAD\01 Design\1A Teng\Sheet\su011A005.dwg
04/30/2009 12:53:13 (XREF) .\Xref\p011A001.dwg (XREF) .\Xref\p011A010.dwg (XREF) .\Xref\p011A000.dwg (XREF) .\Xref\su011A001.dwg (XREF) .\Xref\p011A001.dwg (XREF) .\Xref\p011A010.dwg (XREF) .\Xref\p011A000.dwg (XREF) .\COMMON\CAD\01 Design\1A Teng\Xref\xl (XREF) ... \CAD\01 Design\1A Teng\Xref\su011A001.dwg (XREF) ... \CAD\01 Design\1A Teng\Xref\su011A001.dwg (XREF) ... \CAD\01 Design\1A Teng\Xref\su011A005.dwg
\COMMON\CAD\01 Design\1A Teng\Xref\xa011A000.dwg (XREF) ... \CAD\01 Design\1A Teng\Xref\su