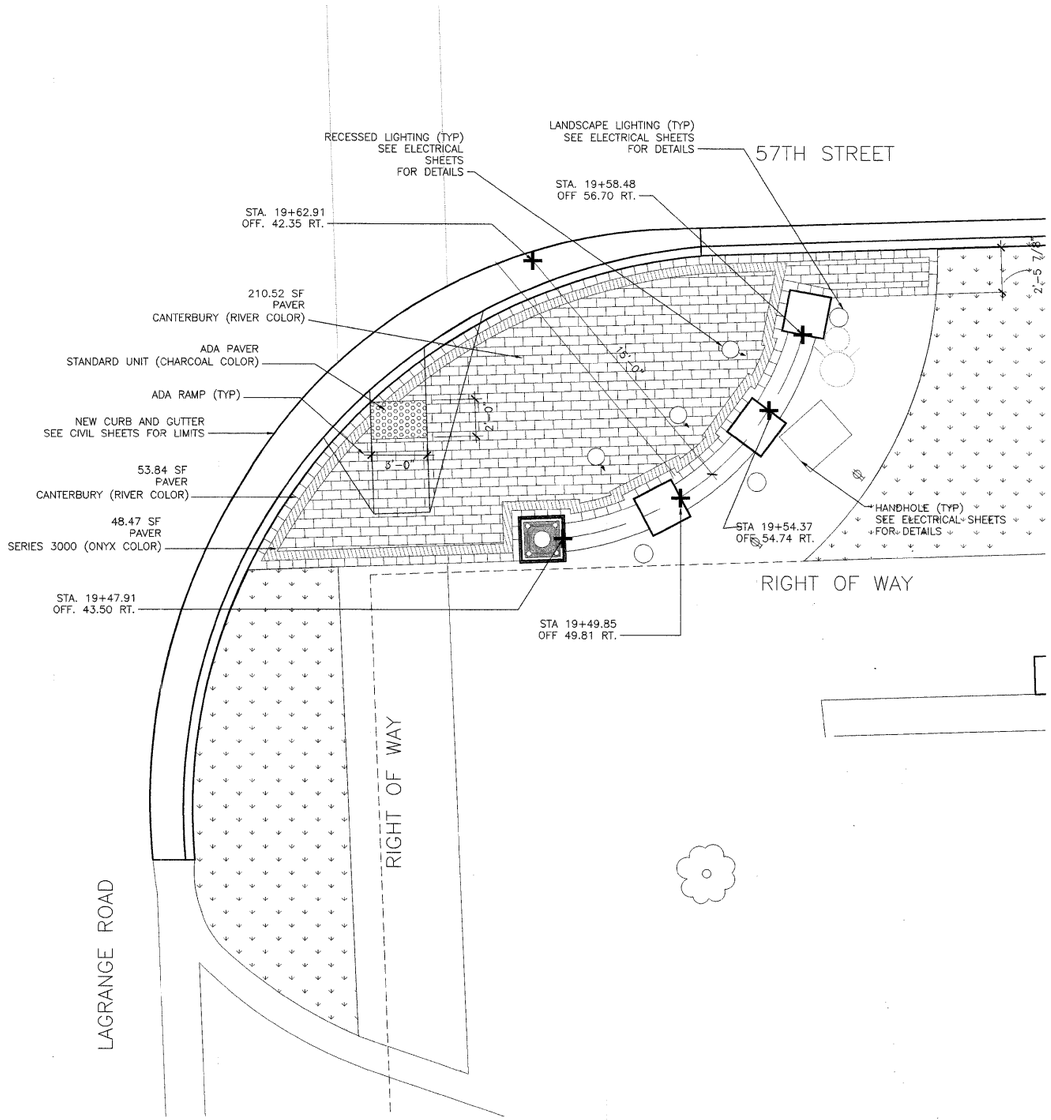

1 57TH STREET INTERSECTION -SOUTHEAST QUADRANT - PLAZA ENLARGEMENT

SCALE 1/4"=1'-0"

north

NOTE: OUTSIDE COURSE OF PAVERS IN PLAZA TO BE SOLDIER COURSE RECTANGULAR PAVERS AS CALLED OUT IN LANDSCAPE DETAILS SHEET. FINAL LAYOUT TO BE DETERMINED IN FIELD BY CONTRACTOR AND APPROVED BY LANDSCAPE ARCHITECT.

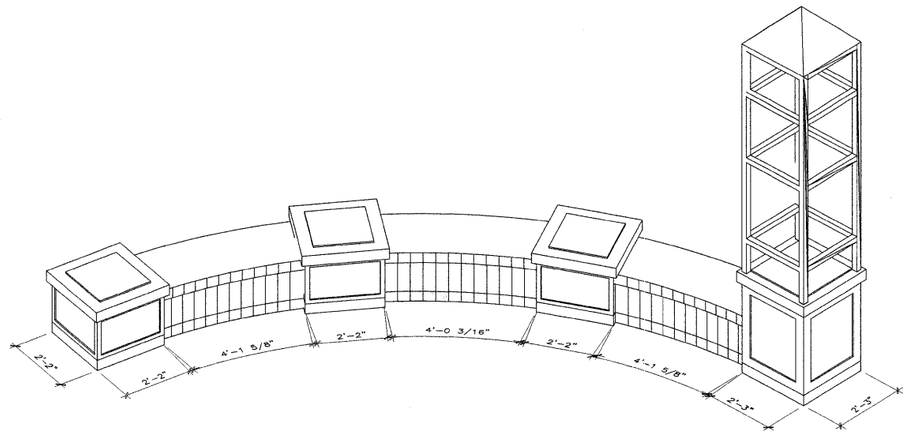

2 57TH STREET INTERSECTION -SOUTHEAST QUADRANT - SEATWALL ISOMETRIC

SCALE 1/2"=1'-0"

NOTE: FINAL SEATWALL/PILLAR/PYLON/UNIT PAVER LOCATIONS AND DIMENSIONS TO BE DETERMINED IN FIELD BY CONTRACTOR AND APPROVED BY LANDSCAPE ARCHITECT.

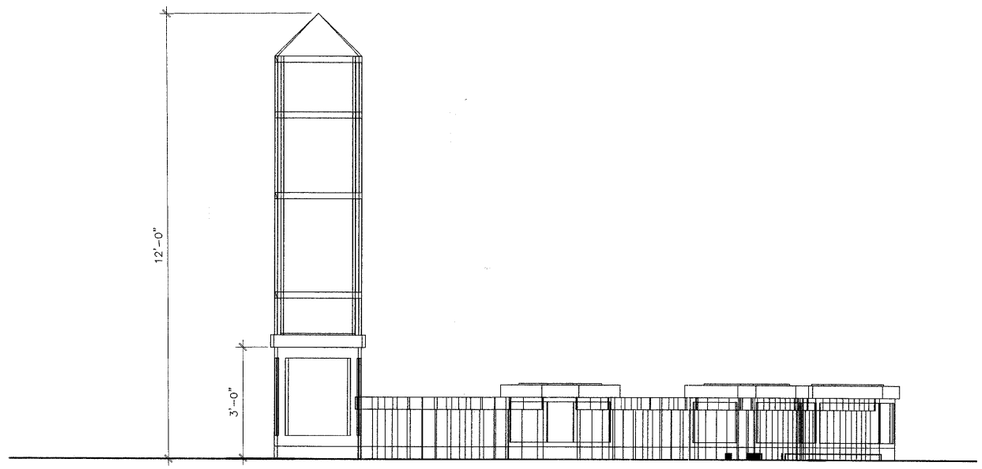

3 57TH STREET INTERSECTION -SOUTHEAST QUADRANT - SEATWALL ELEVATION

SCALE 1/2"=1'-0"

TENG

TENG & ASSOCIATES, INC.
ENGINEERS/ARCHITECTS/PLANNERS
205 N. MICHIGAN AVE. CHICAGO, IL 60601
TELEPHONE: 312/616-0000

FILE NAME = $FILE1$	USER NAME = $USER$	DESIGNED —	REVISED — .
		DRAWN — ICJ	REVISED — .
	PLOT SCALE = $SCALE$	CHECKED — BS	REVISED — .
	PLOT DATE = 8/22/08	DATE — 4/30/09	REVISED — .

STATE OF ILLINOIS
DEPARTMENT OF TRANSPORTATION

57TH STREET INTERSECTION
SOUTHEAST QUADRANT-HARDSCAPE DETAILS

SCALE: STA. TO STA.

F.A. RTE.	SECTION	COUNTY	TOTAL SHEETS	SHEET NO.
RTE.	07-00035-00-LS	COOK	42	14
		CONTRACT NO. 63059		
FED. ROAD DIST. NO. 1	ILLINOIS	FED. AID PROJECT		

C:\MC-WorkSpace\MURPHY.JTM-Fs-0044.D-Trans_07\2007\20433-00\Arch\CAD\01 Design\IA Teng\Sheet\57th\la011A001_57THSE.dwg
04-30-2009 11:40:43 (XREF) ..\..\..\..\Civil\CAD\01 Design\IA Teng\Xref\p011A001.dwg (XREF) ..\..\..\..\COMMON\CAD\01 Design\IA Teng\Xref\la011A001.dwg (XREF) ..\..\..\..\COMMON\CAD\01 Design\IA Teng\Xref\
\01 Design\IA Teng\Xref\ba011A001.dwg (XREF) ..\MDN\CAD\01 Design\IA Teng\Xref (XREF) ..\CAD\01 Design\IA Teng\Xref\