GENERAL PLAN NOTES:

1. STREETSCAPE LIGHTING CONTROL PANEL SHALL BE PAD MOUNTED. SEE ELECTRICAL DRAWING 38.
2. ALL LIGHTING FIXTURES AND RECEPTACLES SHALL BE CONNECTED TO THEIR RESPECTIVES STREETSCAPE LIGHTING CONTROL PANELS. SEE ELECTRICAL DRAWING 38 FOR INSTALLATION DETAILS.
3. ALL PUSHED CONDUITS SHALL BE INSTALLED AT THE SAME TIME. SEE ELECTRICAL DRAWING 37 FOR CONDUITS TO BE INSTALLED FOR COMED UTILITY FEEDERS.

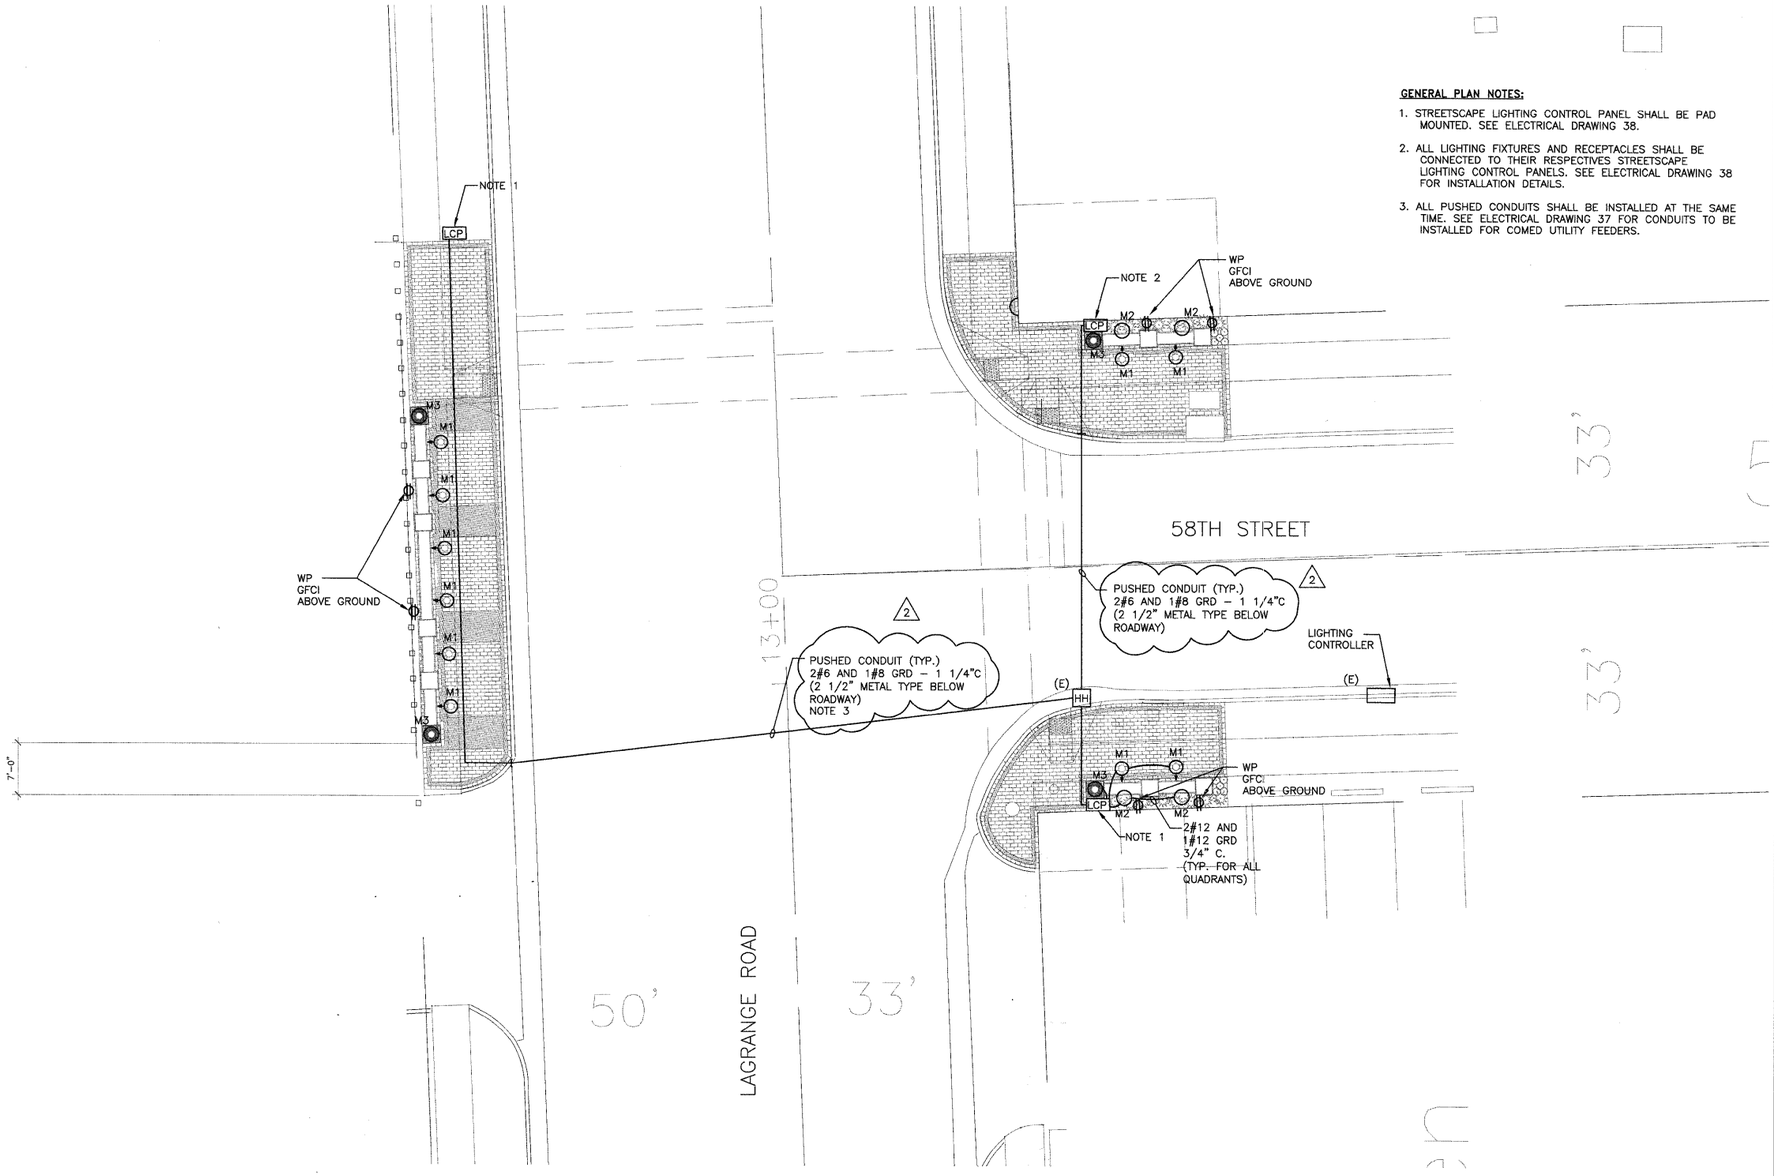

1 59TH STREET ELECTRICAL PLAN

1"=10'

NORTH

TENG & ASSOCIATES, INC.
ENGINEERS/ARCHITECTS/PLANNERS
205 N. MICHIGAN AVE. CHICAGO, IL 60601
TELEPHONE: 312/616-0000

FILE NAME = $FILEL$	USER NAME = $USER$	DESIGNED –	REVISED – 2 11/3/2008
		DRAWN – IC	REVISED –
	PLOT SCALE = $SCALE$	CHECKED – PR	REVISED –
	PLOT DATE = 8/22/08	DATE – 4/30/09	REVISED –

STATE OF ILLINOIS
DEPARTMENT OF TRANSPORTATION

58TH STREET ELECTRICAL PLAN

SCALE: AS NOTED | STA. | TO STA.

F.A. RTE.	SECTION	COUNTY	TOTAL SHEETS	SHEET NO.
RTE.	07-00035-00-LS	COOK	42	35
		CONTRACT NO. 63059		
FED. ROAD DIST. NO. 1	ILLINOIS	FED. AID PROJECT		