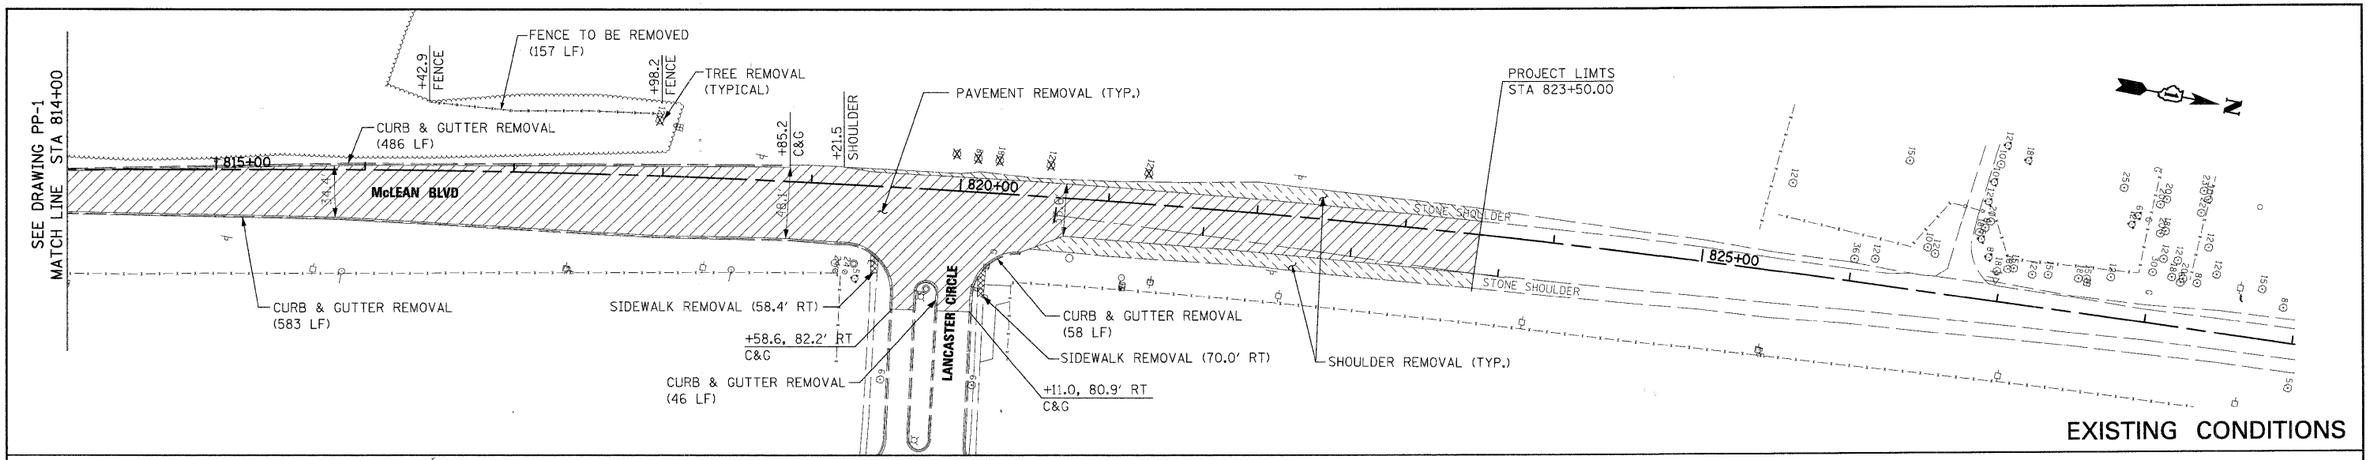

EXISTING CONDITIONS

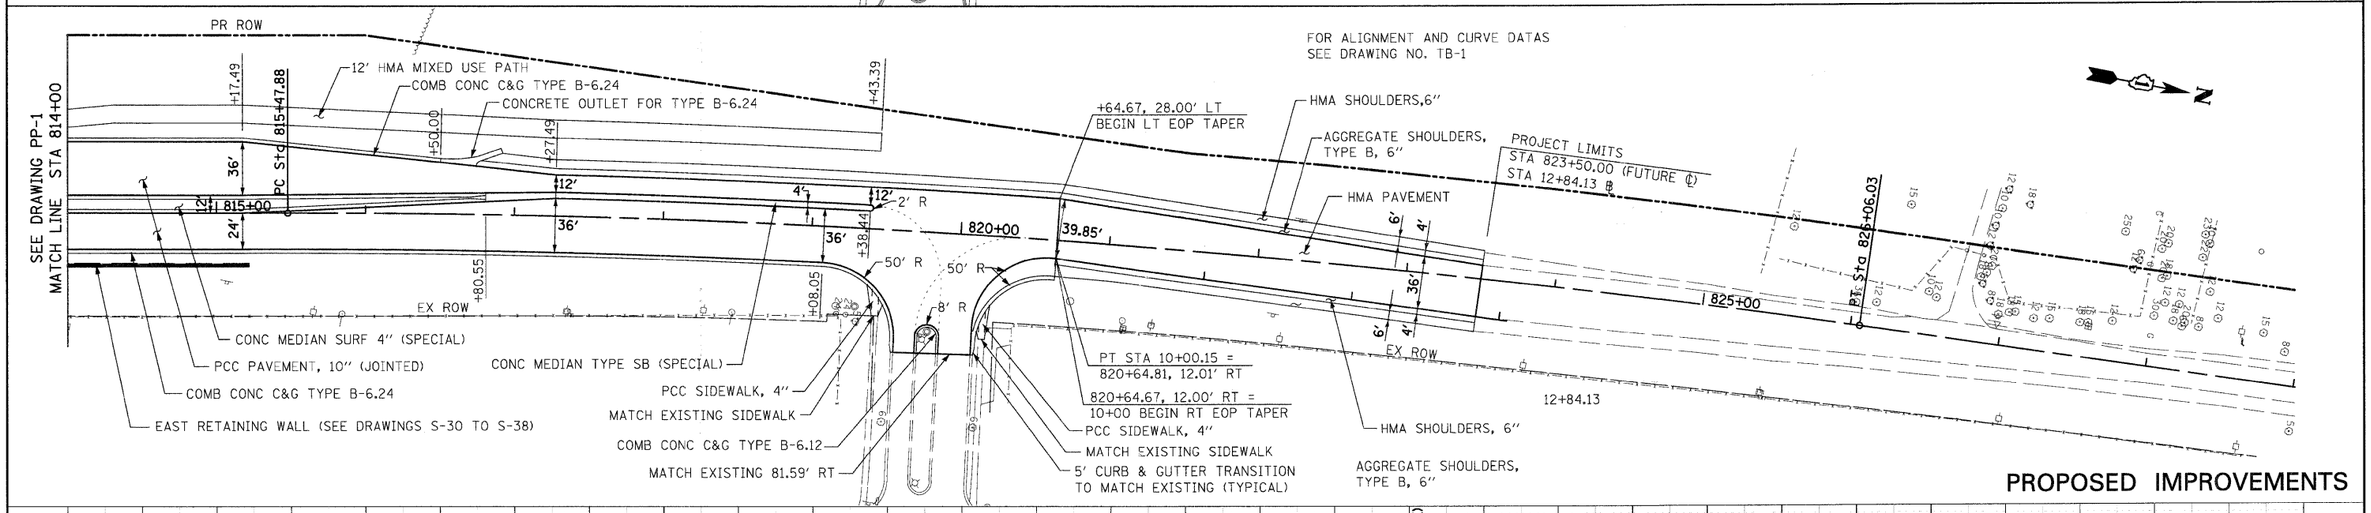

PROPOSED IMPROVEMENTS

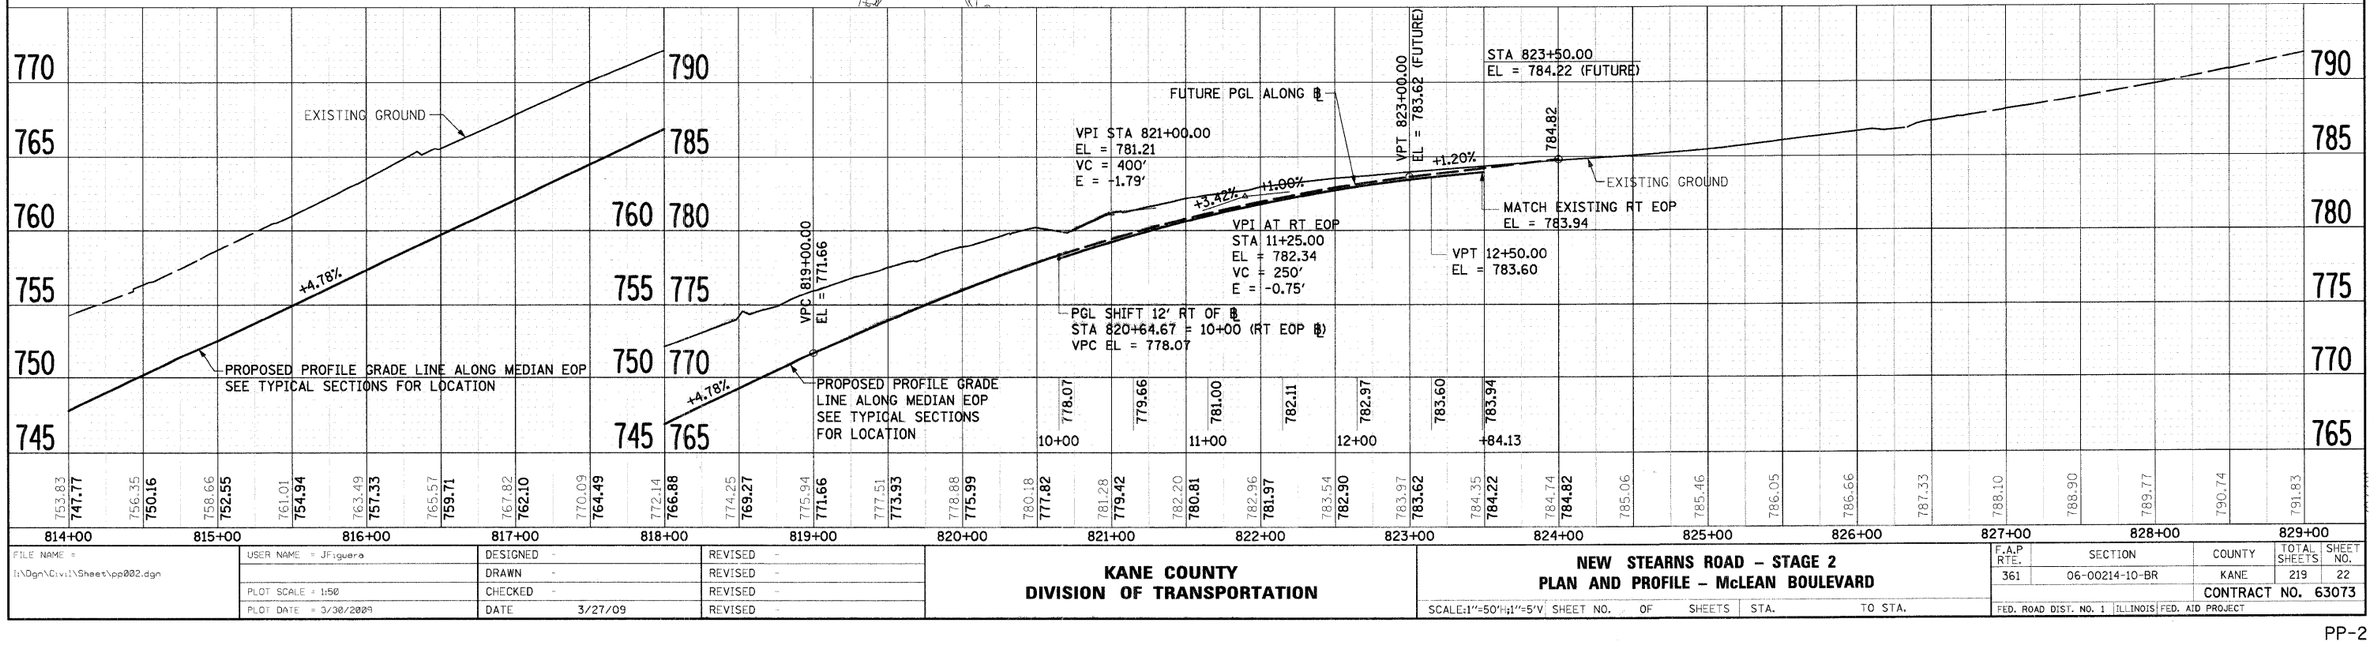

FILE NAME = f:\Dgn\Civil\Sheet\pp002.dgn	USER NAME = JFiguera	DESIGNED -	REVISED -
		DRAWN -	REVISED -
	PLOT SCALE = 1:50	CHECKED -	REVISED -
	PLOT DATE = 3/30/2009	DATE 3/27/09	REVISED -

KANE COUNTY
DIVISION OF TRANSPORTATION

NEW STEARNS ROAD – STAGE 2
PLAN AND PROFILE – McLEAN BOULEVARD

SCALE:1"=50'H;1"=5'V | SHEET NO. OF SHEETS | STA. | TO STA.

F.A.P RTE.	SECTION	COUNTY	TOTAL SHEETS	SHEET NO.
361	06-00214-10-BR	KANE	219	22
		CONTRACT NO. 63073		
FED. ROAD DIST. NO. 1	ILLINOIS	FED. AID PROJECT		

PP-2