


NOTES:

1. SEE SHEETS 119-123 FOR BOX CULVERTS AND JUNCTION BOX STRUCTURAL DRAWINGS
2. SEE SHEET 38 FOR CONSTRUCTION OF S105, S105T, S106, P106, P106A, S106T, P105T, P107T, P152T & S153T

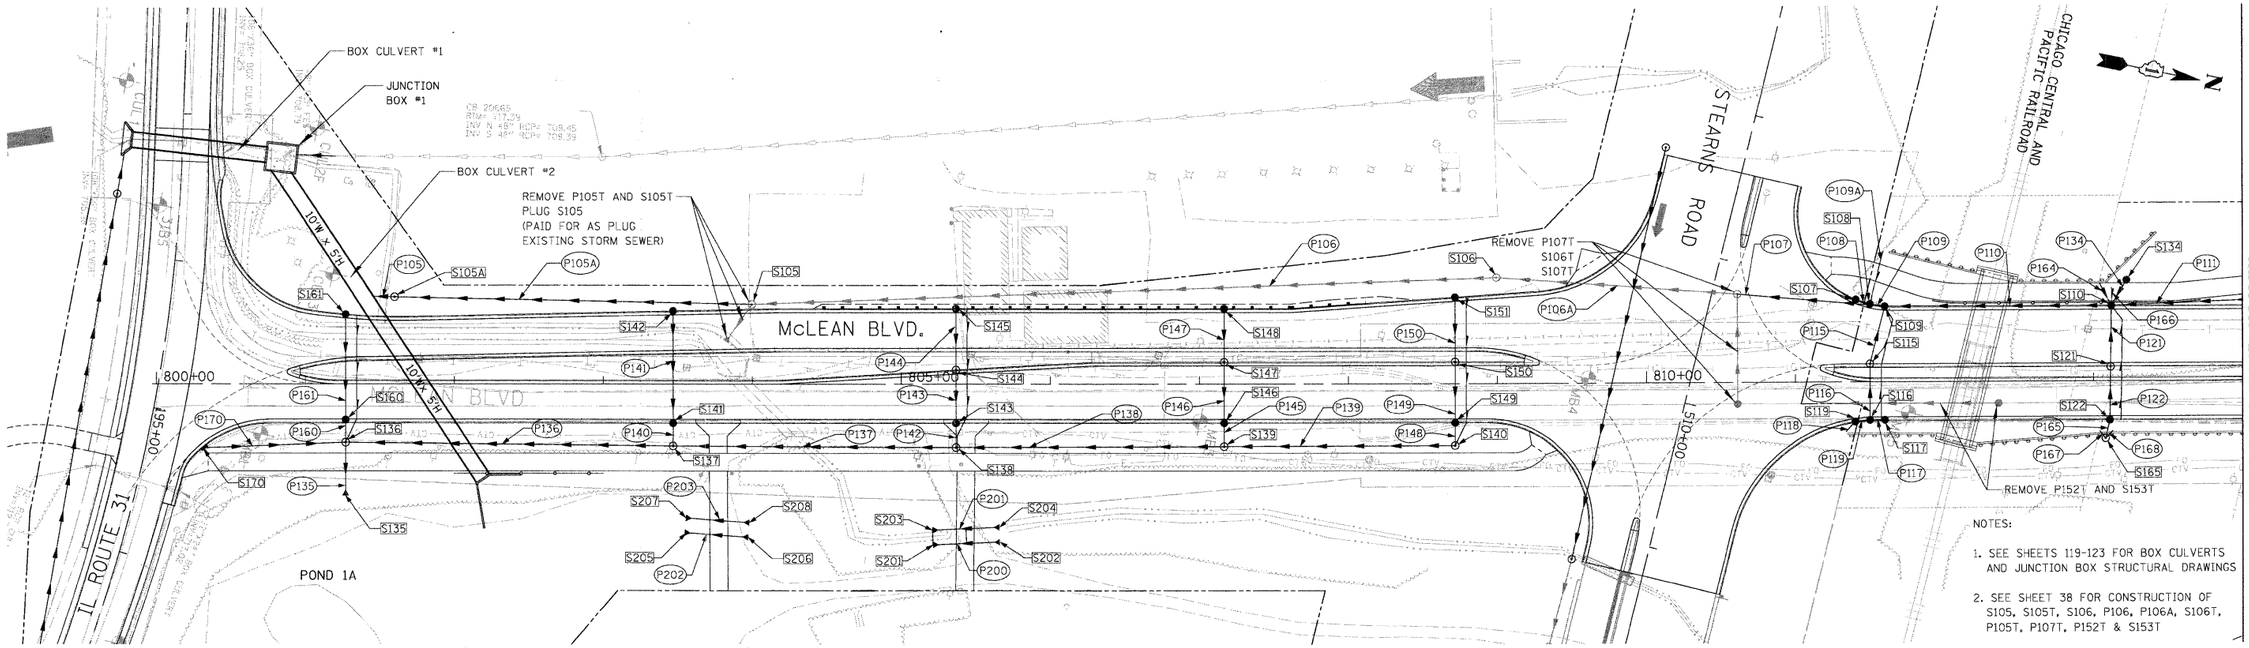


| | | | |
|---|---|---|---|
| FILE NAME = DPP_07996_01.SHT | USER NAME = dvimond | DESIGNED - JWW | REVISED - |
| | | DRAWN - DJV | REVISED - |
| | PLOT SCALE = 50' | CHECKED - JWW | REVISED - |
| | PLOT DATE = 3/30/2009 | DATE - | REVISED - |

**STATE OF ILLINOIS**
**DEPARTMENT OF TRANSPORTATION**

**NEW STEARNS ROAD – STAGE 2**
**McLEAN BOULEVARD – DRAINAGE PLAN & PROFILE**

SCALE: 1"=50' | SHEET NO. 2 OF 6 SHEETS | STA. 799+97.54 TO STA. 814+00
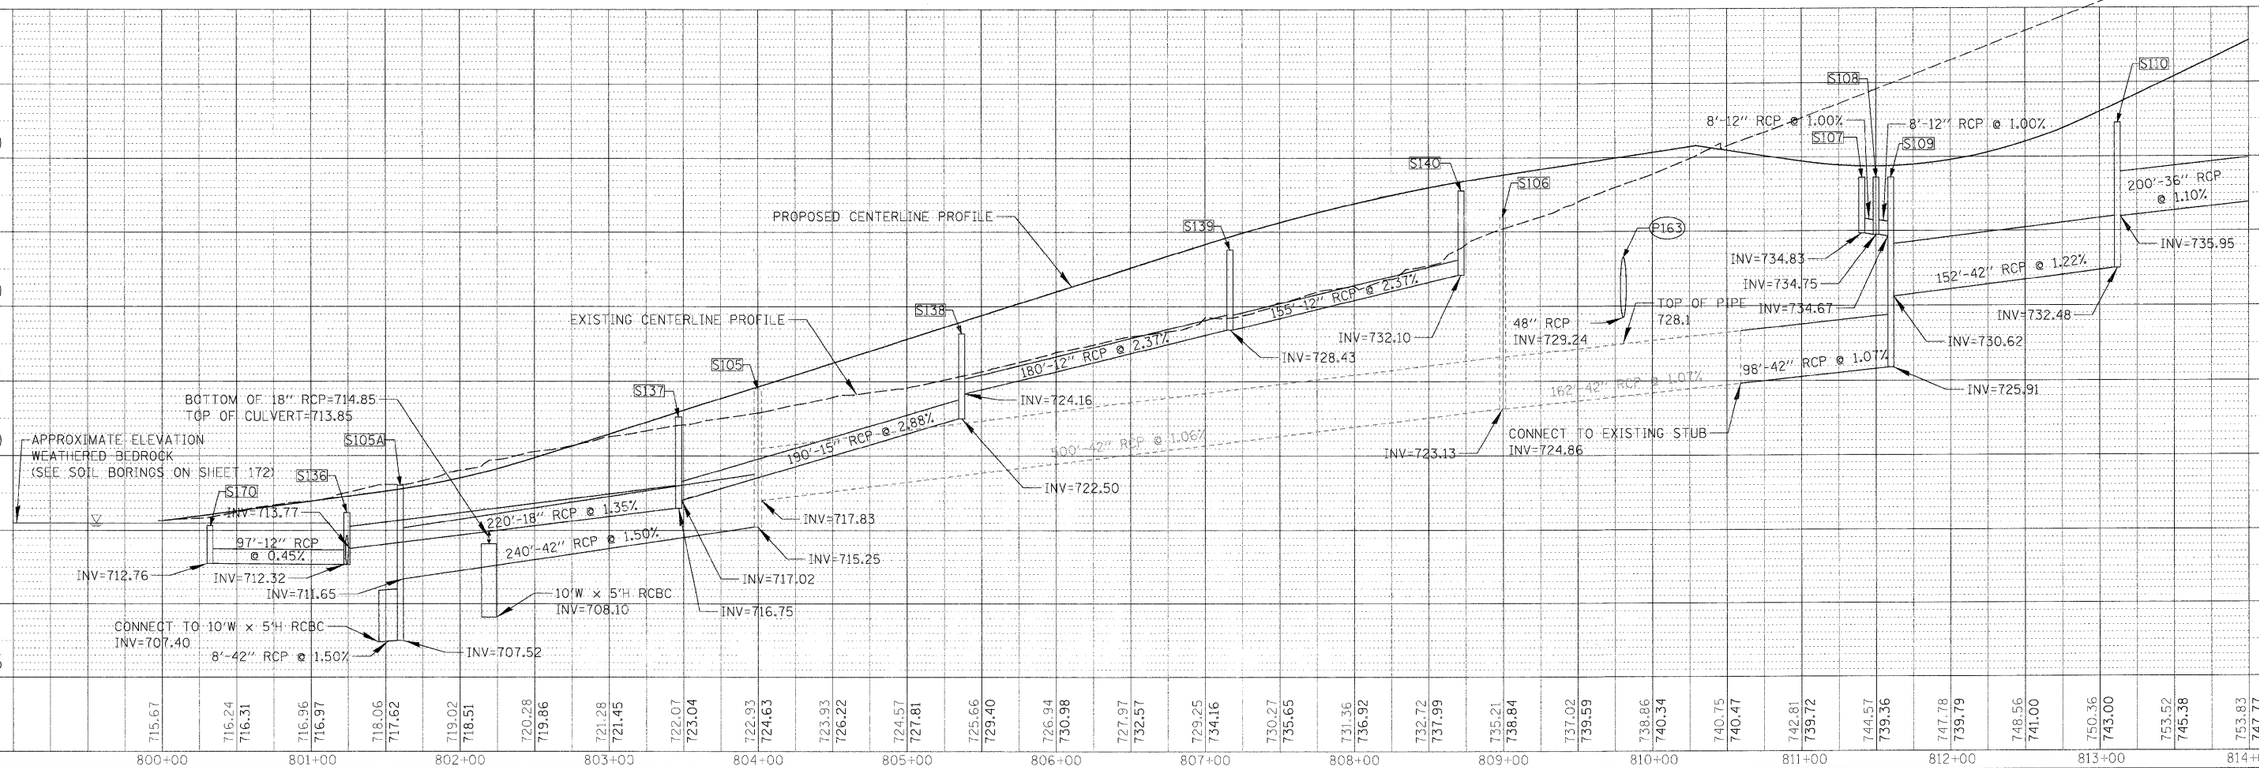
| F.A.I RTE. | SECTION | COUNTY | TOTAL SHEETS | SHEET NO. |
|---|---|---|---|---|
| 361 | 06-00214-10-BR | KANE | 219 | 33 |
| | | CONTRACT NO. | | |
| FED. ROAD DIST. NO. 1 | ILLINOIS | FED. AID PROJECT | | |