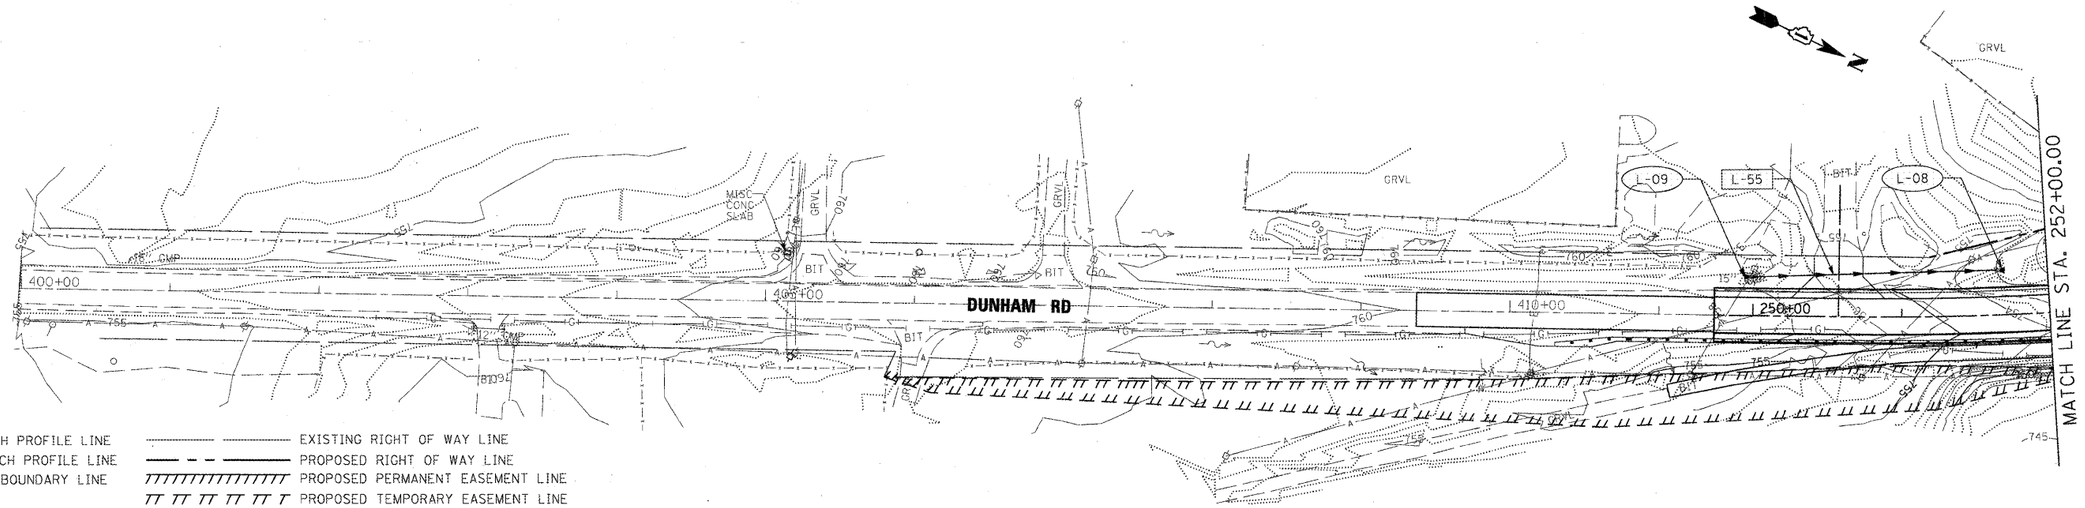

LEGEND:

- LEFT DITCH PROFILE LINE
- RIGHT DITCH PROFILE LINE
- DRAINAGE BOUNDARY LINE
- MANHOLE
- CATCH BASIN
- CULVERT END SECTION
- SUMMIT
- ROADWAY DITCH FLOW
- OVERLAND FLOW ARROW
- EXISTING RIGHT OF WAY LINE
- PROPOSED RIGHT OF WAY LINE
- PROPOSED PERMANENT EASEMENT LINE
- PROPOSED TEMPORARY EASEMENT LINE
- 750 PROPOSED INDEX MAJOR COUNTER LINE
- PROPOSED INTERMEDIATE MINOR COUNTER LINE
- A EXISTING AERIAL LINE
- G EXISTING UNDERGROUND GAS LINE
- T EXISTING UNDERGROUND TELEPHONE LINE
- E EXISTING UNDERGROUND ELECTRIC LINE
- FO EXISTING UNDERGROUND FIBER OPTIC LINE
- 1 750 EXISTING CONTOUR LINE

H: 0 50' 100' 1"= 50'
V: 0 5' 10' 1"= 5'

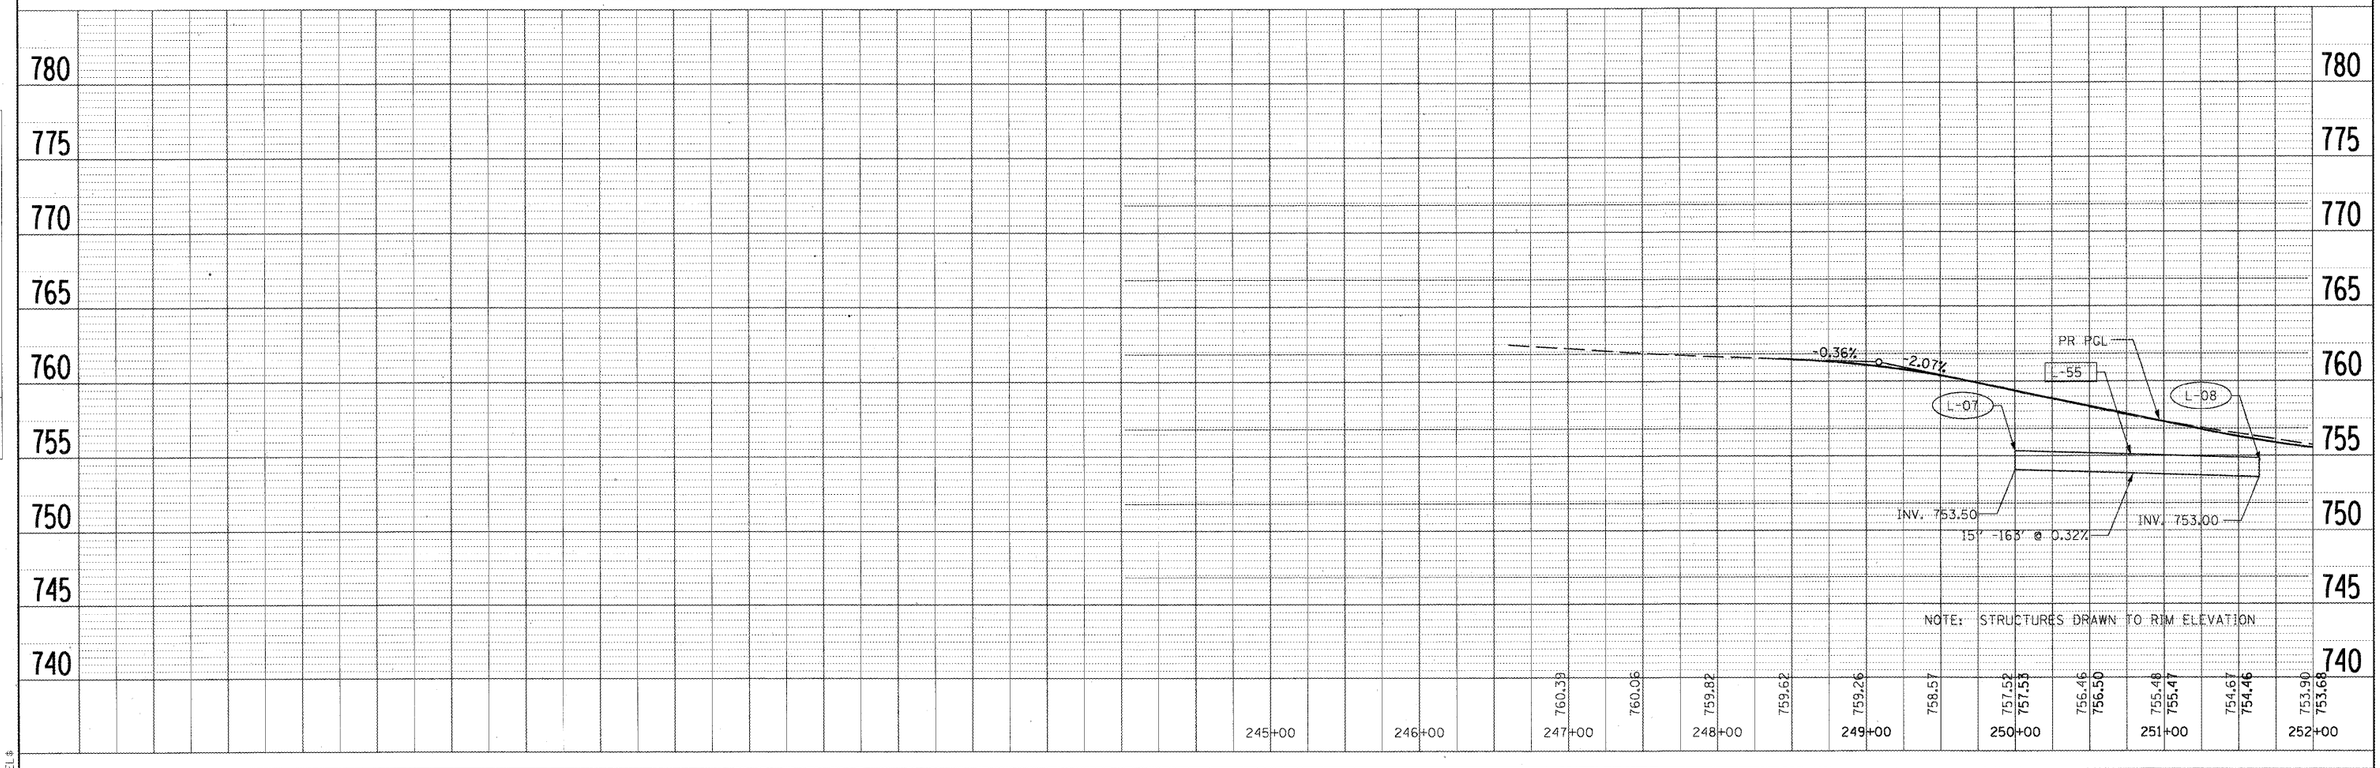

PLAN — SURVEYED / PLOTTED / ALIGNMENT CHECKED / RT. OF WAY PROFILE / CADD FILE NAME — NOTE BOOK NO. — BY — DATE

PROFILE — SURVEYED / PLOTTED / GRADES CHECKED / RT. OF WAY / STRUCTURE NOTATIONS CHKD — NOTE BOOK NO. — BY — DATE

$FILE1$

FILE NAME = $FILES$	USER NAME = $USER$	DESIGNED - TJR	REVISED - ⚠ ADDENDUM 6/5/09
		DRAWN - AAF	REVISED -
	PLOT SCALE = $SCALE$	CHECKED - JNR	REVISED -
	PLOT DATE = $DATE$	DATE - 3/31/09	REVISED -

KANE COUNTY
DIVISION OF TRANSPORTATION

DRAINAGE AND UTILITY PLAN AND PROFILE
DUNHAM ROAD

SCALE: | SHEET NO. OF SHEETS | STA. 248+31.57 TO STA. 252+00.00

F.A. RTE.	SECTION	COUNTY	TOTAL SHEETS	SHEET NO.
361	06-00214-15-BR	KANE/DUPAGE	545	160

CONTRACT NO. 63074

FED. ROAD DIST. NO. | ILLINOIS | FED. AID PROJECT