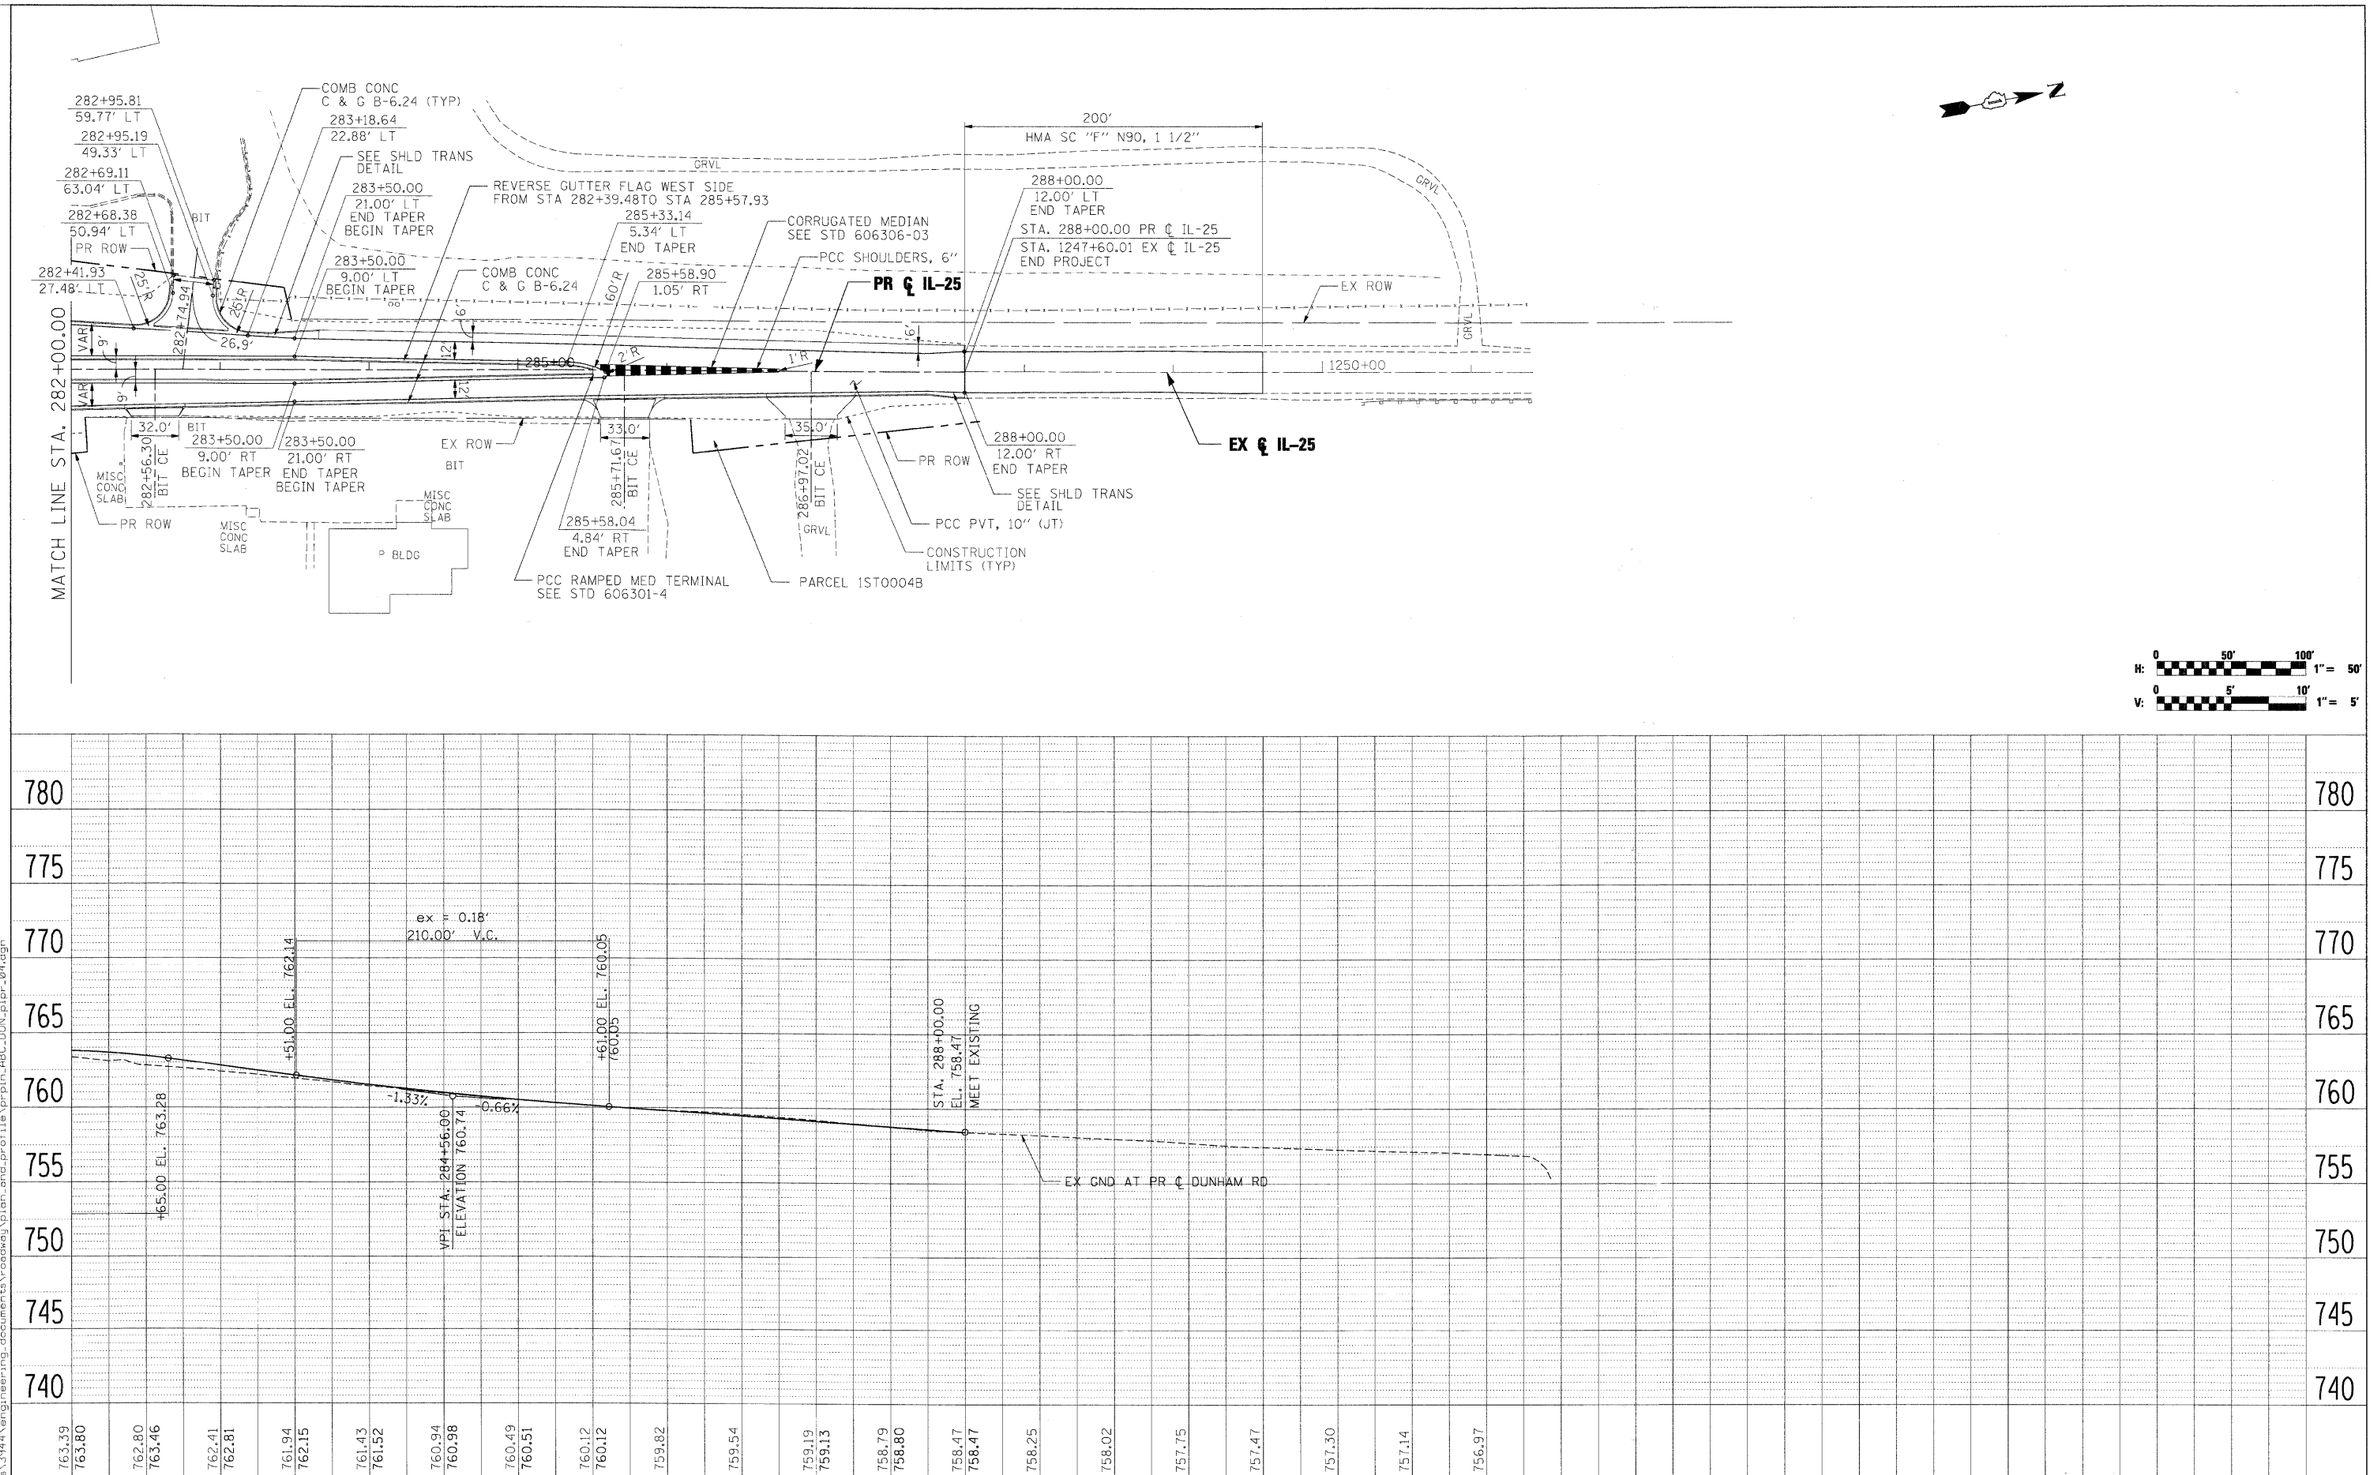

PLAN — NOTE BOOK NO. — SURVEYED — PLOTTED — ALIGNMENT CHECKED — RT. OF WAY CHECKED — CADD FILE NAME — BY — DATE

PROFILE — NOTE BOOK NO. — SURVEYED — PLOTTED — GRADES CHECKED — B.M. NOTED — STRUCTURE NOTATNS CHKD — BY — DATE

x:\3900s\3944\engineering_documents\roadway\plan_and_profile\prpln_ABC_DUN_plpr_04.dgn

FILE NAME = $FILES$	USER NAME = $USER$	DESIGNED - JRM	REVISED -
		DRAWN - INS	REVISED -
	PLOT SCALE = 50.0000 ' / IN.	CHECKED - JNR	REVISED -
	PLOT DATE = 3/30/2009	DATE - 3/31/09	REVISED -

KANE COUNTY
DIVISION OF TRANSPORTATION

PLAN AND PROFILE
IL 25

SCALE: | SHEET NO. OF SHEETS | STA. 282+00.00 TO STA. 288+00.00

F.A. RTE.	SECTION	COUNTY	TOTAL SHEETS	SHEET NO.
361	06-00214-15-BR	KANE/DUPAGE	545	60

CONTRACT NO. 63074

FED. ROAD DIST. NO. | ILLINOIS | FED. AID PROJECT