LEGEND

- PAVEMENT REMOVAL
- AGGREGATE REMOVAL (PAID FOR AS EARTH EXCAVATION)
- DRIVEWAY PAVEMENT REMOVAL
- SIDEWALK REMOVAL
- CONCRETE REMOVAL (PAID FOR AS EARTH EXCAVATION)
- BUILDING REMOVAL
- GRVL BIKE PATH PAVEMENT REMOVAL
- HOT-MIX ASPHALT SURFACE REMOVAL, VARIABLE DEPTH
- CURB AND GUTTER REMOVAL
- GUARDRAIL REMOVAL
- FENCE REMOVAL
- DRAINAGE PIPE REMOVAL
- TREE REMOVAL
- CATCH BASIN REMOVAL
- MANHOLE REMOVAL
- BOLLARD REMOVAL
- STRUCTURE REMOVAL
- SIGN REMOVAL

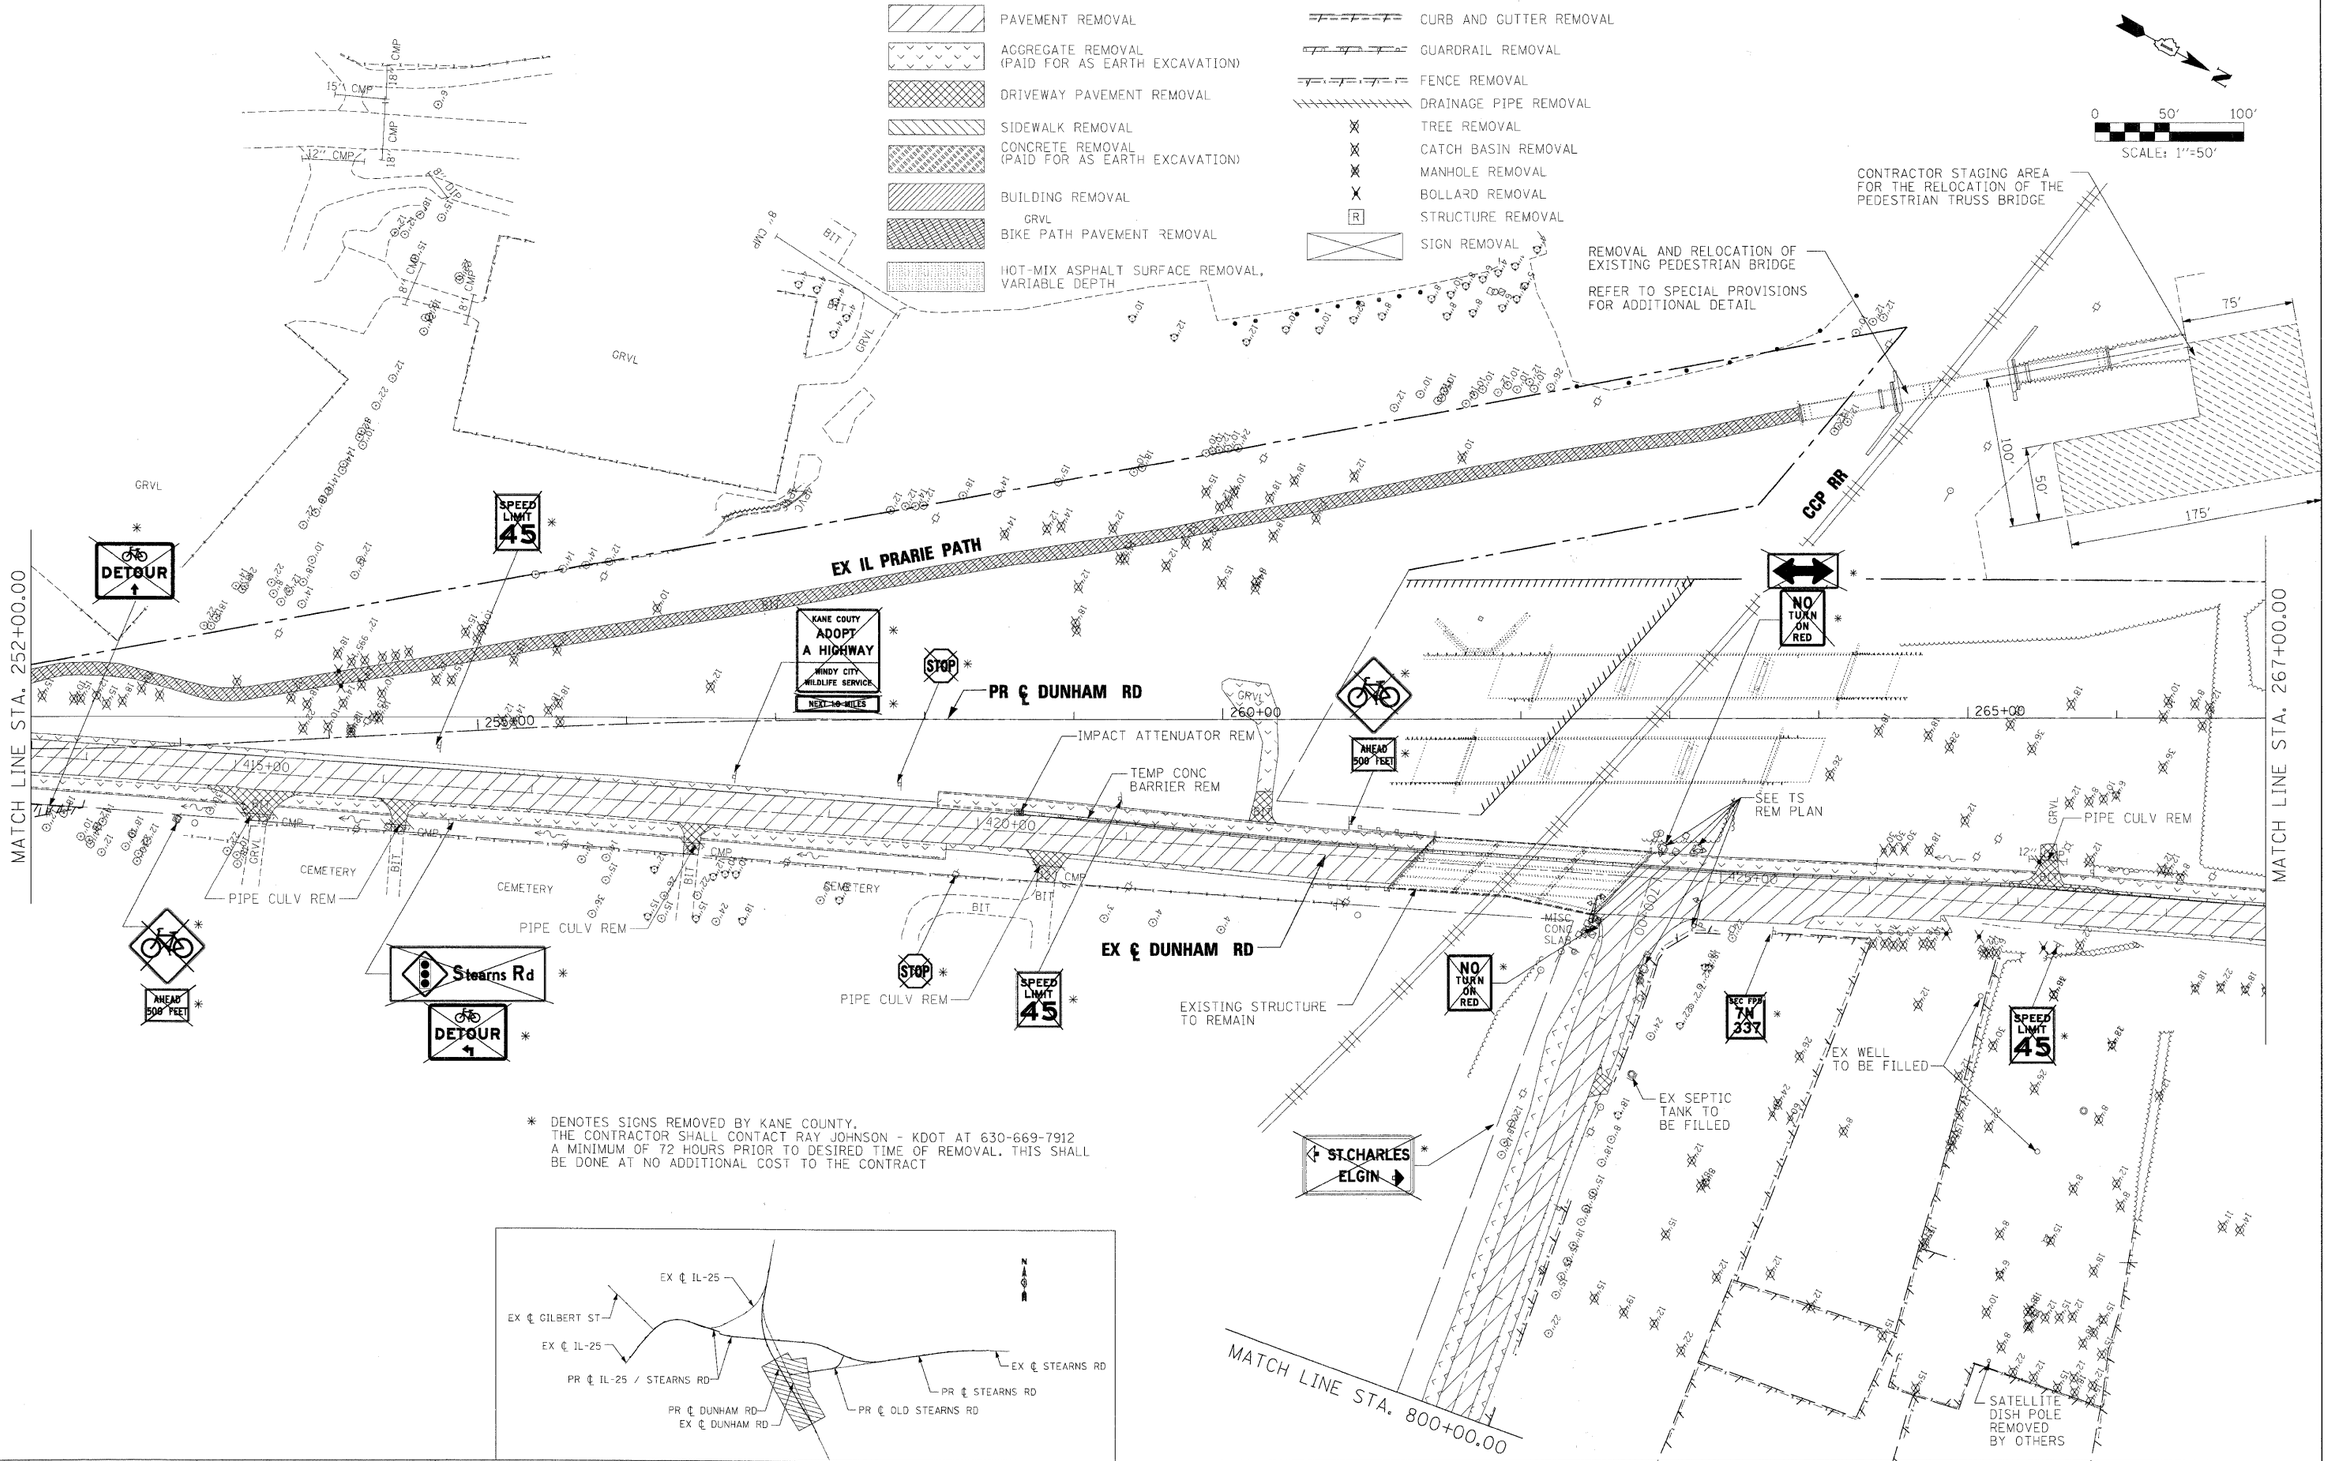

* DENOTES SIGNS REMOVED BY KANE COUNTY.
THE CONTRACTOR SHALL CONTACT RAY JOHNSON - KDOT AT 630-669-7912
A MINIMUM OF 72 HOURS PRIOR TO DESIRED TIME OF REMOVAL. THIS SHALL
BE DONE AT NO ADDITIONAL COST TO THE CONTRACT

x:\3900s\3944\engineering_documents\roadway\Removal\prpln_ABC_DUN_rem_02.dgn

FILE NAME = $FILES$	USER NAME = $USER$	DESIGNED - NMM	REVISED -
		DRAWN - NMM	REVISED -
	PLOT SCALE = 50.0000 ' / IN.	CHECKED - RMT	REVISED -
	PLOT DATE = 3/30/2009	DATE - 3/31/09	REVISED -

KANE COUNTY
DIVISION OF TRANSPORTATION

REMOVAL PLAN
DUNHAM ROAD

SCALE: | SHEET NO. OF SHEETS | STA. 252+00.00 TO STA. 267+00.00

F.A. RTE.	SECTION	COUNTY	TOTAL SHEETS	SHEET NO.
361	06-00214-15-BR	KANE/DUPAGE	545	77
		CONTRACT NO. 63074		
FED. ROAD DIST. NO.	ILLINOIS	FED. AID PROJECT		