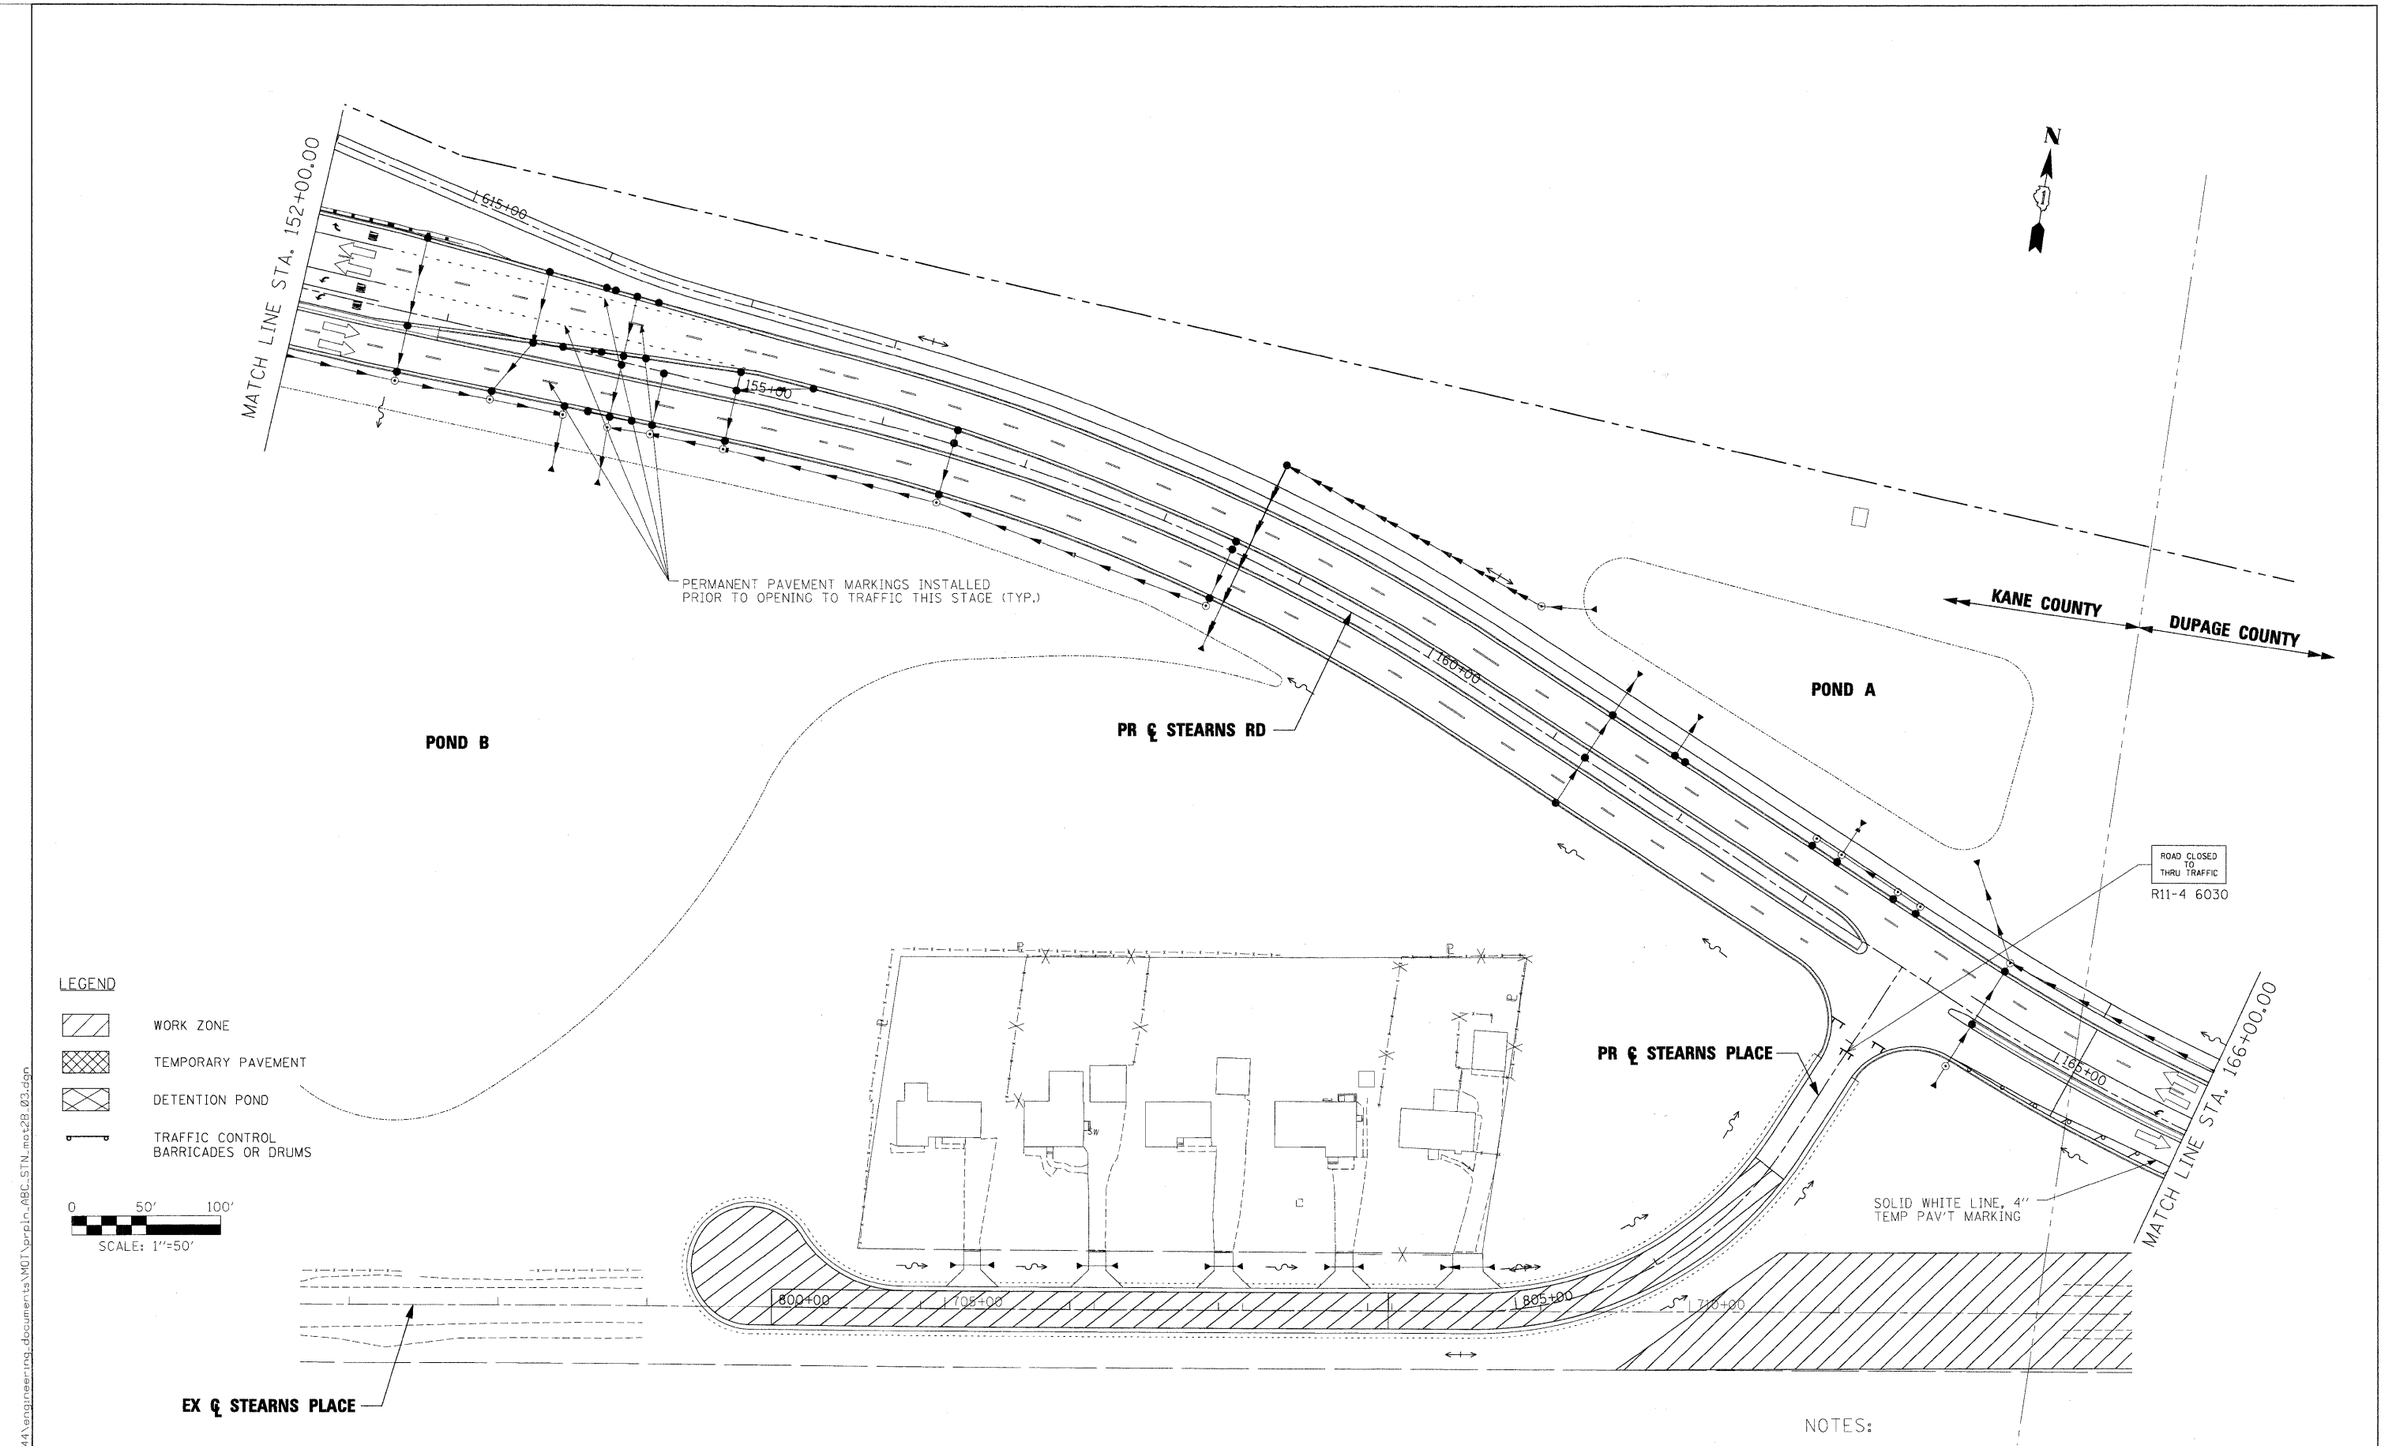

NOTES:

1. ACCESS TO RESIDENCES ALONG PROPOSED STEARNS PLACE TO BE MAINTAINED.

x:\3900s\3944\engineering_documents\MOT\prpln_ABC_STN_mot2B_03.dgn

FILE NAME = $FILES$	USER NAME = $USER$	DESIGNED - BJW	REVISED -	KANE COUNTY DIVISION OF TRANSPORTATION	MAINTENANCE OF TRAFFIC STEARNS ROAD STAGE 2B	F.A. RTE. 361	SECTION 06-00214-15-BR	COUNTY KANE/DUPAGE	TOTAL SHEETS 545 / SHEET NO. 112
		DRAWN - DMS	REVISED -					CONTRACT NO. 63074	
	PLOT SCALE = 50.00 ' / IN.	CHECKED - JNR	REVISED -						
	PLOT DATE = 3/30/2009	DATE - 3/31/09	REVISED -		SCALE: SHEET NO. OF SHEETS STA. TO STA.	FED. ROAD DIST. NO.	ILLINOIS	FED. AID PROJECT	