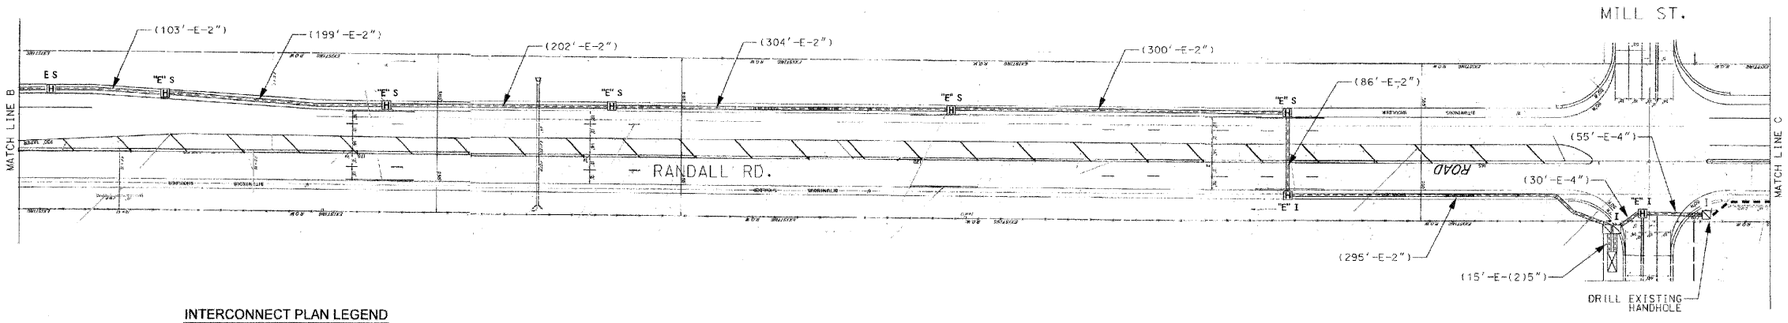

INTERCONNECT PLAN LEGEND

	PROPOSED	EXISTING
CONTROLLER		
HANDHOLE		
DOUBLE HANDHOLE		
HEAVY-DUTY HANDHOLE	H	H "E"
G.S. CONDUIT IN TRENCH OR PUSHED		
DECTECTOR LOOP		
COMMON TRENCH	CT	
UNIT DUCT	UD	
SYSTEM	S	
INTERSECTION	IP	I

SCALE: 1"=50'

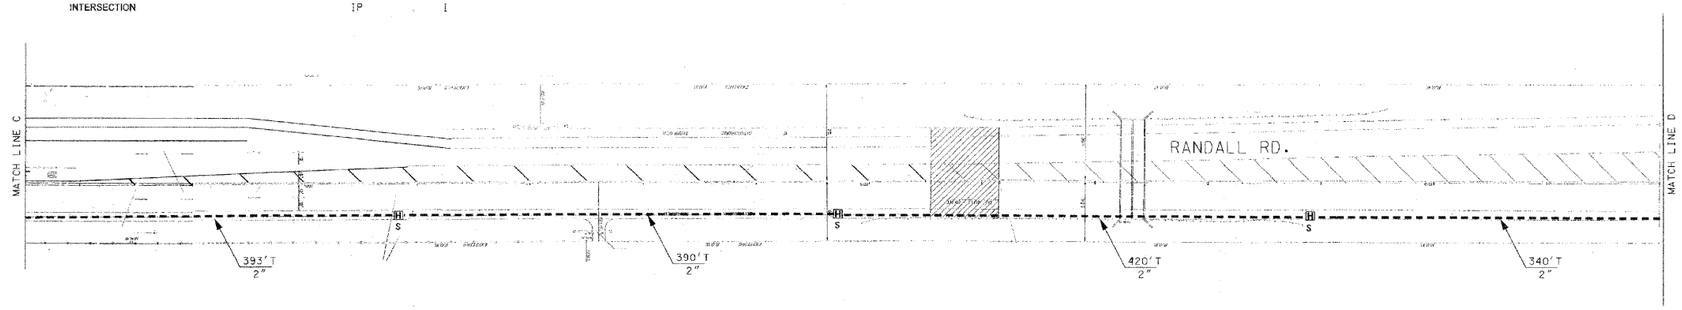

FOR INFORMATION ONLY

COUNTY SECTION 99-00237-00-TL

METRO

METRO TRANSPORTATION GROUP, INC.
TRANSPORTATION PLANNING, ENGINEERING AND DESIGN
1300 GREENBROOK, HANOVER PARK, IL 60103 PH# 630 213-1000

REVISIONS		
NO.	DATE	DESCRIPTION

INTERCONNECT PLAN

RANDALL RD. (MAIN ST. TO KESLINGER RD.)
GENEVA / BATAVIA, ILLINOIS

FILE NAME: ic 2 _ic.dgn
DATE: April 15,1999
PROJECT NO.: 3857-00

SHEET NO.: 16 OF 24

NOTE: RANDALL ROAD INTERCONNECT PLAN FROM MAIN STREET TO KESLINGER ROAD PROVIDED TO SHOW EXISTING CONDUIT ROUTING. PROPOSED WORK INCLUDES FIBER OPTIC CABLE INSTALLATION PER INTERCONNECT SCHEMATIC SHOWN ON SHEET NO. 18.

FILE NAME = ##DGNSPEC##	USER NAME = jzvolanek	DESIGNED JOSH ZVOLANEK	REVISED -	
		CHECKED YOUNGJAE JU	REVISED -	
	PLOT SCALE =	DRAWN JOSH ZVOLANEK	REVISED -	
	PLOT DATE = 11-FEB-2009	DATE 2/20/2009	REVISED -	

STATE OF ILLINOIS
DEPARTMENT OF TRANSPORTATION

INTERCONNECT PLAN
RANDALL ROAD
ORCHARD ROAD TO FABYAN PARKWAY
SCALE:

F.A. RTE.	SECTION	COUNTY	TOTAL SHEETS	SHEET NO.
336	07-00366-00-TL	KANE	43	14
		CONTRACT NO. 63128		
FED. ROAD DIST. NO.	ILLINOIS	FED. AID PROJECT		

PROFILE
SURVEYED
PLOTTED
GRADES CHECKED
B.M. NOTED
STRUCTURE NOTAT'NS CHKD
NOTE BOOK
NO.
BY
DATE

PLAN
SURVEYED
PLOTTED
ALIGNMENT CHECKED
RT. OF WAY CHECKED
PLAT NAME
NOTE BOOK
NO.
BY
DATE

HNTB
INTL CORPORATION
111 E. WACKER DRIVE
SUITE 1250
CHICAGO, IL 60606
(312) 930-9119