F.A.U. RTE.	SECTION	COUNTY	TOTAL SHEETS	SHEET NO.
1472& 3569	06-00073-00-LS	COOK	24	20
STA.	TO STA.			
FED. ROAD DIST. NO.	ILLINOIS	FED. AID PROJECT		

CONTRACT NO. 63133

L-3.0

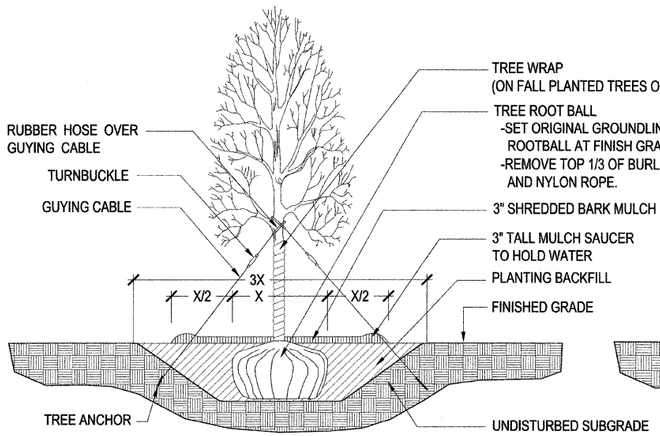

1 SHADE TREE PLANTING DEATIL

SCALE: NOT TO SCALE

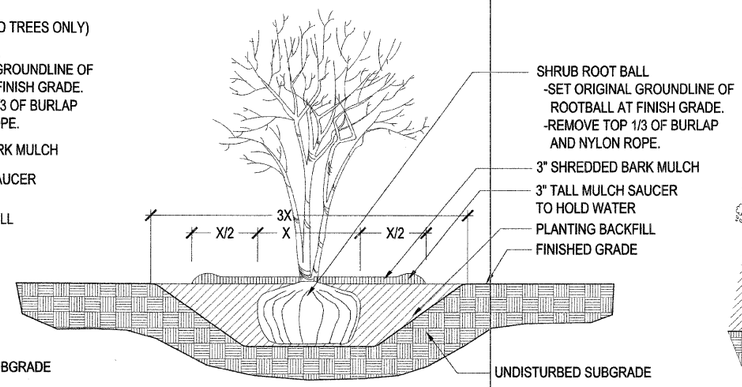

2 SHRUB PLANTING DETAIL

SCALE: NOT TO SCALE

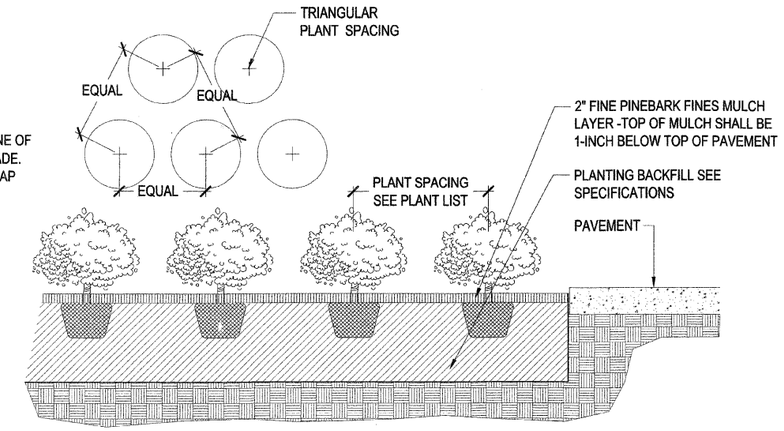

3 GROUNDCOVER - PERENNIAL PLANTING DETAIL

SCALE: NOT TO SCALE

DLK
Civic Design
The Fine Arts Building
410 South Michigan Avenue
Chicago, Illinois 60605
Tel. 312.322.0911
Fax 312.322.5324
www.dlkinc.com

REVISIONS	
NAME	DATE

ILLINOIS DEPARTMENT OF TRANSPORTATION
FAU ROUTES 1472 & 3569
VILLAGE OF RIVERSIDE
RAILWAY/WATER TOWER CAMPUS RESTORATION PROJECT

LANDSCAPE DETAILS

SCALE: NOT TO SCALE
DATE: 12-05-2008

DRAWN BY:SM
CHECKED BY:JE