F.A.U. ROUTE	SECTION	COUNTY	TOTAL SHEETS	SHEET NO.
1441	09-00071-00-RS	KANE	20	14
STA. 72+00 TO STA. 86+97.6				
PAVEMENT MARKING PLANS				

CONTRACT NO. 63151

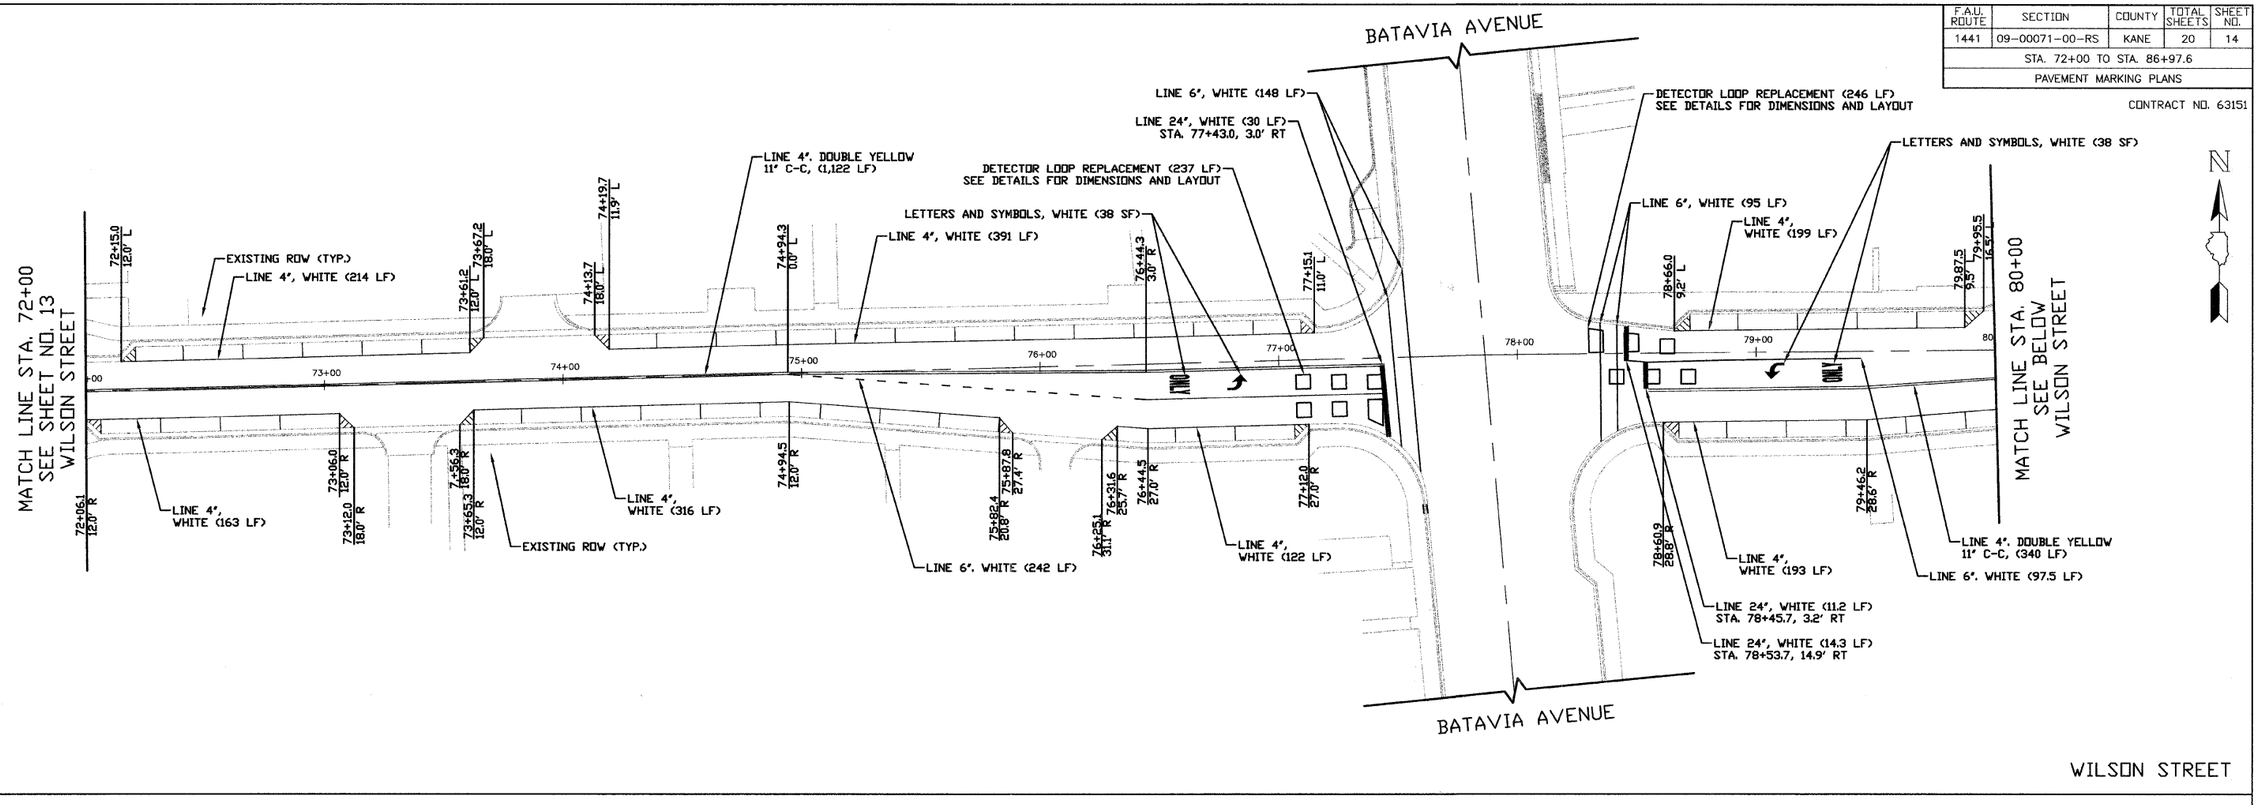

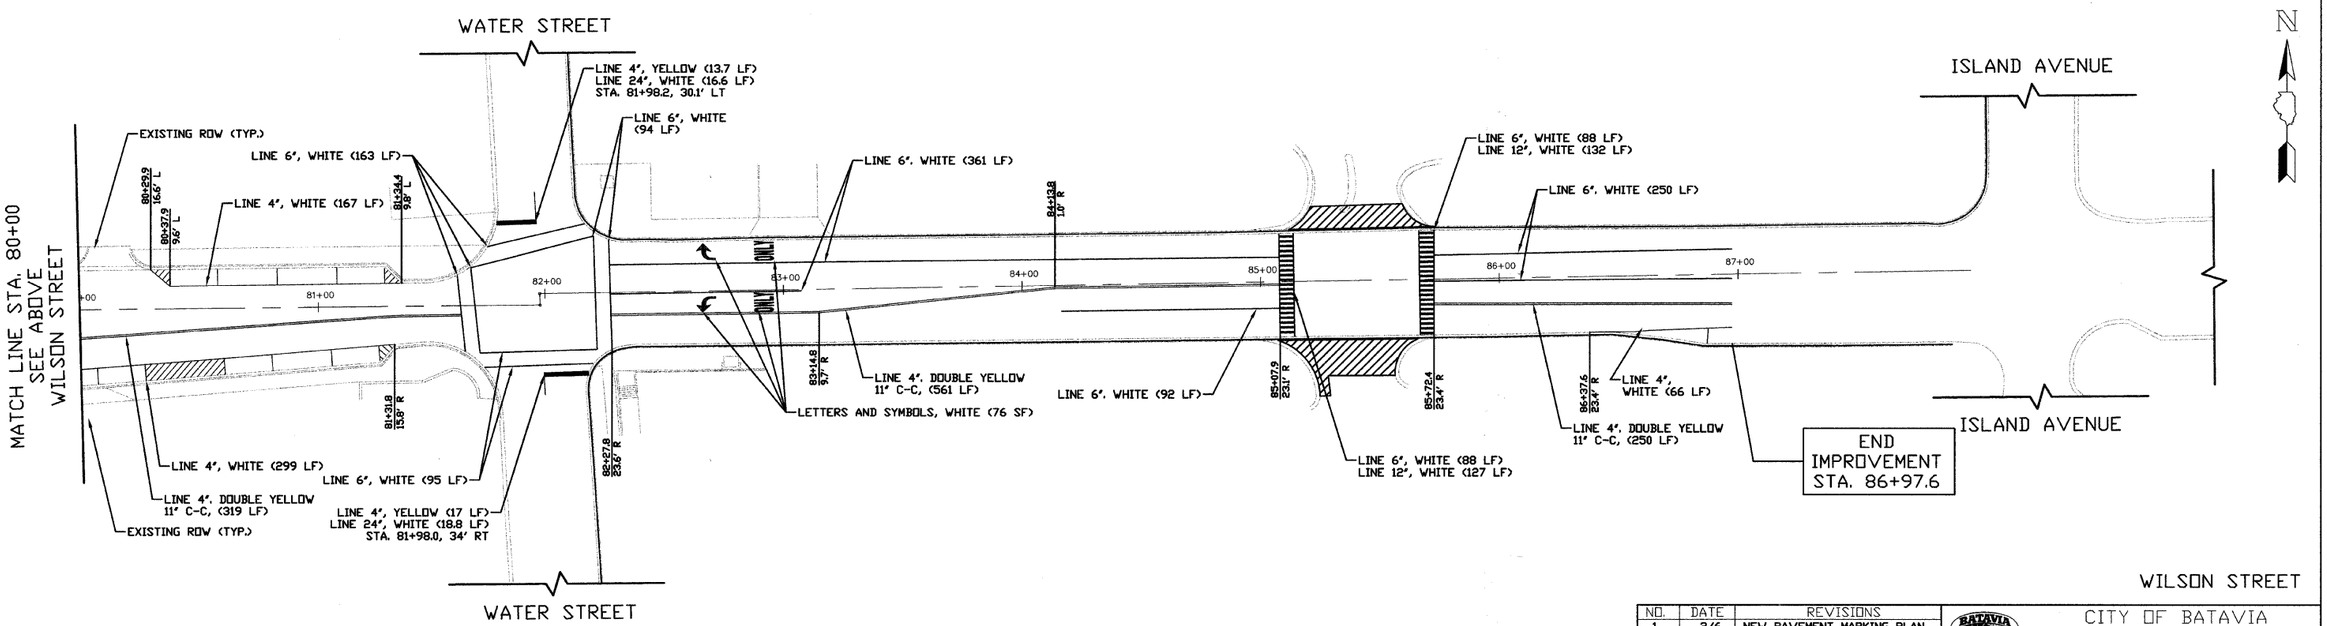

NOTE:

1. ALL PAVEMENT MARKINGS ARE TO BE THERMOPLASTIC

NO.	DATE	REVISIONS
1	2/6	NEW PAVEMENT MARKING PLAN
2	3/18	PER IDOT COMMENTS

CITY OF BATAVIA
WILSON STREET

PAVMENT MARKING PLANS
STA. 72+00 TO STA. 86+97.6

30 0 30
SCALE IN FEET

DATE: 4/6/09
DESIGNED BY: K.R.Y.
CHECKED BY: N.A.B.

I.D.O.T. FINAL SUBMITTAL

..\Streets\STR_09_001_Wilson_LAPP\.cad\sheet\14_P_MRK_Wilson.dwg[Layout1]
PLOTTED: Thursday, 09 Apr 2009 - 6:30pm
SAVED: Thursday, 09 Apr 2009 - 3:17pm