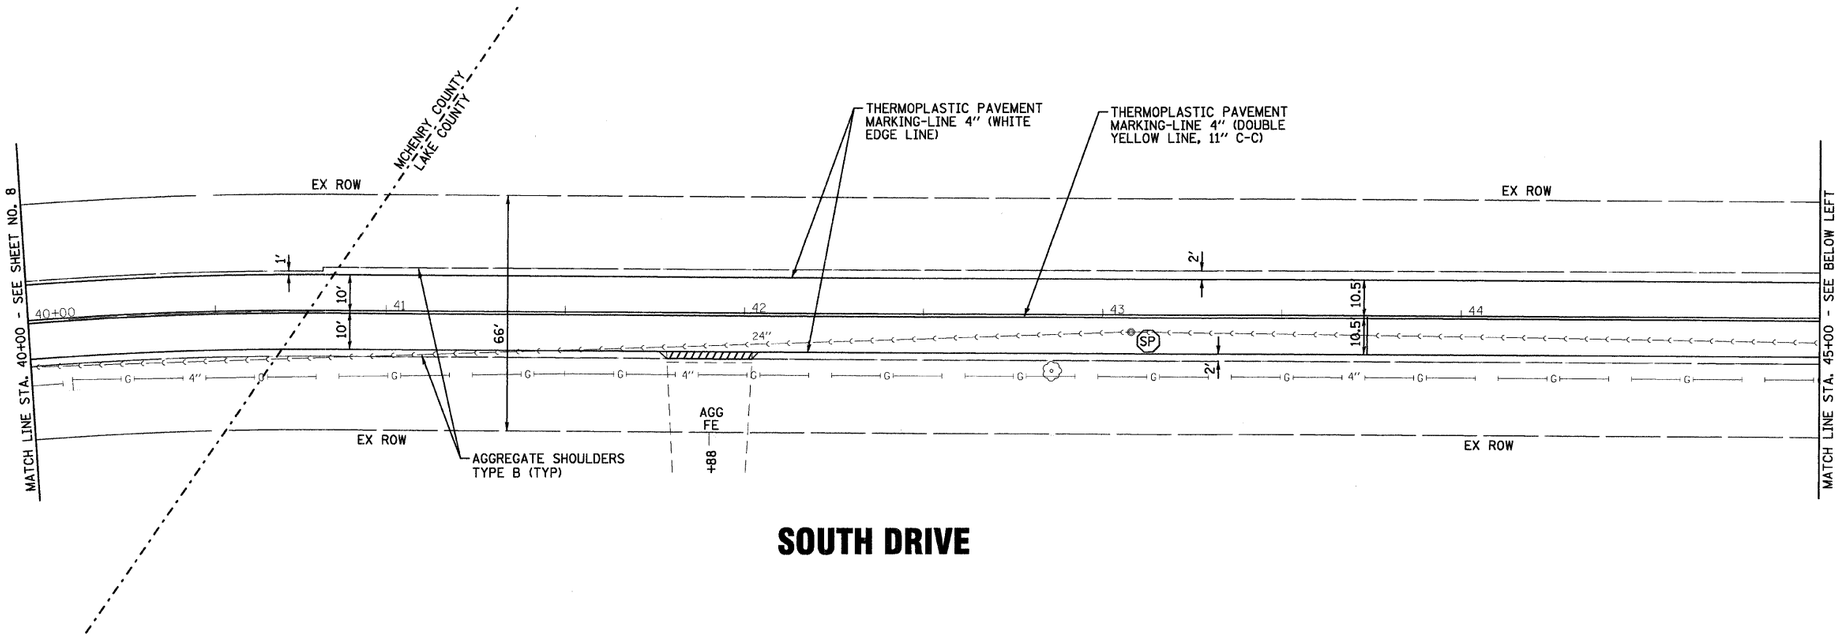

SOUTH DRIVE

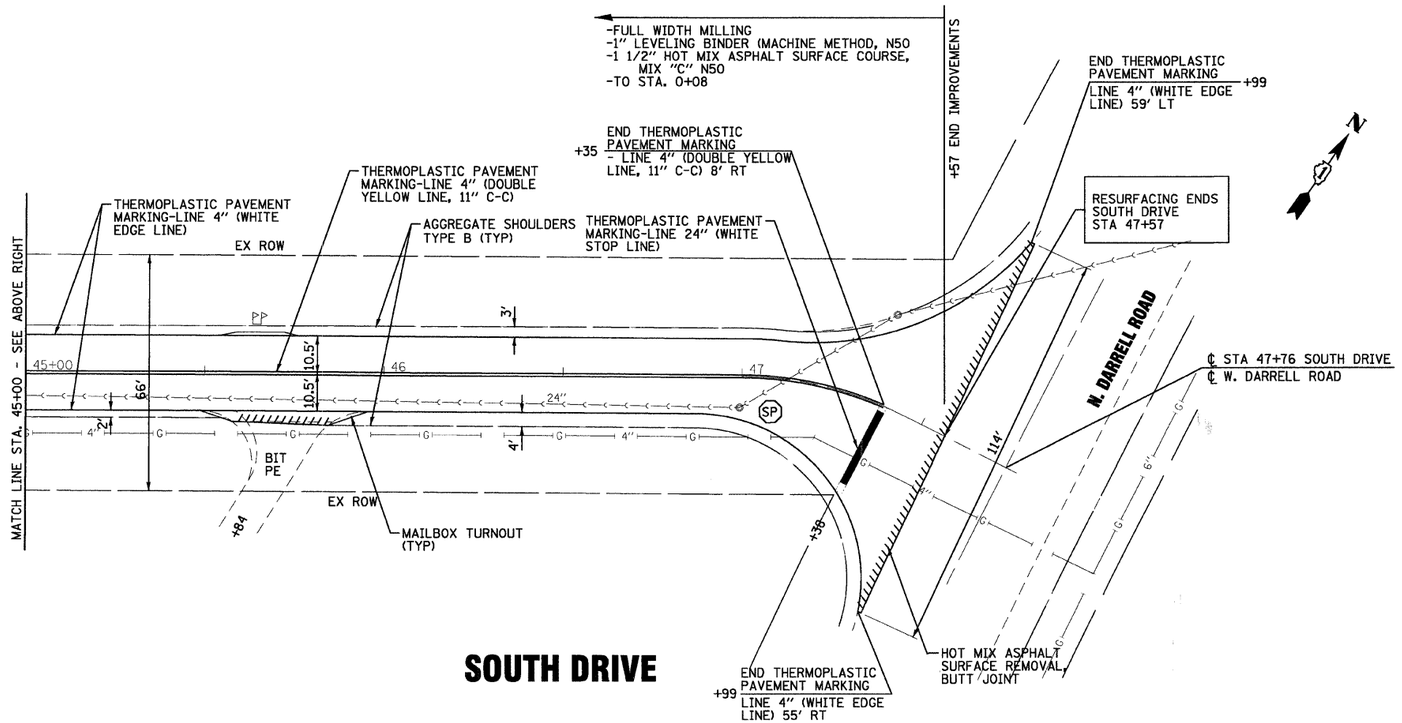

SOUTH DRIVE

*F.A.U. 0012 WEST WEGNER ROAD/SOUTH DRIVE

COPYRIGHT © 2008 BY BAXTER & WOODMAN, INC.
STATE OF ILLINOIS - PROFESSIONAL DESIGN FIRM
LICENSE NO. - 184.001151 EXPIRES 4/30/2009
5866cd

...\plotsrv\DGE_9600.dPrv
...\plotsrv\Xerox 4595 PS3.ppd
I:\lkmrv\080851*wegner ldgs\cadd-survey\drawings\dgns\080851-Plan05.sht
3/2/2009 1:47:39 PM

BAXTER & WOODMAN Consulting Engineers

USER NAME = 5866cd	DESIGNED - JGH	REVISED -
	DRAWN - BCD	REVISED -
FILE NAME = 080851-Plan05.sht	CHECKED - TAO	REVISED -
PLOT DATE = 3/2/2009	DATE - 3-13-09	REVISED -

VILLAGE OF LAKEMOOR, ILLINOIS
FAU 0012 WEST WEGNER ROAD/SOUTH DRIVE
STP (LAPP)IMPROVEMENTS

PLAN – WEST WEGNER ROAD/SOUTH DRIVE

SCALE: 1"=20' | STA. 40+00 | TO STA. 48+00

F.A. RTE.	SECTION	COUNTY	TOTAL SHEETS	SHEET NO.
*	08-00008-00-RS	McHENRY	15	9
FED. ROAD DIST. NO.		CONTRACT NO. 63165		
C-91-204-09	ILLINOIS	FED. AID PROJECT M-9003(170)		