ESCA CONSULTANTS, INC.
CIVIL & STRUCTURAL ENGINEERS
URBANA, ILLINOIS

| PLAN | | BY | DATE |
|---|---|---|---|
| NOTE BOOK | SURVEYED | | |
| NO. ____ | PLOTTED | | |
| | ALIGNMENT CHECKED | | |
| | RT. OF WAY CHECKED | | |
| | CADD FILE NAME | | |

| PROFILE | | BY | DATE |
|---|---|---|---|
| NOTE BOOK | SURVEYED | | |
| NO. ____ | PLOTTED | | |
| | GRADES CHECKED | | |
| | B.M. NOTED | | |
| | STRUCTURE NOTAT'NS CH'KD | | |

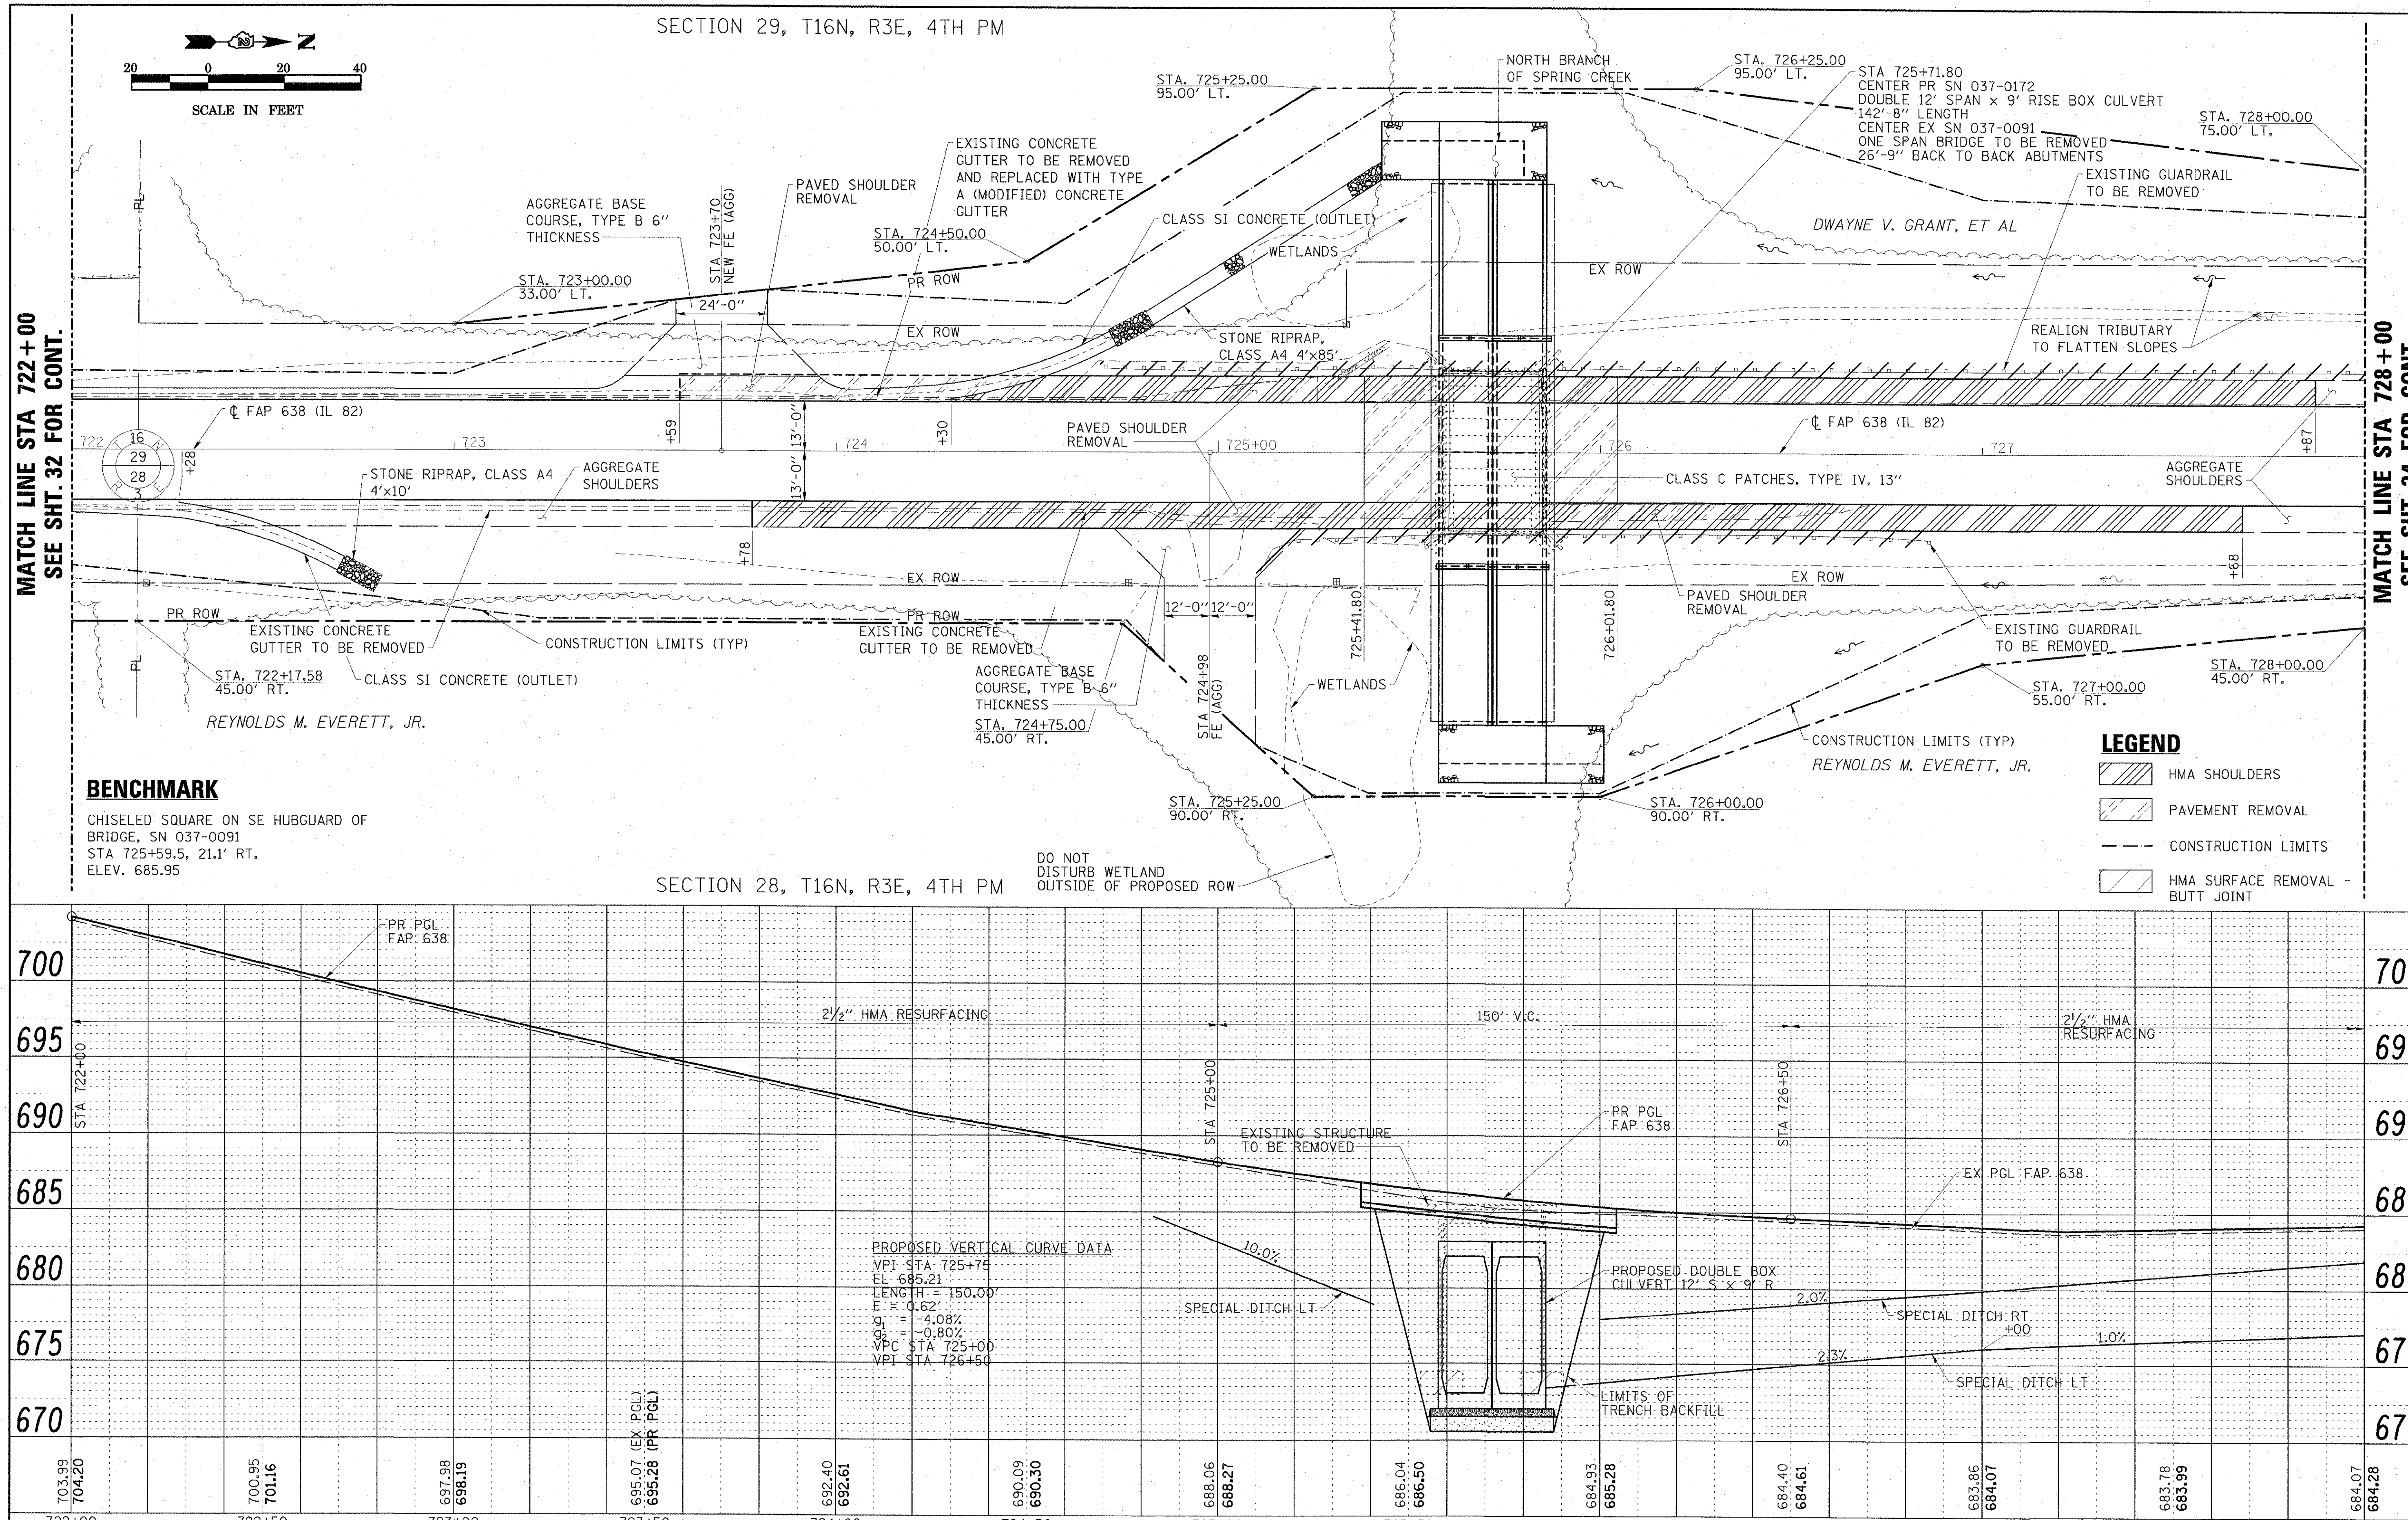


| FILE NAME = D264428-sht-plnprf01.dgn | USER NAME = HAS | DESIGNED - JMS | REVISED - |
|---|---|---|---|
| | | DRAWN - JPC | REVISED - |
| | PLOT SCALE = 20.1465 '/ IN. | CHECKED - ELH | REVISED - |
| SCALES: (HORIZ) 1"=20' (VERT) 1"=5' | PLOT DATE = 3/23/2009 12:59:15 PM | DATE - 3/13/09 | REVISED - |

**STATE OF ILLINOIS**
**DEPARTMENT OF TRANSPORTATION**

**FAP 638 (IL 82) PLAN AND PROFILE**
**STA 722+00 TO STA 728+00**

SCALE: 1"=20'-0" | SHEET NO. 2 OF 3 SHEETS | STA. 722+00 TO STA. 728+00

| F.A.P. RTE. | SECTION | COUNTY | TOTAL SHEETS | SHEET NO. |
|---|---|---|---|---|
| 638 | 136BR-1 | HENRY | 67 | 33 |

CONTRACT NO. 64428

FED. ROAD DIST. NO. | ILLINOIS | FED. AID PROJECT