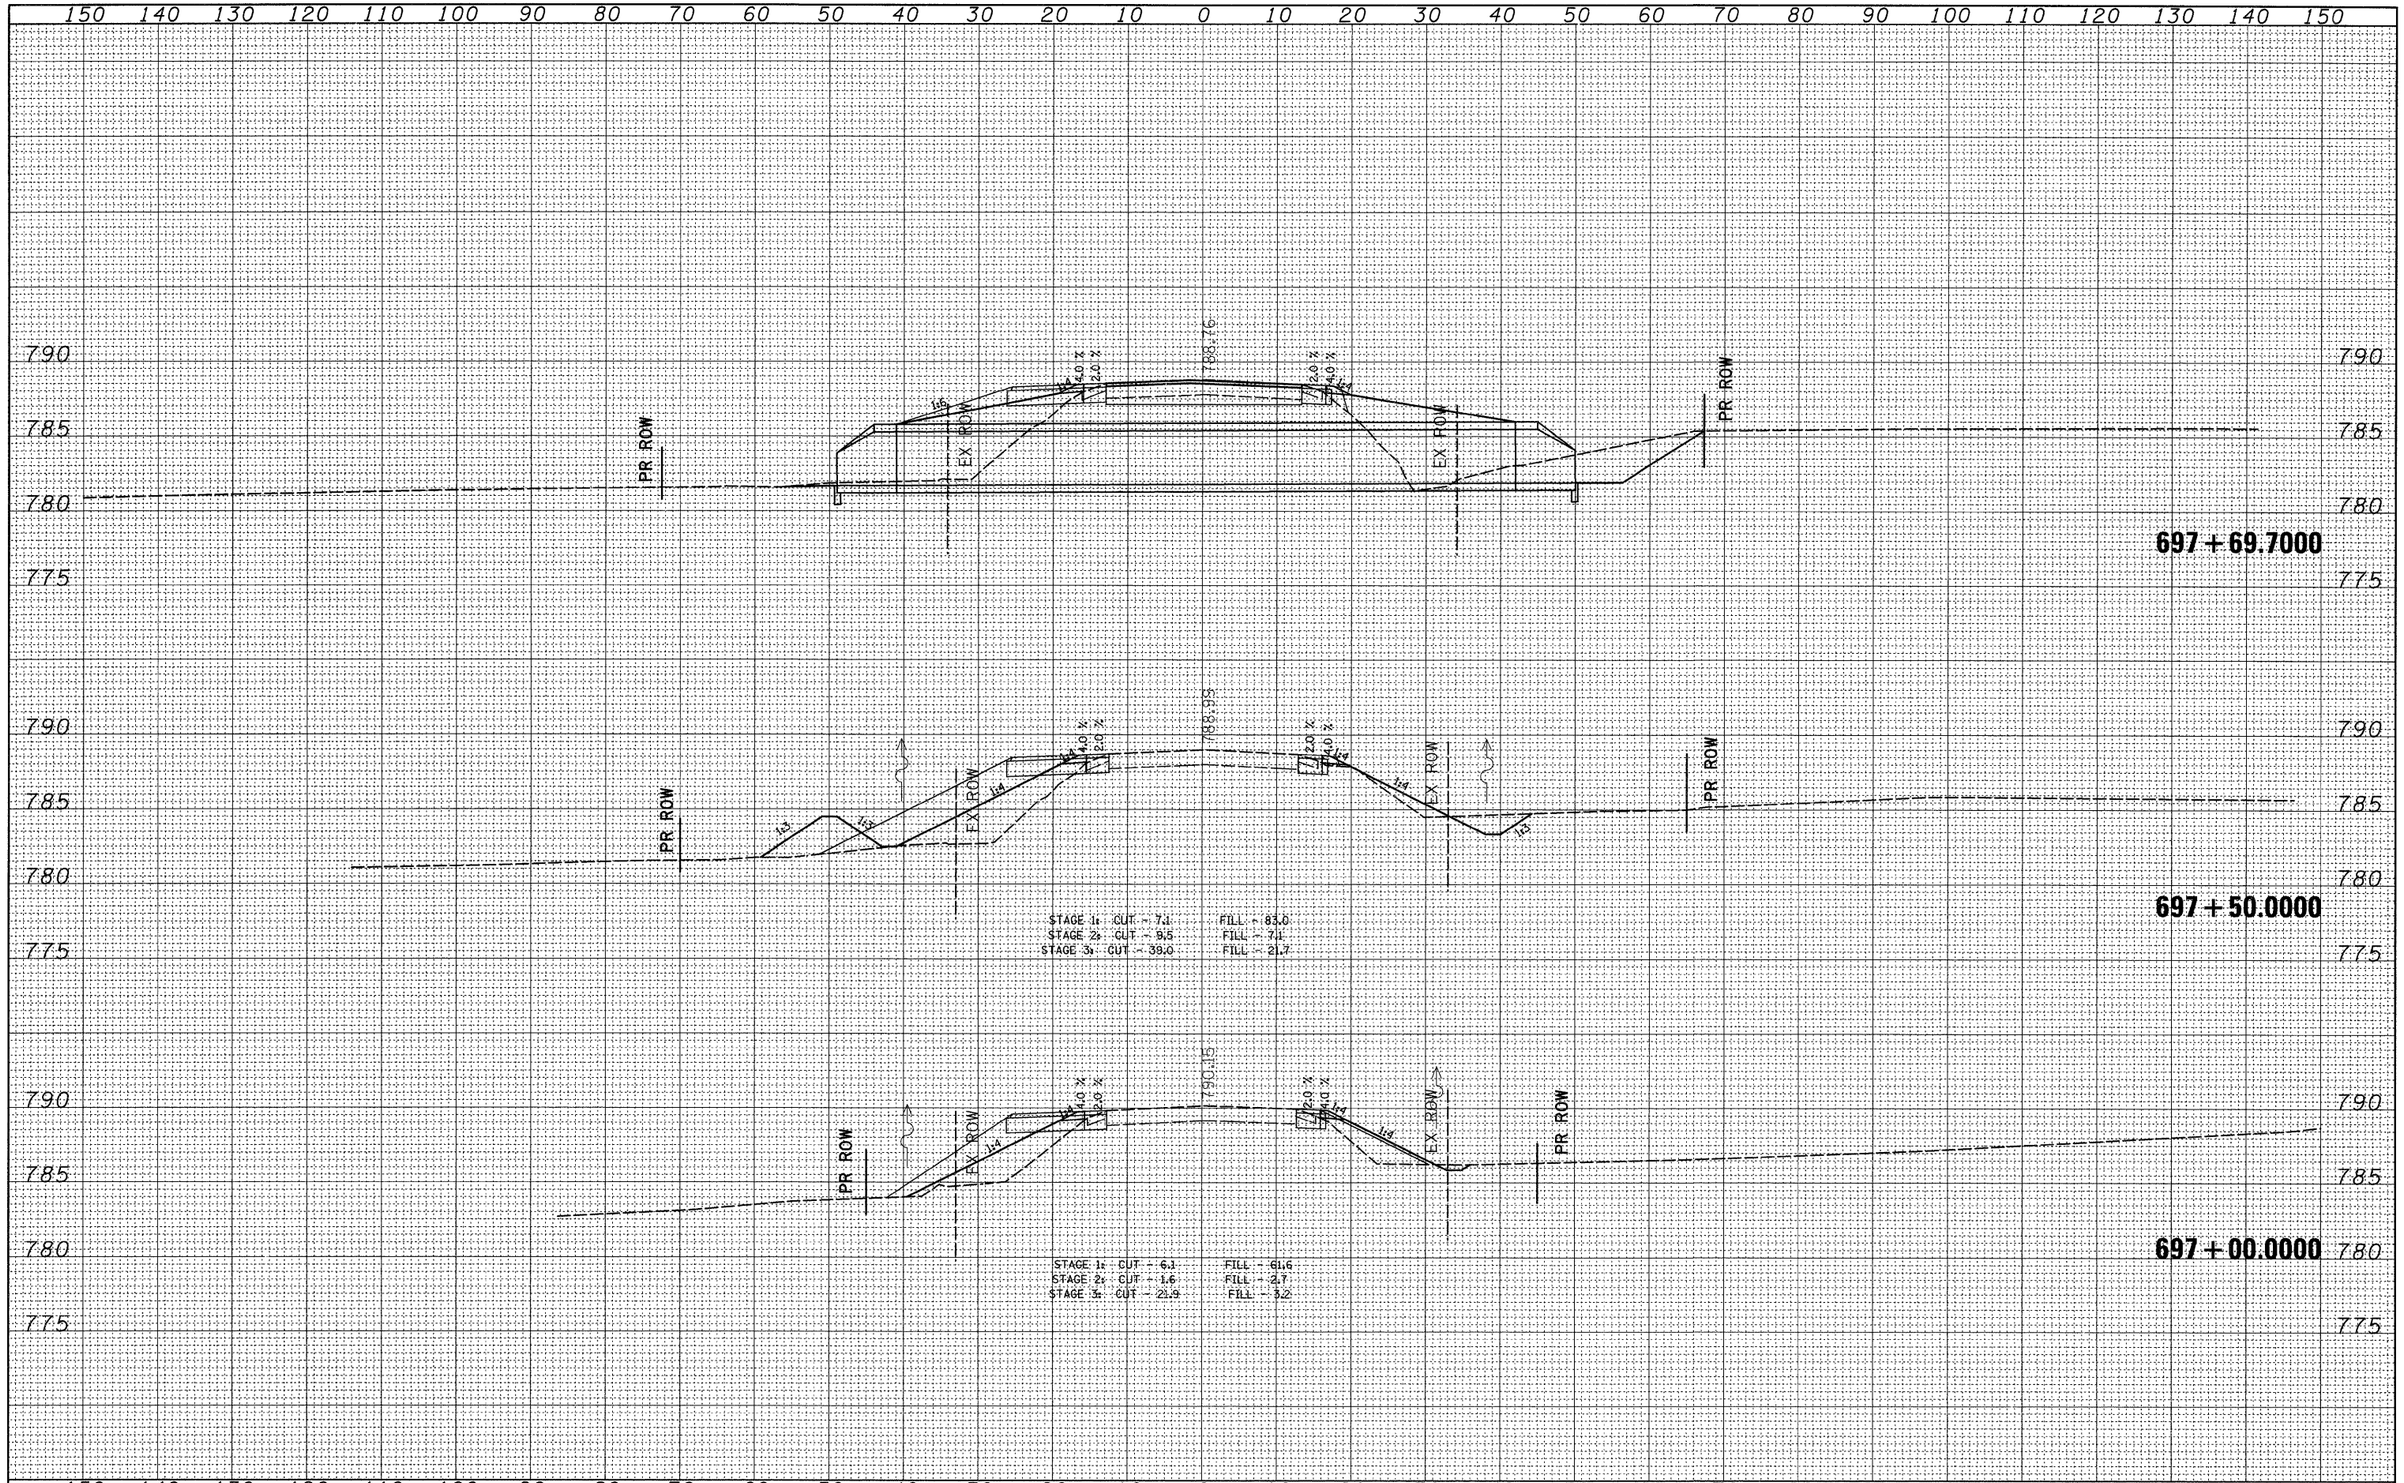

FINAL SURVEY	BY	DATE
SURVEYED		
PLOTTED		
TEMPLATE		
AREAS		
AREAS CHECKED		
NOTE BOOK		
NO.		

ORIGINAL SURVEY	BY	DATE
SURVEYED		
PLOTTED		
TEMPLATE		
AREAS		
AREAS CHECKED		
NOTE BOOK		
NO.		

FILE NAME = c:\pw_work\pwidot\fordjd\dms33783\d05207xml.dgn

USER NAME = fordjd

PLOT SCALE = 10.0000 ' / IN.

PLOT DATE = Mon Mar 16 12:36:50 2009

DESIGNED -	REVISED -	
DRAWN -	REVISED -	
CHECKED -	REVISED -	
DATE -	REVISED -	

STATE OF ILLINOIS
DEPARTMENT OF TRANSPORTATION

IL 40

SCALE: | SHEET NO. OF SHEETS | STA. 697+00.0000 TO STA. 697+69.7000

F.A.P RTE.	SECTION	COUNTY	TOTAL SHEETS	SHEET NO.
646	4T-2	Carroll	63	55

CONTRACT NO. 64D12

ILLINOIS FED. AID PROJECT