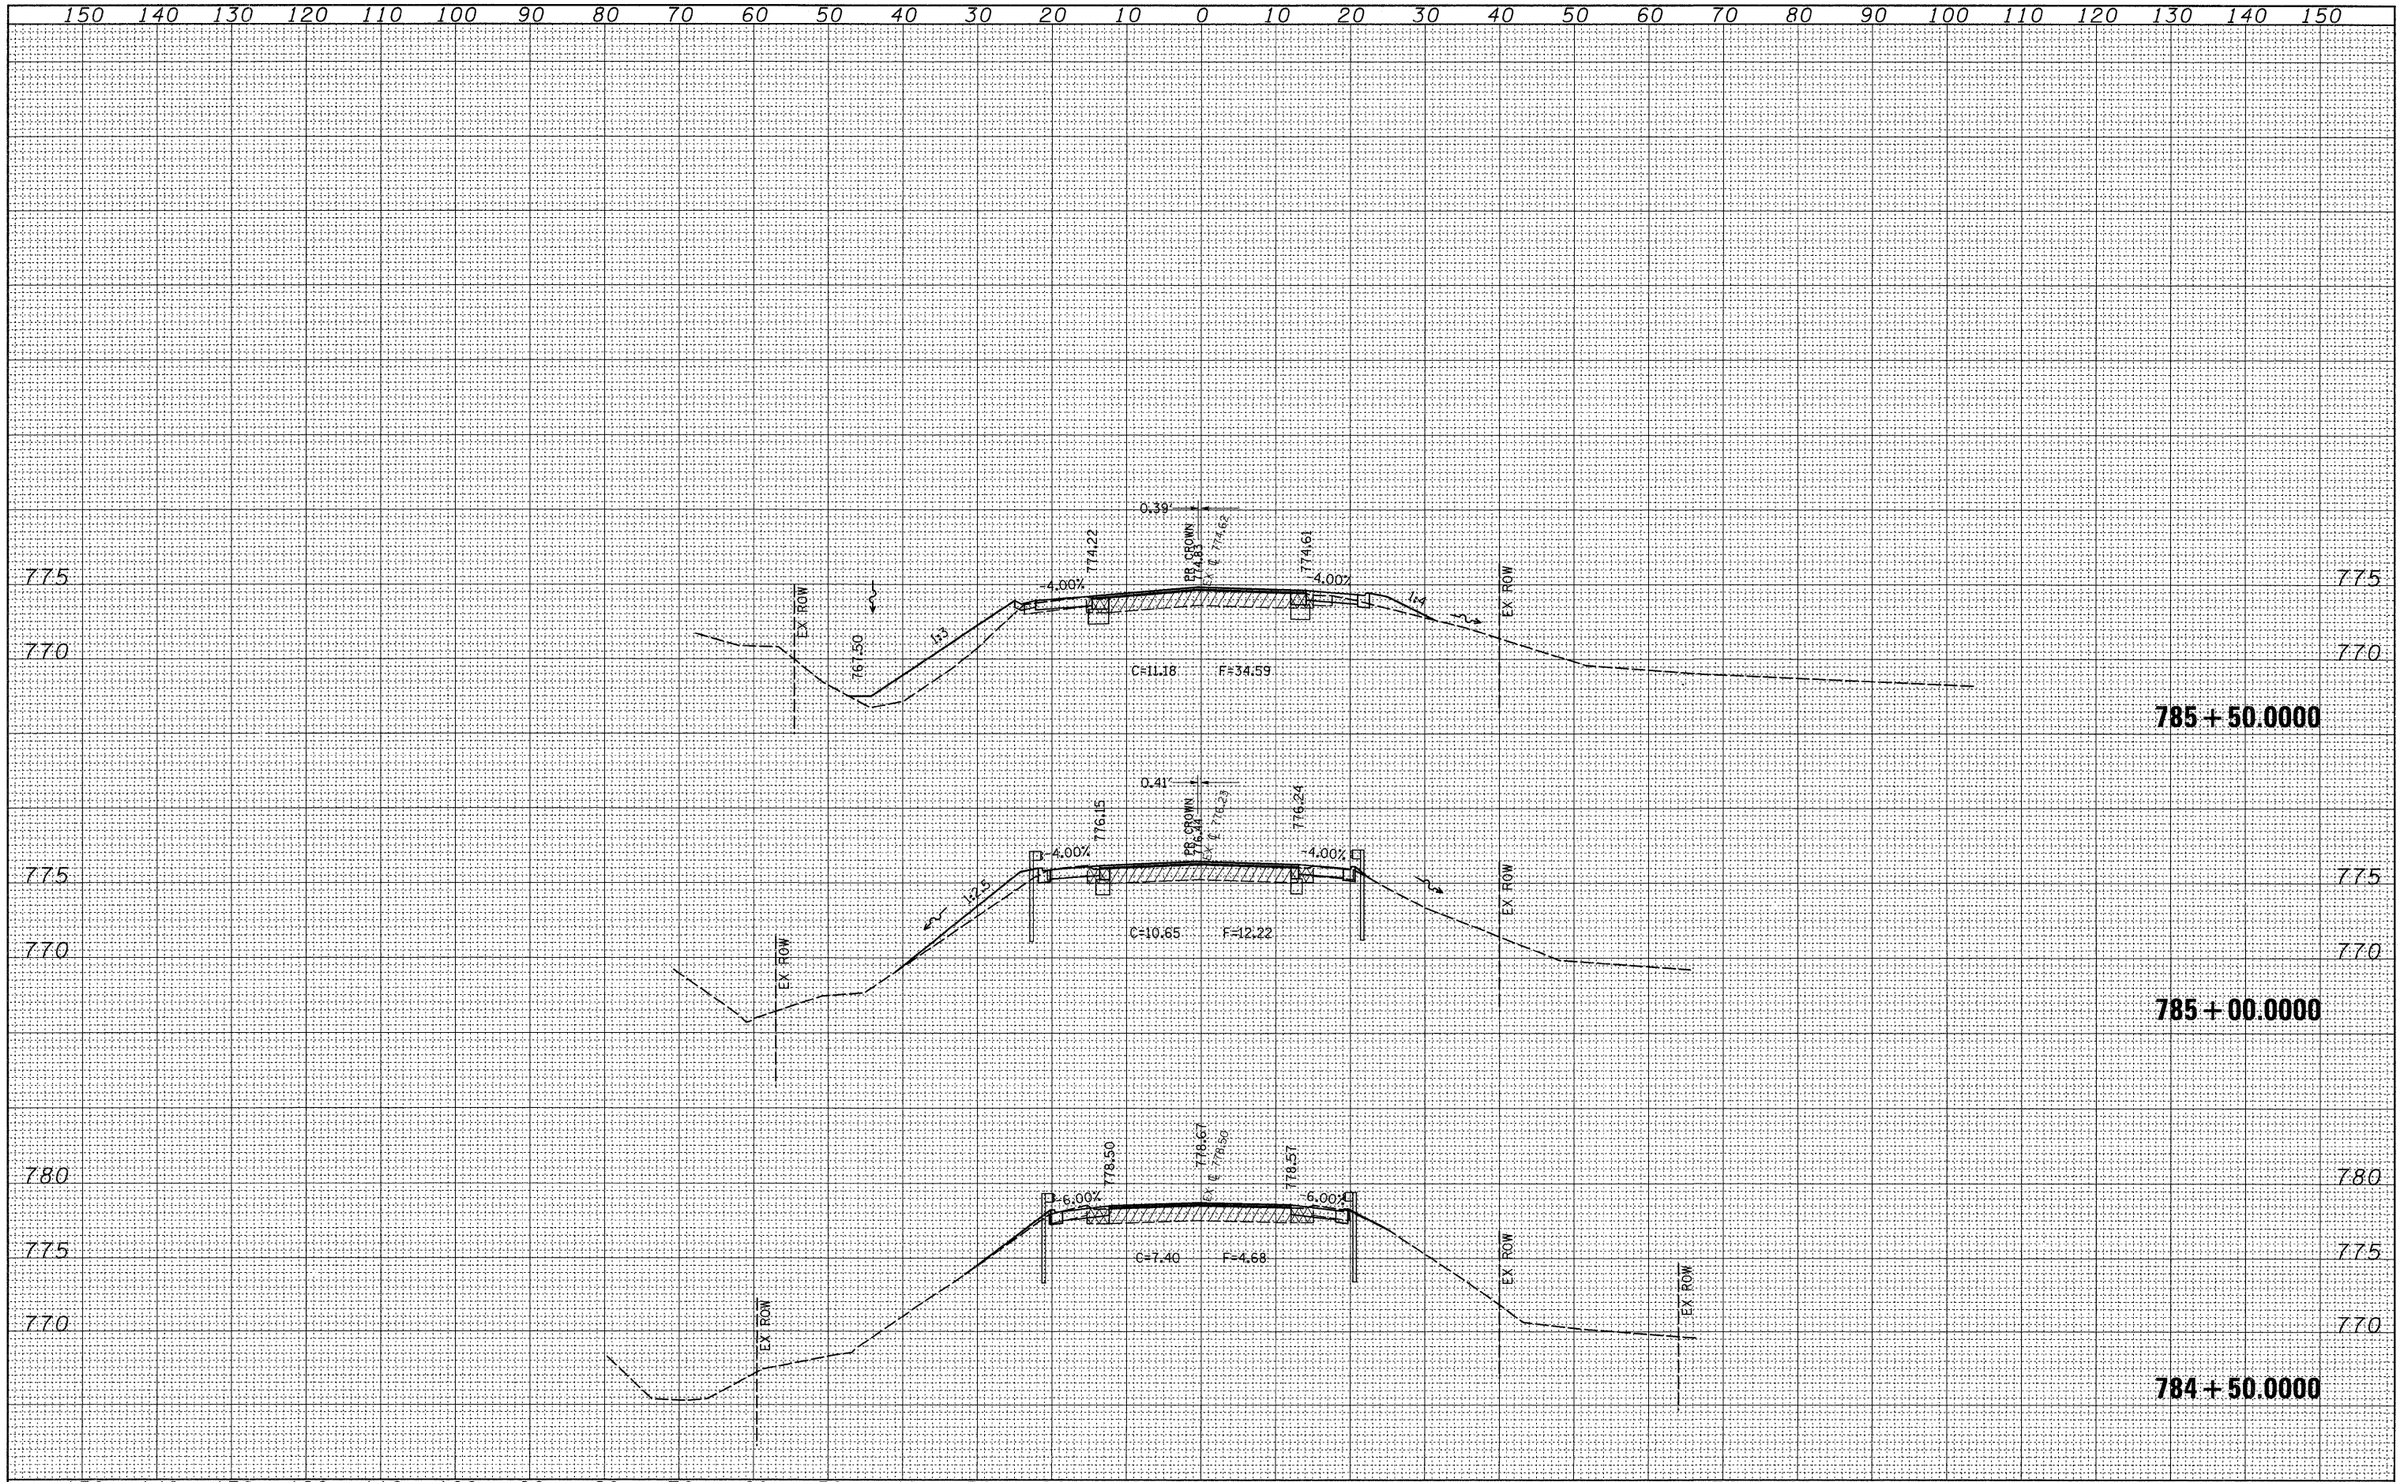

FINAL SURVEY	BY	DATE
SURVEYED		
PLOTTED		
TEMPLATE		
AREAS		
AREAS CHECKED		
NOTE BOOK NO.		

ORIGINAL SURVEY	BY	DATE
SURVEYED		
PLOTTED		
TEMPLATE		
AREAS		
AREAS CHECK.		
NOTE BOOK NO.		

FILE NAME = c:\pw_work\PWIDOT\DOSSDD\dms41854\d07008xm.dgn	USER NAME = dossdd	DESIGNED -	REVISED -
		DRAWN -	REVISED -
	PLOT SCALE = 10.0000 ' / IN.	CHECKED -	REVISED -
	PLOT DATE = Tue Jan 13 16:02:20 2009	DATE -	REVISED -

STATE OF ILLINOIS
DEPARTMENT OF TRANSPORTATION

IL RTE 251

SCALE: | SHEET NO. OF SHEETS | STA. 784+50.0000 TO STA. 786+00.0000

F.A.P RTE.	SECTION	COUNTY	TOTAL SHEETS	SHEET NO.
553	120M	OGLE	71	68
		CONTRACT NO. 64E55		

FED. ROAD DIST. NO. | ILLINOIS | FED. AID PROJECT