N

STAGE 2

1. MILL AND RESURFACE OUTSIDE LANES

STAGE 3

1. RUMBLE RESURFACING USING STATE STANDARD 701421
2. PAVEMENT MARKINGS USING STATE STANDARD 701426

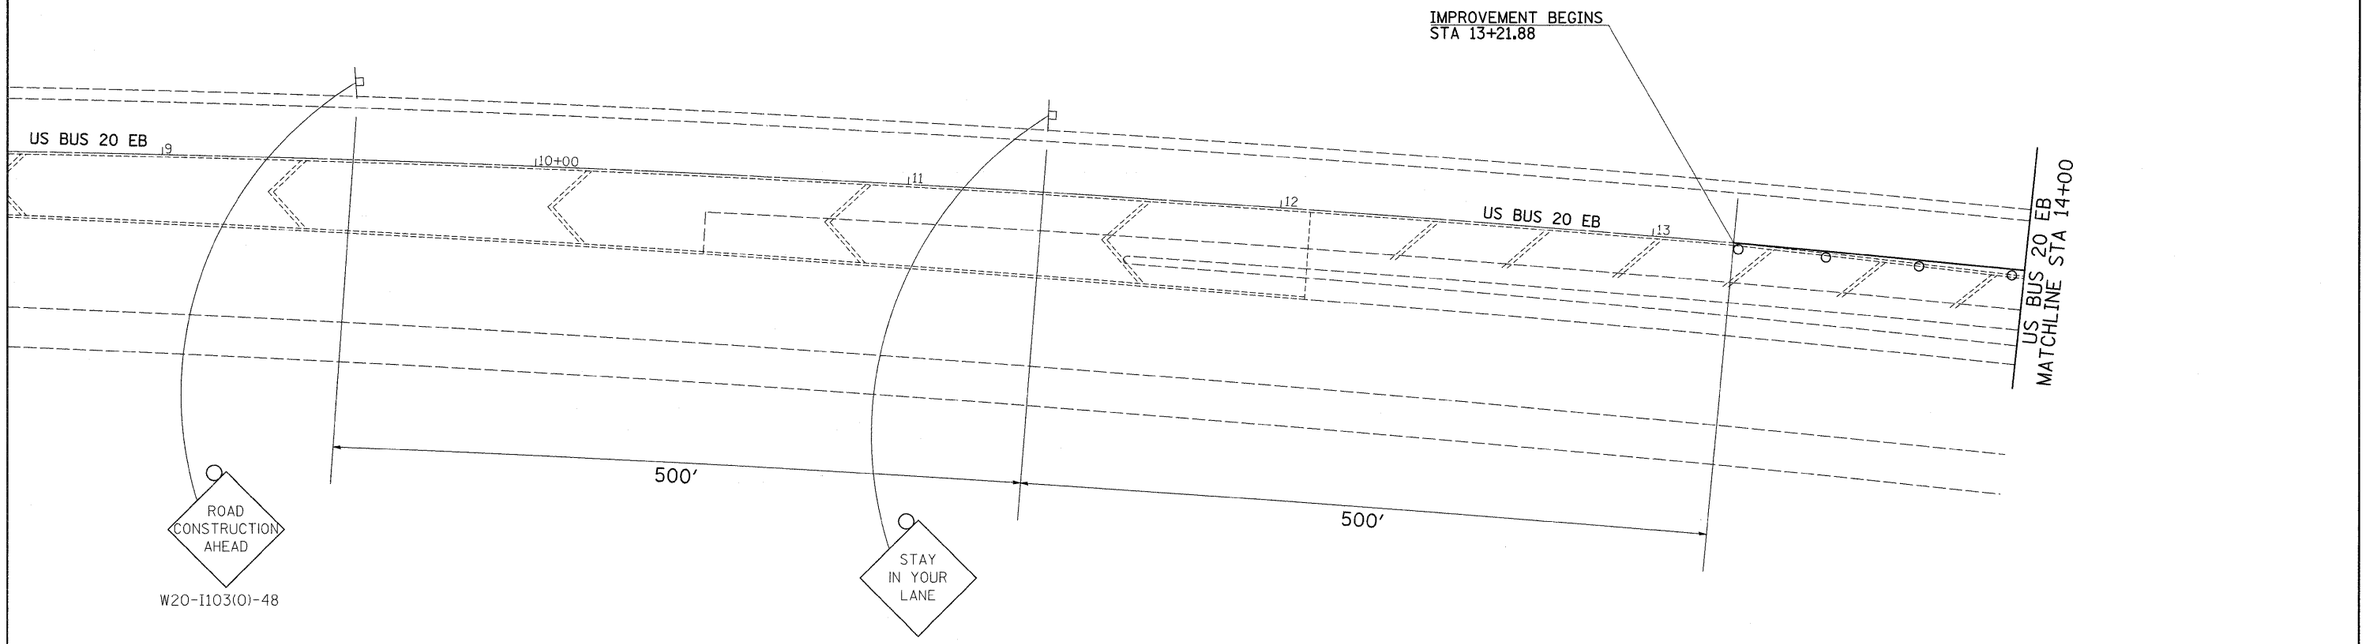

WORK AREA

NOTE: SEE HIGHWAY STANDARDS 701421, 701422, 701701 AND DISTRICT STANDARD 94.2 FOR OTHER DEVICES NOT SHOWN.

0 50' 100'

FILE NAME = c:\pw_work\PWIDOT\DOSSDD\d0125645\D204409-sht-staging.dgn	USER NAME = dossdd	DESIGNED -	REVISED -
		DRAWN -	REVISED -
	PLOT SCALE = 20.0000 ' / IN.	CHECKED -	REVISED -
	PLOT DATE = Tue Mar 10 11:26:57 2009	DATE -	REVISED -

STATE OF ILLINOIS
DEPARTMENT OF TRANSPORTATION

US BUS 20
STAGE II PLANS

SCALE: | SHEET NO. OF SHEETS | STA. | TO STA.

F.A.P. RTE.	SECTION	COUNTY	TOTAL SHEETS	SHEET NO.
303	(1-1)CH	WINNEBAGO	58	22
		CONTRACT NO. 64E90		
	ILLINOIS	FED. AID PROJECT		