★ PAGE 58 DELETED ★

NOTE: LOCATION OF THE UTILITIES IS APPROXIMATE. DEPTH AND OFFSET TO BE VERIFIED IN THE FIELD.

C=1,351 CU YD
F=117 CU YD
T=1,112 SQ YD

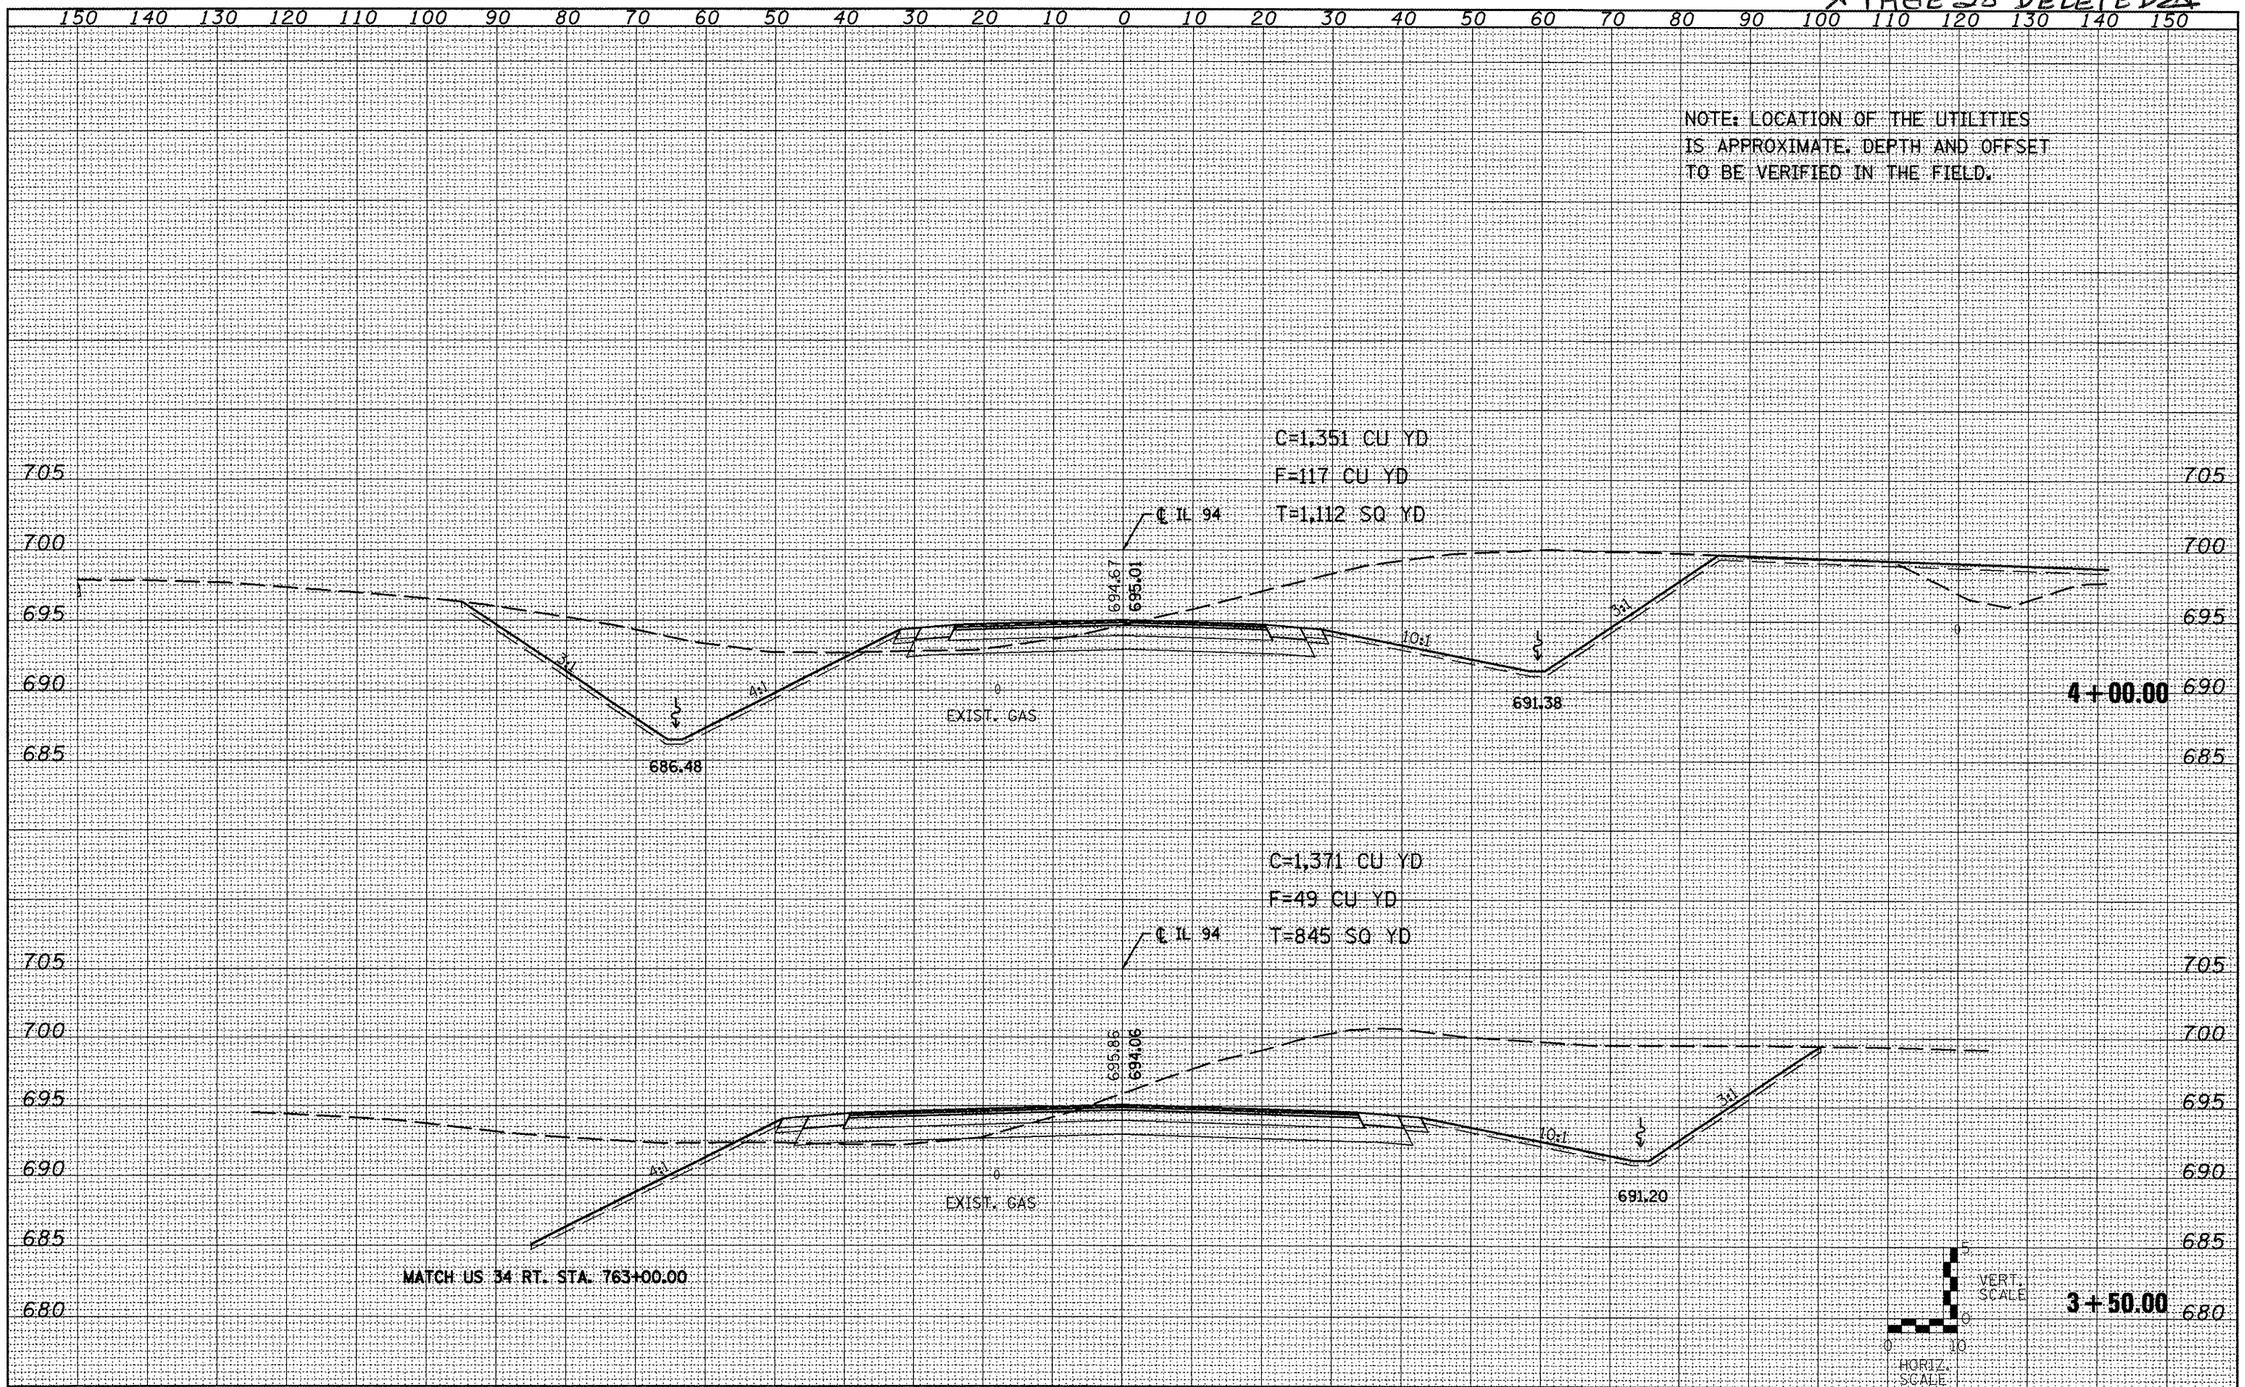

FILE NAME = xssheet194.dgn	USER NAME = johnsontv	DESIGNED -	REVISED -
		DRAWN -	REVISED -
	PLOT SCALE = 20.0000 ' / IN.	CHECKED -	REVISED -
	PLOT DATE = 3/19/2009	DATE -	REVISED -

STATE OF ILLINOIS
DEPARTMENT OF TRANSPORTATION

IL 94 CROSS SECTIONS

SCALE: 1"=5'H/2 1/2'V | SHEET NO. 1 OF 8 SHEETS | STA. 3+50.00 TO STA. 4+00.00

F.A.P. RTE.	SECTION	COUNTY	TOTAL SHEETS	SHEET NO.
313/534	6R-1; (109EX)R	HENDERSON	81	59

CONTRACT NO. 68818

ILLINOIS | FED. AID PROJECT