NOTE: LOCATION OF THE UTILITIES IS APPROXIMATE. DEPTH AND OFFSET TO BE VERIFIED IN THE FIELD.

C=1,549 CU YD
F=55 CU YD
T=798 SQ YD

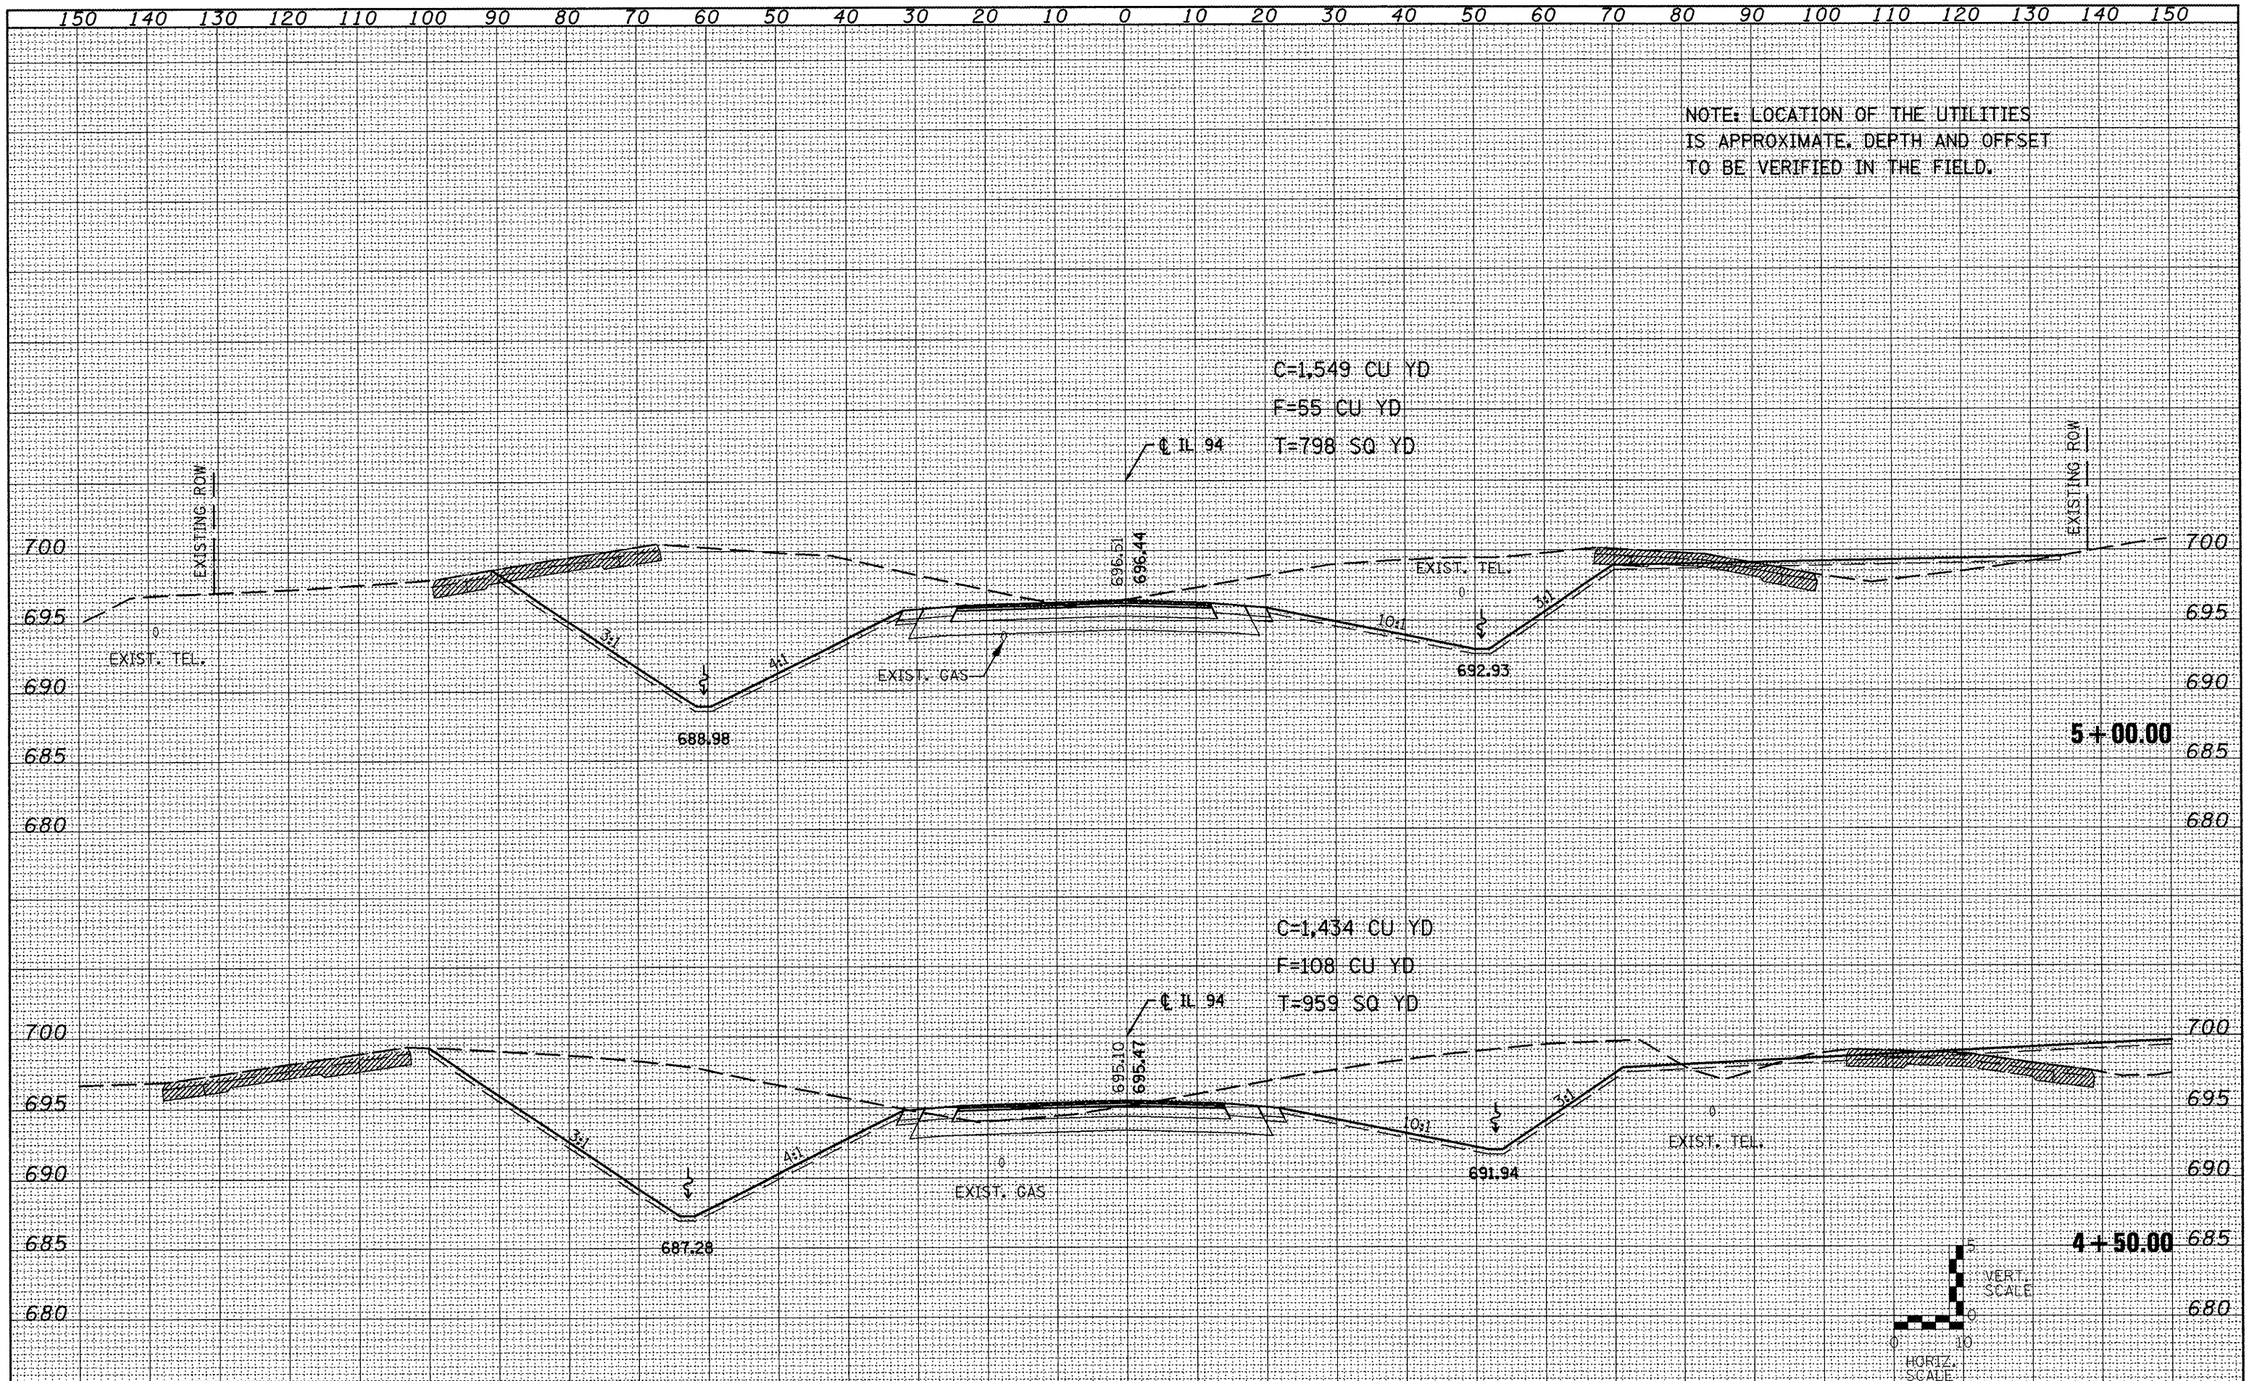

FILE NAME = xssheetil94.dgn	USER NAME = johnsontv	DESIGNED -	REVISED -	STATE OF ILLINOIS DEPARTMENT OF TRANSPORTATION	IL 94 CROSS SECTIONS	F.A.P. RTE.	SECTION	COUNTY	TOTAL SHEETS / SHEET NO.
		DRAWN -	REVISED -			313/534	6R-1; (109EXR)	HENDERSON	81 / 60
	PLOT SCALE = 20.0000 ' / IN.	CHECKED -	REVISED -					CONTRACT NO. 68818	
	PLOT DATE = 3/19/2009	DATE -	REVISED -		SCALE: 1"=5'H/2 1/2'V · SHEET NO. 2 OF 8 SHEETS · STA. 4+50.00 TO STA. 5+00.00			ILLINOIS FED. AID PROJECT	