NOTE: LOCATION OF THE UTILITIES IS APPROXIMATE. DEPTH AND OFFSET TO BE VERIFIED IN THE FIELD.

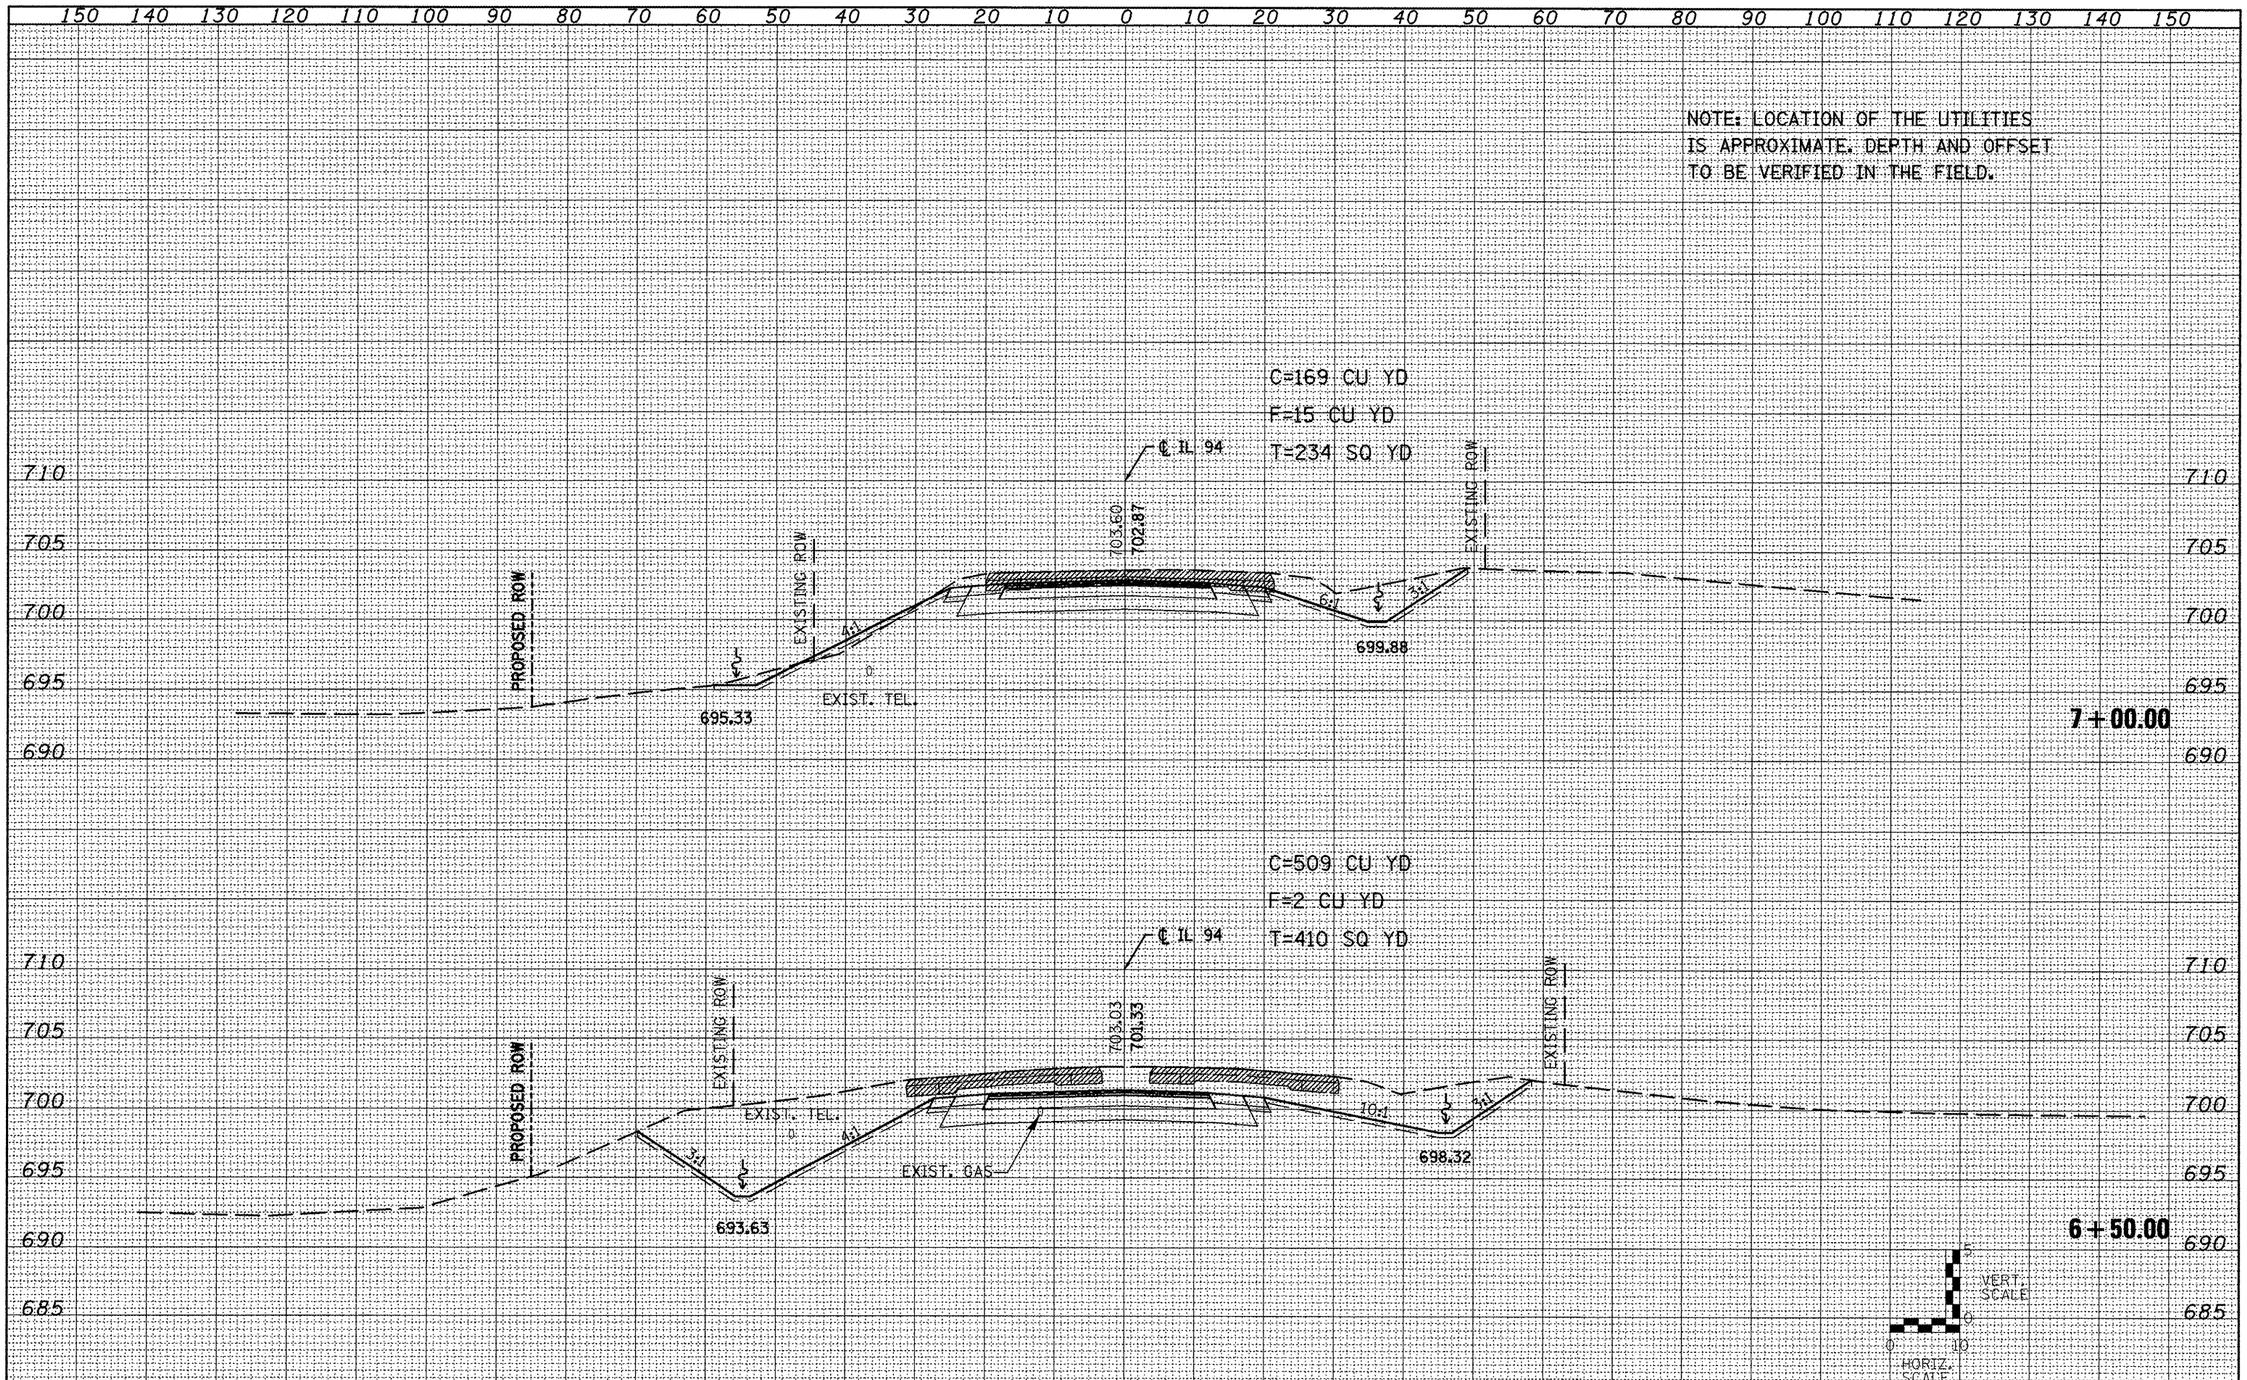

FILE NAME = xssheetil94.dgn	USER NAME = johnsonty	DESIGNED -	REVISED -
		DRAWN -	REVISED -
	PLOT SCALE = 20.0000 ' / IN.	CHECKED -	REVISED -
	PLOT DATE = 3/19/2009	DATE -	REVISED -

STATE OF ILLINOIS
DEPARTMENT OF TRANSPORTATION

IL 94 CROSS SECTIONS

SCALE: 1"=5'H/2 1/2'V | SHEET NO. 4 OF 8 SHEETS | STA. 6+50.00 TO STA. 7+00.00

F.A.P. RTE.	SECTION	COUNTY	TOTAL SHEETS	SHEET NO.
313/534	6R-1; (109EX)R	HENDERSON	81	62
		CONTRACT NO. 68818		
		ILLINOIS FED. AID PROJECT		