NOTE: LOCATION OF THE UTILITIES IS APPROXIMATE, DEPTH AND OFFSET TO BE VERIFIED IN THE FIELD.

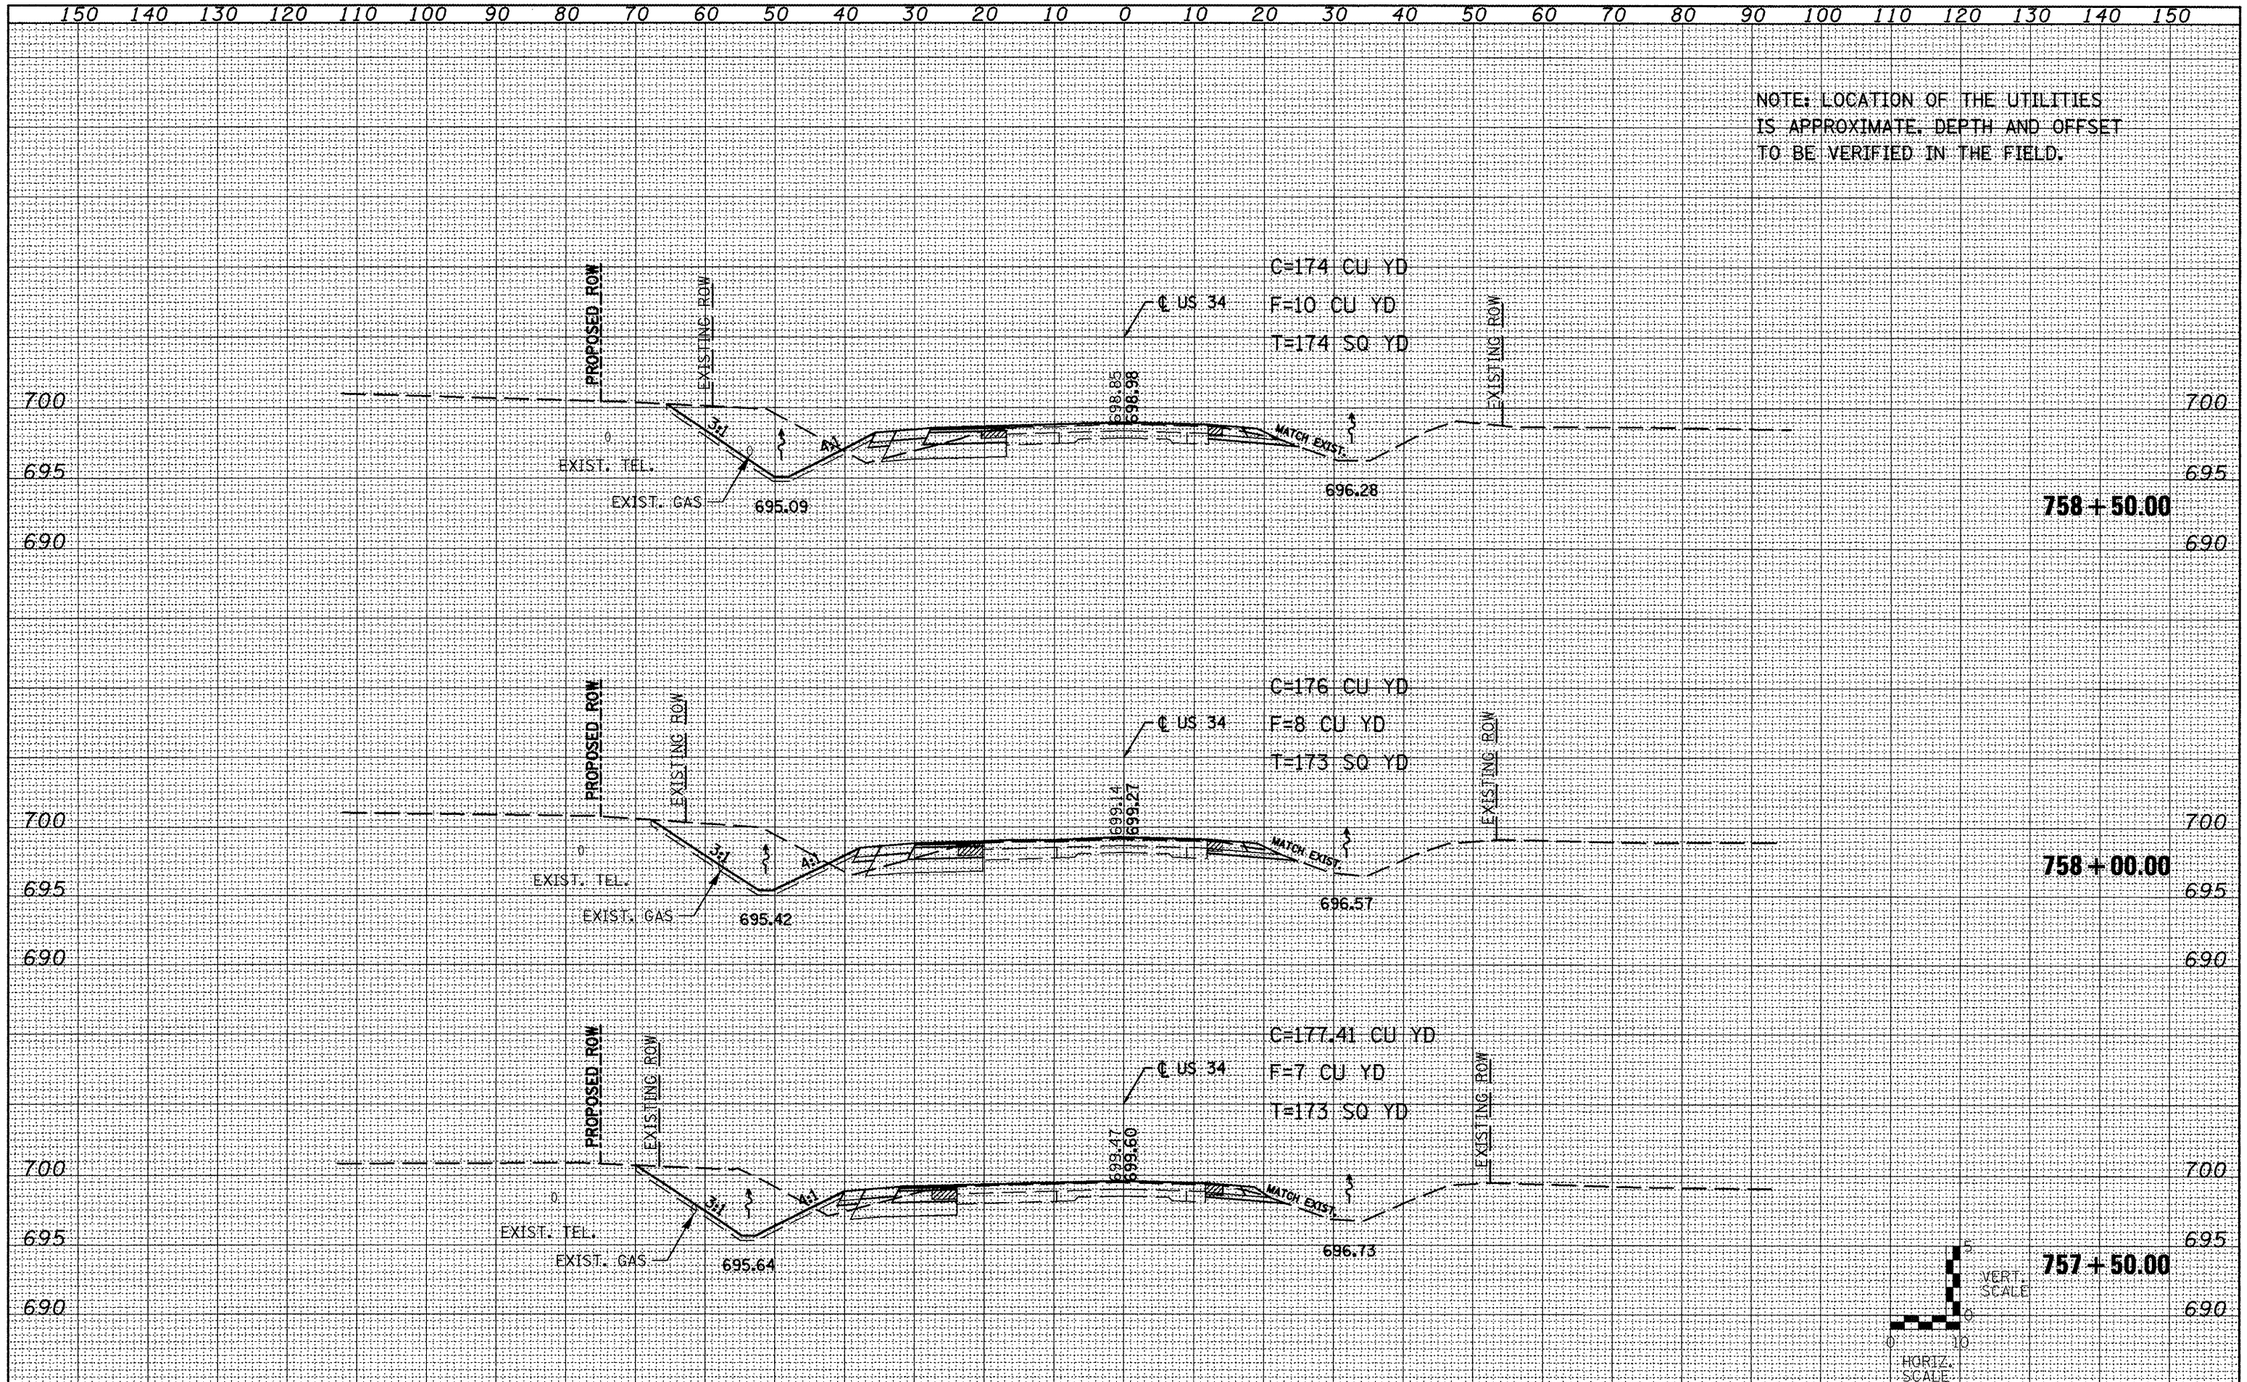

FILE NAME = xssheetus34.dgn	USER NAME = johnsontv	DESIGNED -	REVISED -	STATE OF ILLINOIS DEPARTMENT OF TRANSPORTATION	US 34 CROSS SECTIONS	F.A.P. RTE.	SECTION	COUNTY	TOTAL SHEETS / SHEET NO.
		DRAWN -	REVISED -			313/534	6R-1: (109EXIR	HENDERSON	81 / 70
	PLOT SCALE = 20.0000 ' / IN.	CHECKED -	REVISED -					CONTRACT NO. 68818	
	PLOT DATE = 3/19/2009	DATE -	REVISED -		SCALE: 1"=10'H/1"=5'V · SHEET NO. 4 OF 15 SHEETS · STA. 757+50.00 TO STA. 758+50.00			ILLINOIS FED. AID PROJECT	