ROUTE	SECTION	COUNTY	TOTAL SHEETS	SHEET NO.
I – 155	90–[(106X)HB]P	TAZEWELL	5	5

ALL BEAMS 36 x 150

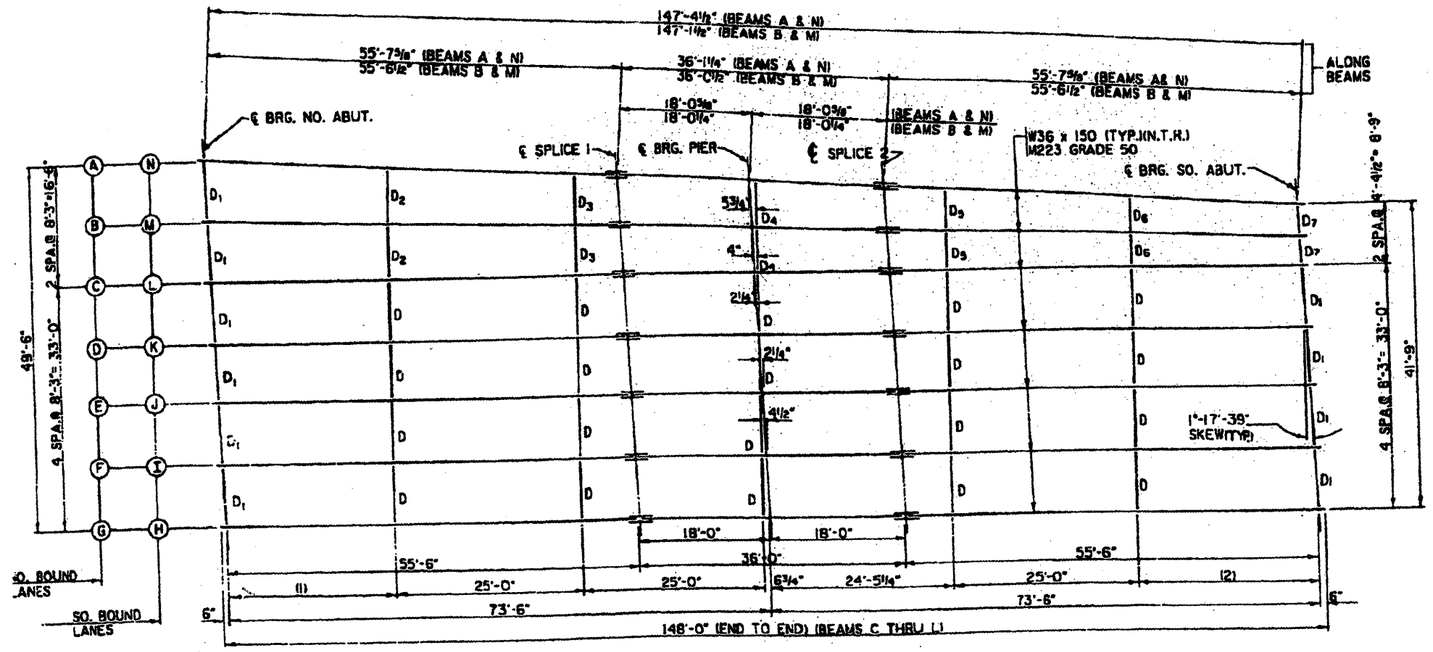

FRAMING PLAN
NORTH BOUND LANES SHOWN
(SOUTH BOUND LANES SYMMETRICAL BY ROTATION THRU 180°)

090–0128 & 090–0129

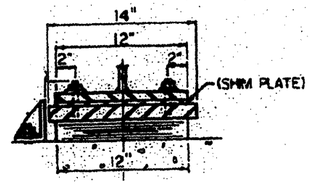

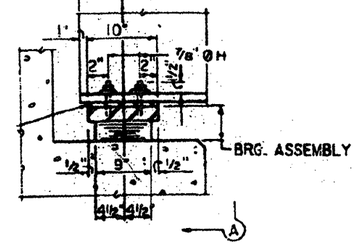

SECTION AT ABUTMENTS

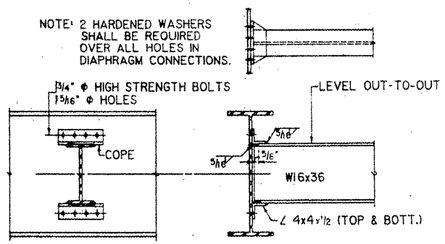

DIAPHRAGMS D_1, D_2, D_3, D_4, D_5, D_6
(40 D_1, 4 D_2, 4 D_3, 4 D_4, 4 D_5, 4 D_6 REQ'D)

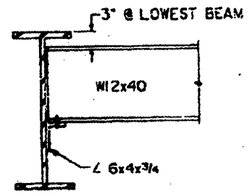

DIAPHRAGMS D_1 & D_7
(20 D_1, 4 D_7 REQUIRED)

FOR INFORMATION ONLY

PLAN SHEETS