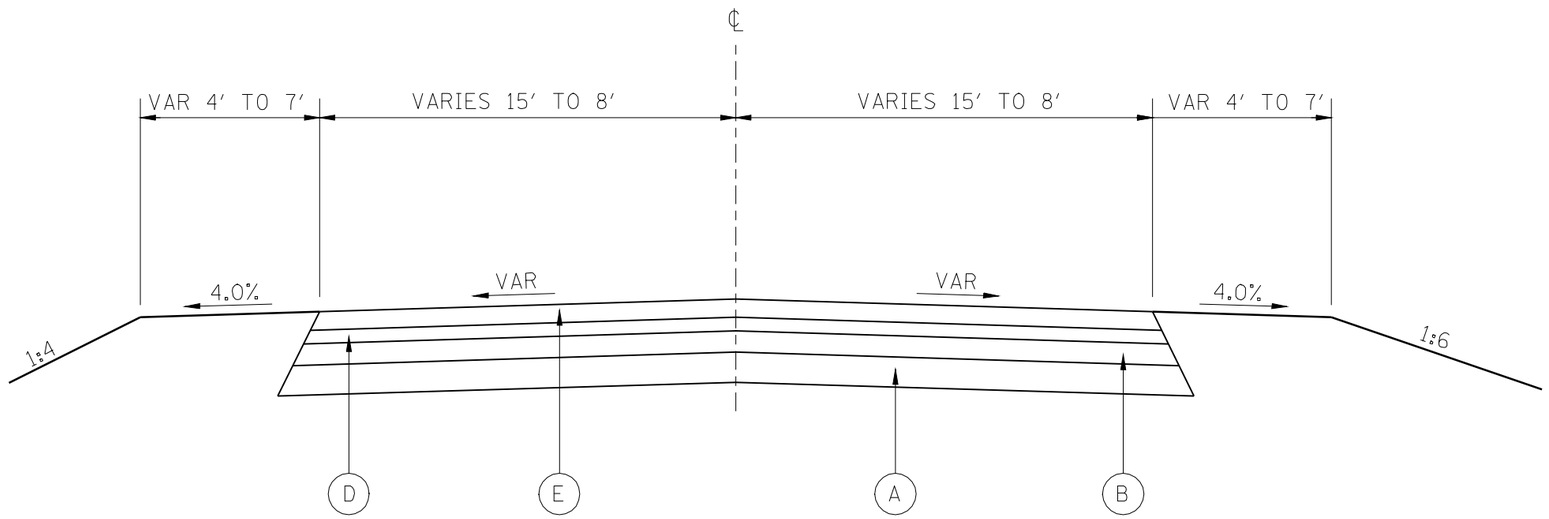

SECTION A-A

(BOAT RAMP ACCESS ROAD)

LEGEND

- (A) PR SUB-BASE GRANULAR MATERIAL, TYPE B, 5″ (CA 02)
- (B) PR AGGREGATE SURFACE COURSE, TYPE A, 3″ (CA 06)
- (C) PR BIT SURFACE, A-2 TREATMENT (BITUMINOUS PRIME COAT, COVER AND SEAL COAT)
- (D) PR HMA BINDER COURSE, 2 1/2″
- (E) PR HMA SURFACE COURSE, 1 1/2″
- (F) PR PAVEMENT FABRIC (STD 420701)
- (G) PR PCC PAVEMENT, SPL., 8″
- (H) PR FILTER FABRIC & 6″ AGGREGATE BEDDING
- (I) PR STONE DUMPED RIPRAP, CLASS A4

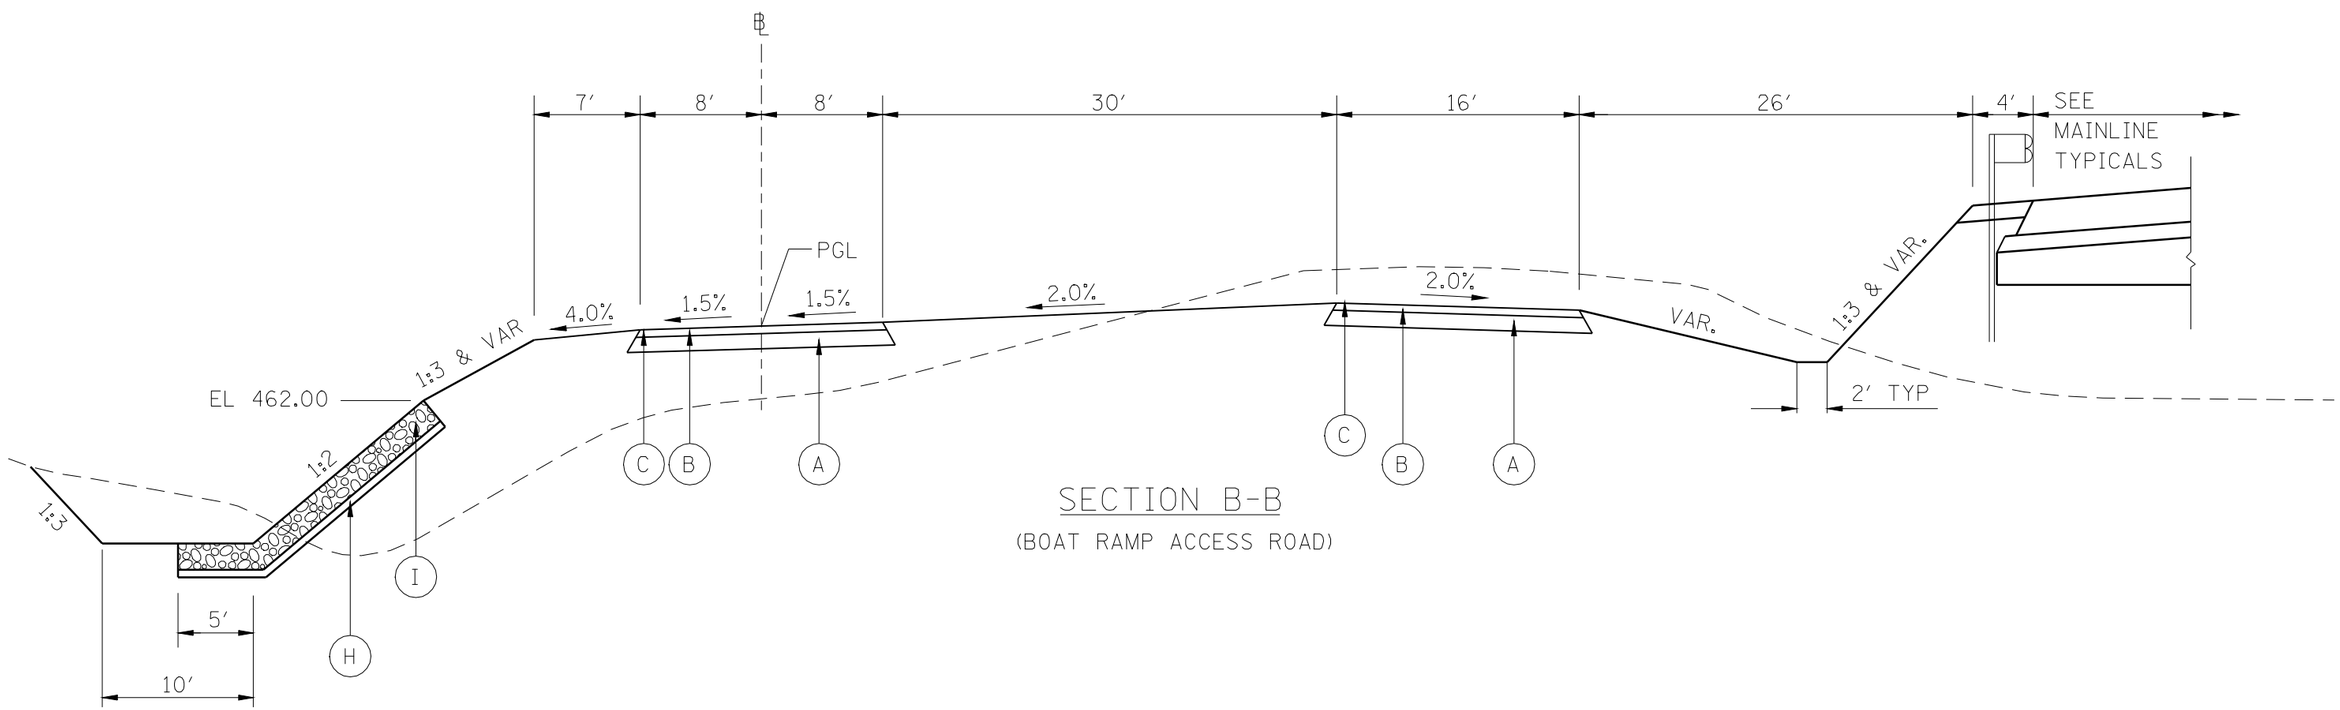

SECTION B-B

(BOAT RAMP ACCESS ROAD)

FILE NAME = c:\pw_work\PWIDOT\LAUGHLINRL\d0134498\sttboattypical.dgn	USER NAME = laughlinrl	DESIGNED -	REVISED -	STATE OF ILLINOIS DEPARTMENT OF TRANSPORTATION	BOAT RAMP TYPICAL SECTIONS	F.A.P RTE.	SECTION	COUNTY	TOTAL SHEETS	SHEET NO.
	PLOT SCALE = 40.0000 ′ / IN.	DRAWN -	REVISED -			614	144(B-1)	CASS, MASON	351	73
	PLOT DATE = Mar-31-2009 07:52:17AM	CHECKED -	REVISED -					CONTRACT NO. 72A76		
		DATE -	REVISED -		SCALE: SHEET NO. 1 OF 3 SHEETS STA. TO STA.	FED. ROAD DIST. NO.	ILLINOIS	FED. AID PROJECT		