FINAL SURVEY	NOTE BOOK	NO.
SURVEYED		
PLOTTED		
TEMPLATE		
AREAS		
AREAS CHECKED		

BY	DATE

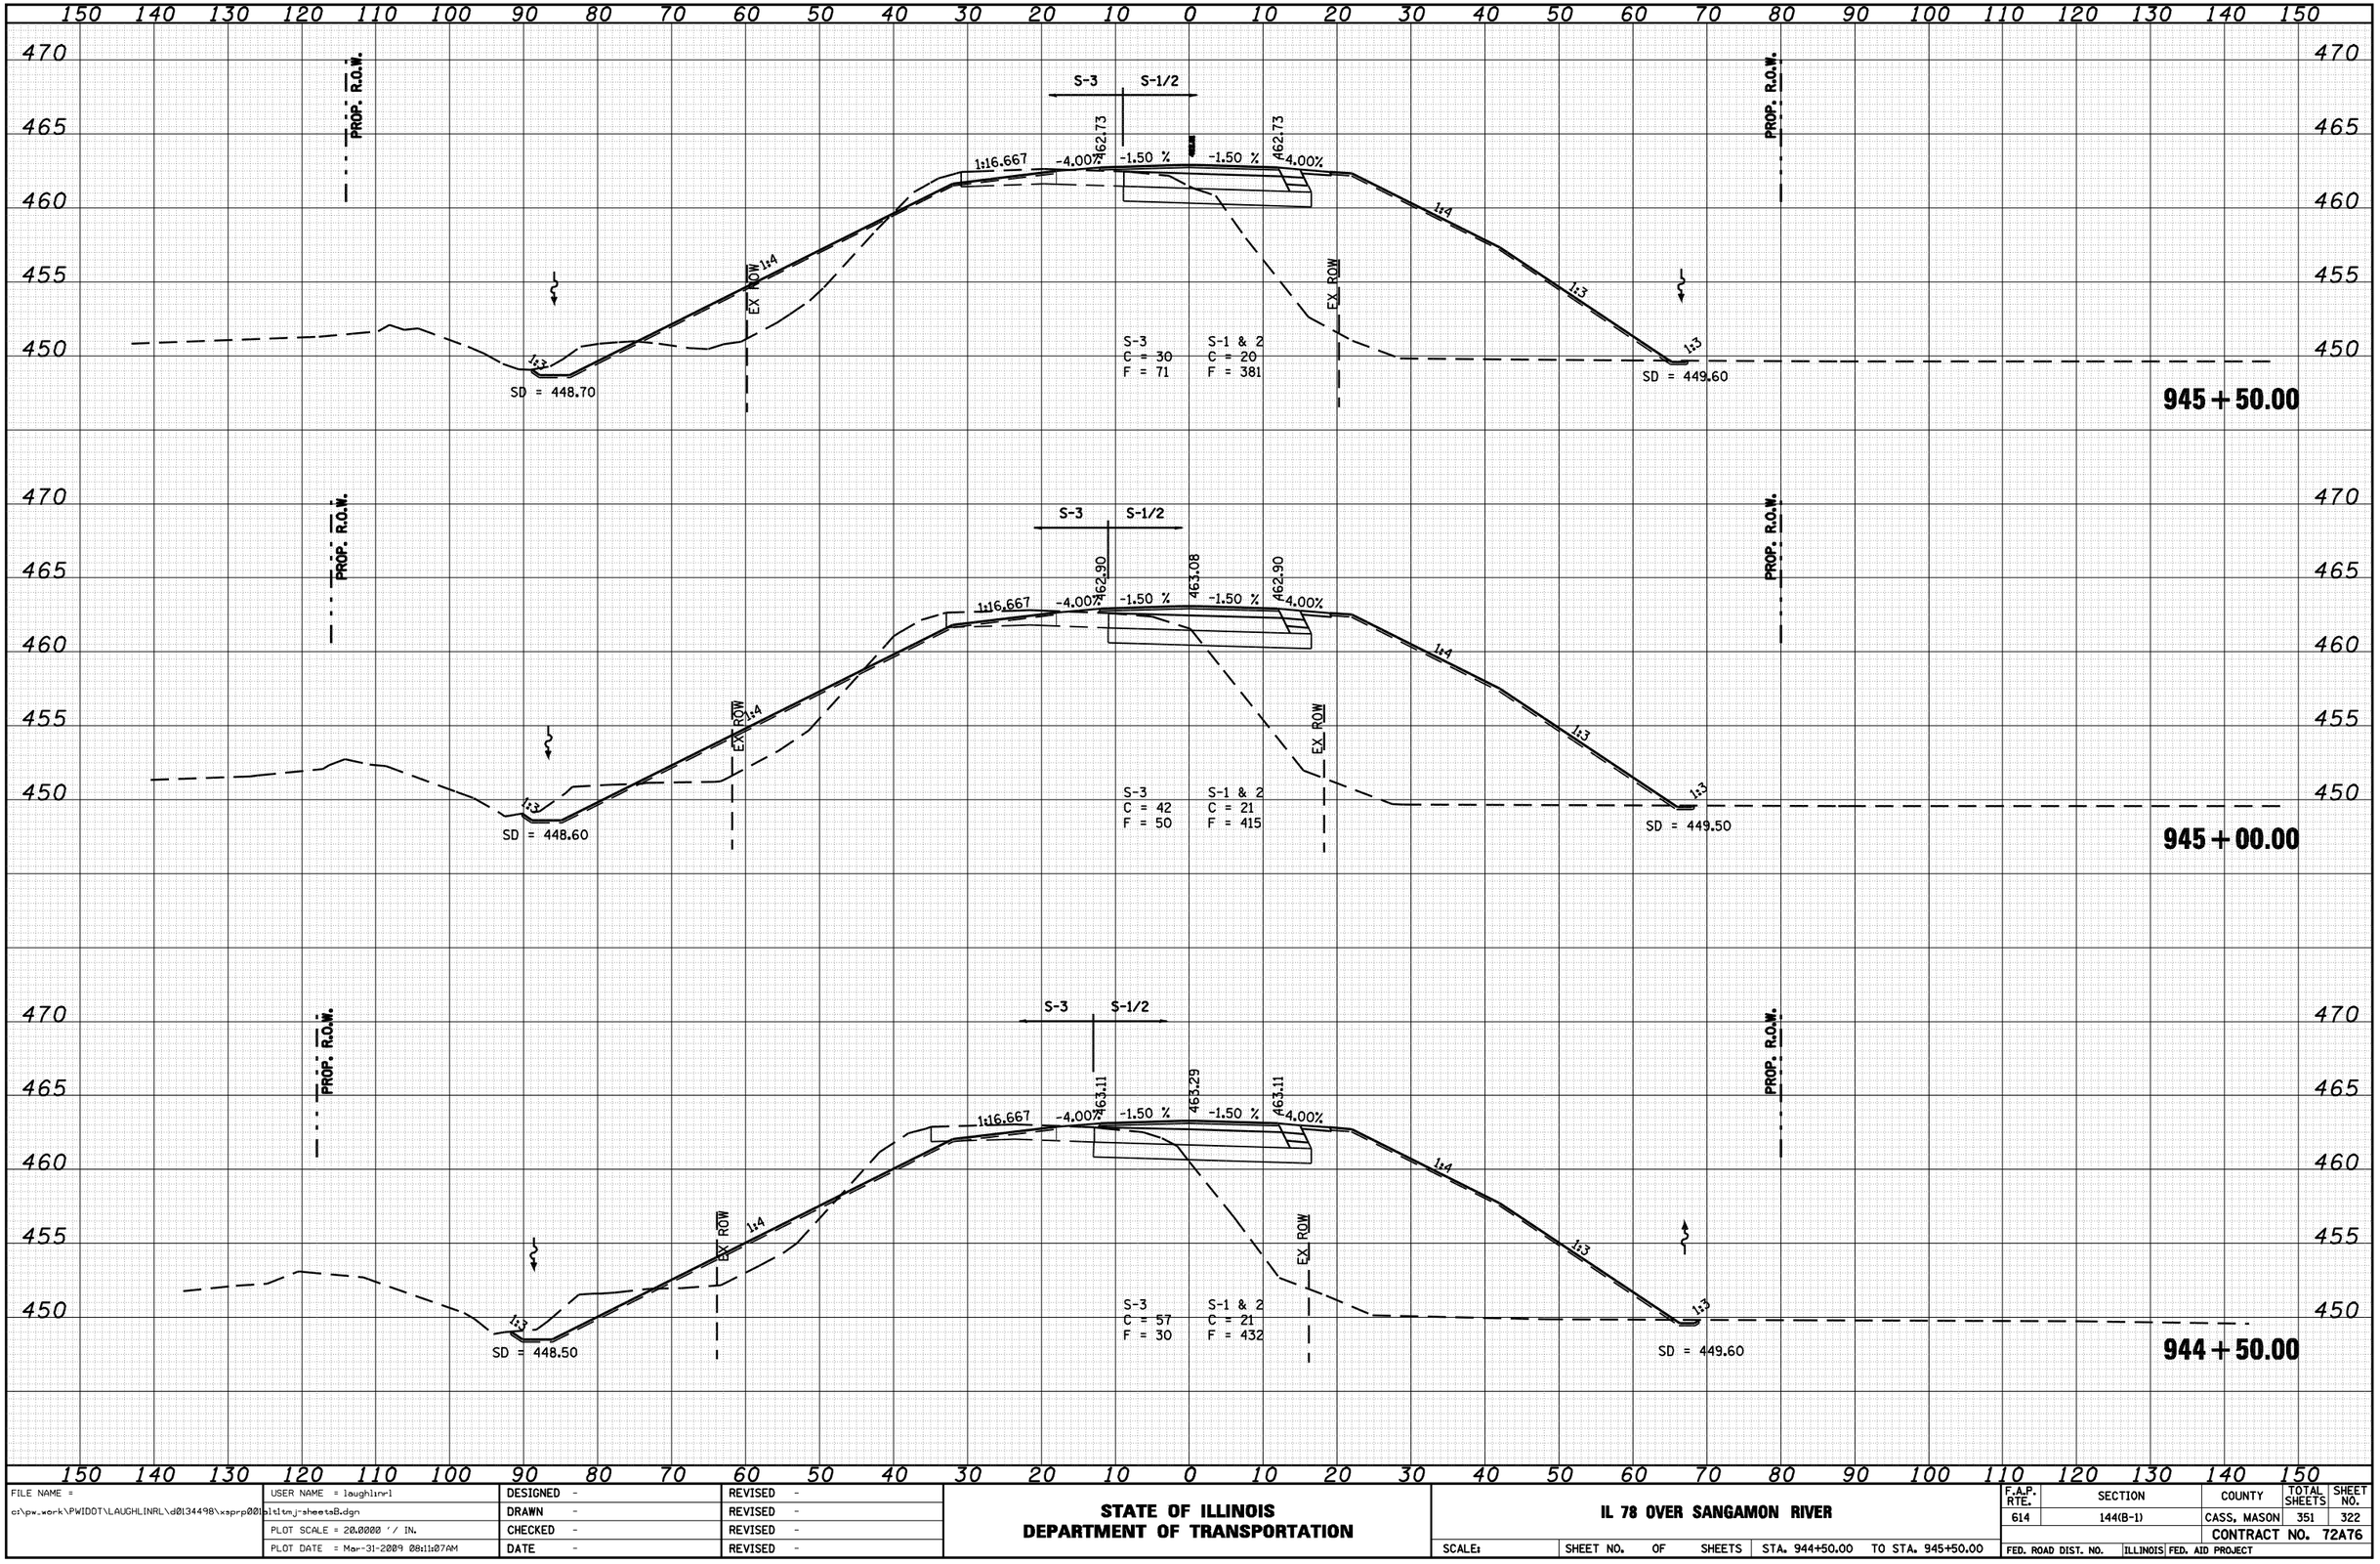

ORIGINAL SURVEY	NOTE BOOK	NO.
SURVEYED		
PLOTTED		
TEMPLATE		
AREAS		
AREAS CHECKED		

BY	DATE

FILE NAME = c:\pw_work\PWIDOT\LAUGHLINRL\d0134498\xsprp001.plt	USER NAME = laughlinrl	DESIGNED -	REVISED -
		DRAWN -	REVISED -
	PLOT SCALE = 20.0000 ' / IN.	CHECKED -	REVISED -
	PLOT DATE = Mar-31-2009 08:11:07AM	DATE -	REVISED -

STATE OF ILLINOIS
DEPARTMENT OF TRANSPORTATION

IL 78 OVER SANGAMON RIVER

SCALE: | SHEET NO. OF SHEETS | STA. 944+50.00 TO STA. 945+50.00

F.A.P. RTE.	SECTION	COUNTY	TOTAL SHEETS	SHEET NO.
614	144(B-1)	CASS, MASON	351	322
		CONTRACT NO. 72A76		
FED. ROAD DIST. NO.	ILLINOIS	FED. AID PROJECT		