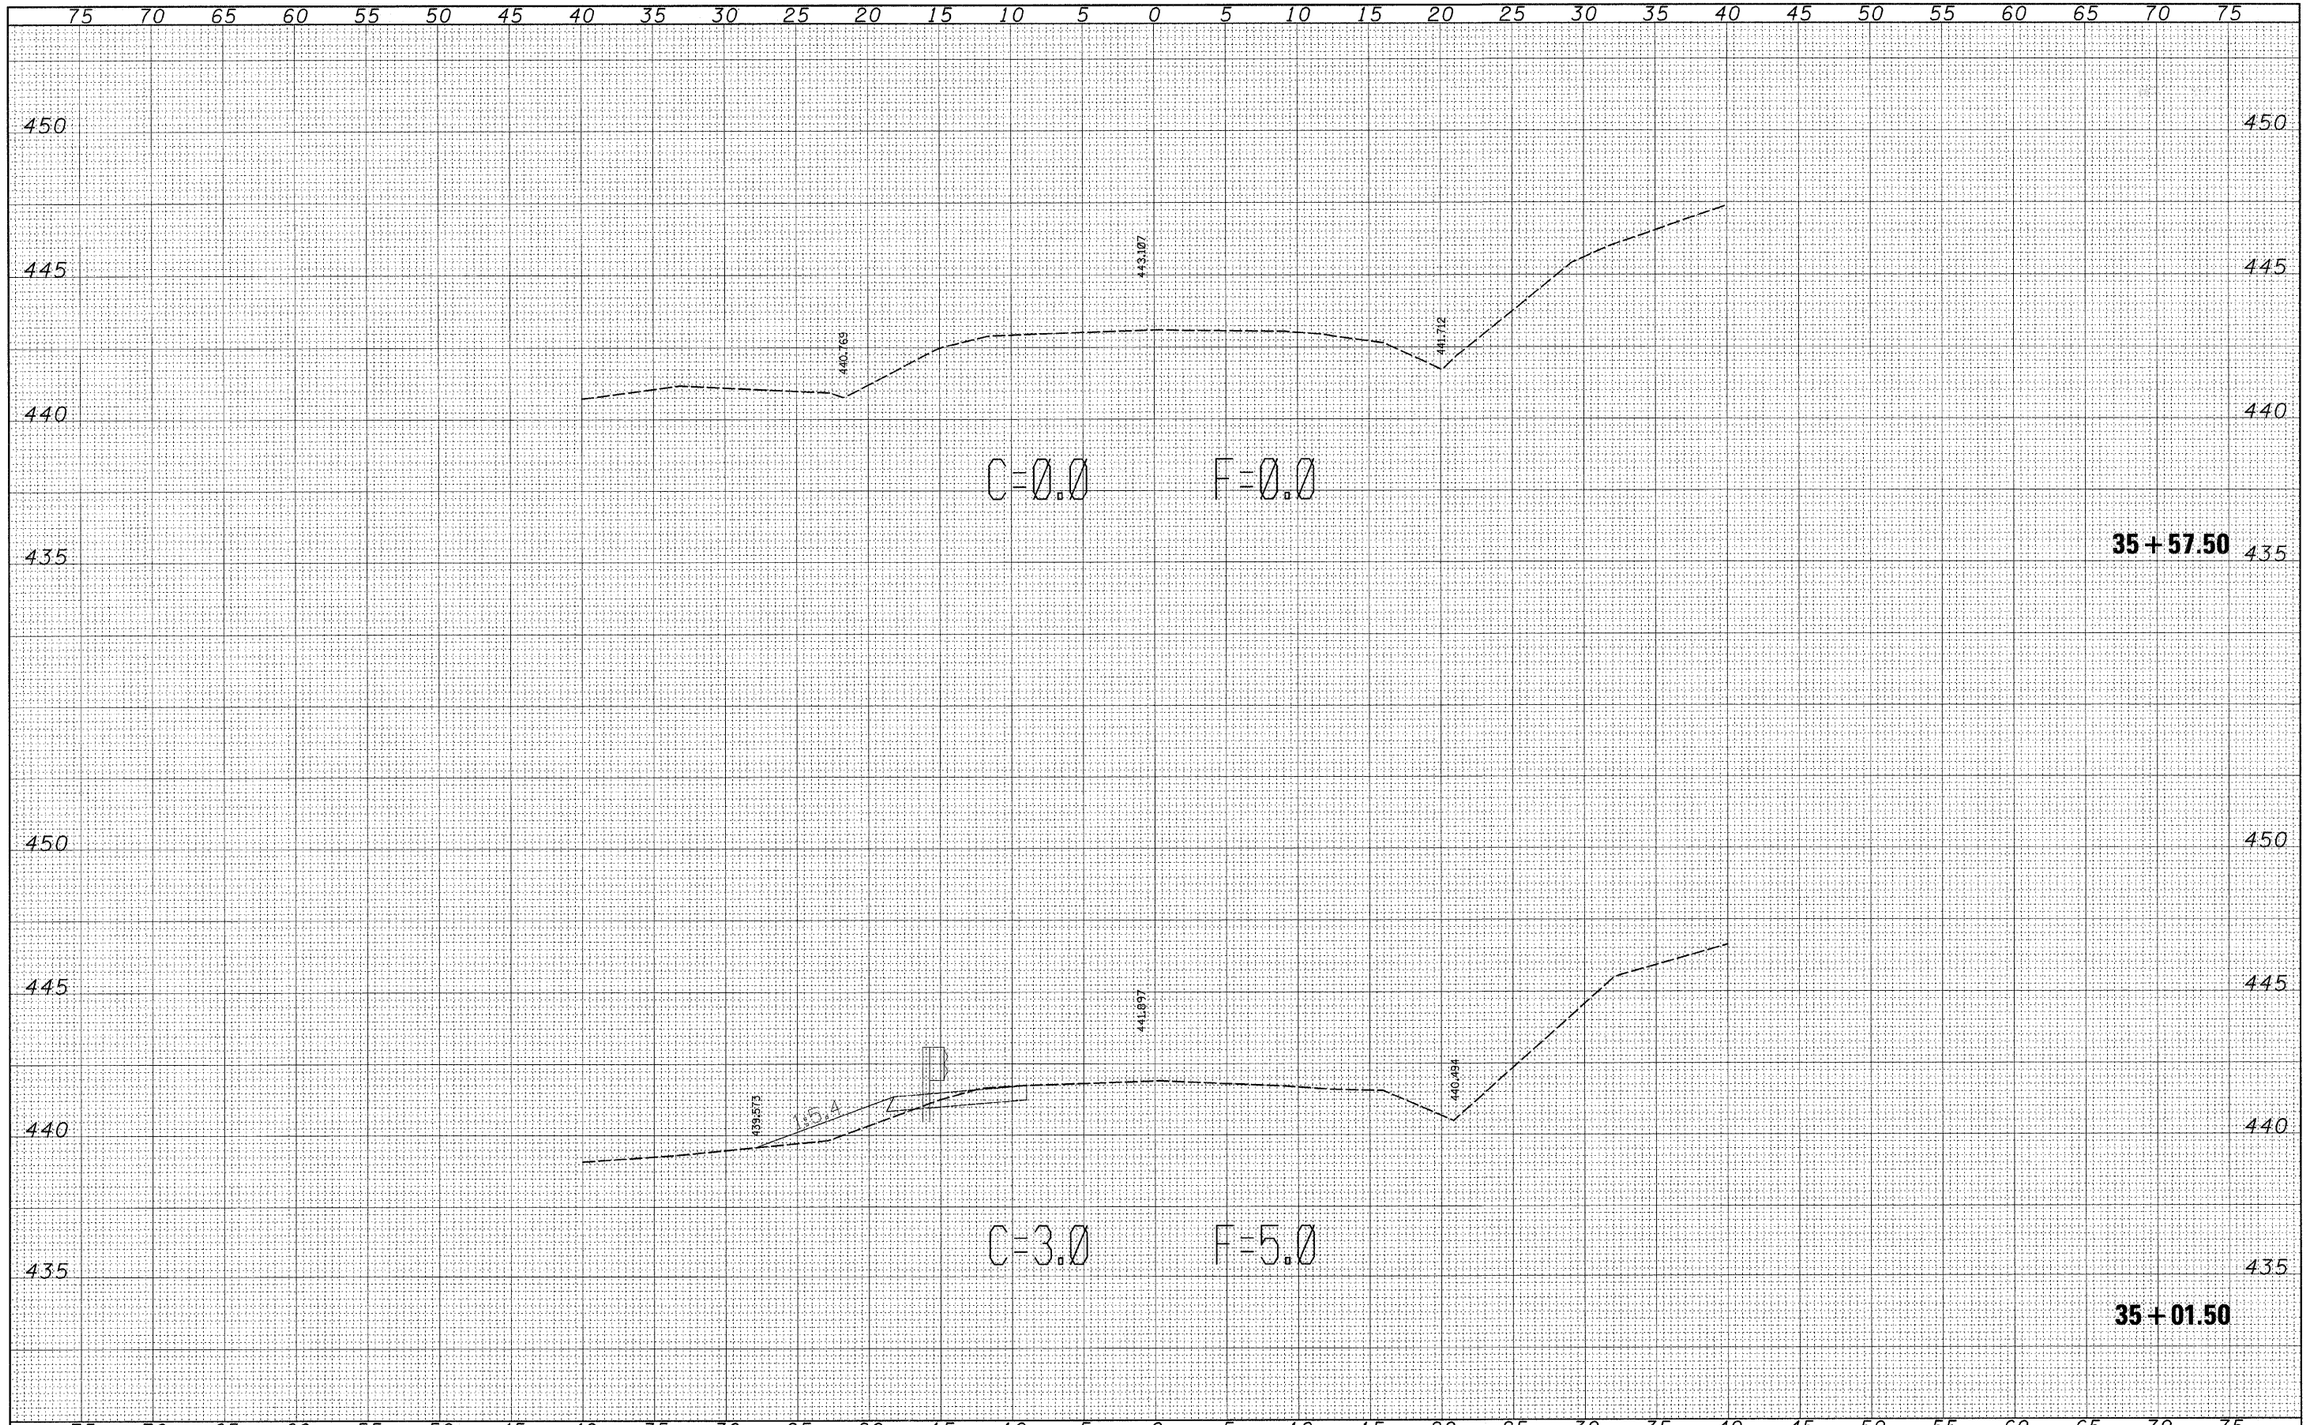

FINAL SURVEY	SURVEYED	BY	DATE
	PLOTTED		
NOTE BOOK	TEMPLATE		
	AREAS		
NO.	AREAS CHECKED		

ORIGINAL SURVEY	SURVEYED	BY	DATE
	PLOTTED		
NOTE BOOK	TEMPLATE		
	AREAS		
NO.	AREAS CHECKED		

FILE NAME = c:\pw_work\PWIDOT\BIERMANBJ\dms38500\XS213SHEET_74213.dgn	USER NAME = biermanbj	DESIGNED -	REVISED -
		DRAWN -	REVISED -
	PLOT SCALE = 5.0000 ' / IN.	CHECKED -	REVISED -
	PLOT DATE = 3/19/2009	DATE -	REVISED -

STATE OF ILLINOIS
DEPARTMENT OF TRANSPORTATION

CROSS SECTIONS

SCALE: | SHEET NO. OF SHEETS | STA. 35+01.50 TO STA. 35+57.50

F.A.P. RTE.	SECTION	COUNTY	TOTAL SHEETS	SHEET NO.
823	21B-1	EDWARDS	24	24
		CONTRACT NO. 74213		
		ILLINOIS FED. AID PROJECT		