City of Macon

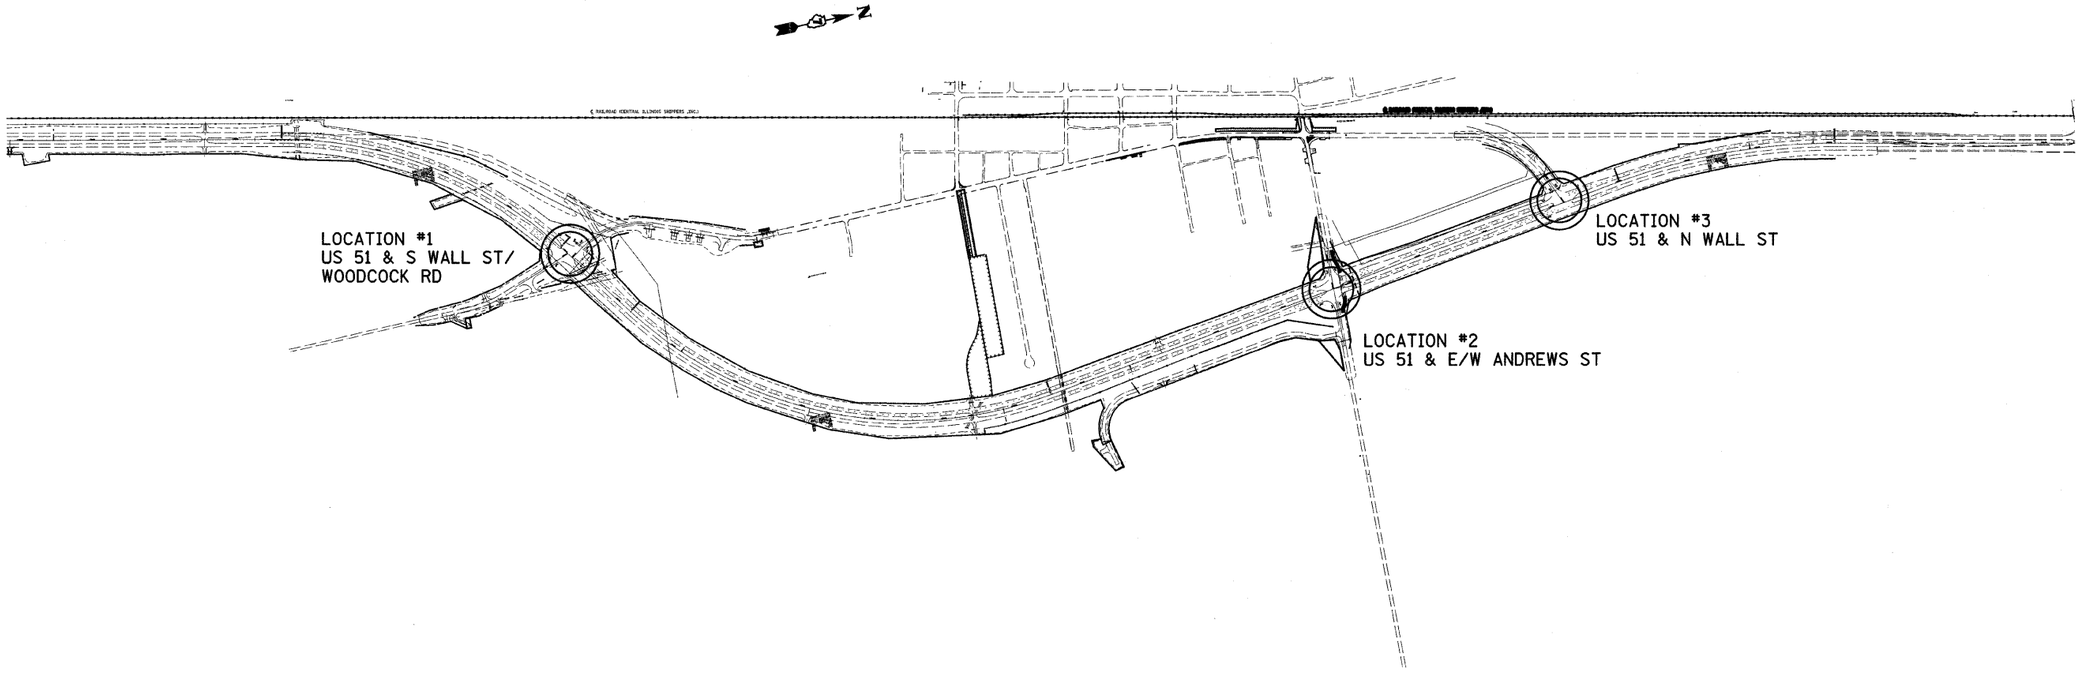

FILE NAME = c:\pw_work\PWIDOT\MCCLELLANLA\dms359081.d774345-sht-light.dgn	USER NAME = mcclellanla	DESIGNED -	REVISED -
		DRAWN -	REVISED -
	PLOT SCALE = 50.0000 ' / IN.	CHECKED -	REVISED -
	PLOT DATE = 3/11/2009	DATE -	REVISED -

STATE OF ILLINOIS
DEPARTMENT OF TRANSPORTATION

LOCATION MAP

SCALE: | SHEET NO. OF SHEETS | STA. | TO STA.

F.A.P RTE.	SECTION	COUNTY	TOTAL SHEETS	SHEET NO.
322	(46,47)L-2	MACON	12	4
		CONTRACT NO. 74345		
FED. ROAD DIST. NO. 7	ILLINOIS	FED. AID PROJECT		